



Lochman - St Nicholas Barn
Planning Conditions Submission
Dwg 1160_03B (3)


PLANT SCHEDULE		
Quantity	Latin Name	Scheduled Size
21	Acer campestre	1.8m barerooted
10	Alnus glutinosa	HS 14-16cm girth
4	Betula nigra	Standard 14-16cm girth
21	Corylus avellana	1.8m barerooted
21	Crataegus monogyna	1.8m barerooted
1	Large tree - existing	
4	Prunus padus	HS 14-16cm girth
21	Prunus spinosa	1.8m barerooted
1	Quercus robur	EHS 14-16cm girth
21	Viburnum opulus	1.8m barerooted
0		

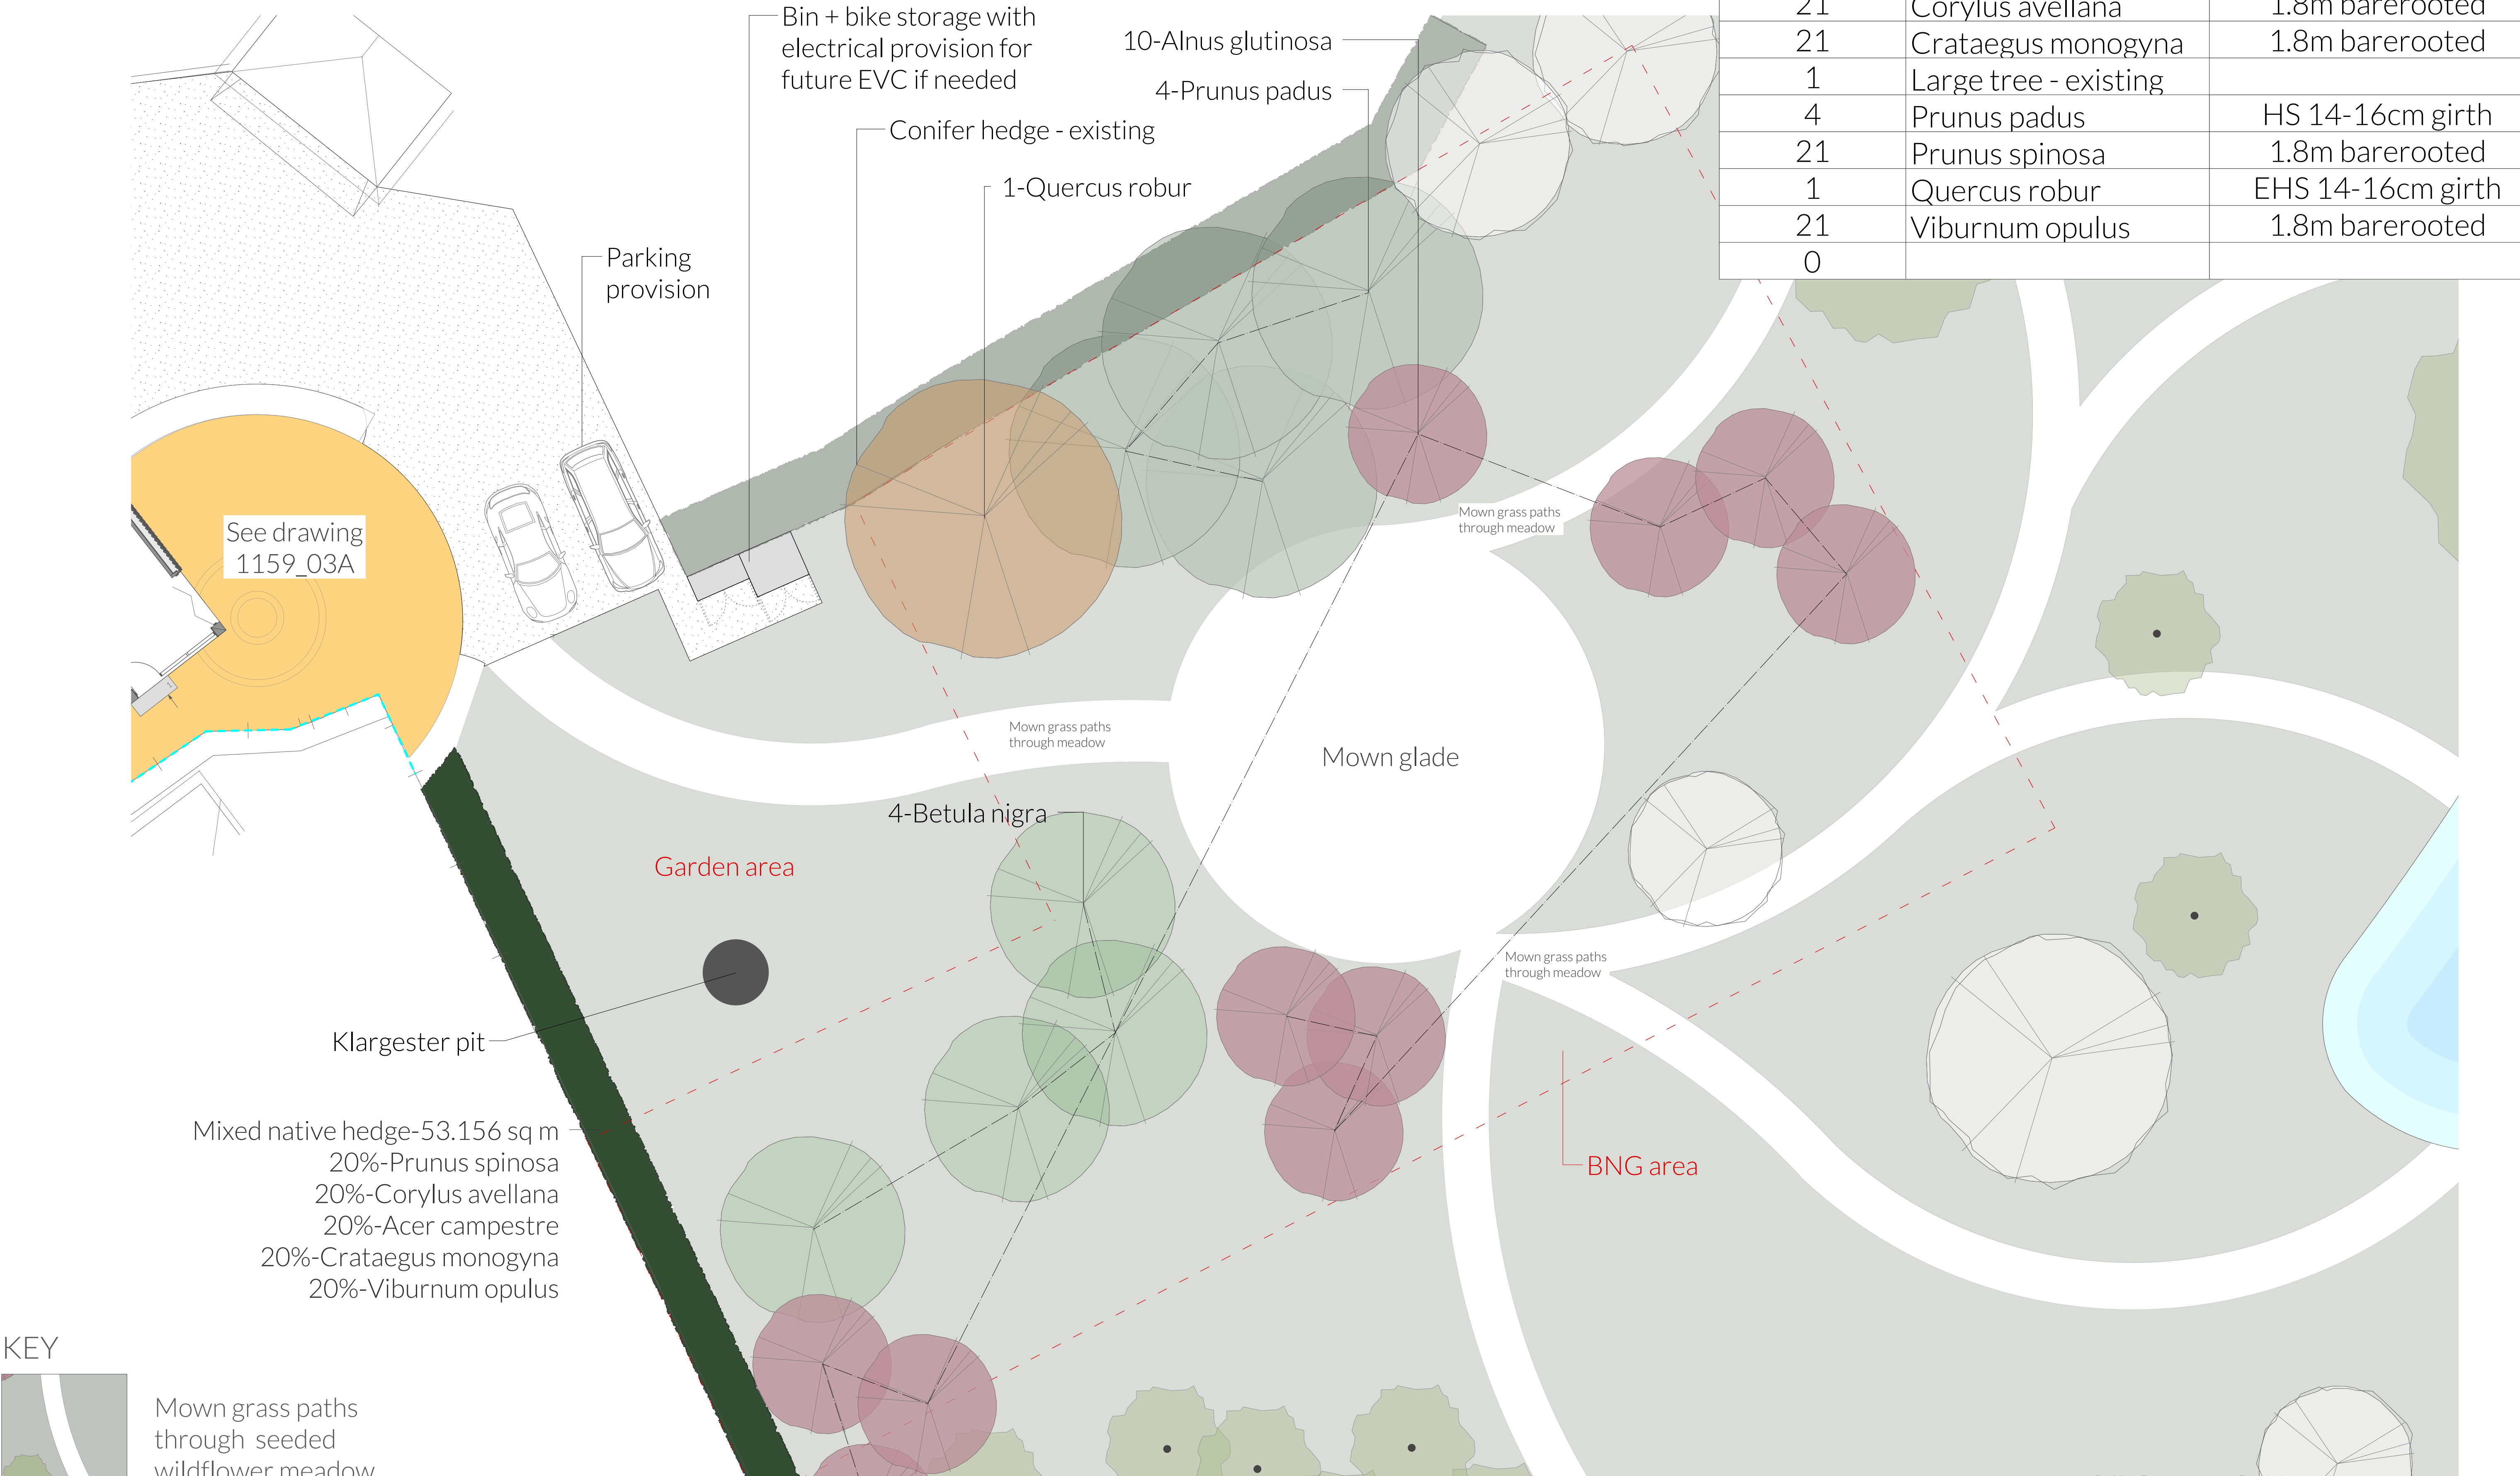

KEY

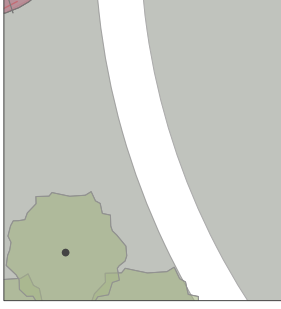

Mown grass paths through seeded wildflower meadow

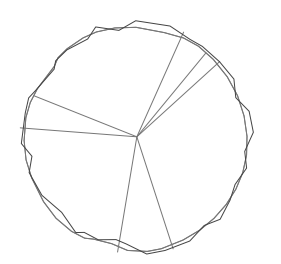

Existing trees



GREEN ROOM
GARDEN DESIGN

PLANNING DRAWING

The Studio, Timber Crest, Blakes Road
Wargrave, Berkshire RG10 8LA
T: 0118 940 4204
E: info@thegreenroomstudios.co.uk
www.thegreenroomstudios.co.uk

Revision	Date	Description

Project
Mr David Lochman
St Nicholas Barn
Dunt Lane, Hurst

Sheet Title
Planning Conditions
Submission

Date
01/07/2025

Drawn By
JH | ML

Scale
1:100 @ A1

Drawing No.
1160_03B (3)

NOTES: ALL DIMENSIONS MUST BE MEASURED ON SITE. DO NOT SCALE FROM THIS DRAWING. REFER ALL DISCREPANCIES TO THE DESIGNER