




FRONT ELEVATION

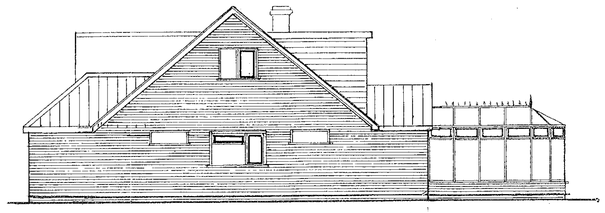


SIDE ELEVATION

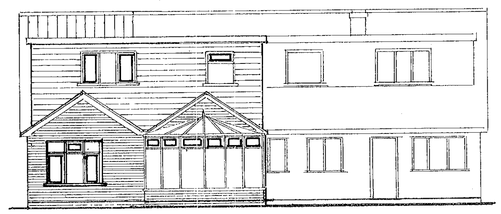


REAR ELEVATION

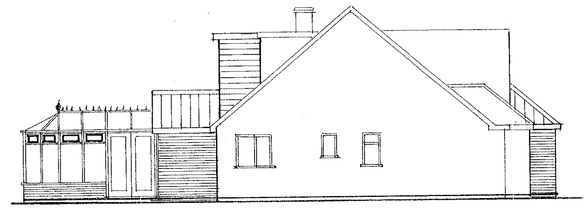

SIDE ELEVATION

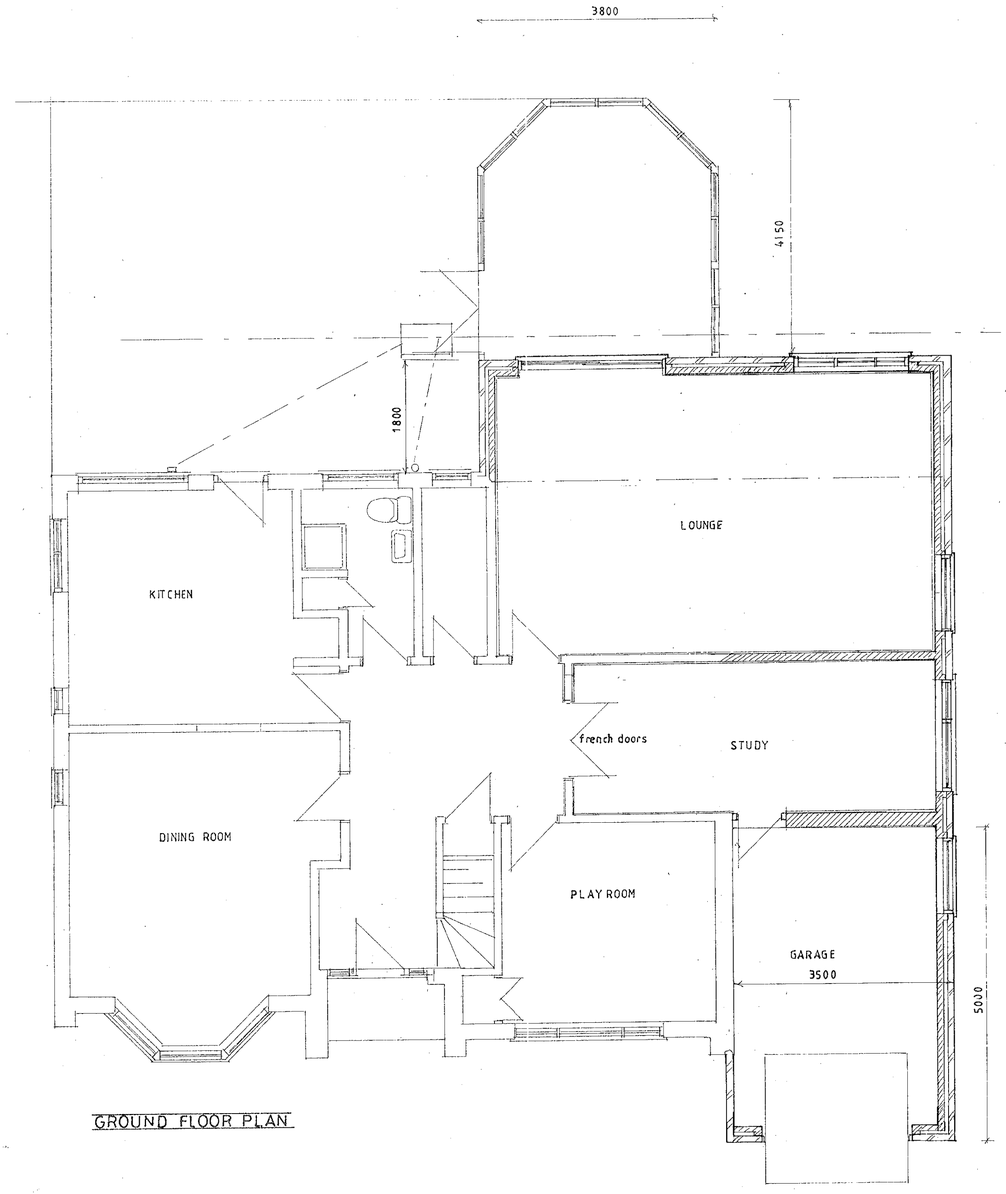

GROUND FLOOR PLAN

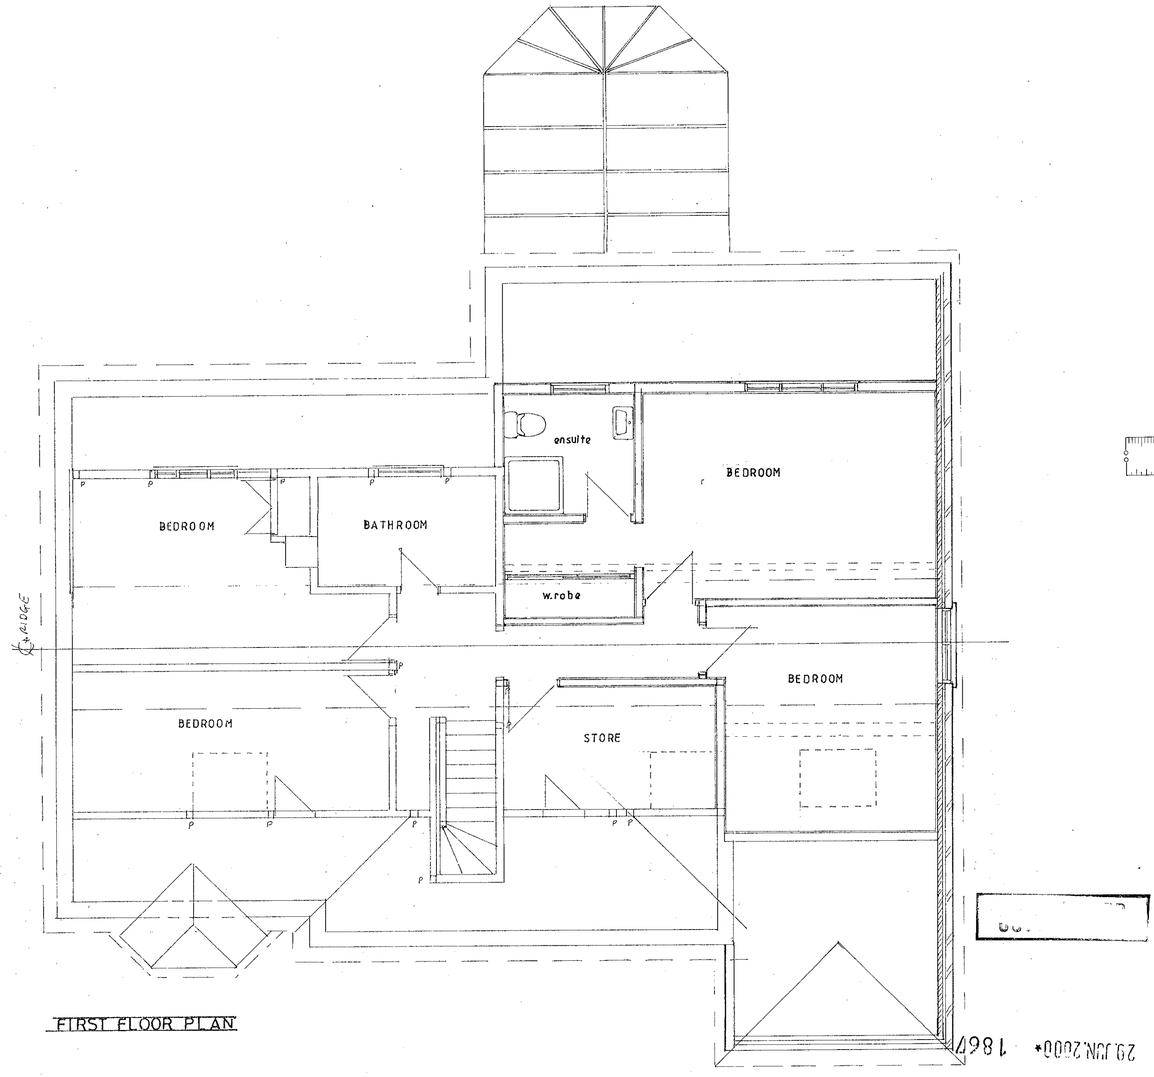

FIRST FLOOR PLAN

29 JUN 2000 1867

SUPERSEDED

A		
	Date	Revisions

© copyright

G M STEVENS
187 RYDENS WAY
OLD WOKING
WOKING
SURREY GU22 9DQ
T. 01483 832423

Client
MR & MRS. POTTER

Job Title
PROPOSED GARAGE ADDITION AND EXTENSION TO LOUNGE AND STUDY WITH BED ROOM AND EN-SUITE OVER AT 6 WILTSHIRE AVENUE CROWTHORNE


Drawing Title
PROPOSED FLOOR PLANS AND ELEVATIONS

Scale 1:50 1:100


Date 30-5-00 Drawn by SMS

Drg. No. Rev.


594 x 841mm A1

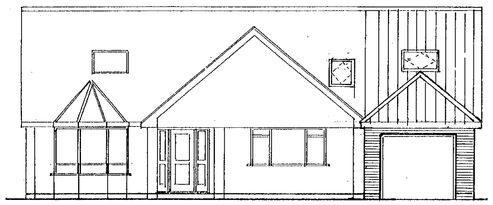


FRONT ELEVATION

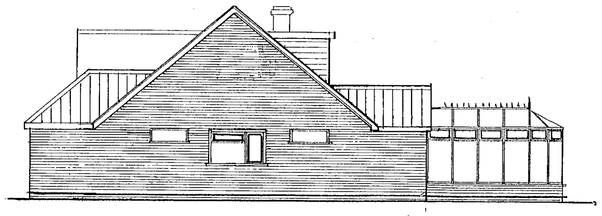


SIDE ELEVATION

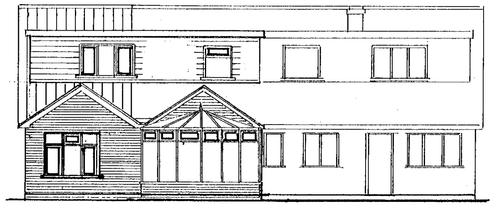


REAR ELEVATION

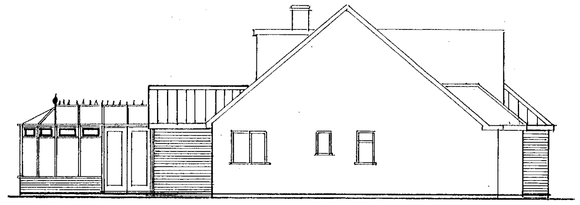

SIDE ELEVATION

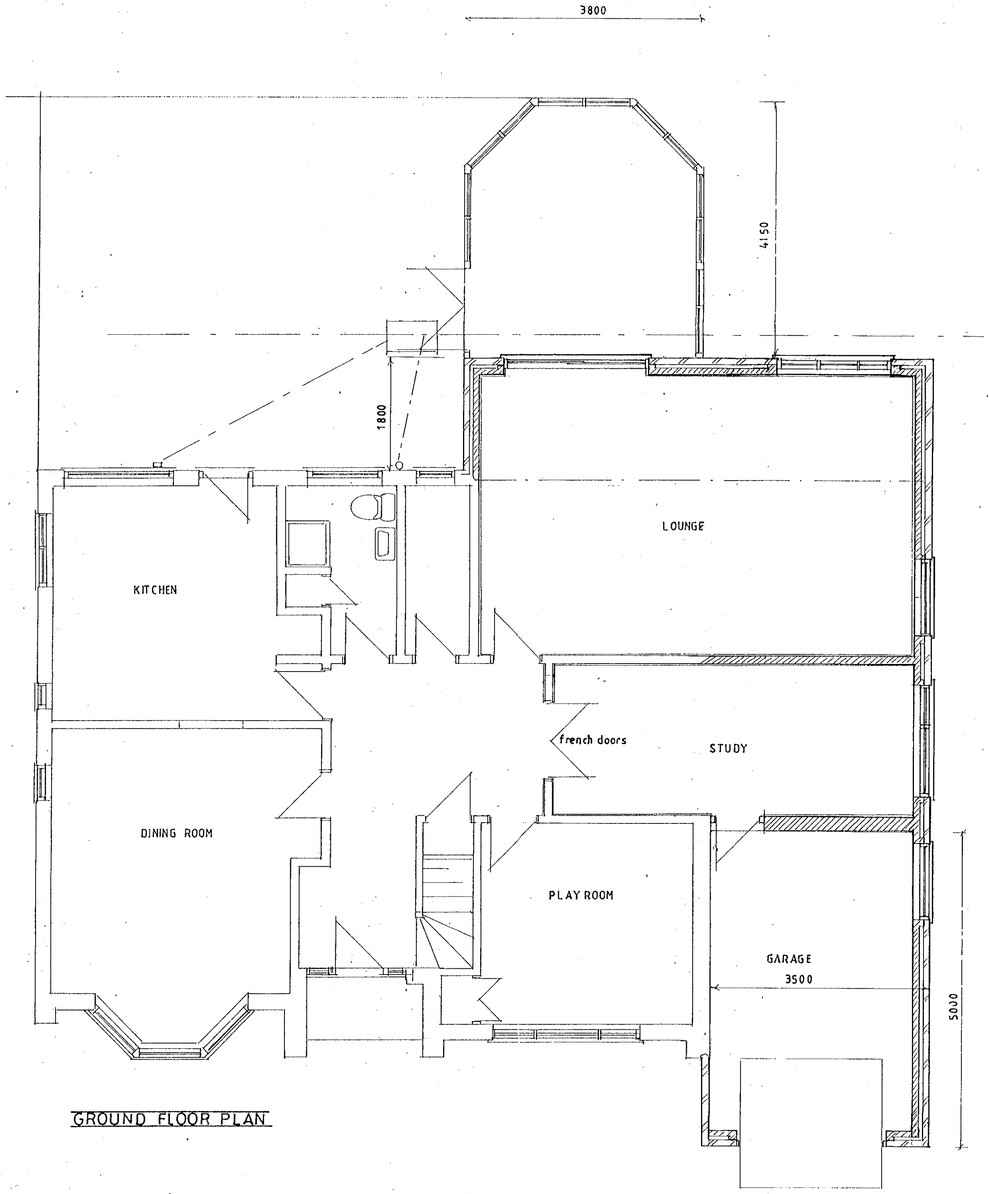

GROUND FLOOR PLAN

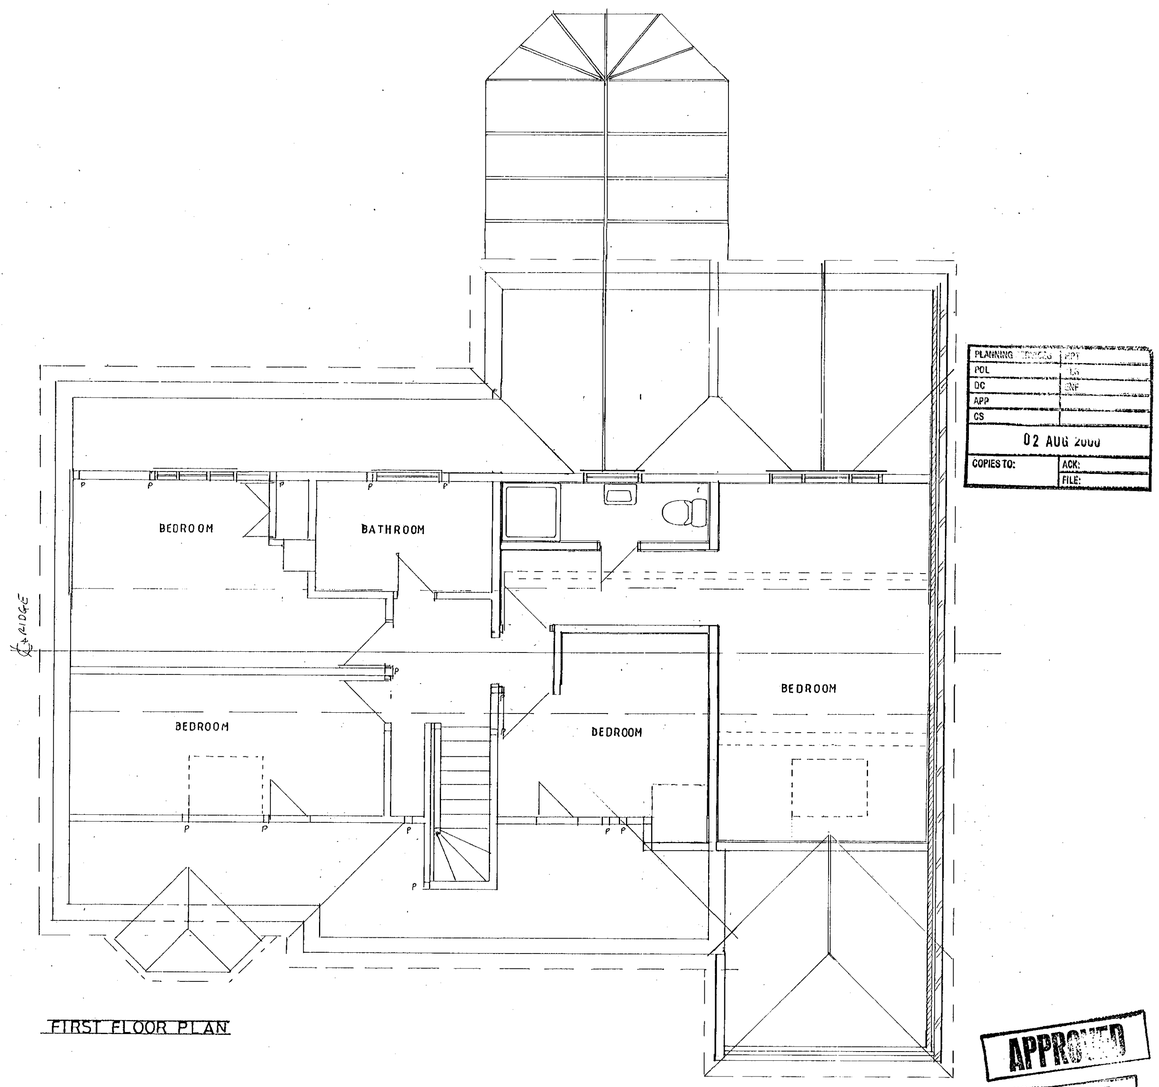

FIRST FLOOR PLAN

A	28-7-00	FIRST FLOOR LAYOUT AMENDED.
	Date	Revisions

© copyright

G M STEVENS
187 RYDENS WAY
OLD WOKING
WOKING
SURREY GU22 9DQ
T. 01483 832423

PLANNING	
POL	
DC	
APP	
GS	

02 AUG 2000

COPIES TO:	ACK:
	FILE:

Client
MR & MRS. POTTER

Job Title
PROPOSED GARAGE ADDITION AND EXTENSION TO LOUNGE AND STUDY WITH BEDROOM AND ENSUITE OVER AT 6 WILTSHIRE AVENUE CROWTHORNE

Drawing Title
PROPOSED FLOOR PLANS AND ELEVATIONS

Scale 1:50 1:100

Date 30-5-00 Drawn by GMS

Drg. No. Rev. A


APPROVED

APPROVED

594 x 841mm A1

OD 19/10/00

29. JUN. 2000* 1867

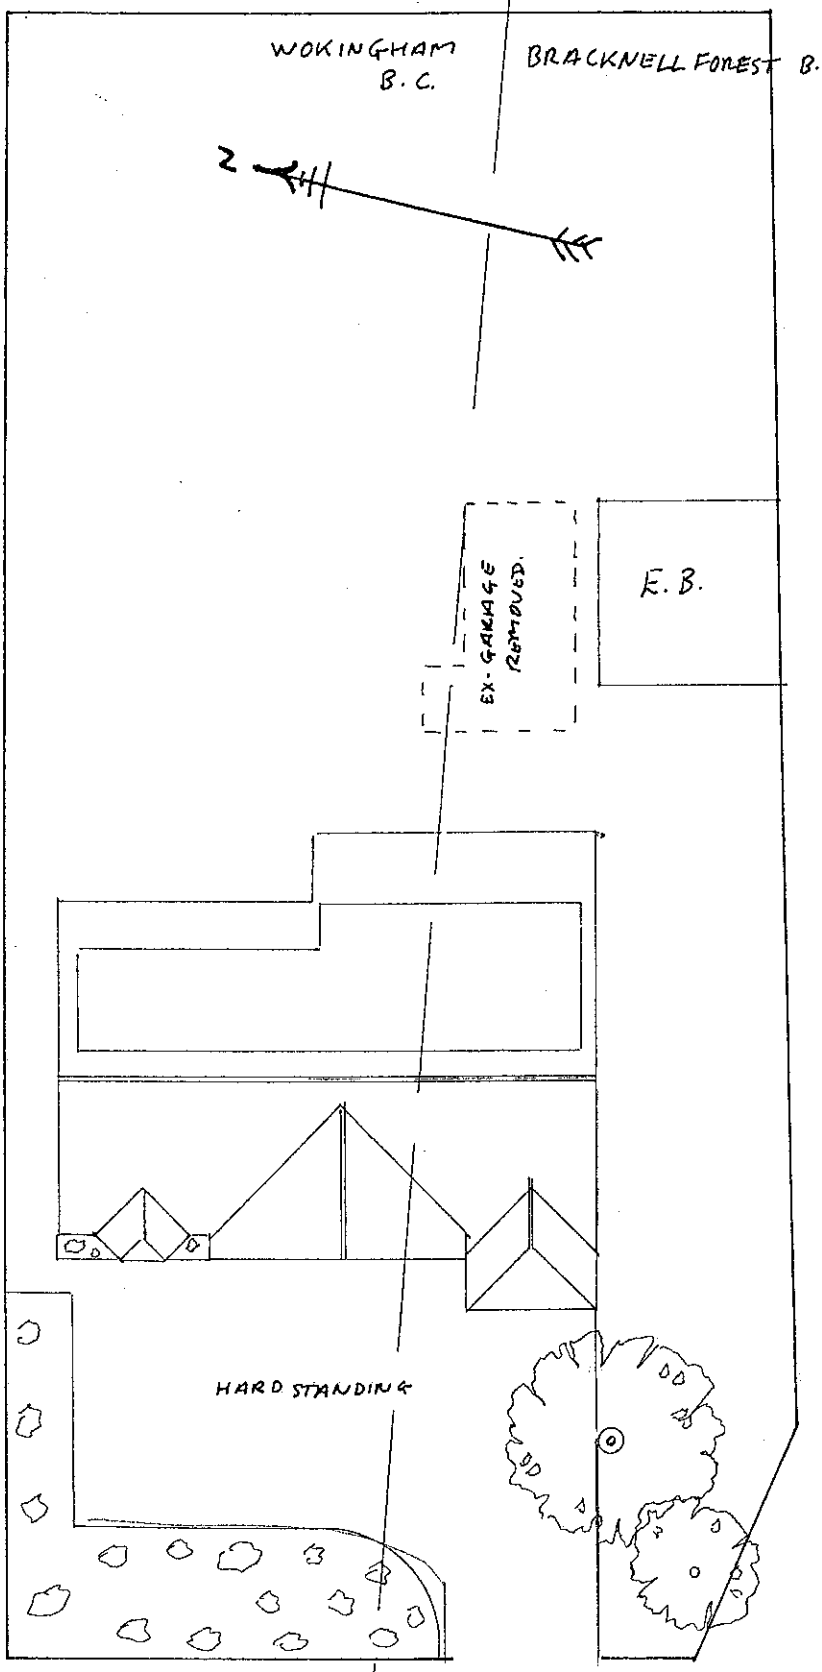


SUPERSEDED


PROPOSED BLOCK PLAN

1:200


Notes:
All dimensions must be checked on site and not scaled from this drawing.

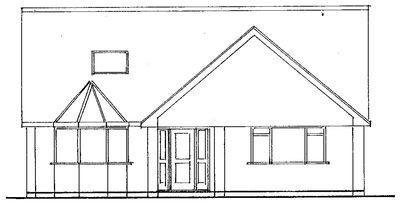


FRONT ELEVATION

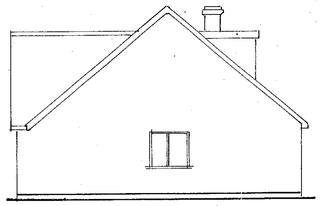


SIDE ELEVATION

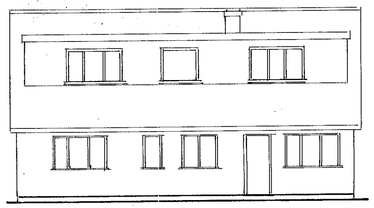


REAR ELEVATION

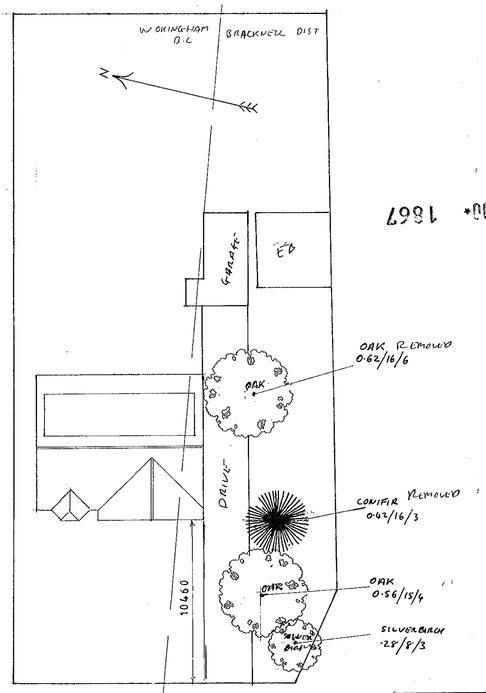


BLOCK PLAN 1:200

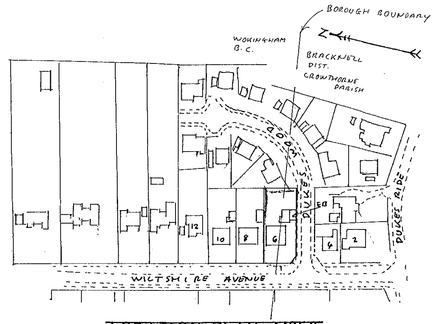


LOCATION PLAN 1:1250

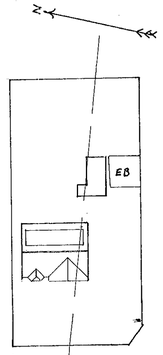

SITE PLAN 1:500

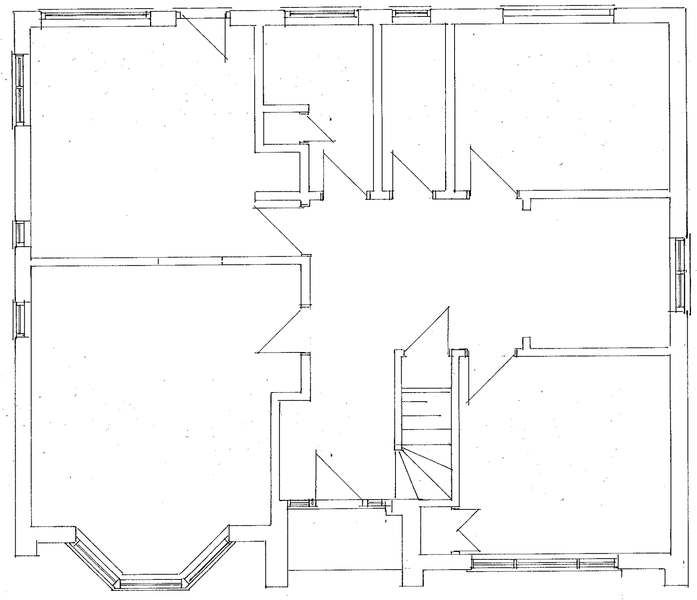

GROUND FLOOR PLAN

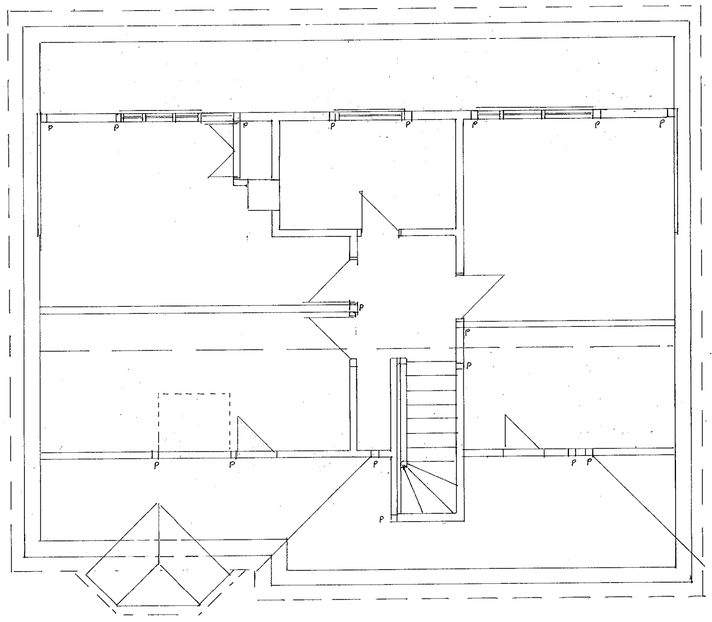

FIRST FLOOR PLAN

APPROVED

29 JUN 2000 1867

A		
	Date	Revisions

© copyright

G M STEVENS
187 RYDENS WAY
OLD WOKING
WOKING
SURREY GU22 9DQ
T. 01483 832423

Client
MR & MRS. POTTER

Job Title
PROPOSED GARAGE ADDITION AND EXTENSION TO LOUNGE AND STUDY WITH BEDROOM AND EN-SUITE OVER AT 6 WILTSHIRE AVENUE CROWTHORNE

Drawing Title
EXISTING FLOOR PLANS ELEVATIONS, SITE LOCATION AND BLOCK PLANS

Scale 1:50 1:100 1:200 1:500 1:1250

Date 30-5-00 Drawn by

Drg. No. 1 - 3 Rev.

594 x 841mm A1

(ARCH.)

19/10/00.