

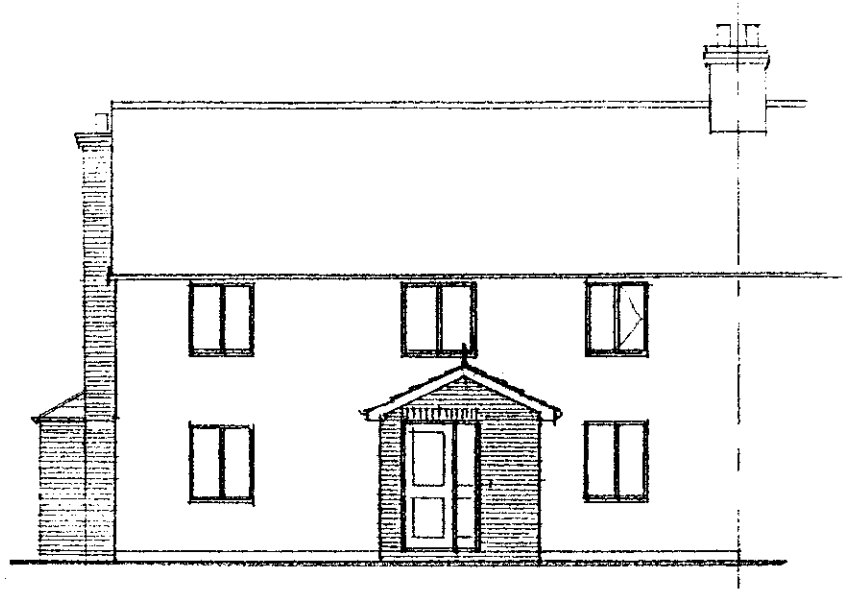


FRONT ELEVATION

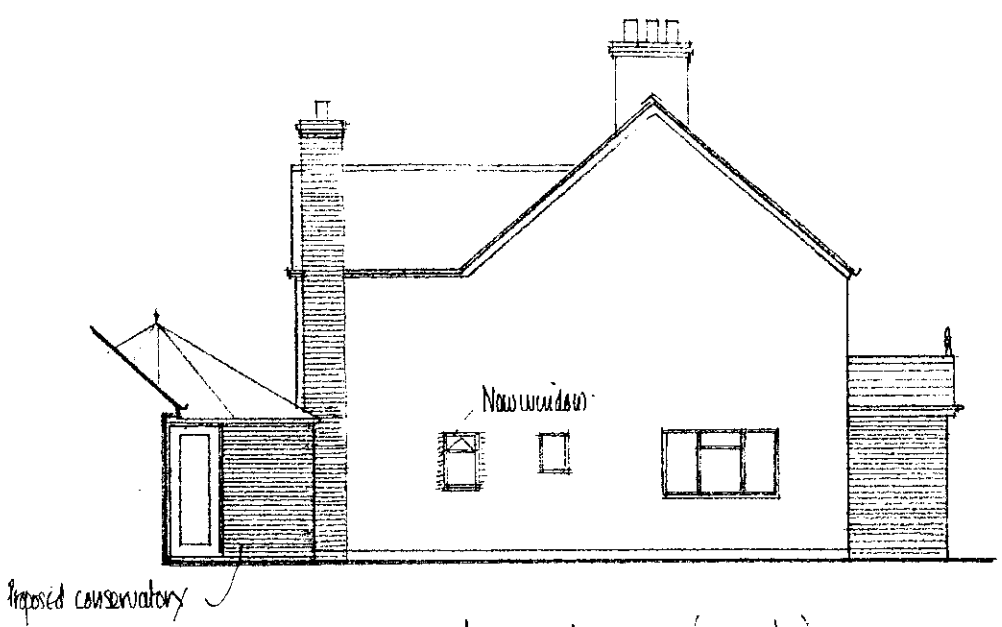


SIDE ELEVATION (NORTH)

Brickwork & slates to match existing
Conservatory Building Regulations Exempt

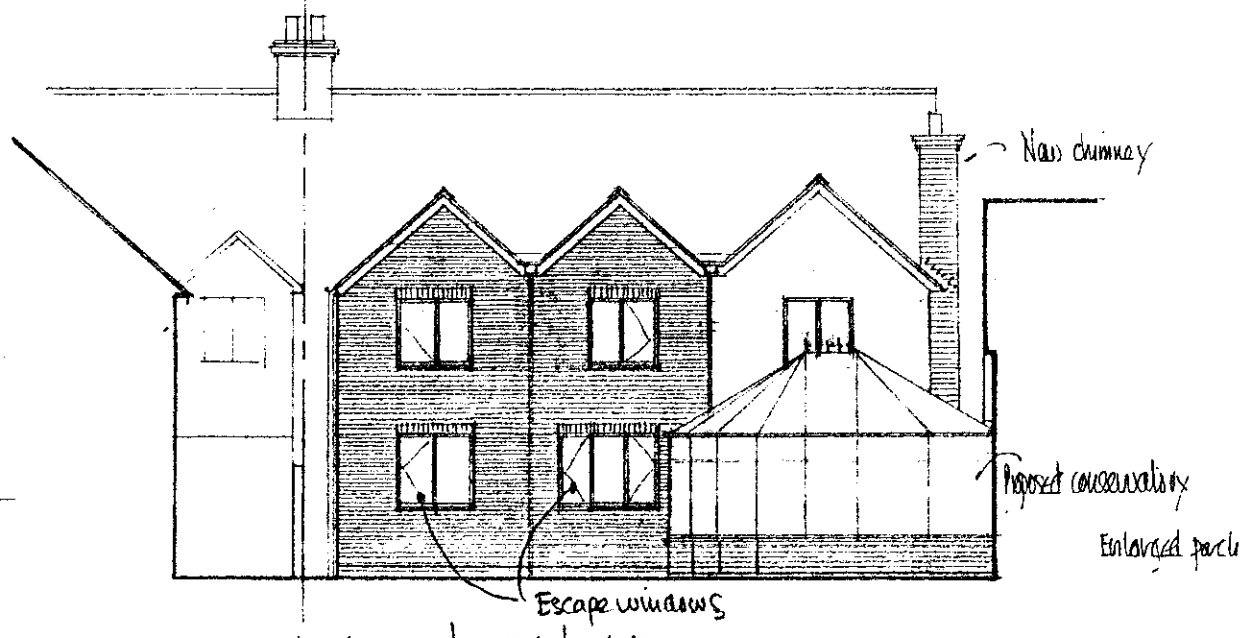

REAR ELEVATION

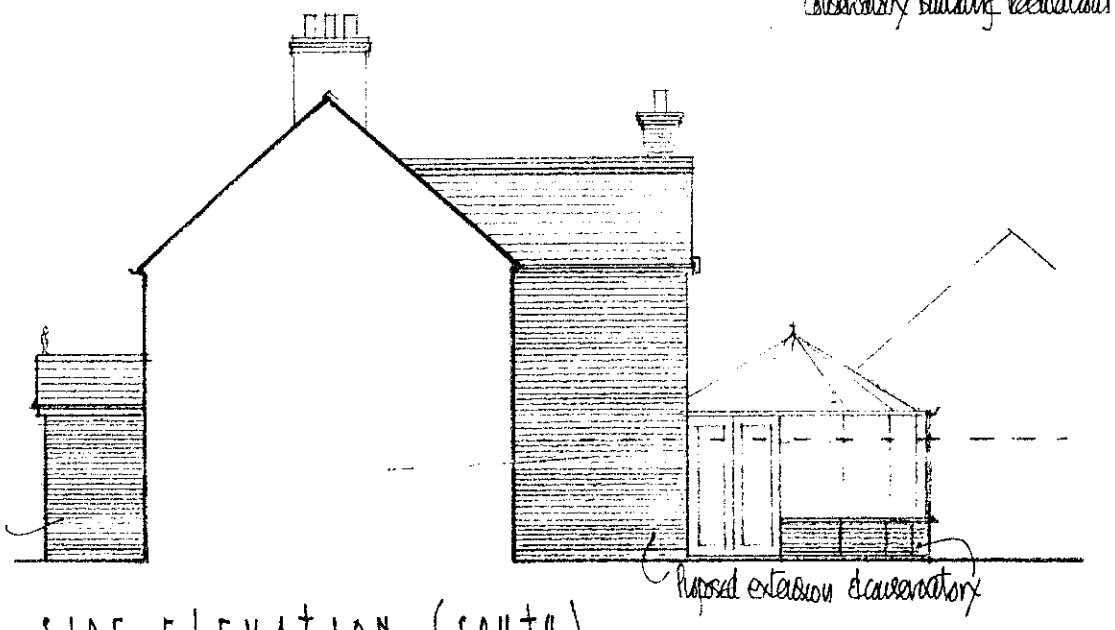

SIDE ELEVATION (SOUTH)

ELEVATIONS : AS PROPOSED


2 FERNHILL COTTAGES, TOUTLEY ROAD, WOKINGHAM, BERKSHIRE, RG41 1QJ

ROGER PRING & SONS
ARCHITECTURAL & SURVEYING CONSULTANTS
278, NINE MILE RIDE, FINCHAMPSTEAD, WOKINGHAM, BERKS. RG40 3NT.
☎ 0118 973 3502 FAX 0118 973 6290


DRG. No: 99/286/7B SCALE: 1:100 DATE: DEC 99.

REVISIONS: A Escape windows noted. MAY 00.
B First floor left hand window reduce in width to rear elevation Sept 00.



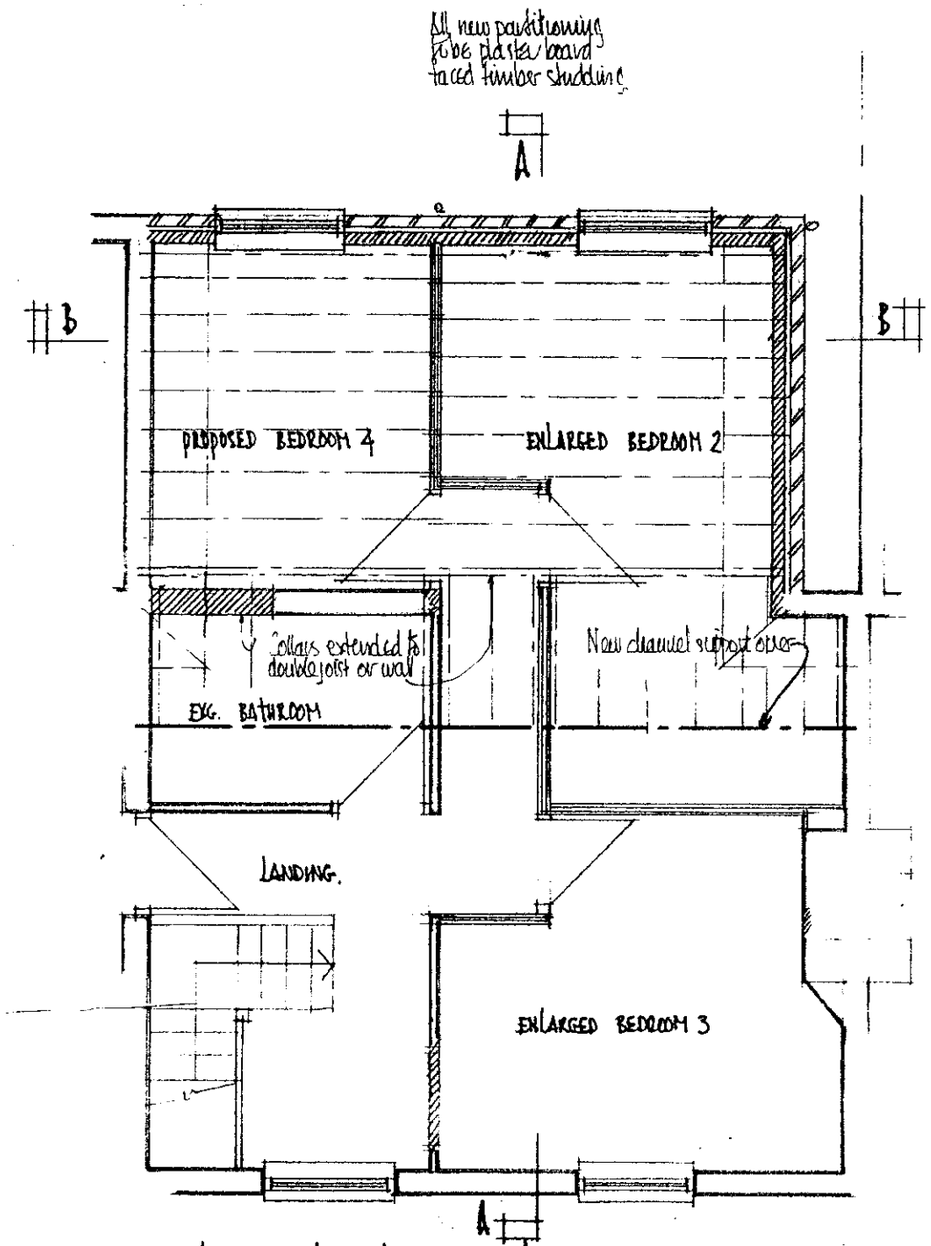

PART FIRST FLOOR PLAN: AS PROPOSED

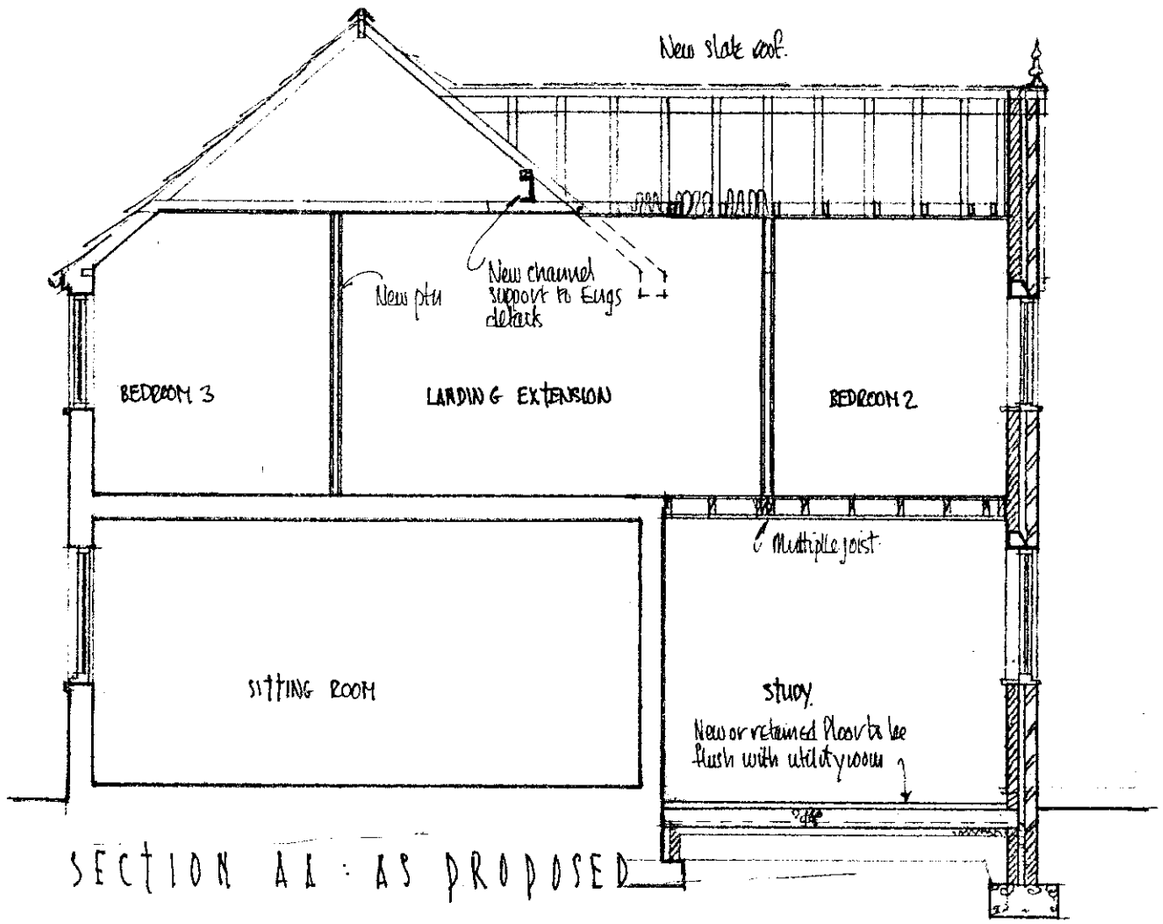

SECTION AA : AS PROPOSED

Refer to notes for foundations, walls below DPC & Ground floor slab.


2. FERNHILL COTTAGES, TOUTLEY ROAD, WOKINGHAM, BERKS, RG41 1QJ.

ROGER PRING & SONS
ARCHITECTURAL & SURVEYING CONSULTANTS
278, NINE MILE RIDE, FINCHAMPSTEAD, WOKINGHAM, BERKS, RG40 3NT.
☎ 0118 973 3502 FAX 0118 973 6290


DRG No: 99/286/6A SCALE: 1:50 DATE: DEC/99.
REVISIONS: A Window to bedroom 2 reduced in width Sept 00.

PLANNING SERVICES | HPT
POL | TLS
DC | ENF
APP |
CS | 29 SEP 2000
COPIES TO: | ACK:
FILE:

31.JAN.2000* 0513

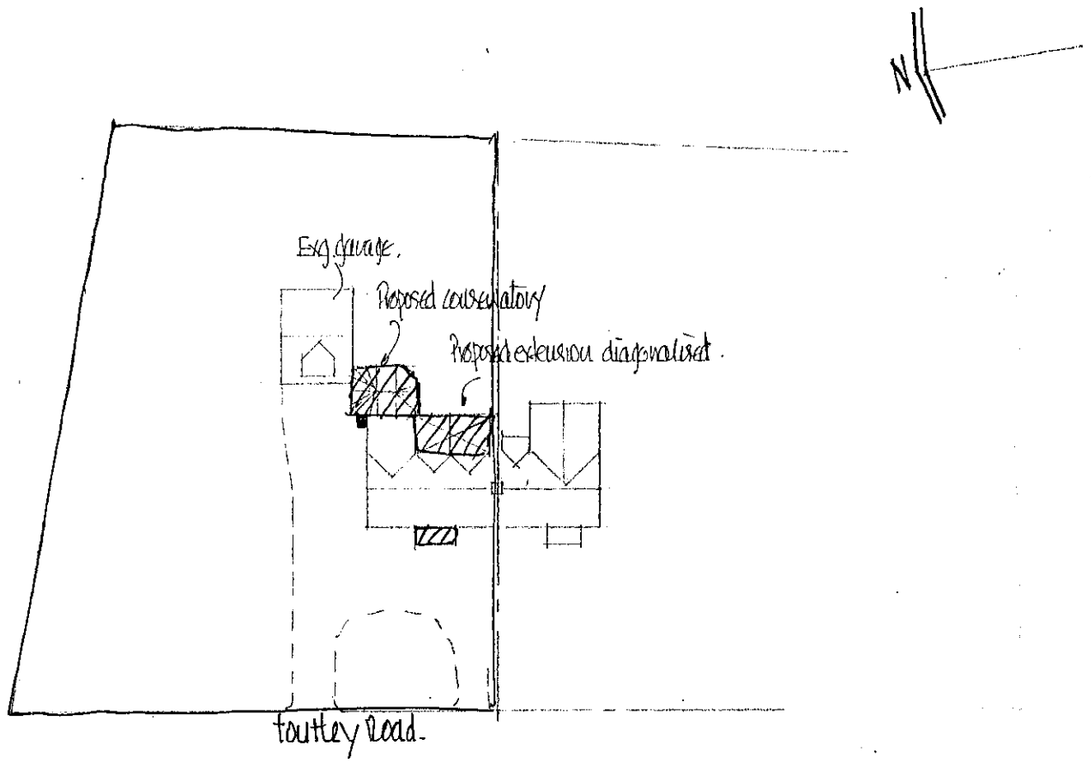

SITE PLAN 1:50

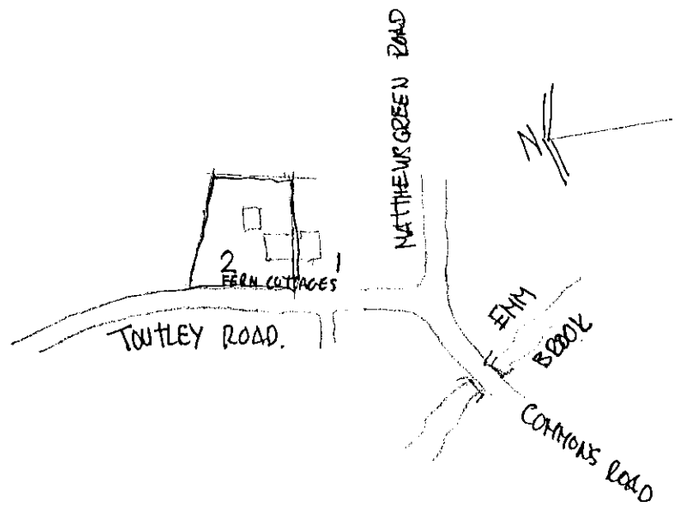

LOCATION PLAN 1:2500

APPROVED


2 FERNHILL COTTAGES, TOUTLEY ROAD, WOKINGHAM, BERKSHIRE, RG41 1QT

ROGER PRING & SONS
ARCHITECTURAL & SURVEYING CONSULTANTS
278, NINE MILE RIDE, FINCHAMPSTEAD, WOKINGHAM, BERKS., RG40 3NT.
☎ 0118 973 3502 FAX 0118 973 6290


DRG. No: 99/286/1 SCALE: As shown DATE: DEC'99.
REVISIONS:

CO 19/4/00

31. JAN. 2000* 0513

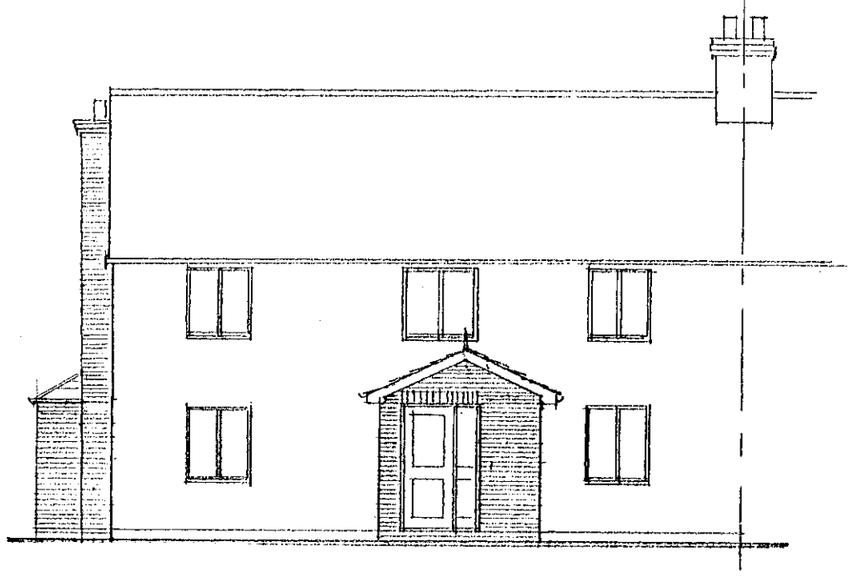


FRONT ELEVATION

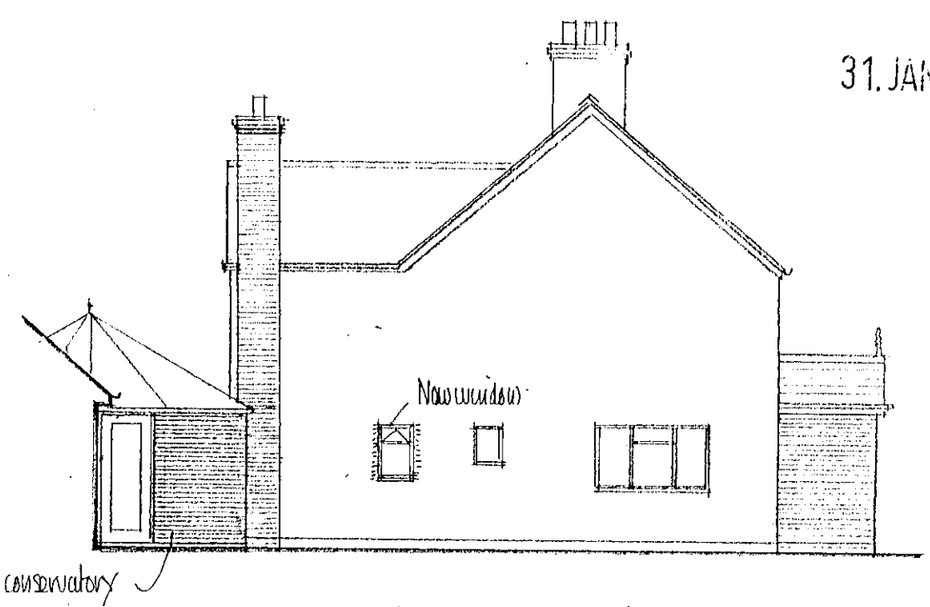


SIDE ELEVATION (NORTH)

Brickwork & slates to match existing
Conservatory Building Regulations Exempt

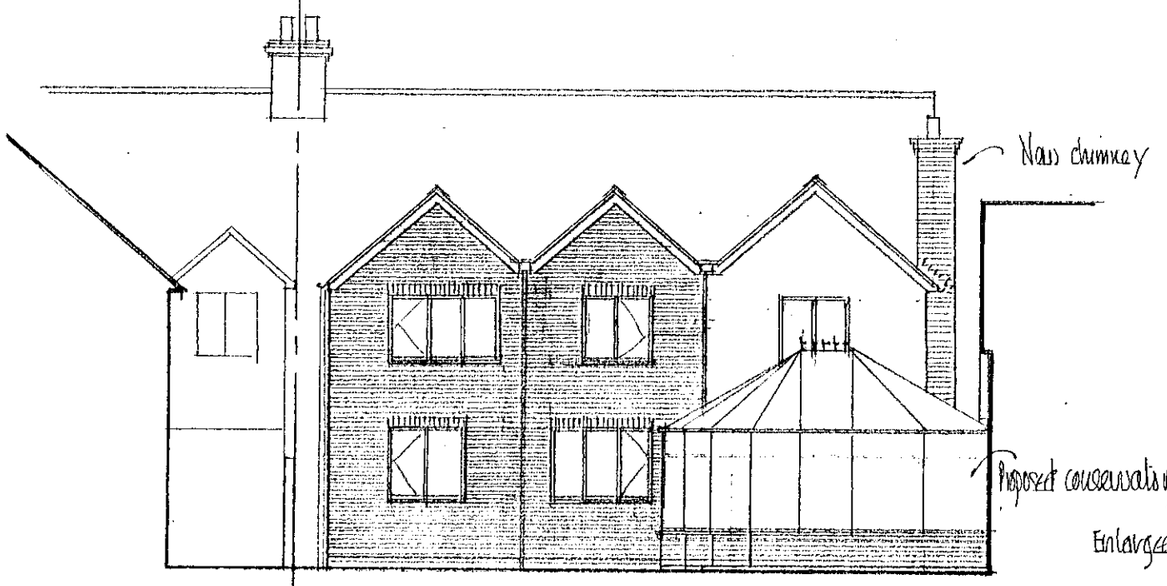

REAR ELEVATION

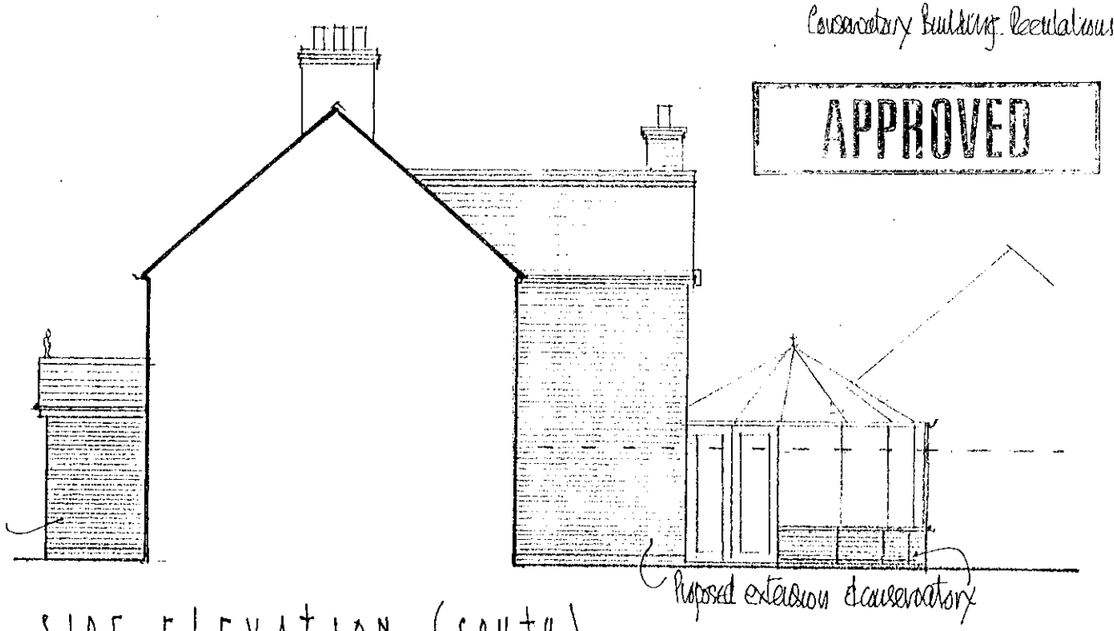

SIDE ELEVATION (SOUTH)

APPROVED

ELEVATIONS : AS PROPOSED

2 FERNHILL COTTAGES, TOUTLEY ROAD, WOKINGHAM, BERKSHIRE, RG41 1QJ

ROGER PRING & SONS
ARCHITECTURAL & SURVEYING CONSULTANTS
278, NINE MILE RIDE, FINCHAMPSTEAD, WOKINGHAM, BERKS., RG40 3NT.
☎ 0118 973 3502 FAX 0118 973 6290

DRG. No: 99/286/7 SCALE: 1:100 DATE: DEC 99
REVISIONS:

19/1/00

EXG. GARAGE

PROPOSED CONSERVATORY

REDUCED UTILITY ROOM
to serve exg. utility room sink.

WC

LOBBY

DINING ROOM

Beam in first floor void.

STUDY

Exg. foundations to be investigated for verify

45°

UP

KITCHEN

SITTING ROOM.

CPD

ENTRANCE HALL

IMPROVED LOBBY.

A

A

31. JAN. 2000* 0513

APPROVED

GROUND FLOOR PLAN AS PROPOSED.

2 FERNHILL COTTAGES, TOUTLEY ROAD,
WOKINGHAM, BERKSHIRE, RG41 1QJ.


ROGER PRING & SONS
ARCHITECTURAL & SURVEYING CONSULTANTS
278, NINE MILE RIDE, FINCHAMPSTEAD, WOKINGHAM, BERKS., RG40 3NT.
☎ 0118 973 3502 FAX 0118 973 6290

DRG. No: 99/286/5 SCALE: 1:50 DATE: DEC.'99.
REVISIONS:


19/4/00

APPROVED 31.JAN.2000* 0513

All new partitioning to be plaster board faced timber studding.

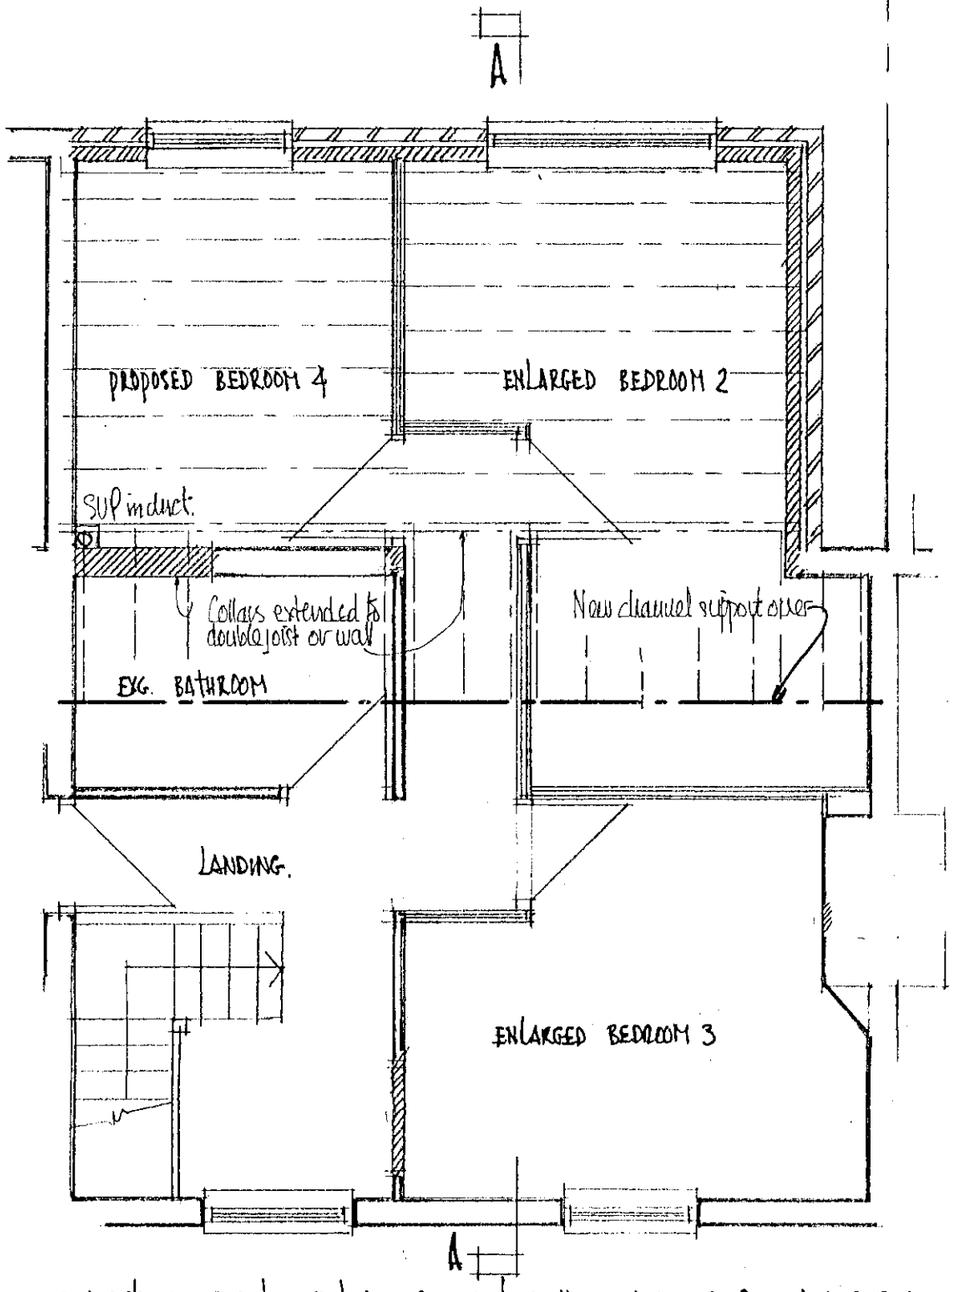

PART FIRST FLOOR PLAN: AS PROPOSED

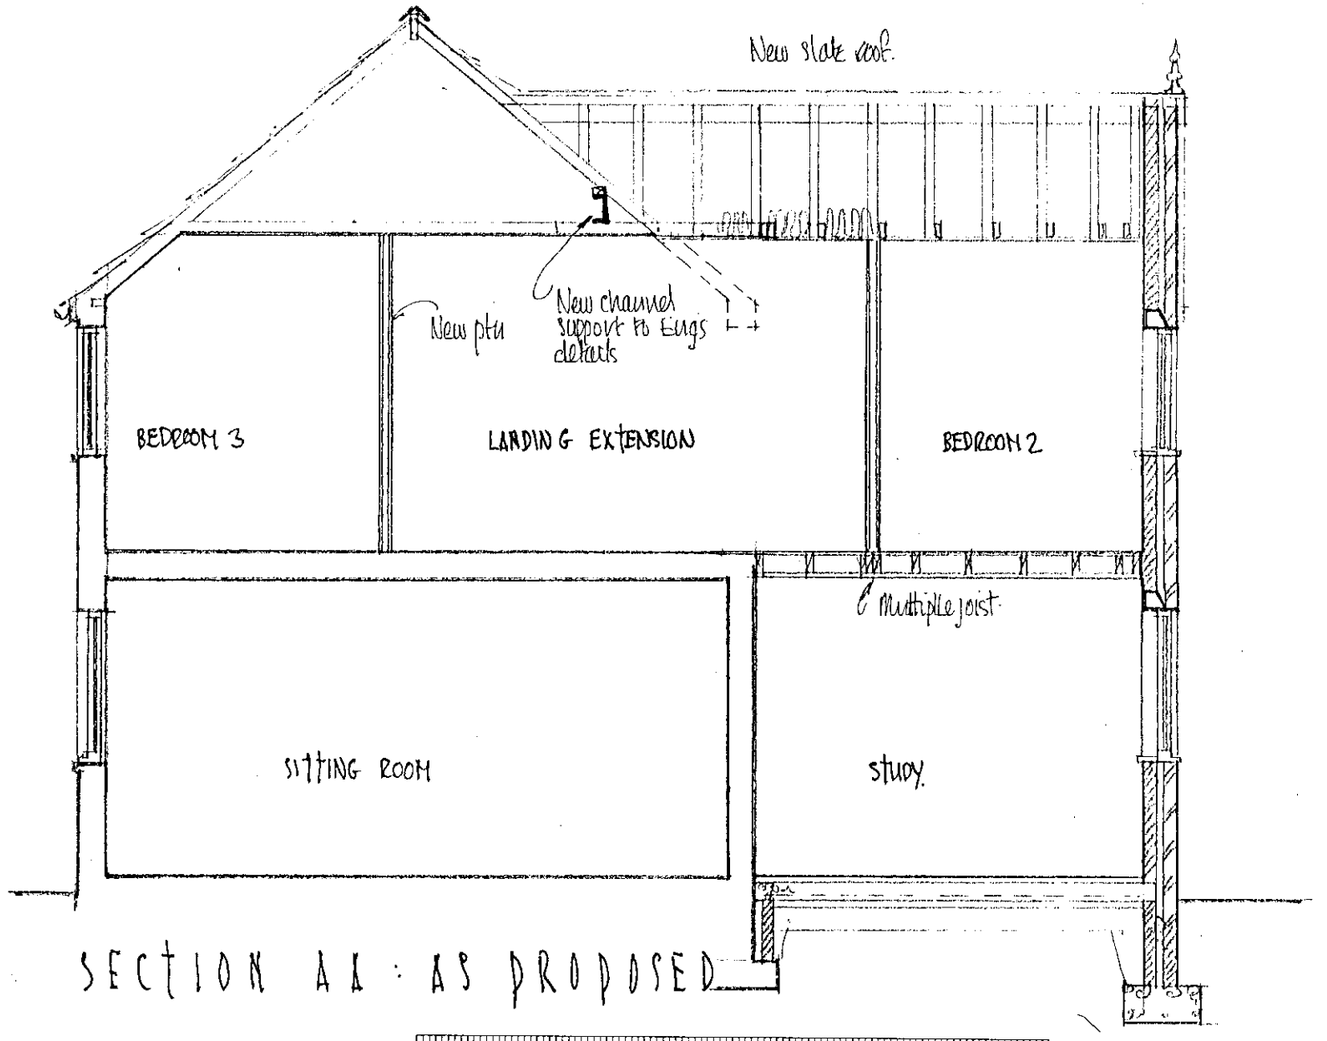

SECTION AA: AS PROPOSED

0 10 20 30 40 50 60 70 80 90 100
0 2 3

2. FERNHILL COTTAGES, TOUTLEY ROAD, WOKINGHAM, BERKS, RG41 1QJ.


ROGER PRING & SONS
ARCHITECTURAL & SURVEYING CONSULTANTS
278, NINE MILE RIDE, FINCHAMPSTEAD, WOKINGHAM, BERKS., RG40 3NT.
☎ 0118 973 3502 FAX 0118 973 6290

DRG. No: 99/286/6 SCALE: 1:50 DATE: DEC/99.
REVISIONS:

19/4/00




FRONT ELEVATION

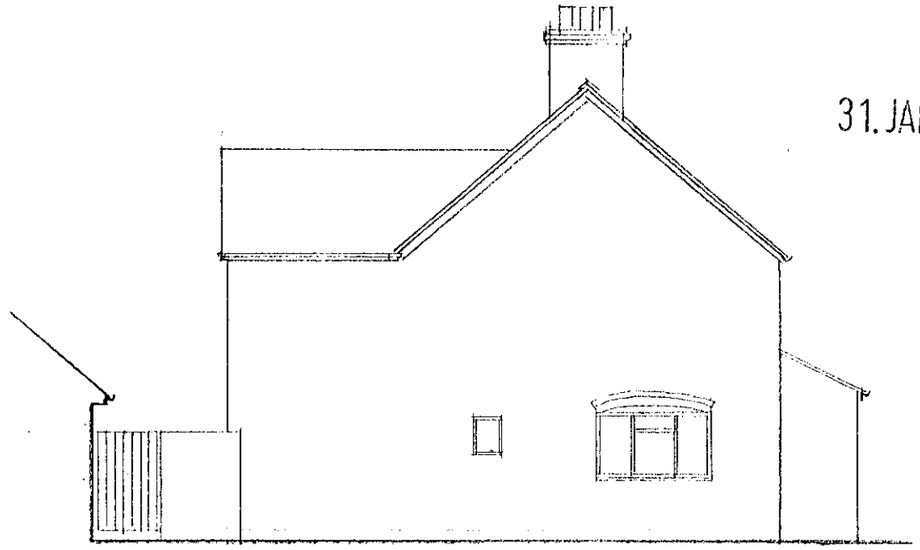


SIDE ELEVATION (NORTH)

31. JAN. 2000* 0513

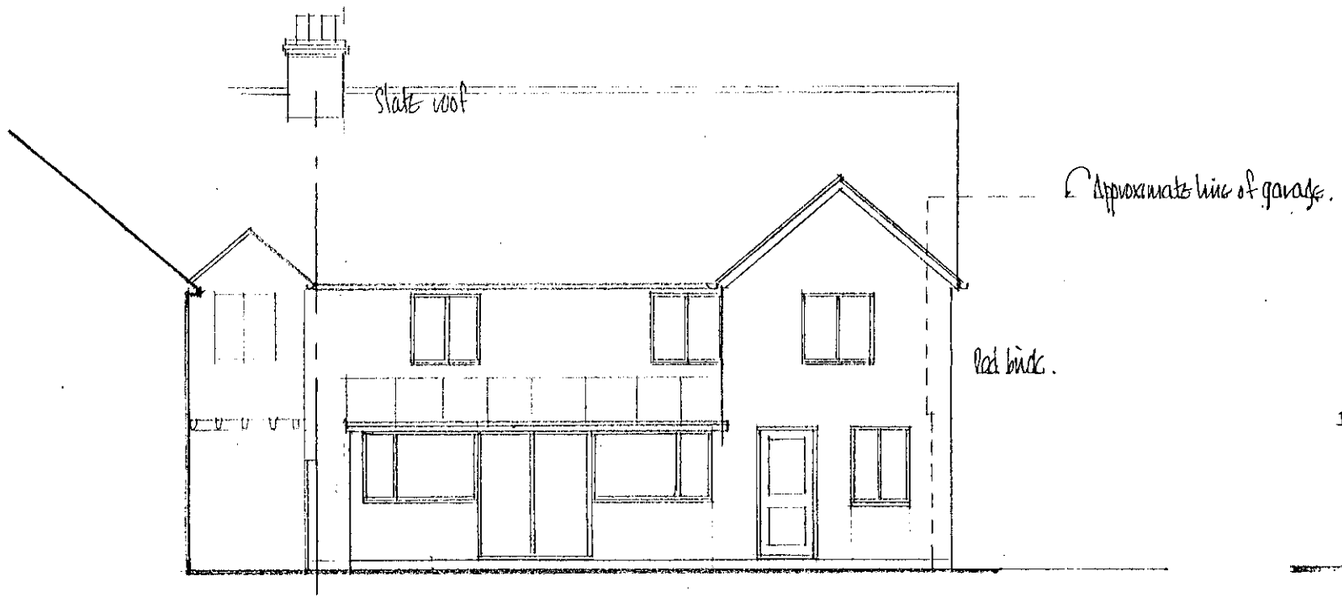

REAR ELEVATION

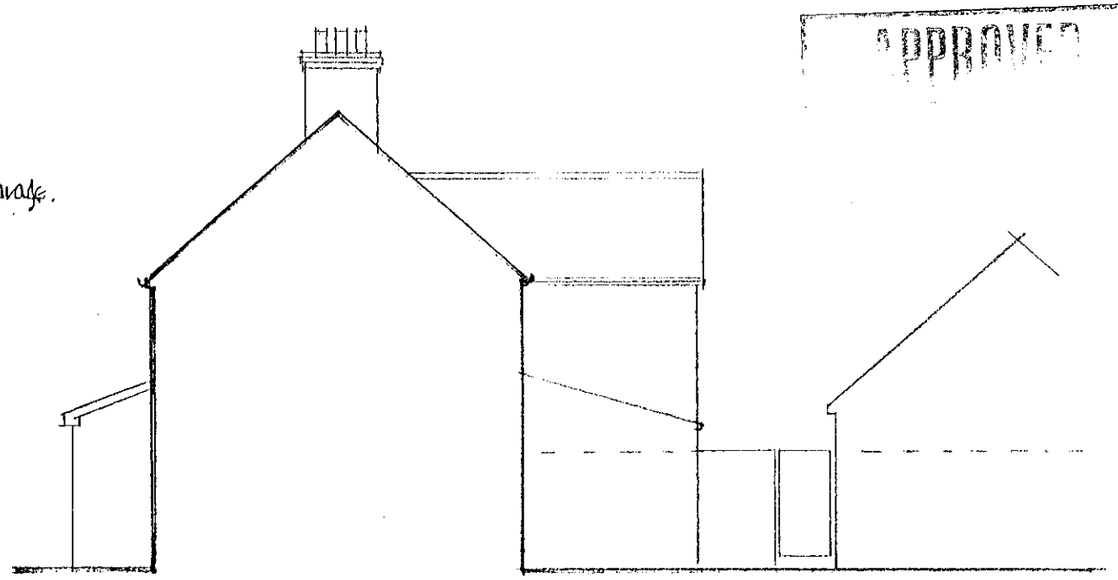

SIDE ELEVATION (SOUTH.


ELEVATIONS : AS EXISTING


2 FERNHILL COTTAGES, TOUTLEY ROAD, WOKINGHAM, BERKSHIRE, RG41 1QJ

ROGER PRING & SONS
ARCHITECTURAL & SURVEYING CONSULTANTS
278, NINE MILE RIDE, FINCHAMPSTEAD, WOKINGHAM, BERKS., RG40 3NT.
☎ 0118 973 3502 FAX 0118 973 6290

DRG. No: 99/286/4 SCALE: 1:100 DATE: DEC. '99
REVISIONS:

31.JAN.2000* 0513

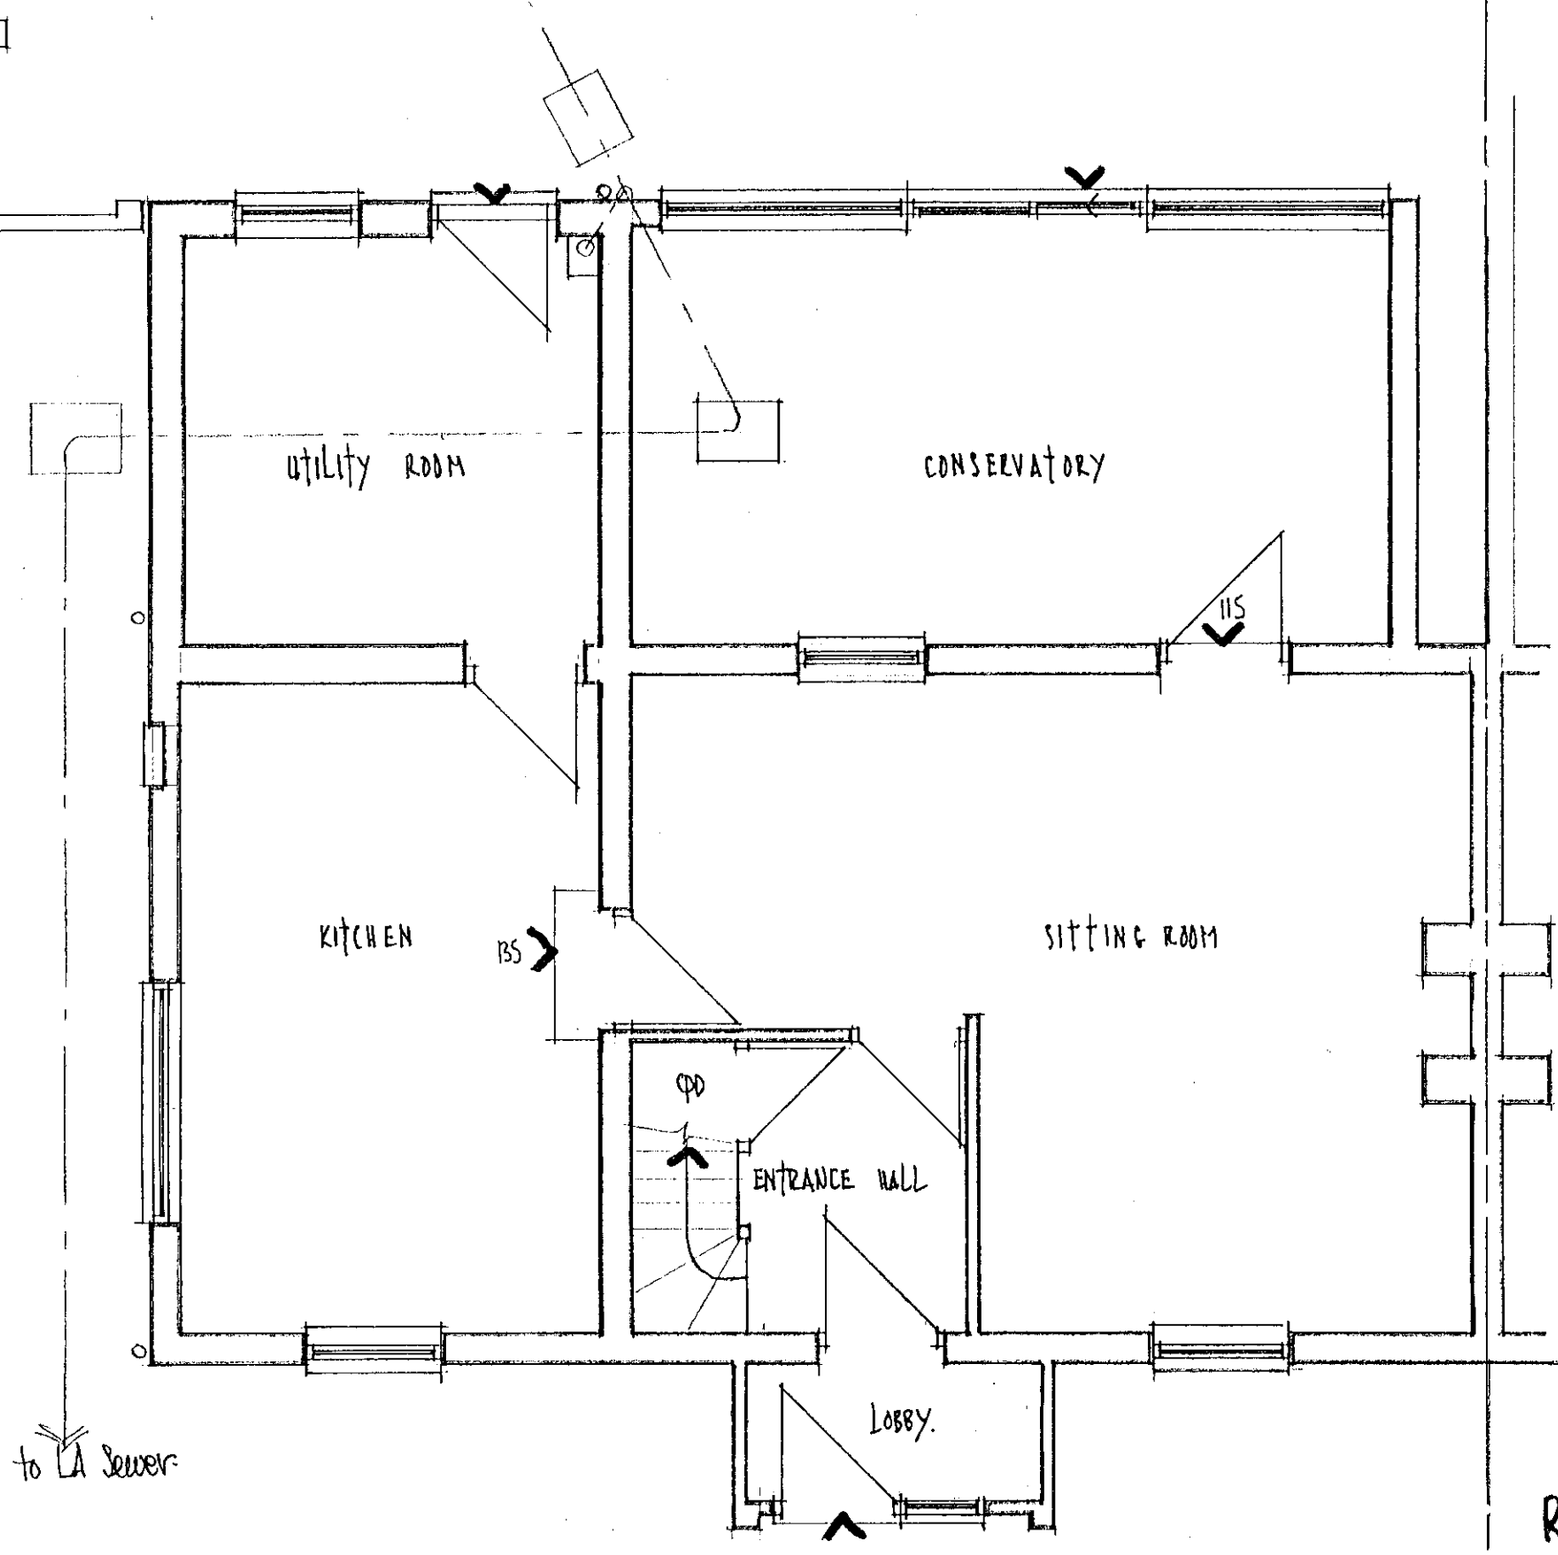

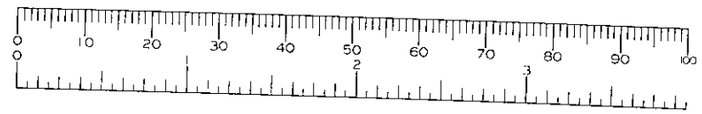


APPROVED

2 FERNHILL COTTAGES, TOUTLEY ROAD, WOKINGHAM, BERKSHIRE, RG41 1QJ.

ROGER PRING & SONS
ARCHITECTURAL & SURVEYING CONSULTANTS
278, NINE MILE RIDE, FINCHAMPSTEAD, WOKINGHAM, BERKS., RG40 3NT.
☎ 0118 973 3502 FAX 0118 973 6290

DRG. No: 99/286/2 SCALE: 1:50 DATE: DEC '99.
REVISIONS:

31.JAN.2000* 0513

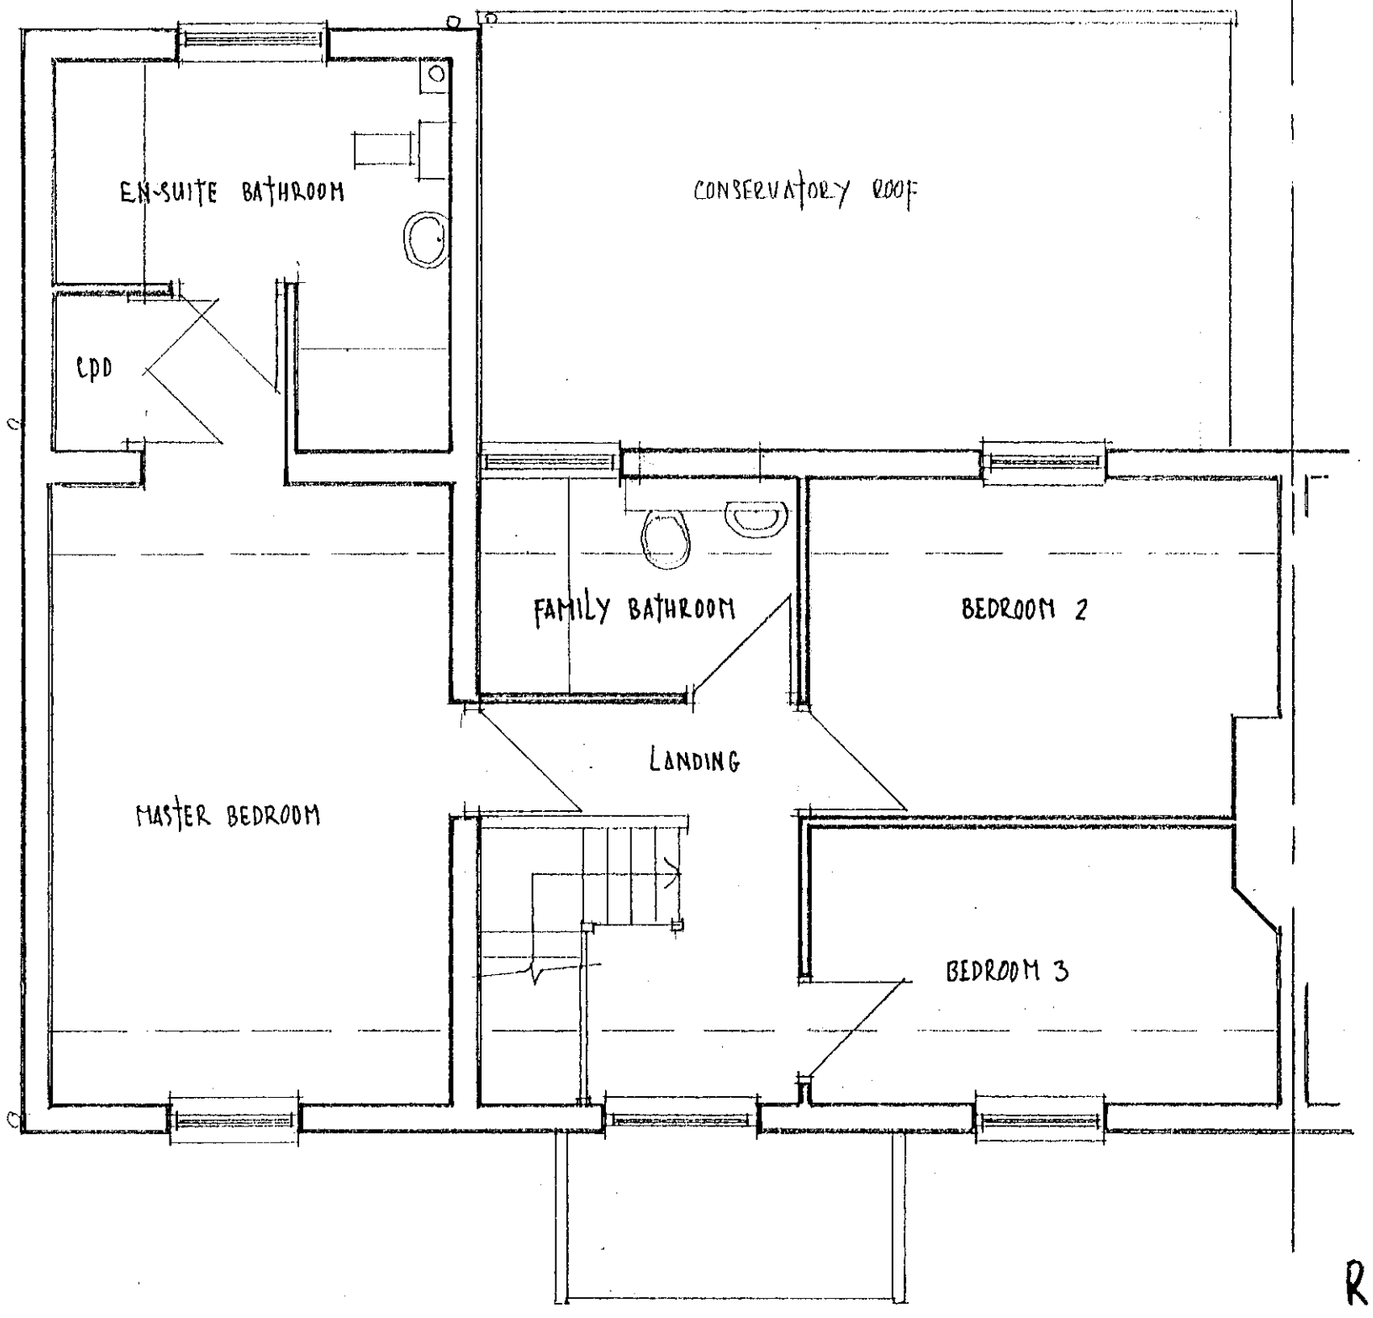

FIRST FLOOR PLAN : AS EXISTING

APPROVED


2 FERNHILL COTTAGES, TOUTLEY ROAD, WOKINGHAM, BERKSHIRE, RG41 1QJ.

ROGER PRING & SONS
ARCHITECTURAL & SURVEYING CONSULTANTS
278, NINE MILE RIDE, FINCHAMPSTEAD, WOKINGHAM, BERKS., RG40 3NT.
☎ 0118 973 3502 FAX 0118 973 6290


DRG. No: 99/286/3 SCALE: 1:50 DATE: DEC.99.
REVISIONS:

PLANNING SERVICES	HPT
POL	TLS
DC	ENF
APP	
CS	
29 SEP 2000	
COPIES TO:	ACK
	SHE

All new partitioning to be plasterboard faced timber studding

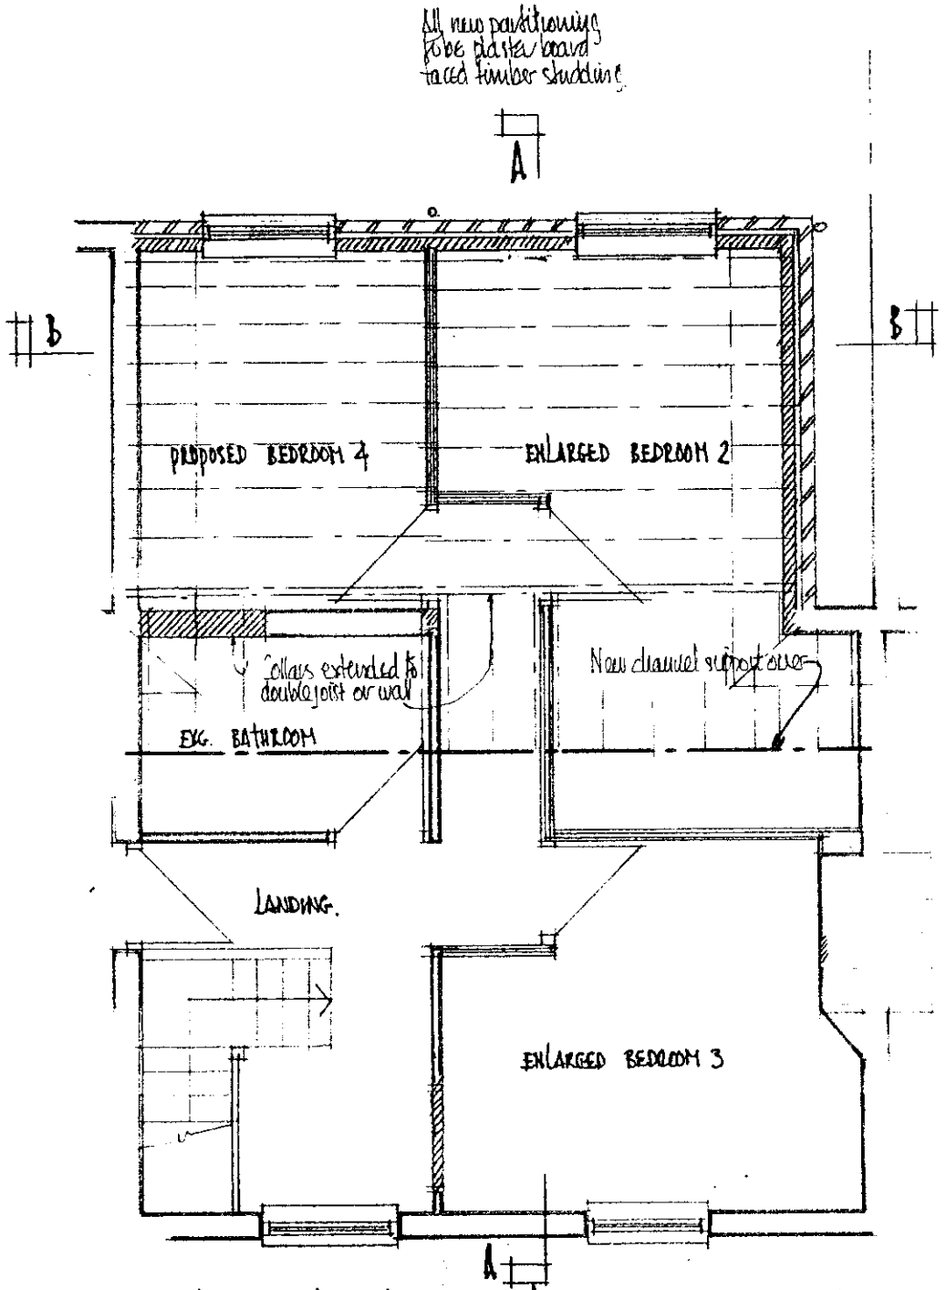

PART FIRST FLOOR PLAN: AS PROPOSED

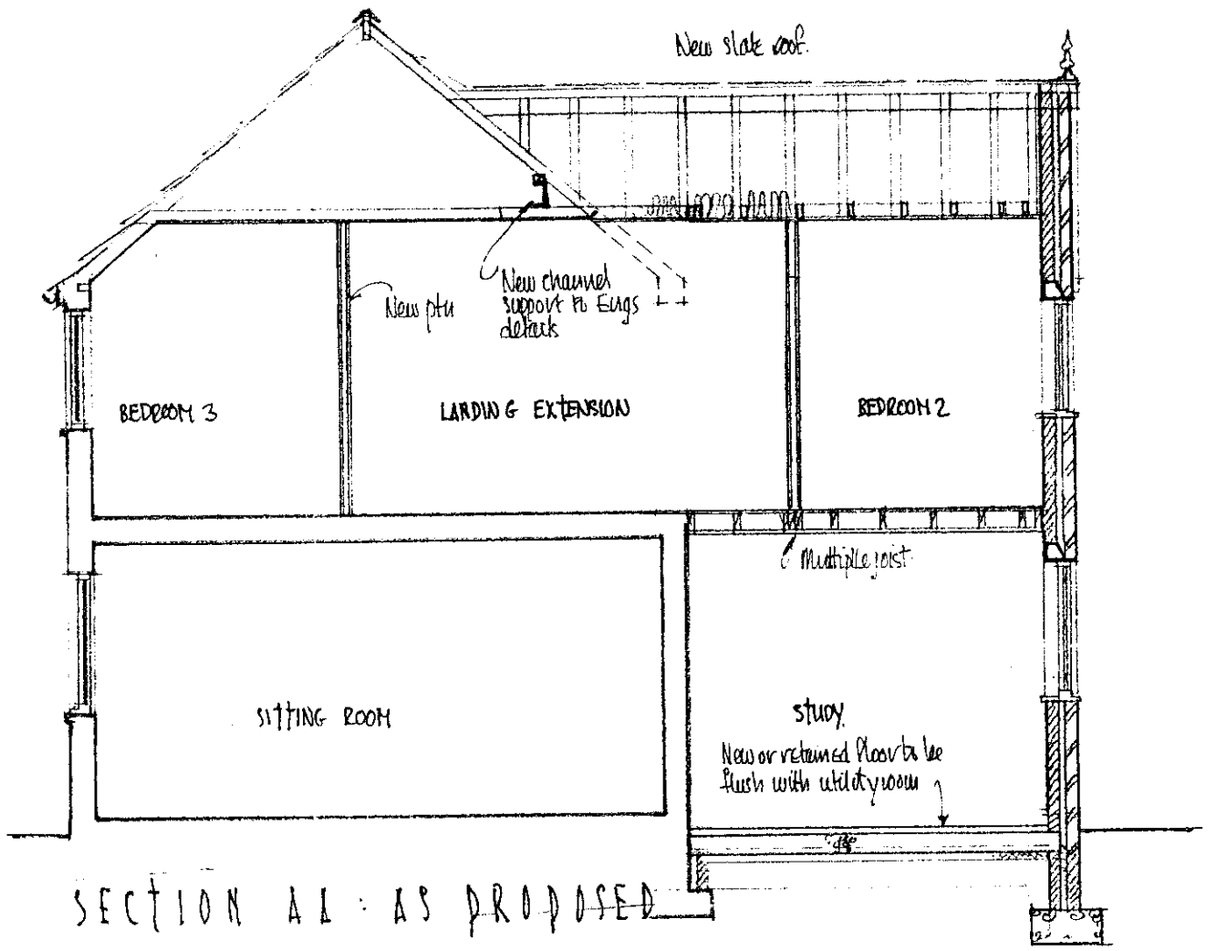

SECTION AA : AS PROPOSED


Refer to notes for foundations, walls below DPC & Ground floor slab.


2. FERNHILL COTTAGES, TUTTLEY ROAD, WOKINGHAM, BERKS, RG41 1QJ.

ROGER PRING & SONS
ARCHITECTURAL & SURVEYING CONSULTANTS
278, NINE MILE RIDE, FINCHAMPSTEAD, WOKINGHAM, BERKS., RG40 3NT.
☎ 0118 973 3502 FAX 0118 973 6290


DRG. No: 99/286/6^A SCALE: 1:50 DATE: DEC/99.

REVISIONS: A Window to bedroom 2 reduced in width Sept. 00.

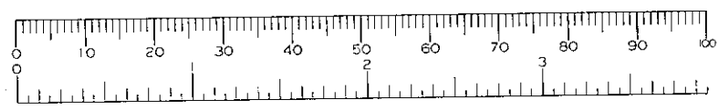


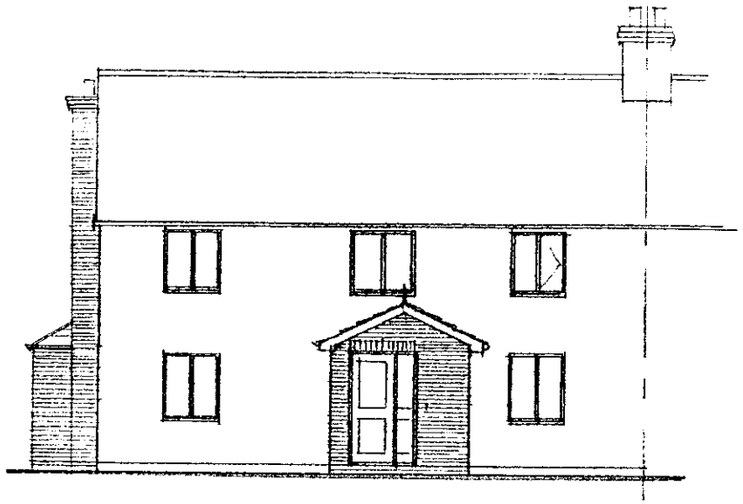


FRONT ELEVATION

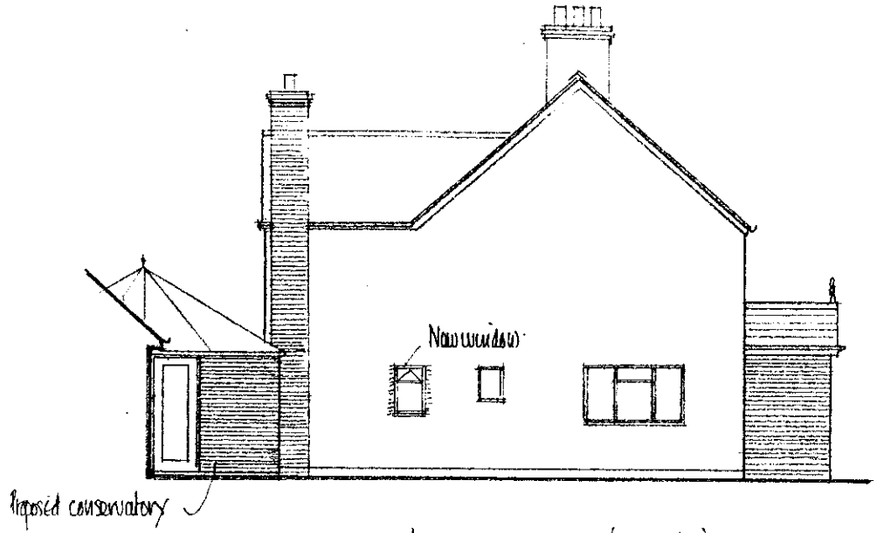

SIDE ELEVATION (NORTH)

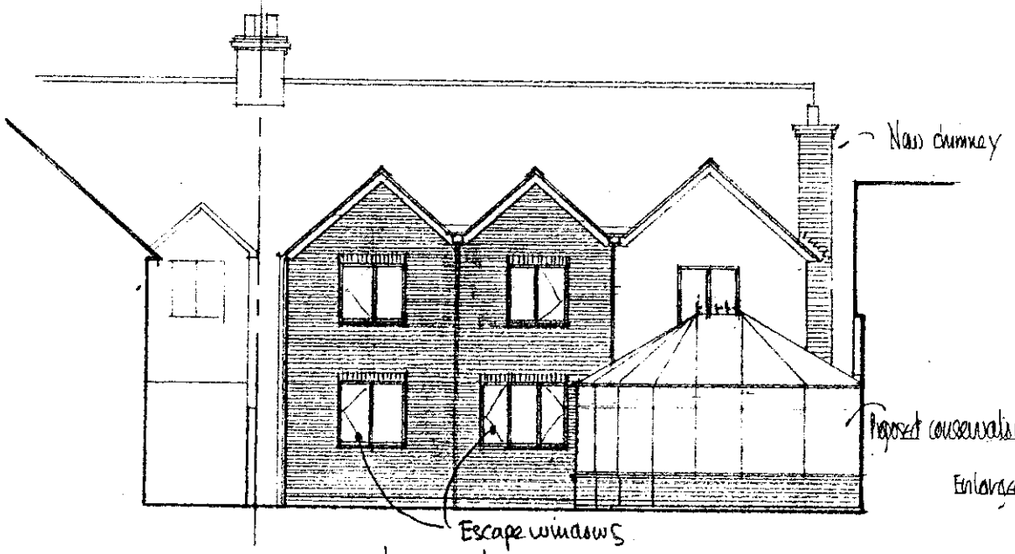

REAR ELEVATION

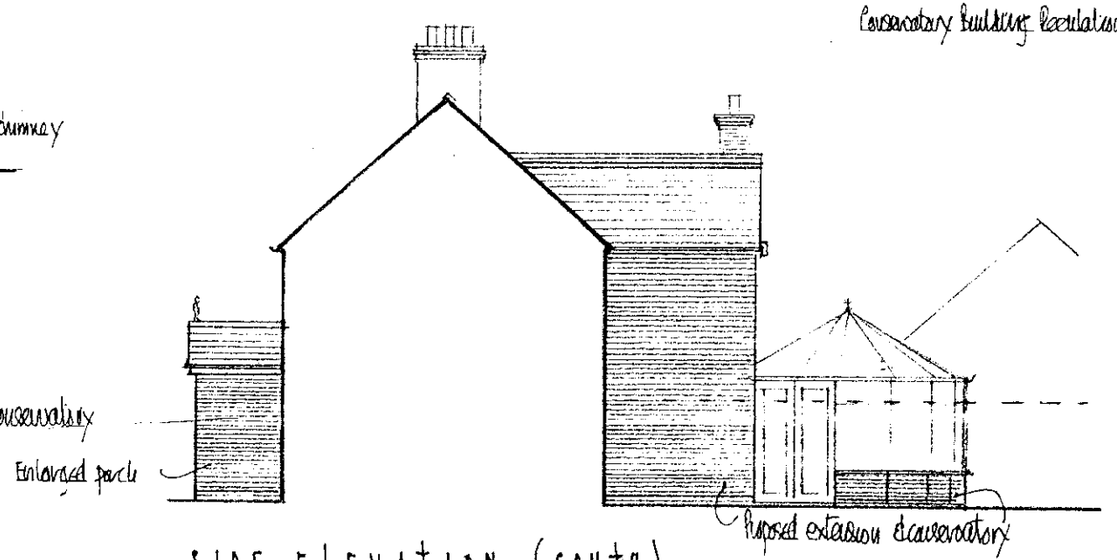

SIDE ELEVATION (SOUTH)

Brickwork & slates to match existing
Conservatory Building Regulations Exempt

ELEVATIONS : AS PROPOSED

2 FERNHILL COTTAGES, TOUTLEY ROAD, WOKINGHAM, BERKSHIRE, RG41 1QJ

ROGER PRING & SONS
ARCHITECTURAL & SURVEYING CONSULTANTS
278, NINE MILE RIDE, FINCHAMPSTEAD, WOKINGHAM, BERKS, RG40 3NT.
☎ 0118 973 3502 FAX 0118 973 6290

DRG No: 99/286/7B SCALE: 1:100 DATE: DEC 99.

REVISIONS: A Escape windows noted. MAY 00.
B First floor left hand window reduce in width to rear elevation Sept 00.

29 SEP 2000
COPIES TO:
ACK:
FILE: