
APPROVED




EXISTING FRONT VIEW
SCALE 1:100

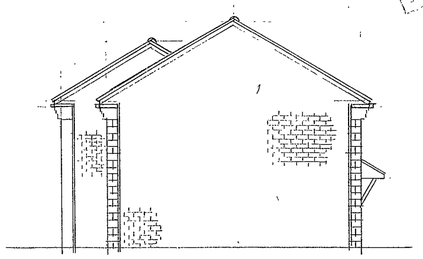

EXISTING NORTH FACING VIEW
SCALE 1:100




EXISTING REAR VIEW
SCALE 1:100

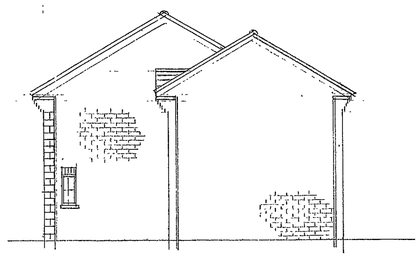

EXISTING SOUTH FACING VIEW
SCALE 1:100




FRONT VIEW
SCALE 1:50

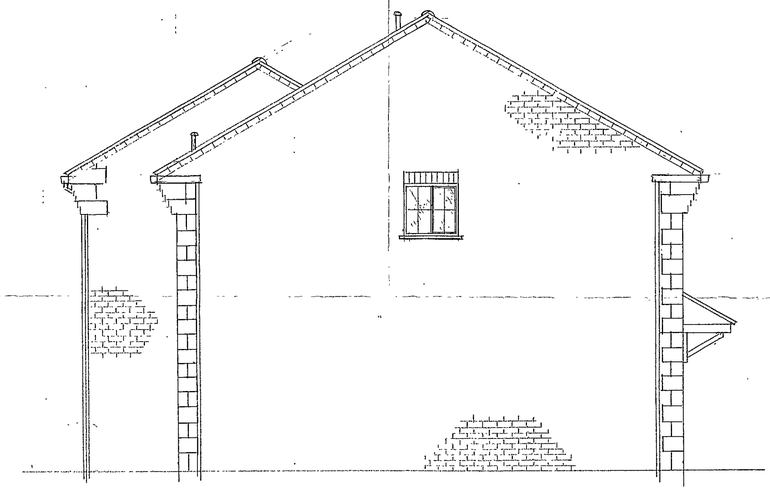


NORTH FACING VIEW
SCALE 1:50



REAR VIEW
SCALE 1:50

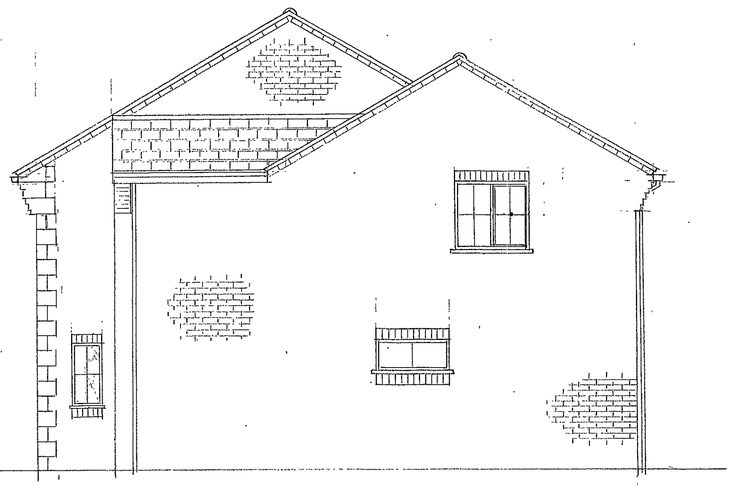

SOUTH FACING VIEW
SCALE 1:50

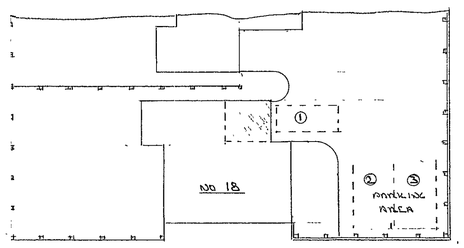


BLOCK PLAN
SCALE 1:200

03.OCT.2002 7729

GENERAL SPECIFICATION (PLANNING)

WALLS - (CAVITY WALLS) 110 mm FACING BRICKS TO MATCH EXISTING - 50 mm CAVITY - 100 mm CELLON BLOCKS WITH WALL TIES AT 450m HORIZONTALLY AND VERTICALLY - DETAIL FINISHES ARE TO MATCH EXISTING

ROOF TILES - ROOF TILES TO MATCH EXISTING 'RED' AND LAID TO A PITCH ANGLE OF 30°


WINDOWS & DOORS - WHITE UPVC UNITS WITH THE STYLE TO MATCH THE EXISTING AND TO THE DIMENSIONS SHOWN


ROUND ARCS & GUTTERS - WHITE UPVC ITEMS TO MATCH EXISTING


STRUCTURAL TIMBERS - PRE TANNALISED SC3 GRADE TO SECTIONS SHOWN

| PROPOSAL |
| --- |
| TO BUILD A TWO STOREY EXTENSION |
| TO THE SIDE OF THE EXISTING DETACHED |
| HOUSE |
| FOR |
| MR C EVANS - 18 PADDICK DRIVE |
| WELLINGTON GRANGE - EARLEY |
| BERKSHIRE |


CD 30/1/03

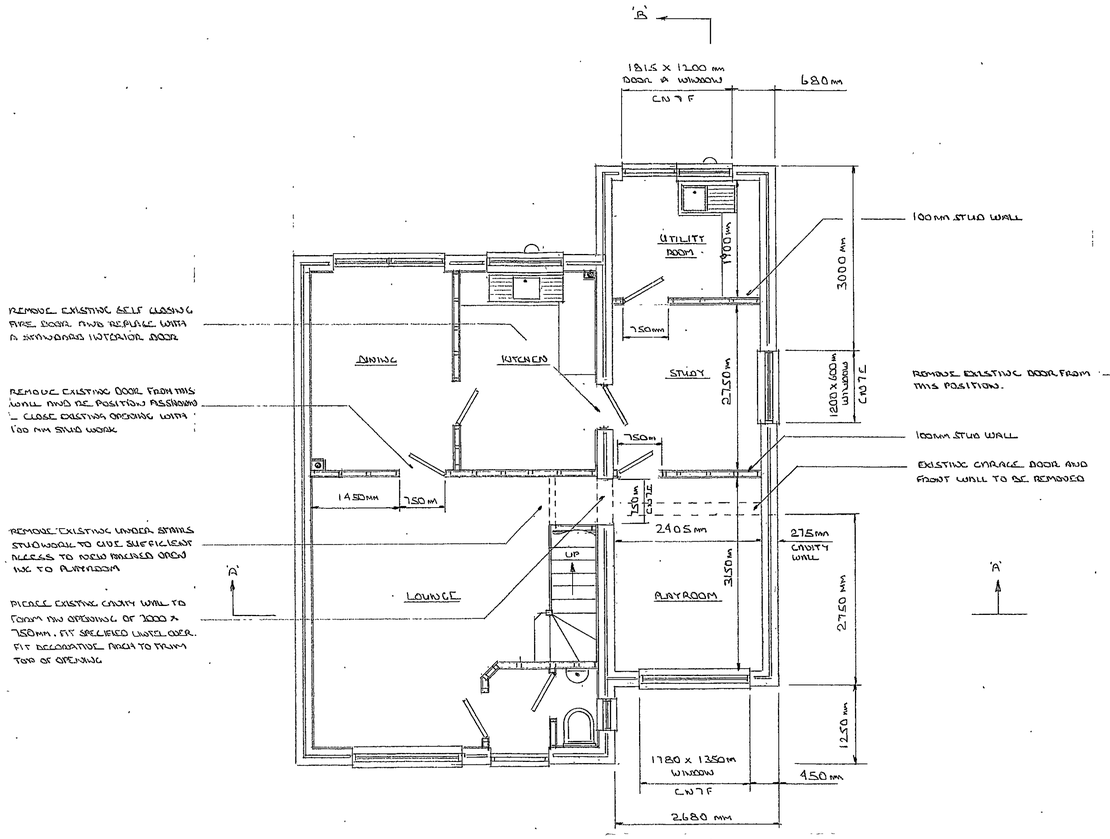

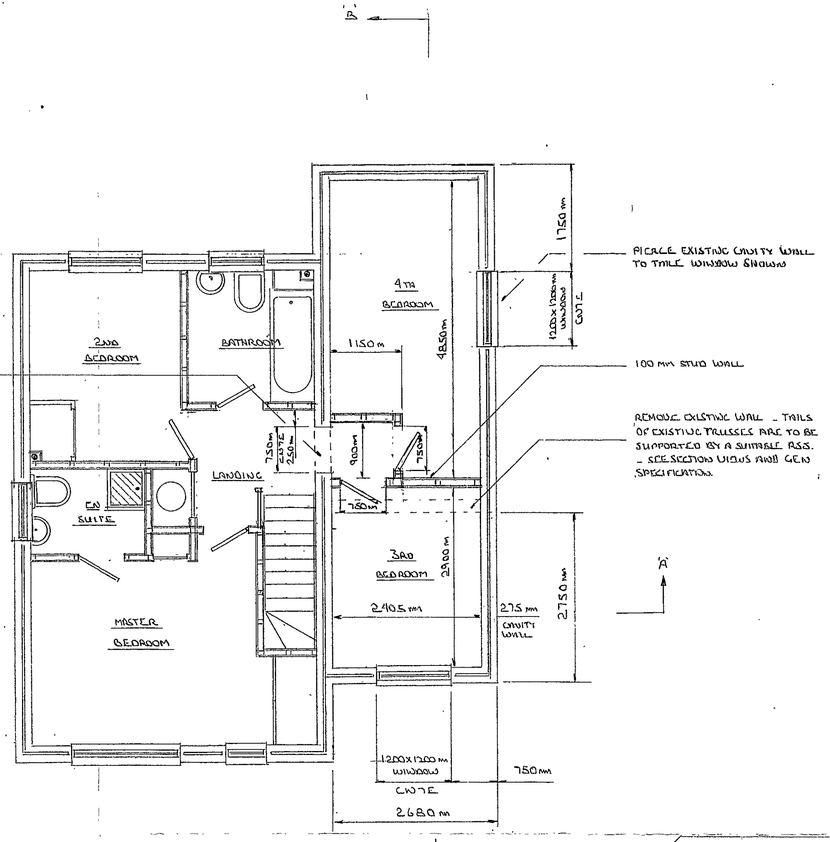


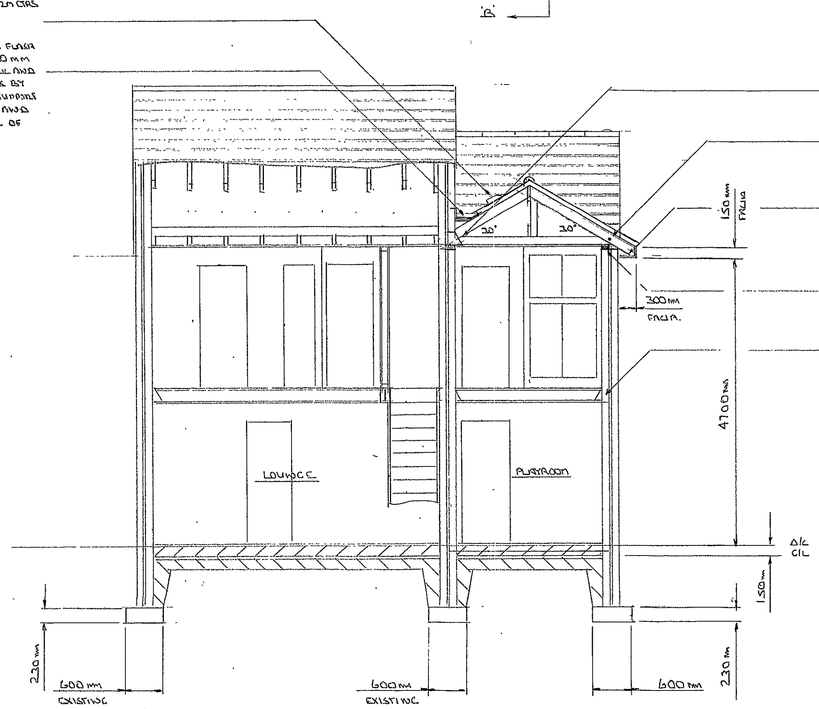

SECTION AA
SCALE 1:50

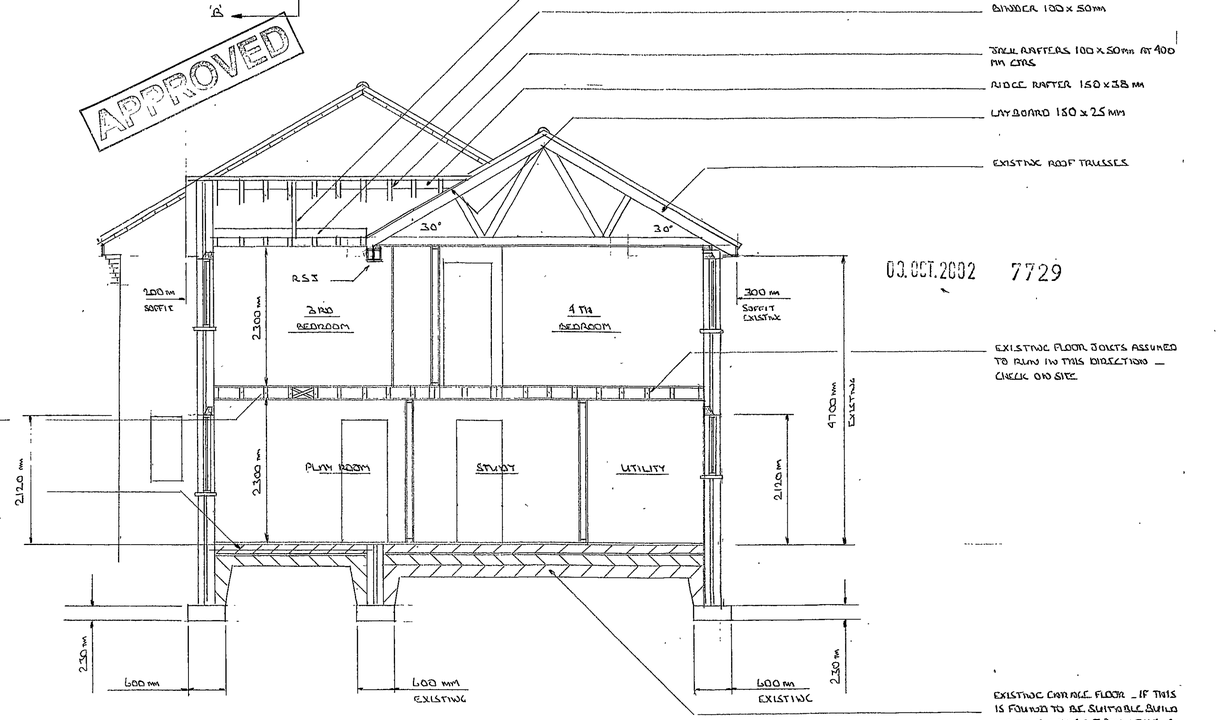


SECTION 'B' 'B'
SCALE 1:50

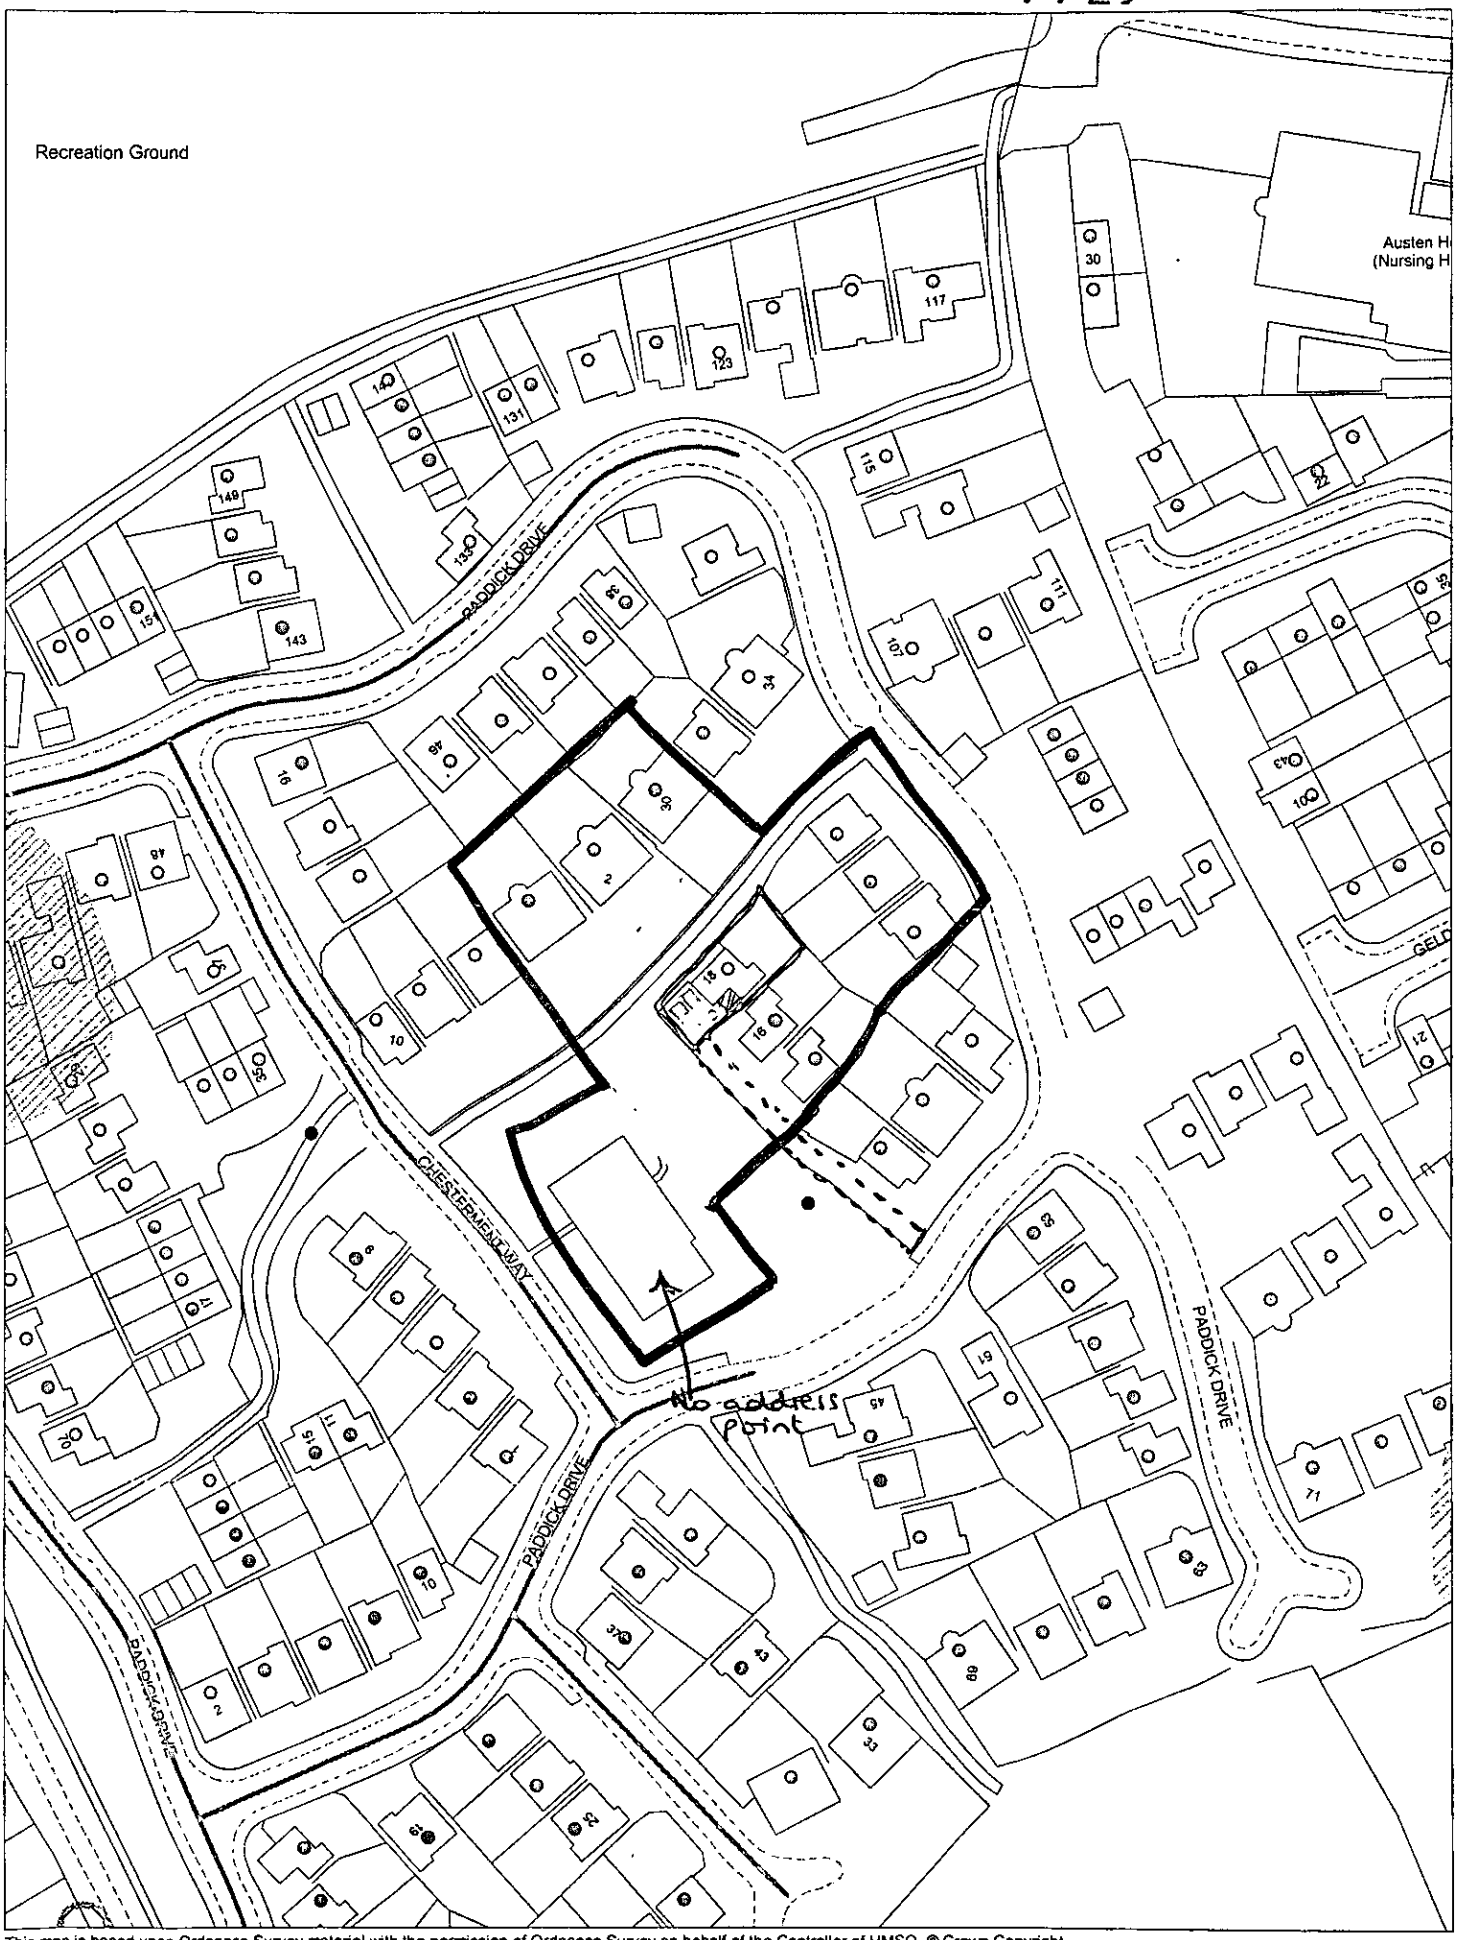03.OCT.2002 7729




This map is based upon Ordnance Survey material with the permission of Ordnance Survey on behalf of the Controller of HMSO. © Crown Copyright. Unauthorised reproduction infringes Crown Copyright and may lead to prosecution or civil proceedings.Wokingham District Council Licence LA086134

Development Control,Wokingham District Council.
7 October 2002

Scale: 1 : 1250

N
W E
S

# H.M. LAND REGISTRY

| TITLE NUMBER | |
|---|---|
| BK 360499 | |

| ORDNANCE SURVEY PLAN REFERENCE | SU7570 | SECTION W | Scale 1:1250 |
|---|---|---|---|
| ADMINISTRATIVE AREA | WOKINGHAM | | (c) Crown Copyright 20/01/2000 |




This office copy shows the state of the title plan on **19 September 2002** at **9:02:42**. It may be subject to minor distortions in scale.
Under s.113 of the Land Registration Act 1925, this copy is admissable in evidence to the same extent as the original.
Issued on 19 September 2002.
This title is dealt with by the **Gloucester District Land Registry.**
© Crown copyright. Produced by HMLR. Further reproduction in whole or part is prohibited without the prior written permission of Ordnance Survey. Licence Number GD272728.

2513040002
03 OCT 2002
7729