


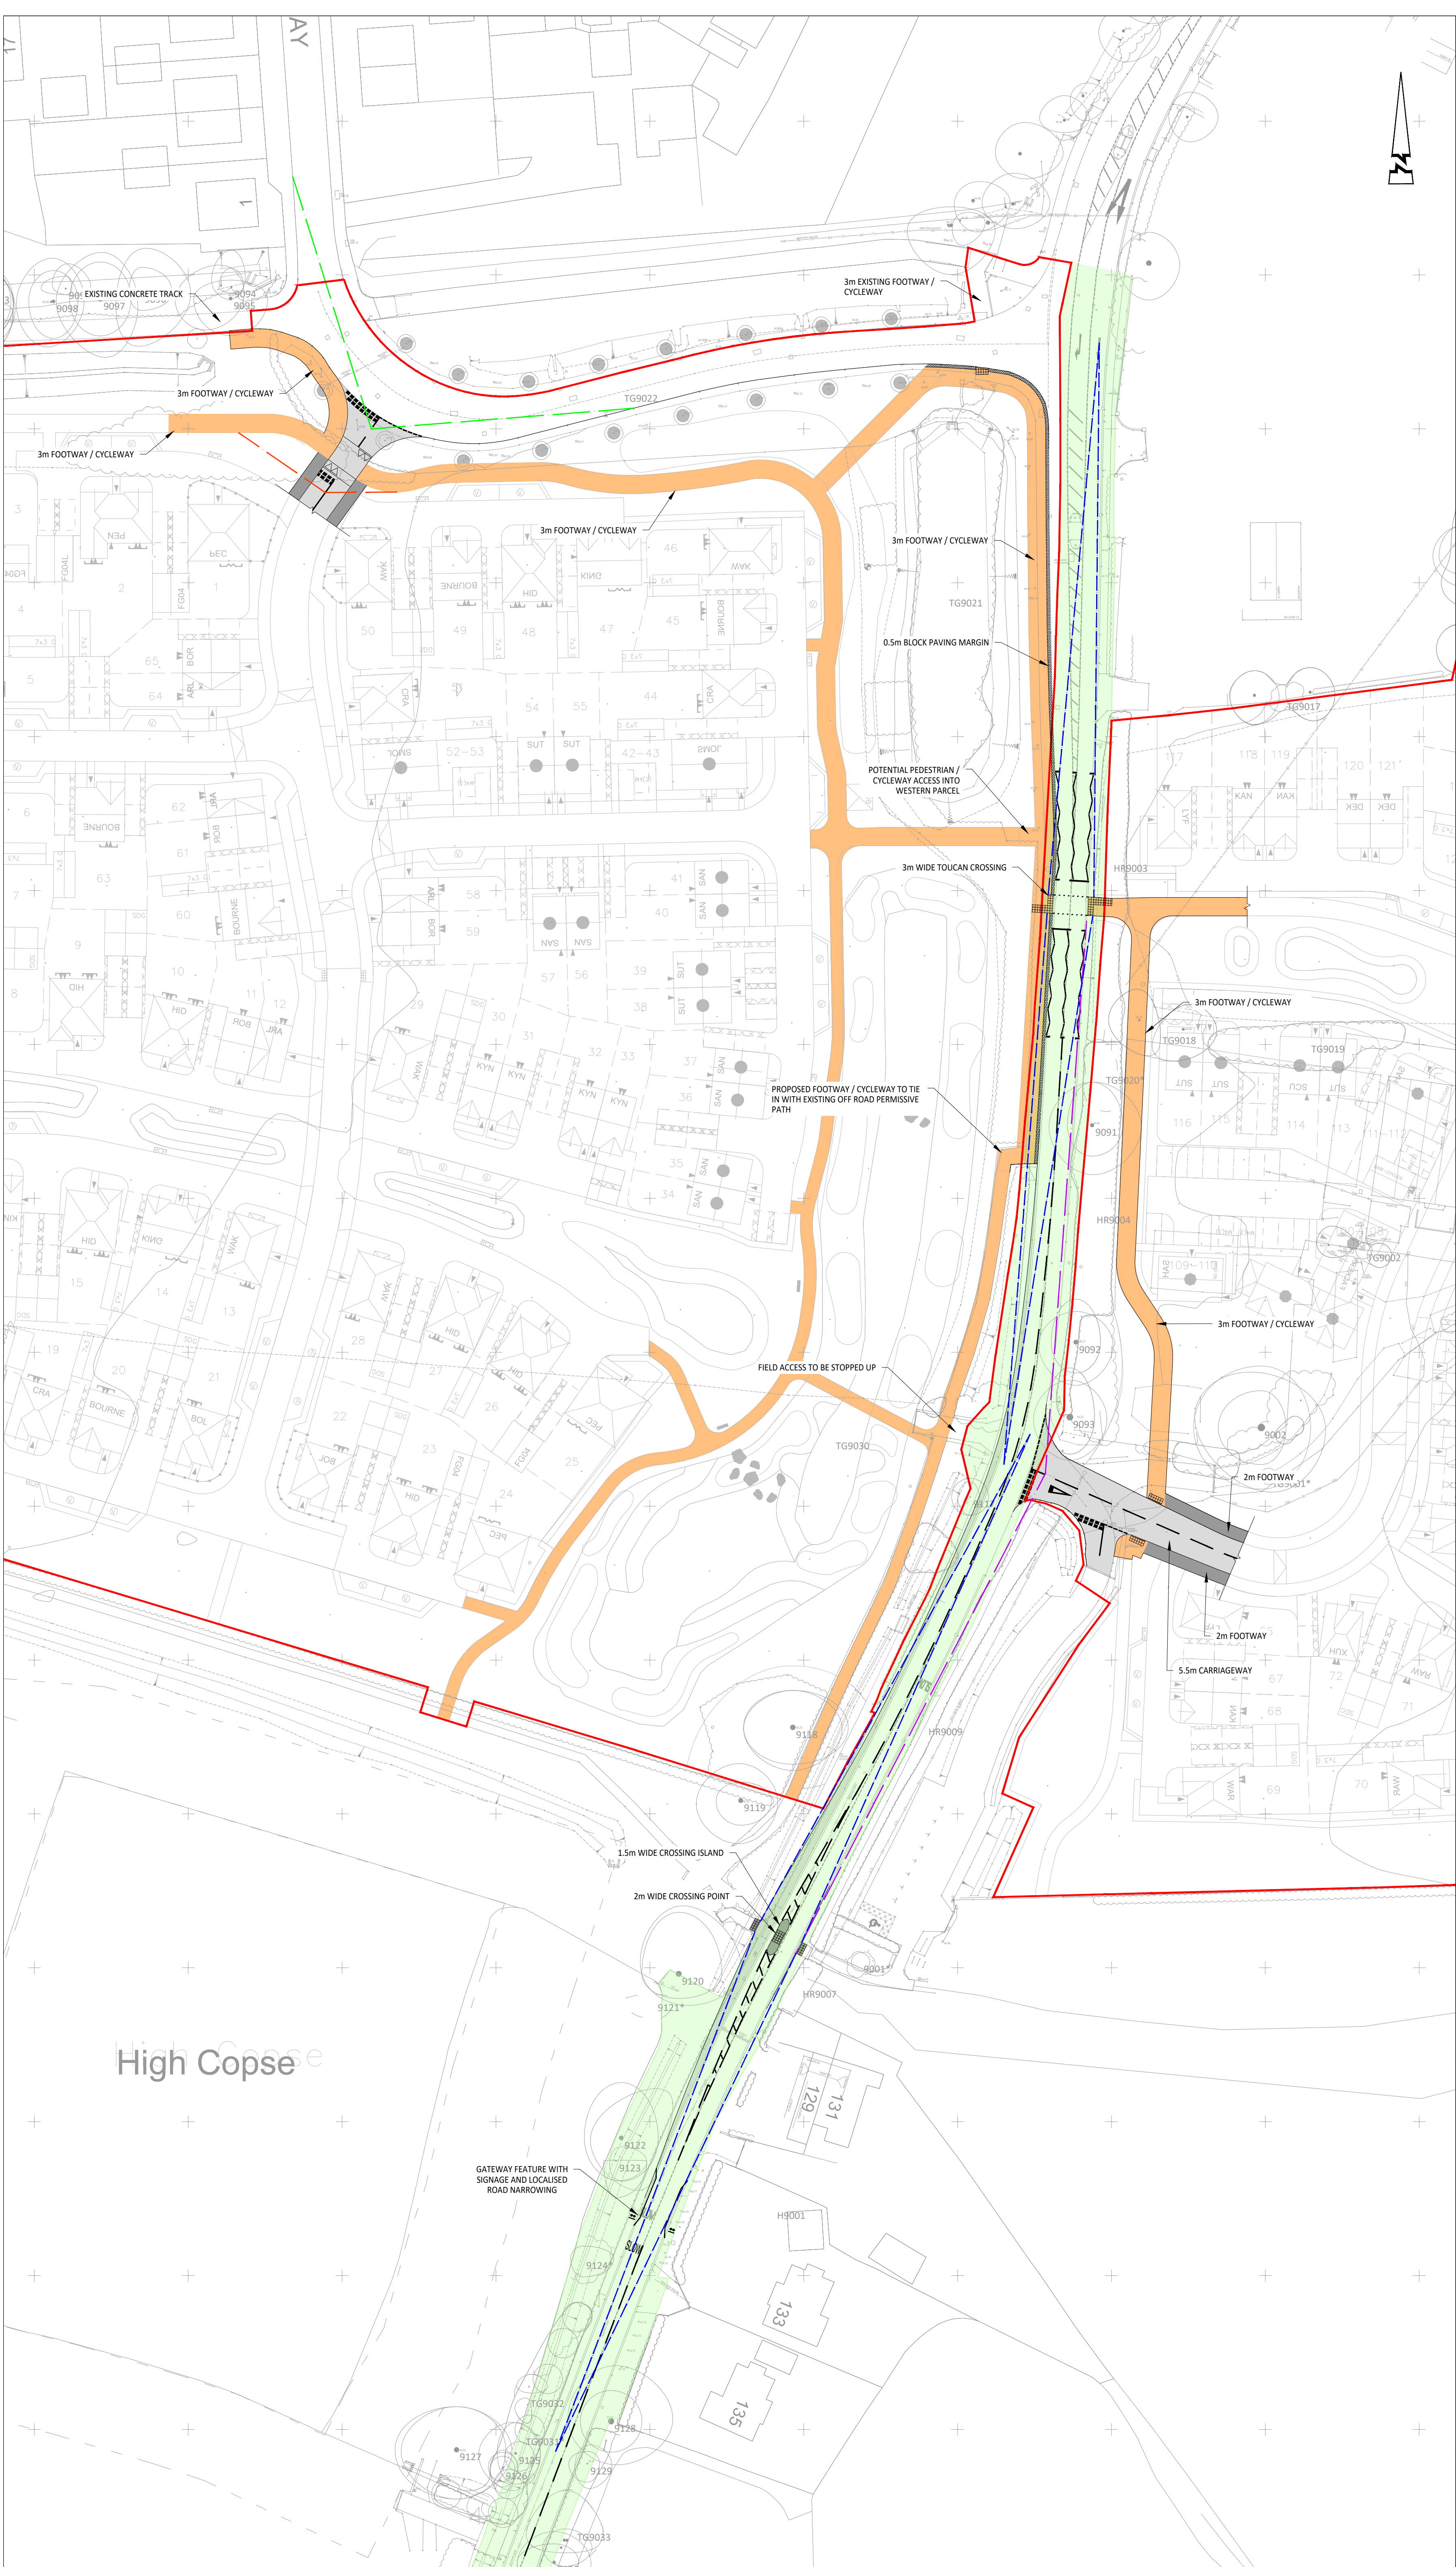

© ABLE LETCHFORD PARTNERSHIP LTD.  
This drawing should not be reproduced without consent.

**KEY**

- SITE BOUNDARY
- HIGHWAY BOUNDARY
- PROPOSED CARRIAGEWAY
- PROPOSED 3m SHARED FOOTWAY / CYCLEWAY
- PROPOSED 2m FOOTWAY
- 0.5m BLOCK PAVING MARGIN
- 2.4m X 90m VISIBILITY SPLAY
- 2.4m X 43m VISIBILITY SPLAY
- 90m VISIBILITY SPLAY TO CROSSINGS
- 2.4m X 17m VISIBILITY SPLAY

|    |       |                                  |     |    |
|----|-------|----------------------------------|-----|----|
| P7 | 02.26 | UPDATED MASTERPLAN               | PR  | PJ |
| P6 | 01.26 | UPDATED MASTERPLAN AND CROSSINGS | PR  | PJ |
| P5 | 01.26 | CROSSINGS ALONG HYDE END ROAD    | PR  | PJ |
| P4 | 08.25 | MINOR AMENDMENTS TO MATCH LAYOUT | PR  | AG |
| P3 | 04.25 | MINOR AMENDMENTS TO MATCH LAYOUT | TDM | PJ |
| P2 | 01.25 | MINOR AMENDMENTS TO MATCH LAYOUT | TDM | PJ |
| P1 | 08.24 | FIRST ISSUE                      | TDM | PJ |

| Rev | Date | Description | Drawn | Checked |
|-----|------|-------------|-------|---------|
|     |      |             |       |         |

**Abley Letchford**

www.ableyletchford.co.uk

Client

**BLOOR HOMES**

Project

**HYDE END ROAD, SHINFIELD**

Title

**PROPOSED ACCESS ARRANGEMENTS**

Status

**FOR INFORMATION**

|            |          |       |         |
|------------|----------|-------|---------|
| Scale      | Date     | Drawn | Checked |
| 1:500 @ A1 | AUG 2024 | TDM   | AG      |

|            |          |
|------------|----------|
| Drawing No | Revision |
| HD068-003  | P7       |