


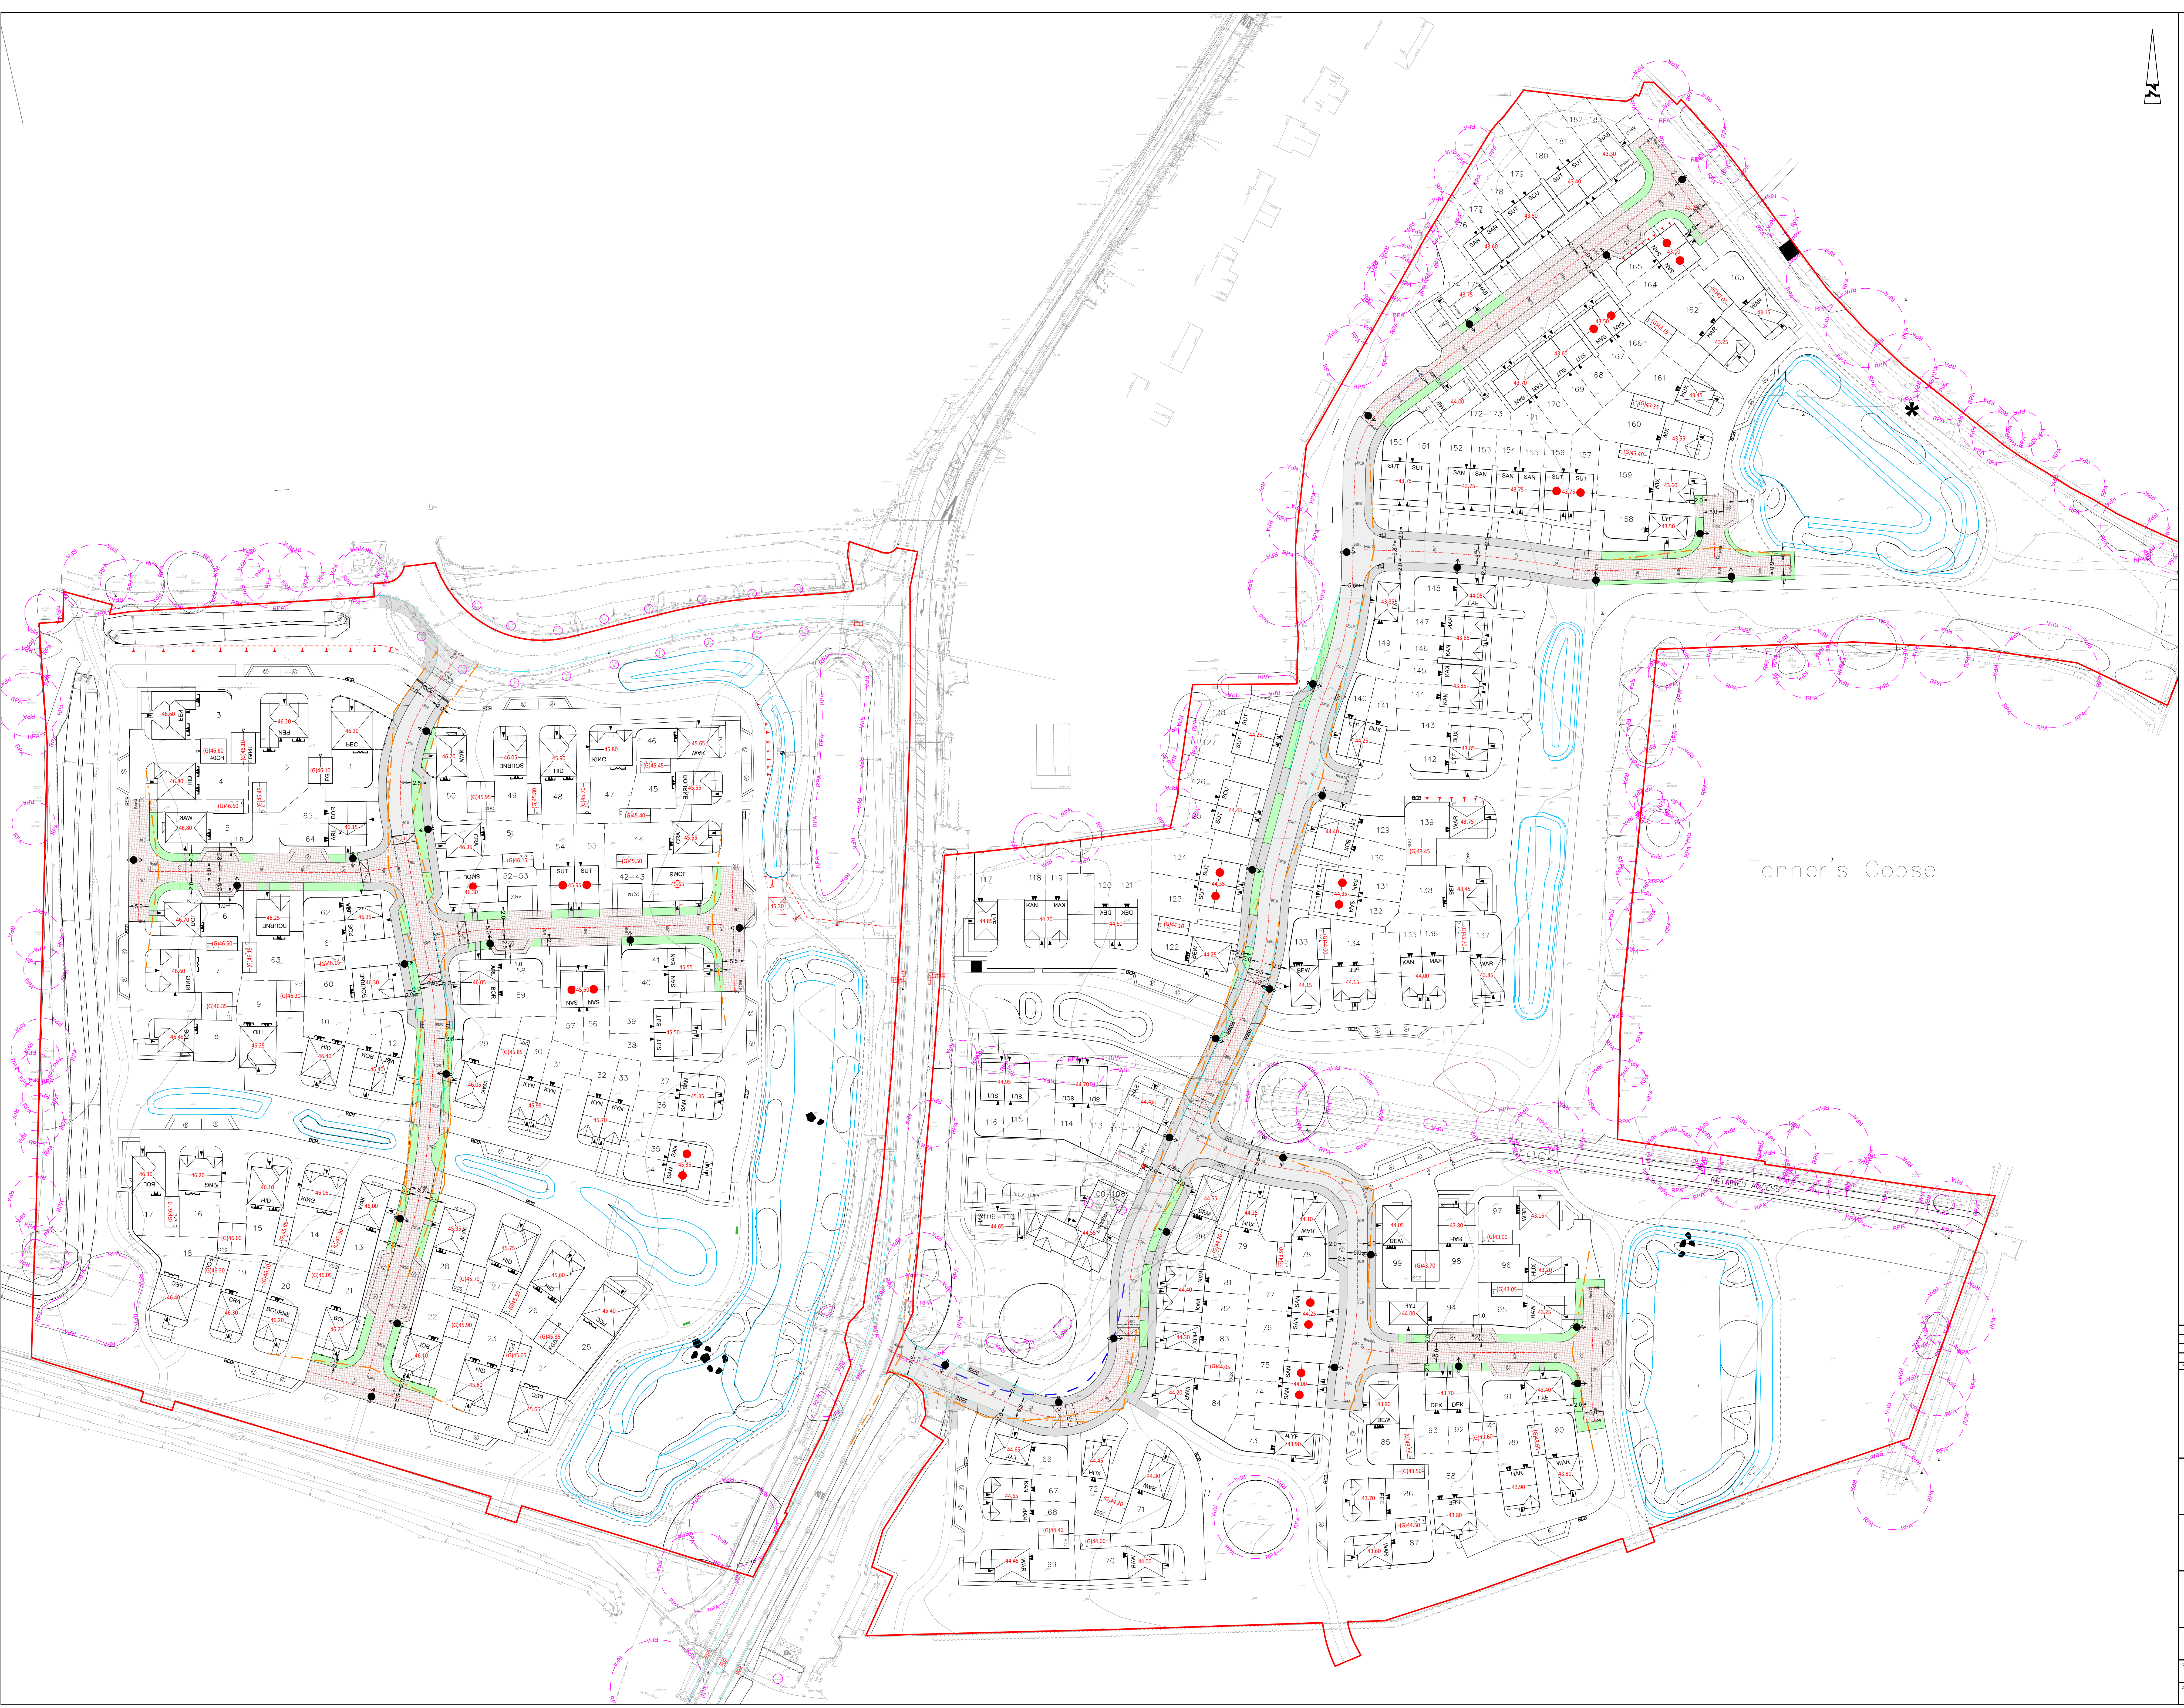

GENERAL ARRANGEMENT NOTES:
1. Do not scale.
2. Refer to all other Project Drawings and supporting notes.

- KEY
- Application boundary
 - 43.50 Proposed finished floor level
 - (G)43.50 Proposed garage slab level
 - 20mhp junction visibility splay (2.4 x 25m)
 - 20mhp forward visibility splay (25m)
 - 20mhp ped crossing visibility splay (25m)
 - Tactile paving at dropped crossing
 - RPA Root protection area
 - Indicative street lighting
 - Housing Association (HA) housing

0 5 10 15 20 25m
Scale 1:1000

D	01/24	Updated to suit latest site layout.	DS
C	07/23	Updated to suit new layout. Trees removed.	DS
B	07/23	Designs updated.	DS
A	04/23	First Issue	DS



Client
BLOOR HOMES

Project
HYDE END ROAD, SHINFELD

Title
**FULL APPLICATION
GENERAL ARRANGEMENT**

Scale	Date	Project	Checked
1:500 @ A0	APR 2025	CB	DS
Drawn by	Revised		
HD068-FA-001			D