



SECTION A-A

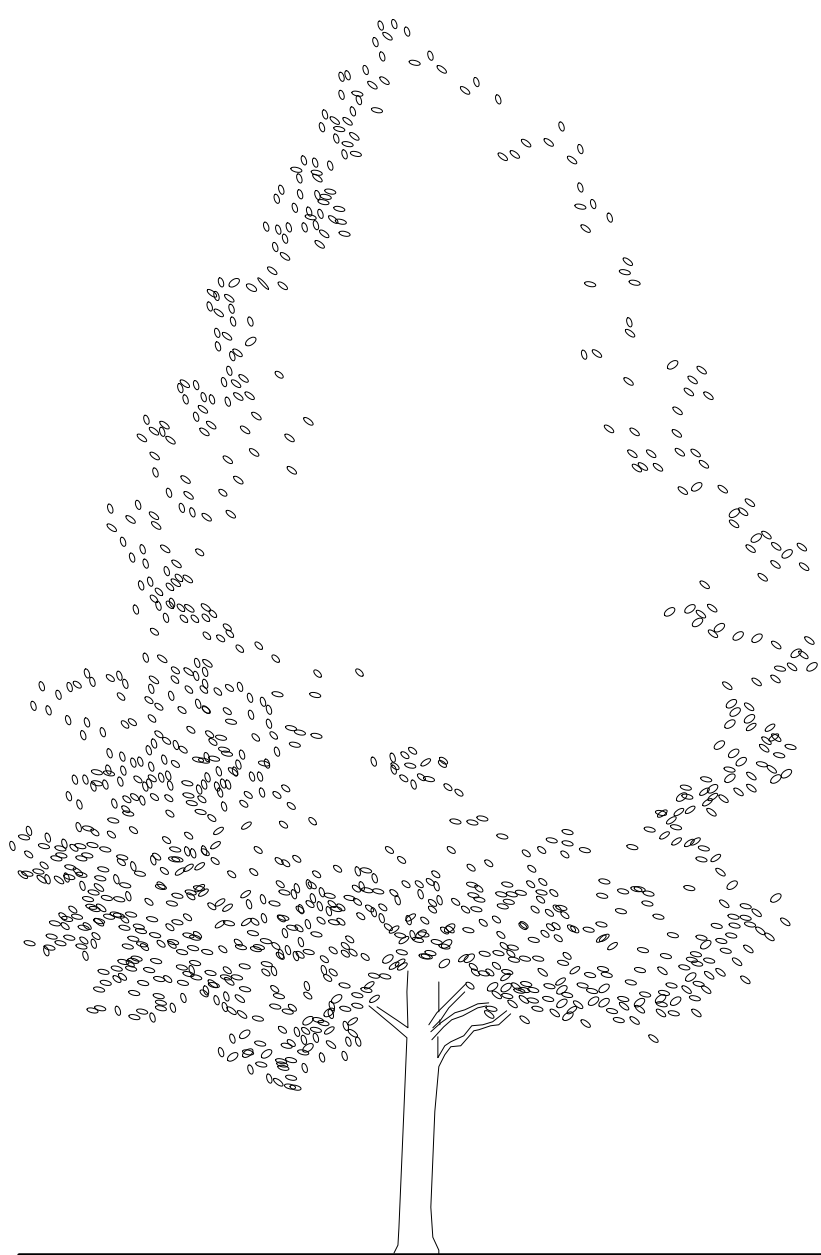

SECTION B-B

| RevNo | Revision note | Date | Signature | Checked | Copyright 2024 one-world design ltd.<br>One-world design shall have no responsibility for any use made of this document other than that which it was prepared and issued. |
|-------|---------------|------|-----------|---------|---|
|       |               |      |           |         |   |
|       |               |      |           |         |   |
|       |               |      |           |         |   |

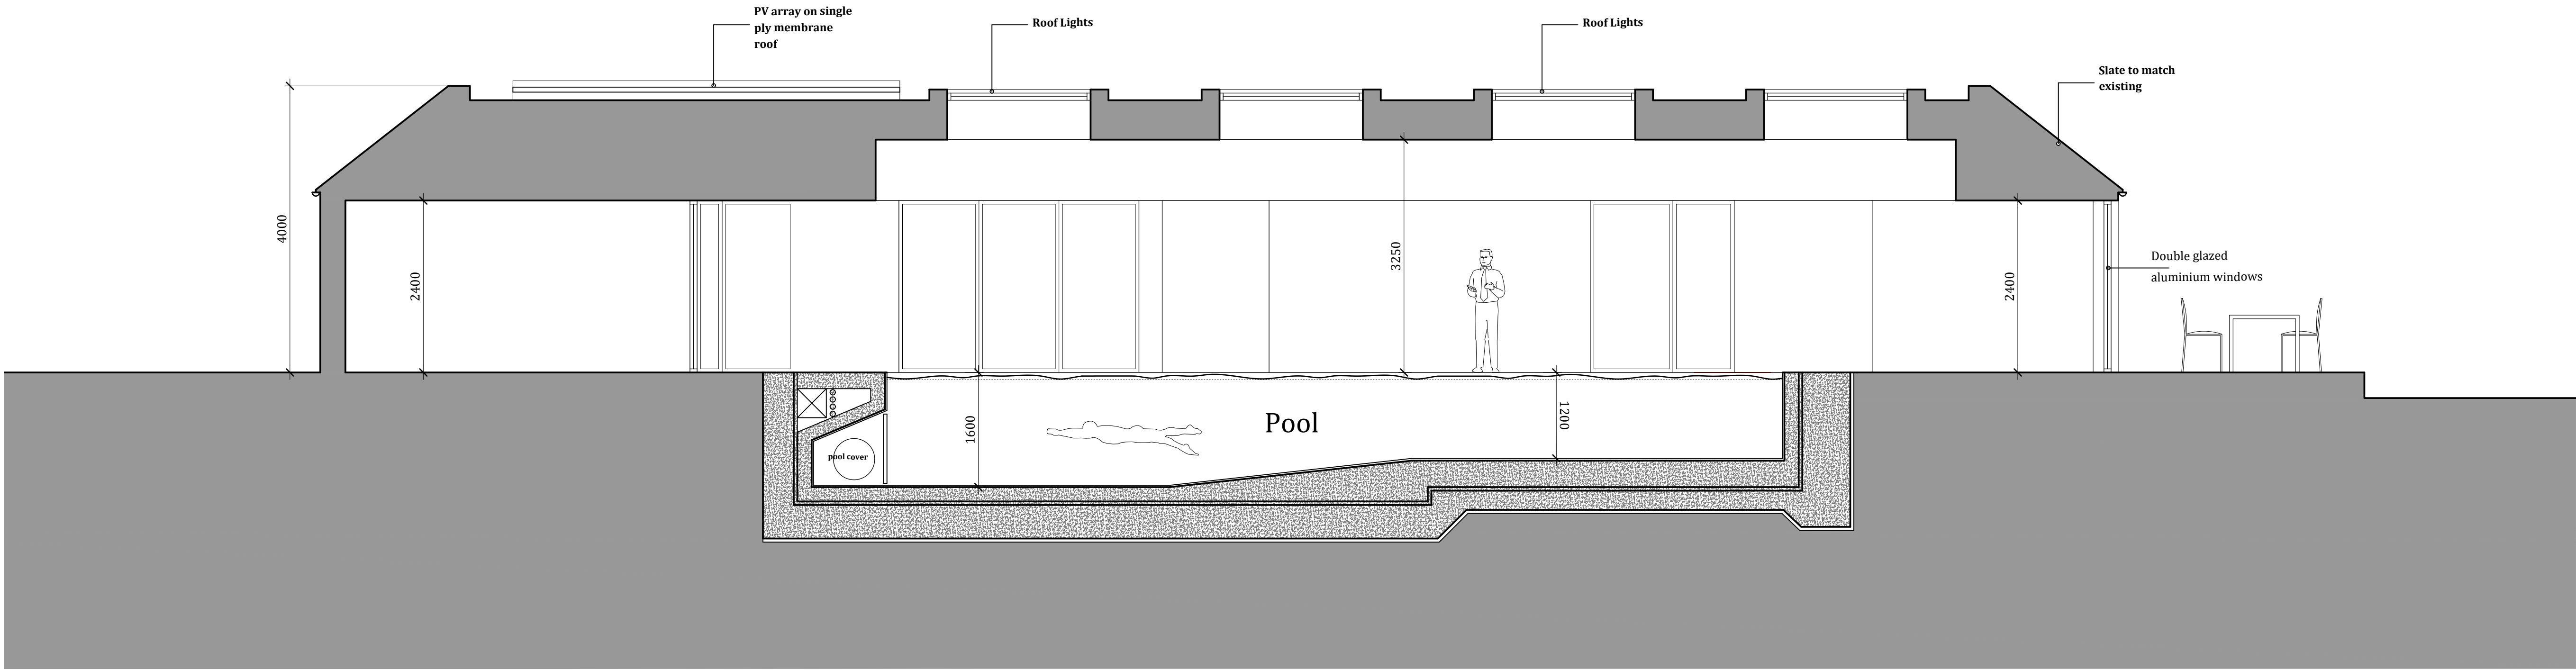

|                                                          |                  |                    |                        |                   |                  |
|----------------------------------------------------------|------------------|--------------------|------------------------|-------------------|------------------|
| Drawn by<br>CM                                           | Checked by<br>CM | Date<br>18/08/2024 | File Name<br>400-21-06 | A3 Scale<br>1:100 | A1 Scale<br>1:50 |
| one-world design architects<br>www.one-worlddesign.co.uk |                  |                    | Highwood House         |                   |                  |
| Proposed Sections                                        |                  |                    | Edition<br>-           | Sheet<br>1/1      |                  |