


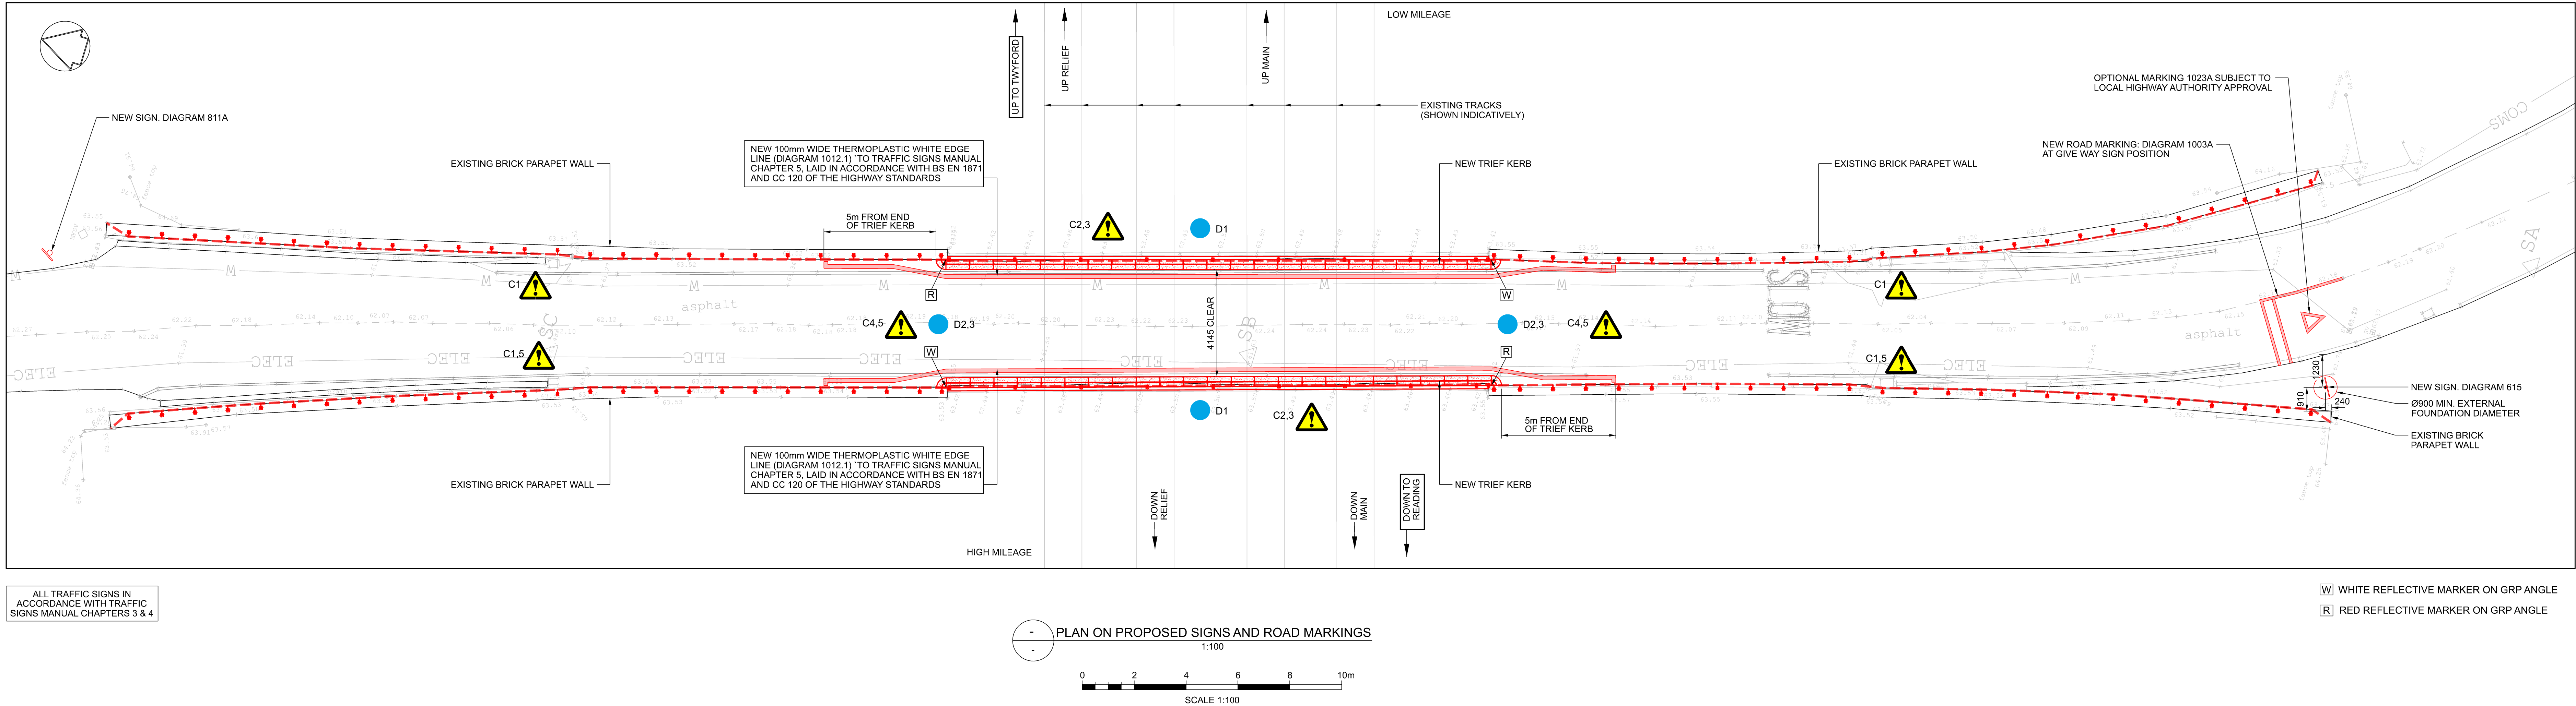


DIAGRAM 615



Single file traffic

DIAGRAM 516

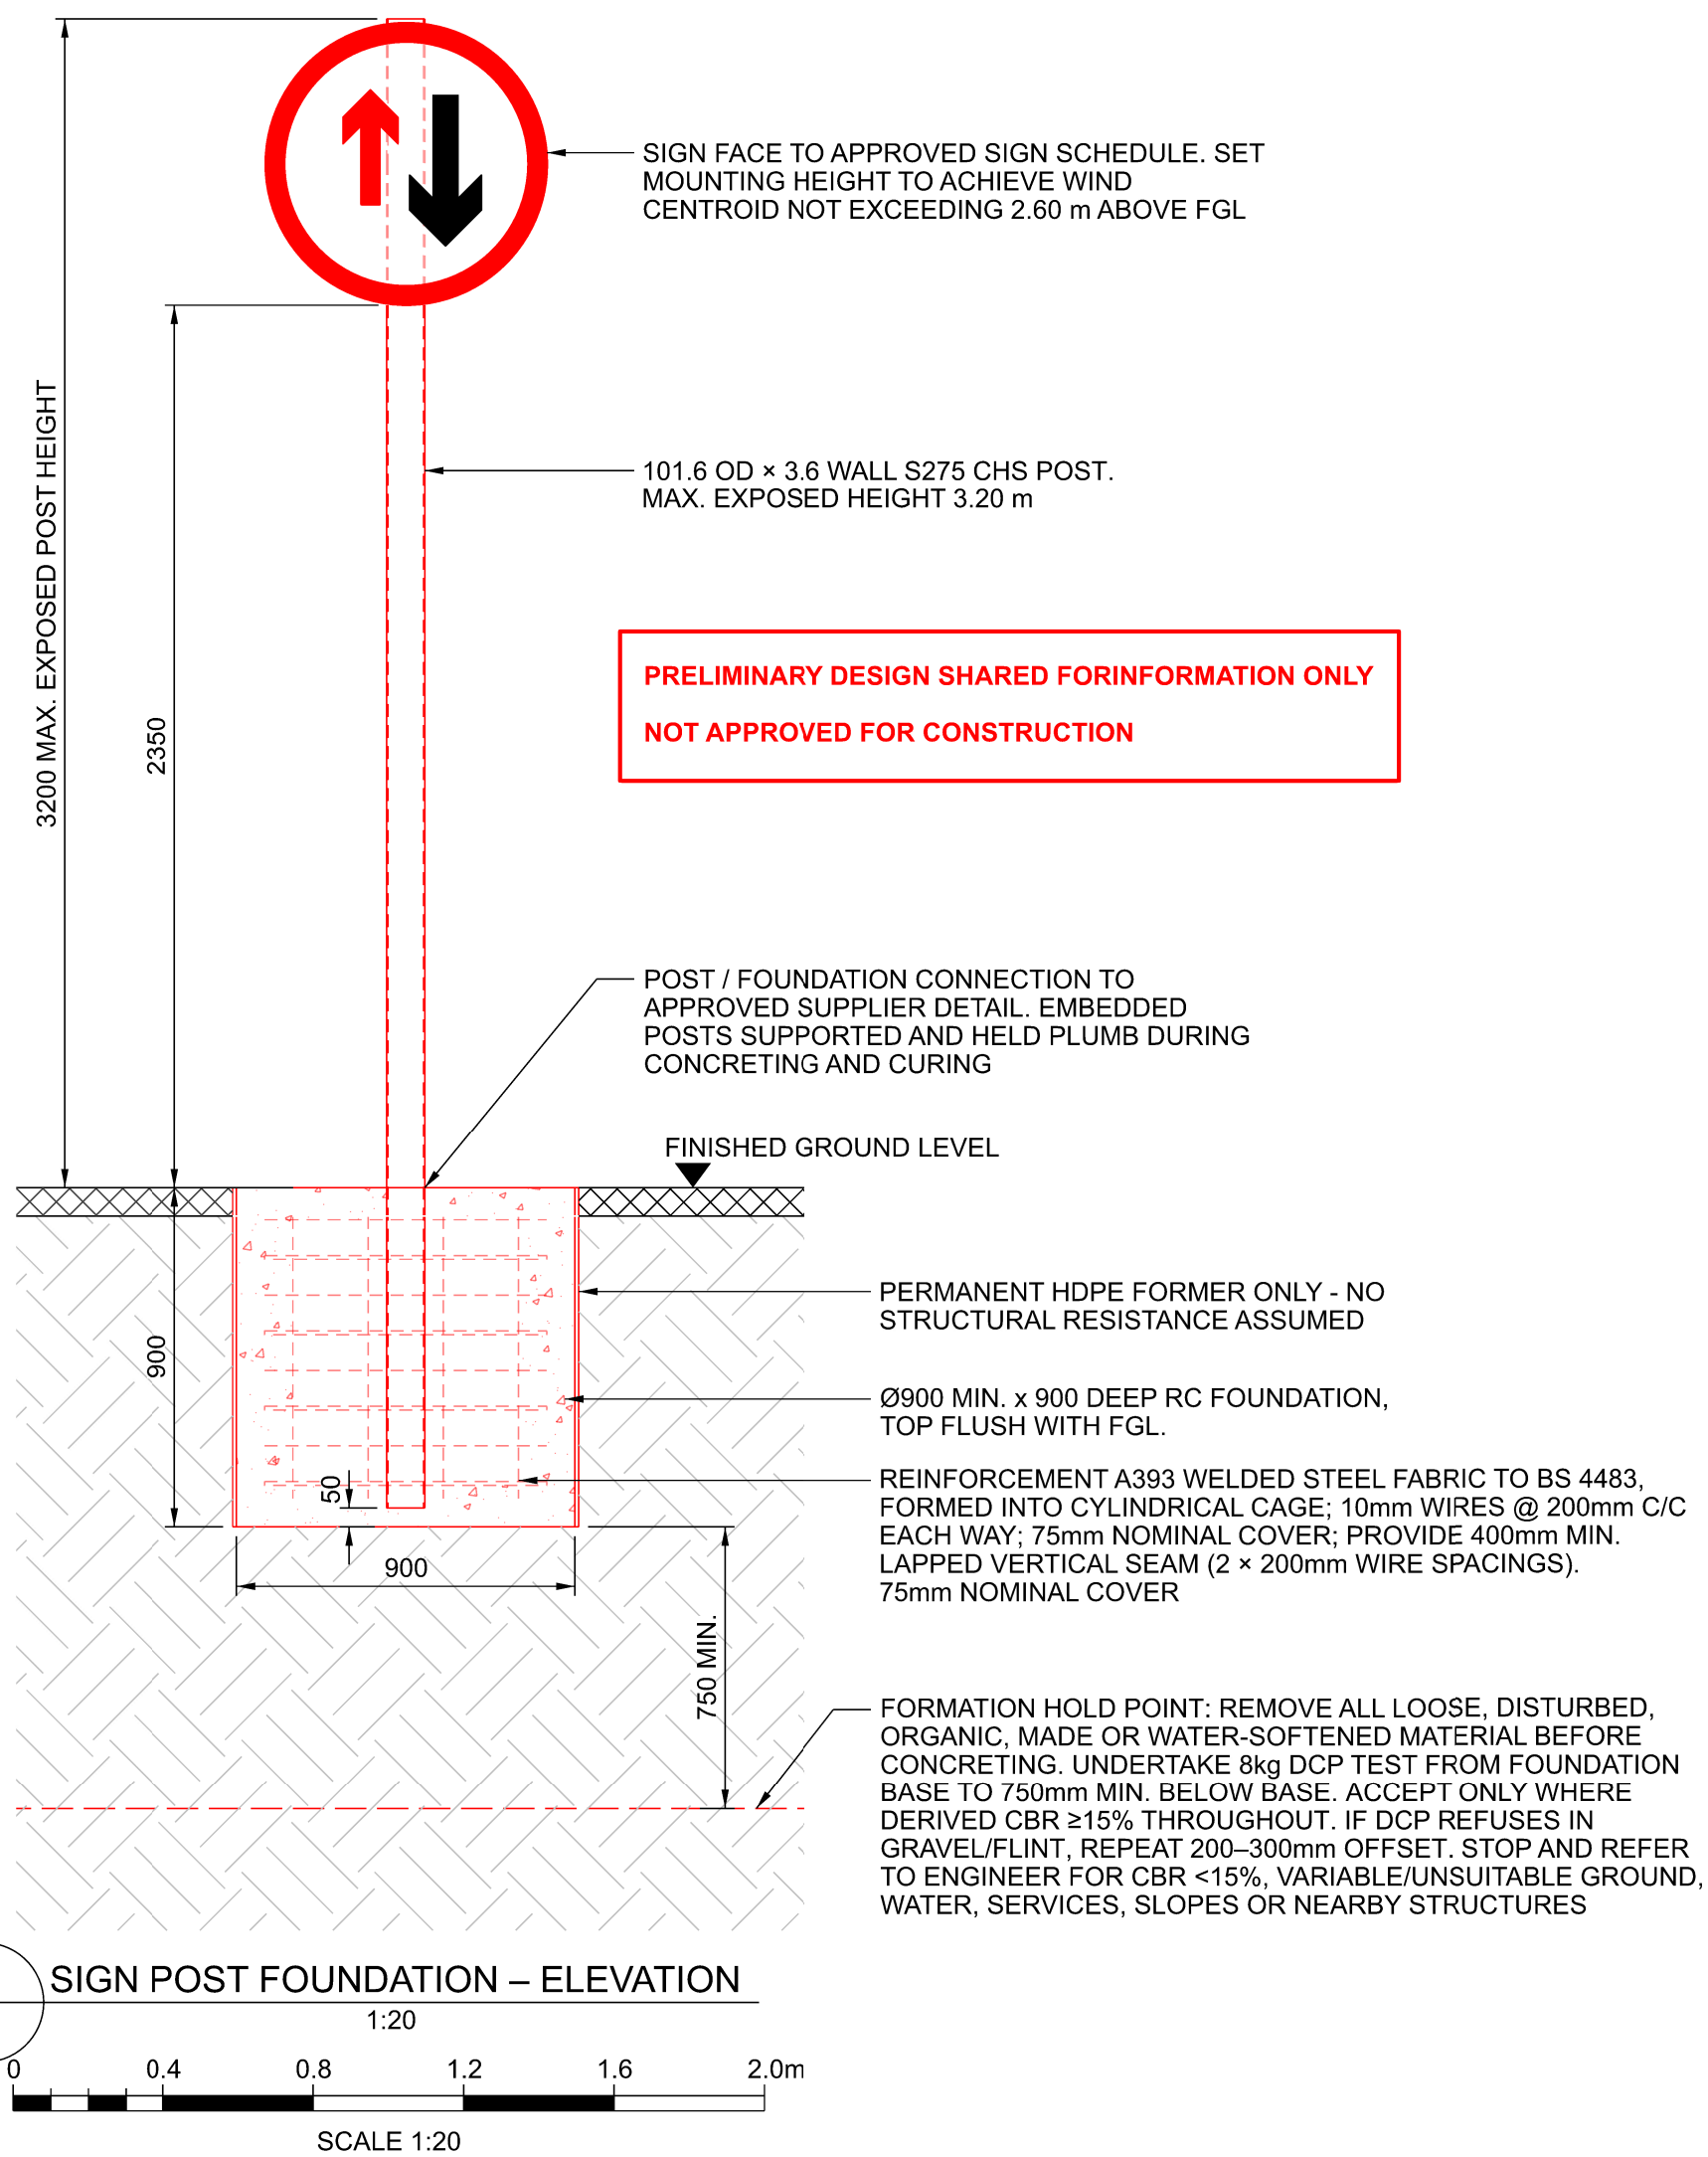

Priority over oncoming vehicles

DIAGRAM 811A

These notes are based on the use of experienced and competent contractors carrying out the work using an approved safe method of working.

Key to Health and Safety Symbols

- Indicates a residual risk requiring a compulsory action
- Indicates a residual risk for information
- Indicates a residual risk requiring a prohibitive action
- Indicates a residual risk as a warning

SAFETY, HEALTH AND ENVIRONMENTAL INFORMATION

NOTES BELOW ARE ADDITIONAL TO HAZARDS/RISKS NORMALLY ASSOCIATED WITH THIS TYPE OF WORK. NUMBERS CORRESPOND TO RISK REGISTER REFERENCES - SEE GENERAL NOTES DRAWING FOR DETAILS.

CONSTRUCTION

- D1 STRUCTURAL FAILURE TO EXISTING STRUCTURE
- D2 IMPACT / LOADING FROM PEDESTRIANS & WIND
- D3 IMPACT / LOADING FROM VEHICLES
- C1 EXISTING BURIED SERVICES
- C2 FALLS FROM HEIGHT
- C3 FALLING DEBRIS / MATERIALS / EQUIPMENT ON TO RAILWAY
- C4 VEHICLE IMPACT
- C5 ELECTROCUTION


MAINTENANCE

Dismantling / Demolition (Future)

No risk identified

Refer to general notes and the Principal Contractor for more information about the risks associated with this work.

KEY	COLOUR	USE
	BLACK	EXISTING OR UNCHANGED
	BLUE	MODIFIED OR TO BE REMOVED
	GREEN	REDUNDANT OR TO BE REMOVED
	RED	NEW, PROPOSED OR ADDITIONAL
	MAGENTA	BY OTHERS

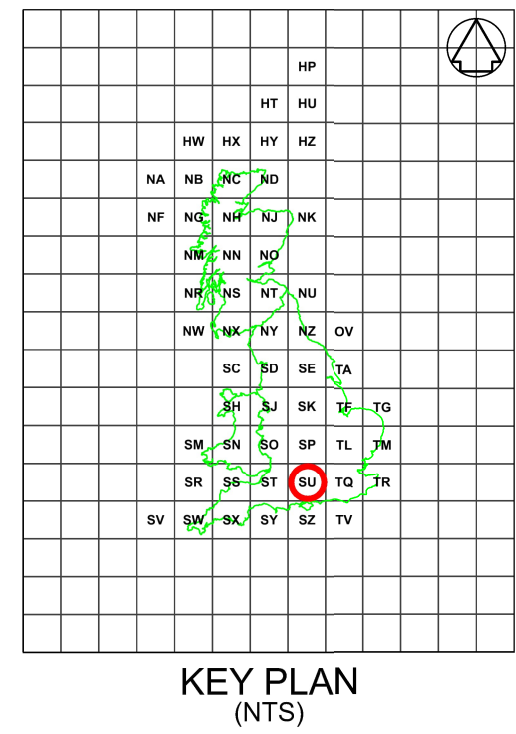

- NOTES:
- WORK TO FIGURED DIMENSIONS ONLY.
 - ALL DIMENSIONS ARE IN MILLIMETRES (mm) UNLESS NOTED OTHERWISE. ALL LEVELS IN METRES (m).
 - ORIGINAL DRAWING IN COLOUR.
 - THIS DRAWING TO BE READ IN CONJUNCTION WITH DRGS. Nos. 02003-BBR-DRG-CIV-0001 TO 0005.
 - NEW 100mm WIDE THERMOPLASTIC WHITE EDGE LINE (DIAGRAM 1012.1) TO TRAFFIC SIGNS MANUAL CHAPTER 5, LAID IN ACCORDANCE WITH BS EN 1871 AND CC 120 OF THE HIGHWAY STANDARDS.
 - ALL TRAFFIC SIGNS IN ACCORDANCE WITH TRAFFIC SIGNS MANUAL CHAPTERS 3 & 4

B02	10/07/26	ISSUED FOR APPROVAL	GJK	SM	AH
B01	15/10/25	ISSUED FOR APPROVAL	NR	JMF	BS
A01	06/09/25	ISSUED FOR IFC	GJK	OW	AH
Rev	Date	Description of Revisions	Drawn	Chkd	Appr

Status FOR APPROVAL



Balfour Beatty

Project WESTERN REACTIVE WARREN ROAD BRIDGE

Drawing Title WARREN ROAD OVERBRIDGE PROPOSED ROAD MARKINGS AND SIGNAGE

Designed A. HARRIES Signed AH Date 10/07/26

Drawn G. KIAFUCA Signed GJK Date 10/07/26

Checked S. MOORS Signed SM Date 10/07/26

Approved A. HARRIES Signed AH Date 10/07/26

Scale(s) AS SHOWN ELR & Mileage MLN1 - 3329 33m 29ch

Alternative Reference Sheet 5 of 6

Drawing Number 02003-BBR-DRG-CIV-0005 Revision B02