



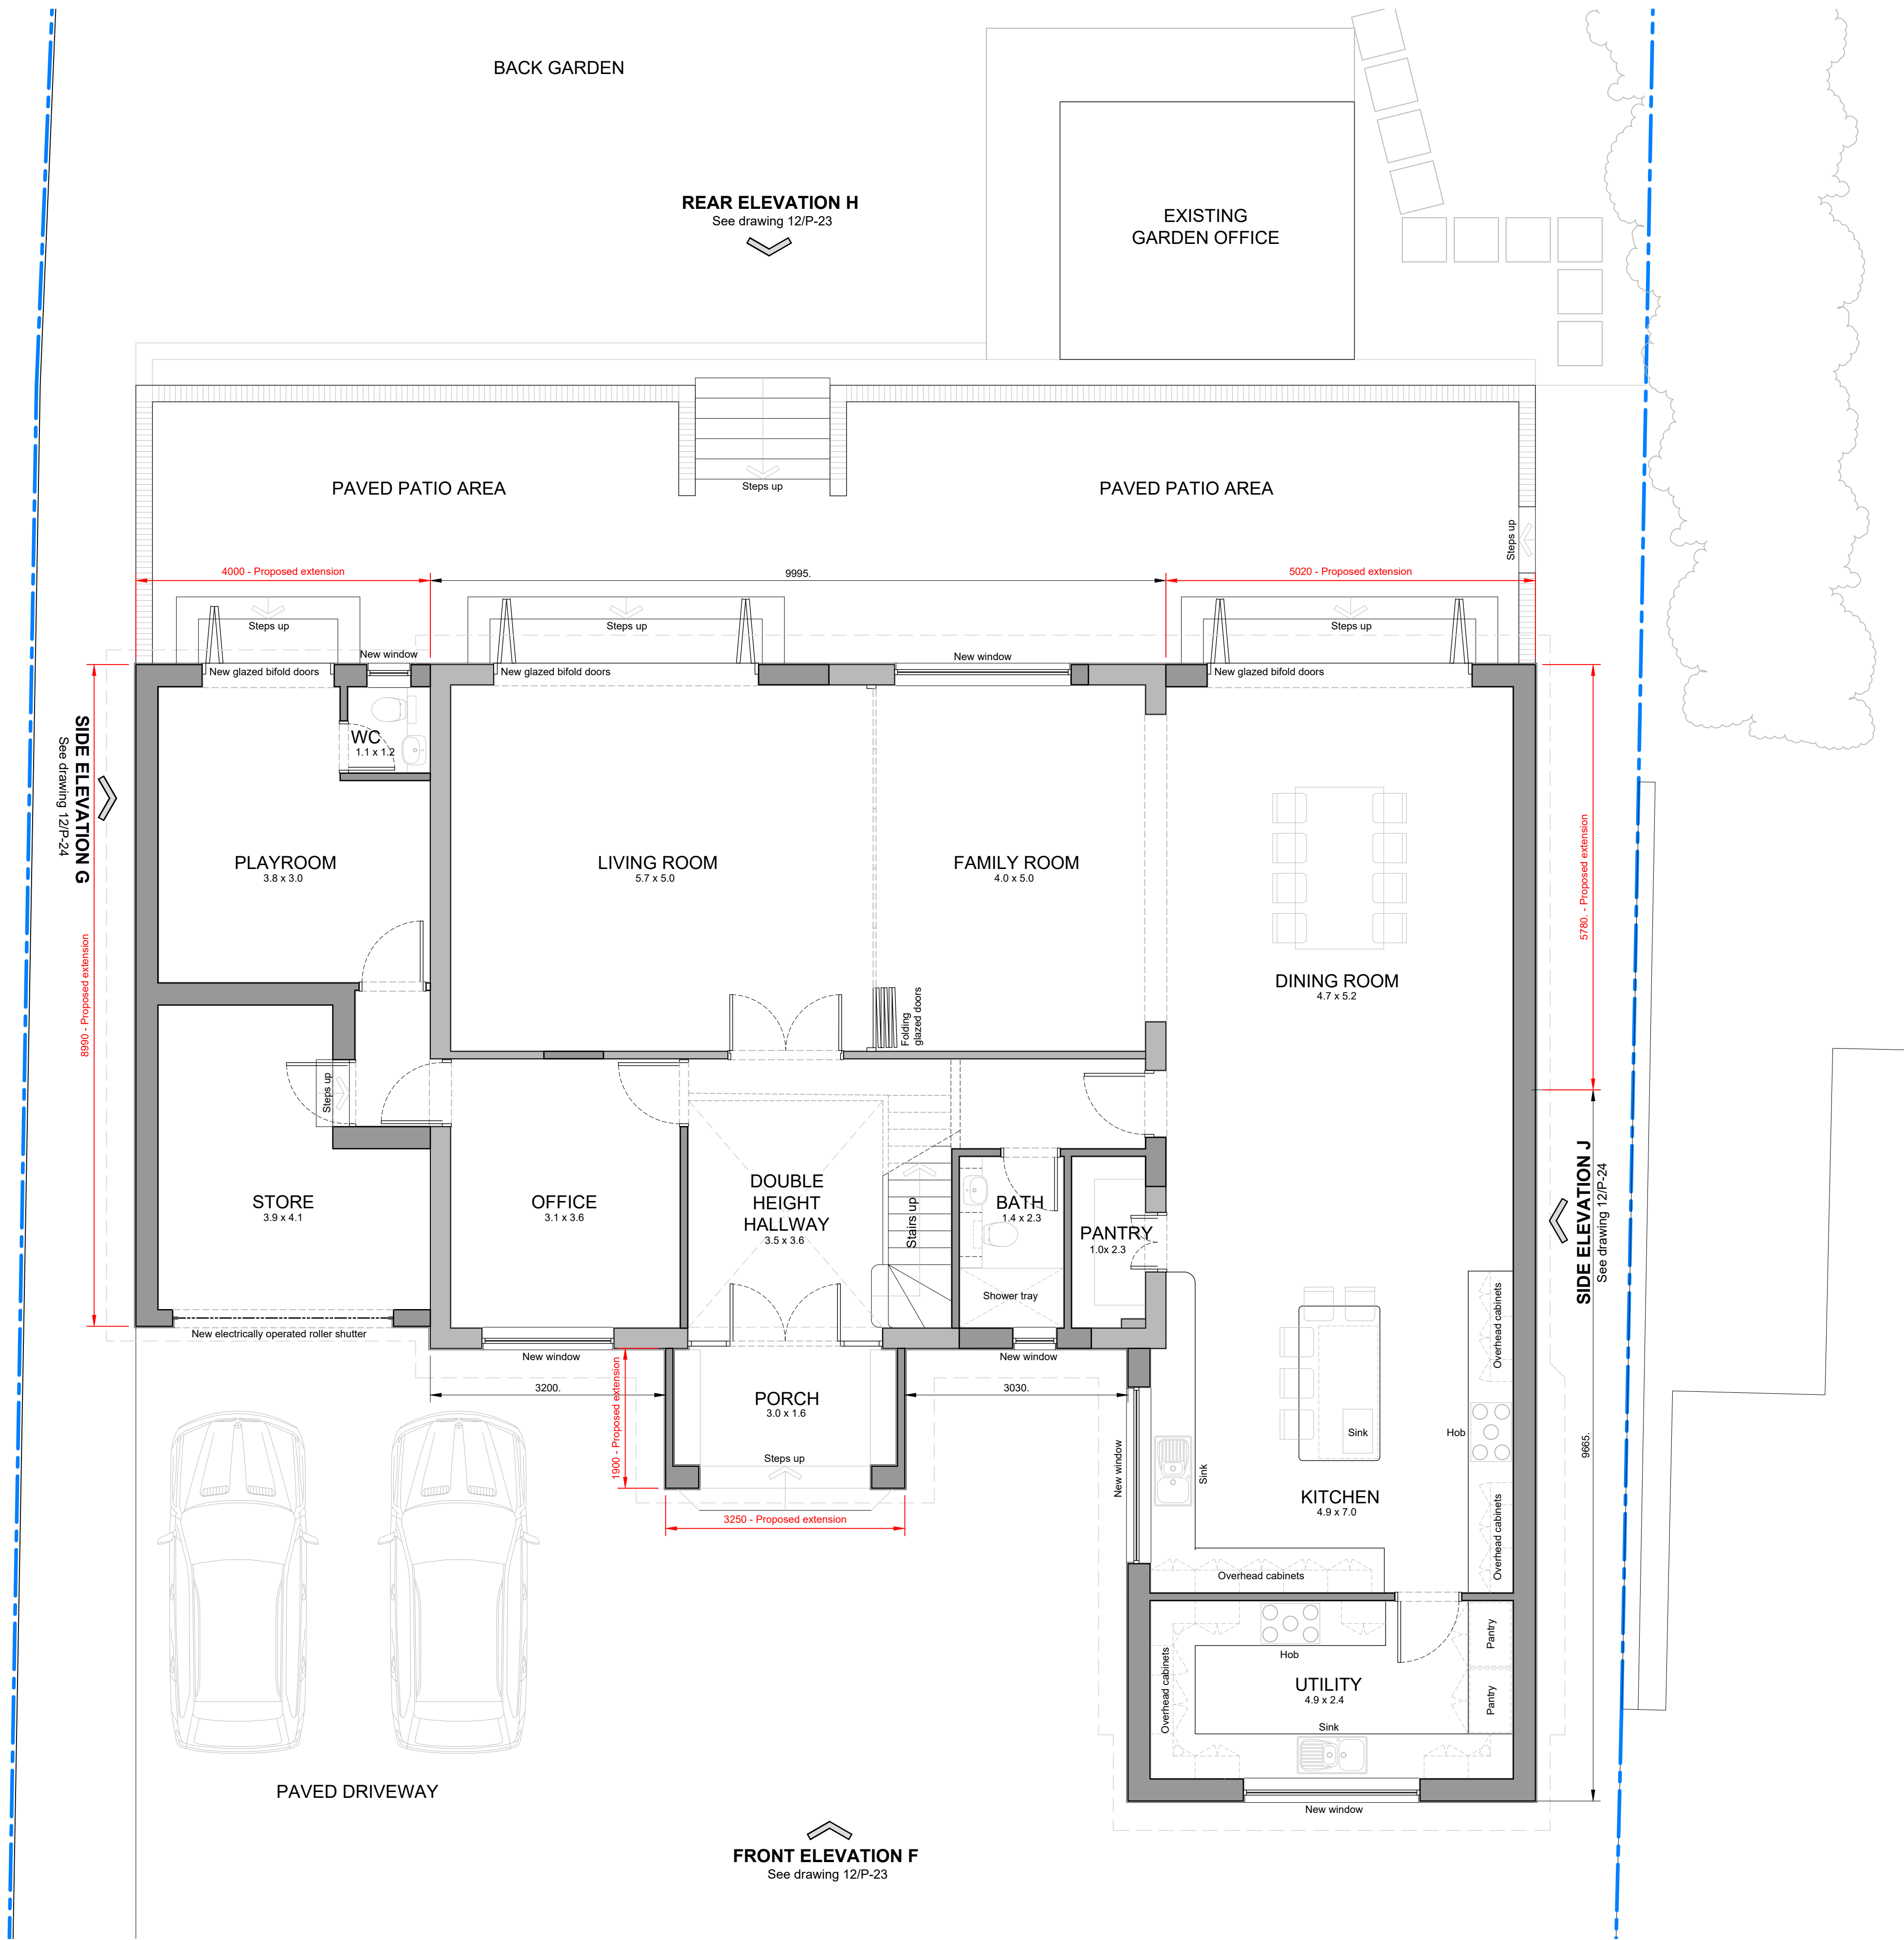

PROPOSED GROUND FLOOR PLAN

0 50 100
cm - 1:50

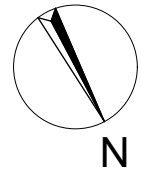

Date	Rev Note	Rev
PROPOSED GROUND FLOOR PLAN		
MR & MRS KEDIA SINGLE & DOUBLE STOREY EXTENSION 162, READING ROAD WOKINGHAM RG41 1LH		
SCALE- 1:50 @ A1	FEBRUARY 2026	V KOTHARI
12/P-20		.