


NOTE: ALL DIMENSIONS ARE IN MM

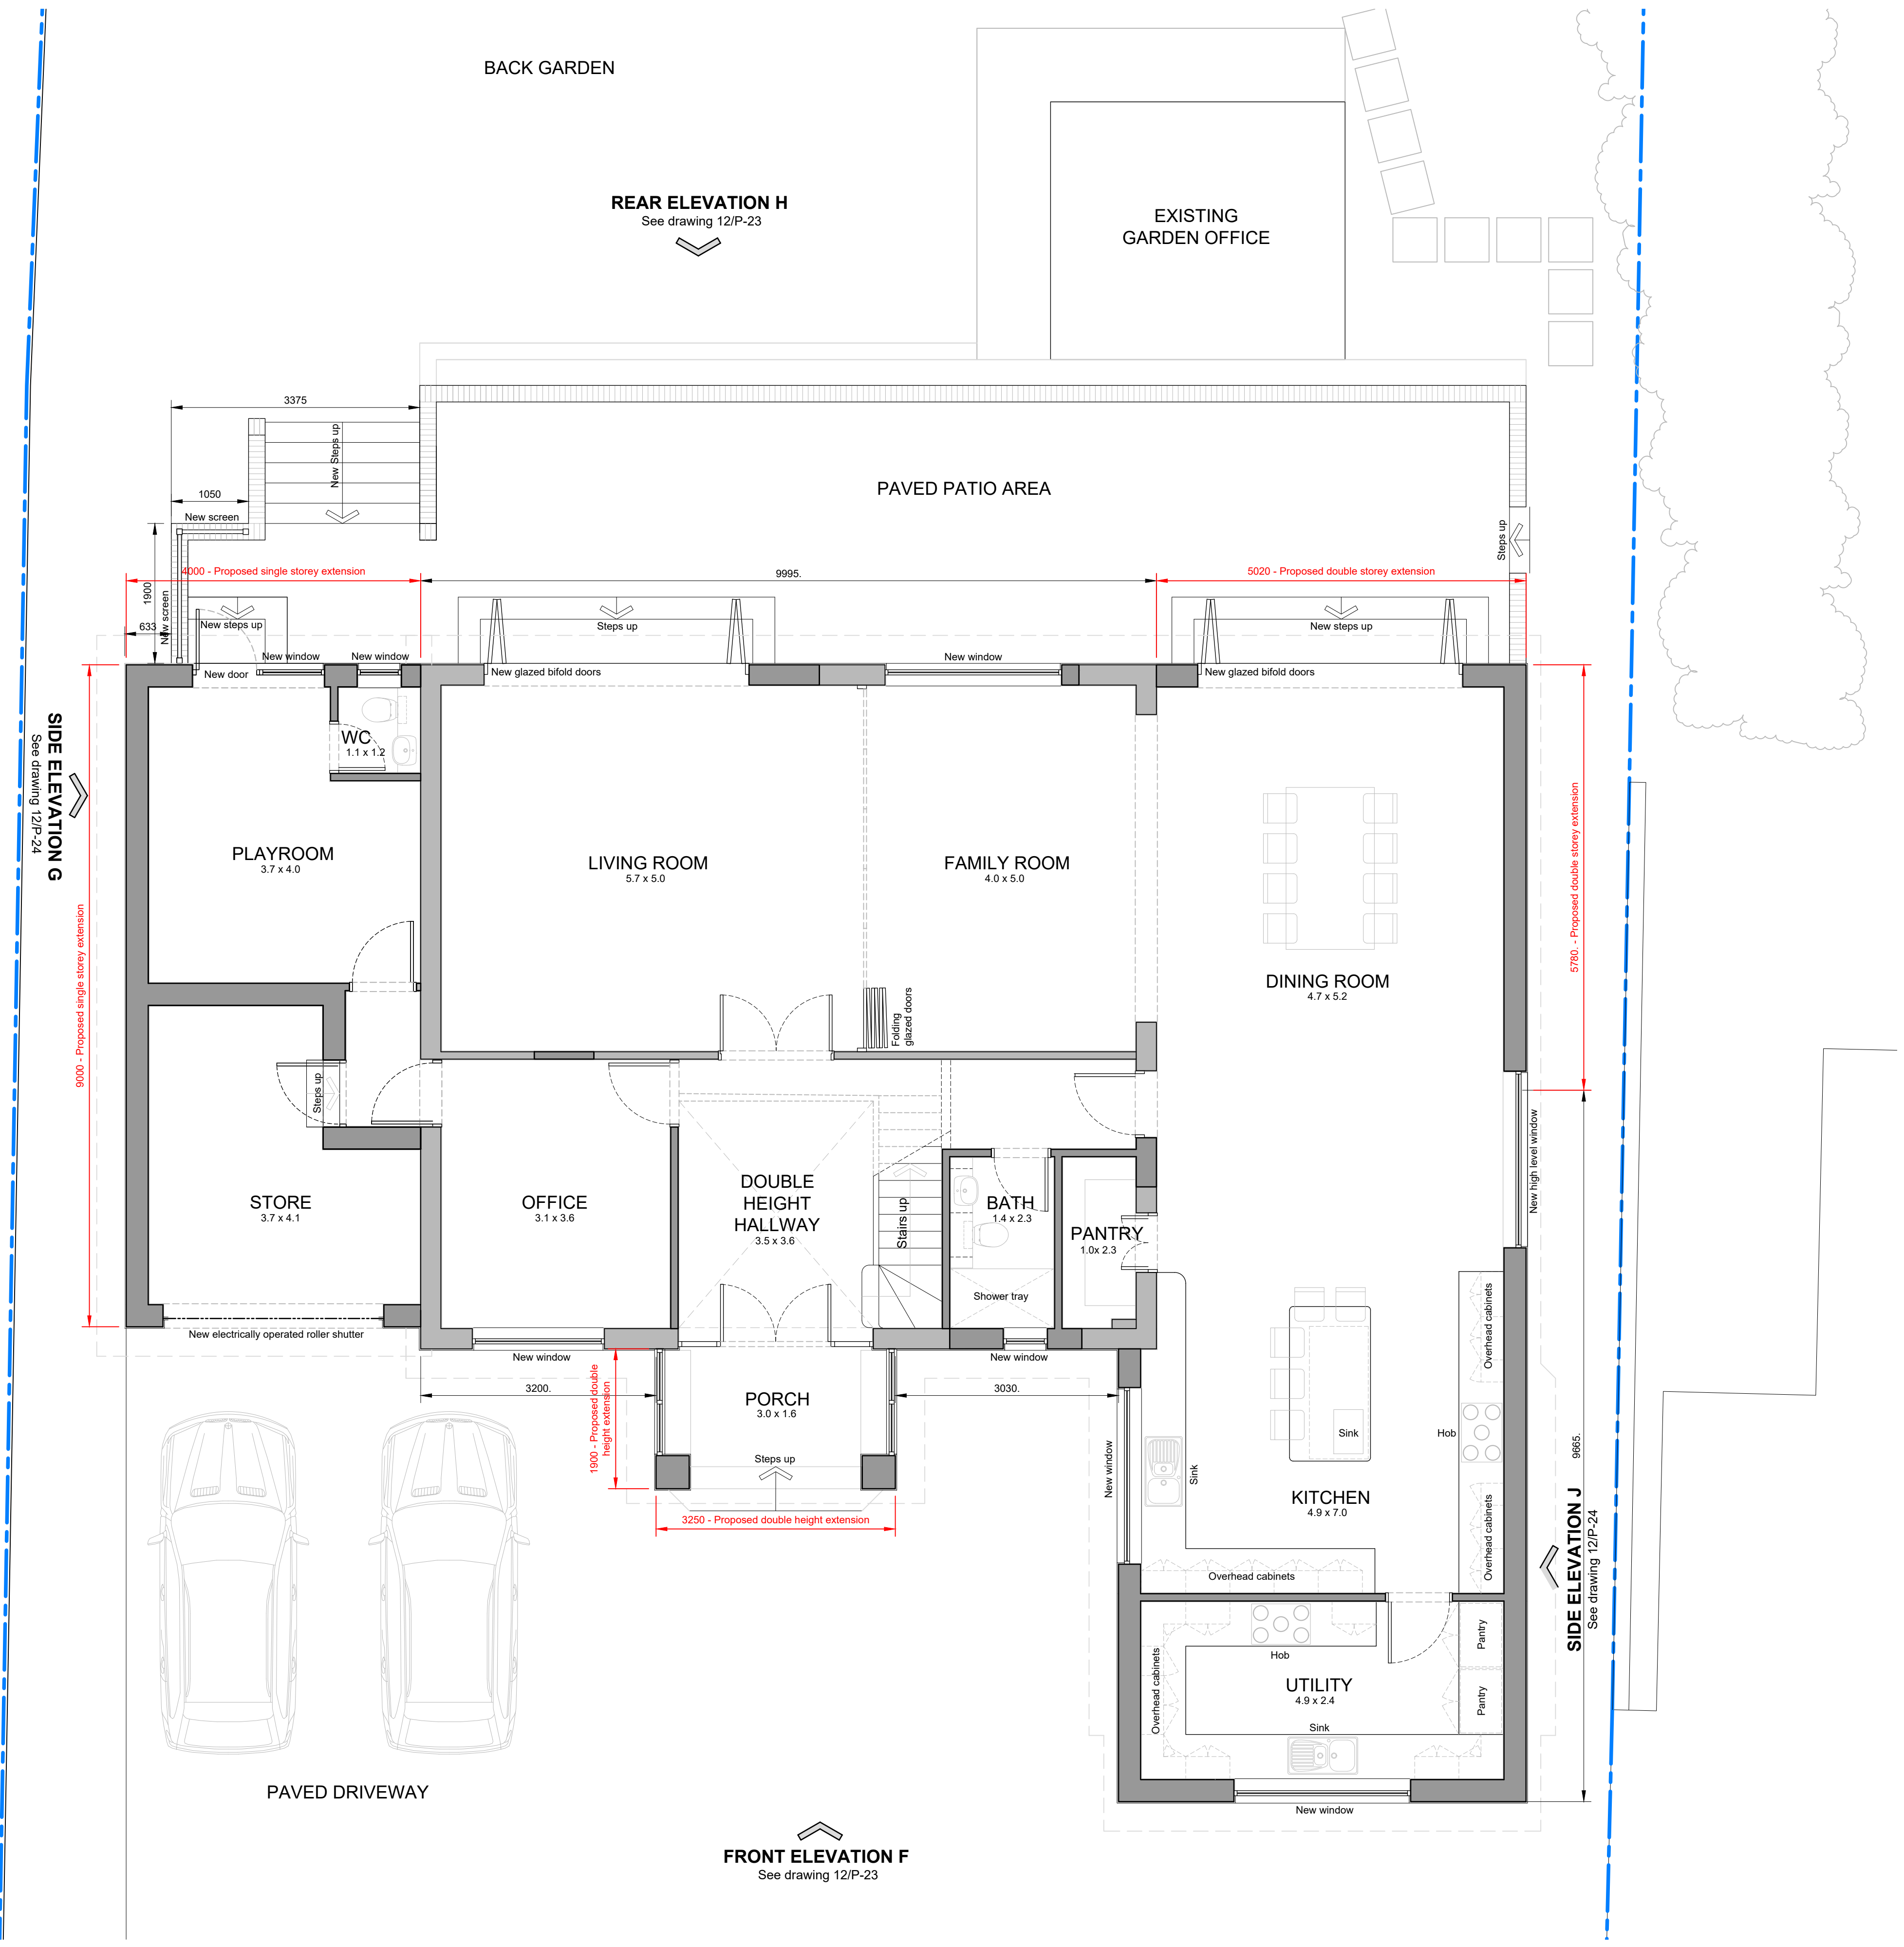

01.10.26	Glazing added to entrance porch	Rev F
02.09.26	Store & Playroom width reduced & roof over it revised.	Rev E
23.07.26	Store & Playroom width increased. New high level window added to kitchen/ dining area.	Rev D
08.07.26	Screens added to patio area behind playroom	Rev C
26.06.26	Patio area behind playroom & patio steps revised	Rev B
11.03.26	Drawing scale bar revised	Rev A

PROPOSED GROUND FLOOR PLAN

MR & MRS KEDIA
SINGLE & DOUBLE STOREY EXTENSION
162, READING ROAD
WOKINGHAM RG41 1LH

SCALE- 1:50 @ A1	FEBRUARY 2026	V KOTHARI
------------------	---------------	-----------

12/P-20	F
---------	---