

Front Elevation

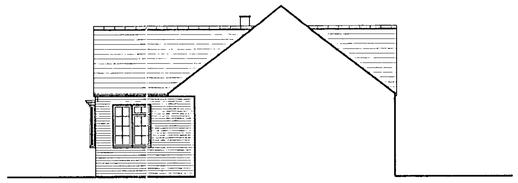

Side Elevation From new front door looking towards new dining room

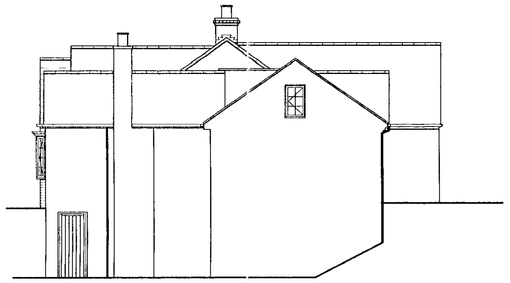

Side Elevation

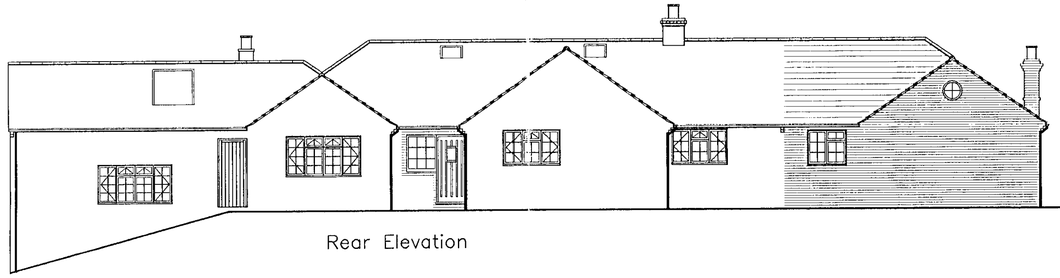

Rear Elevation

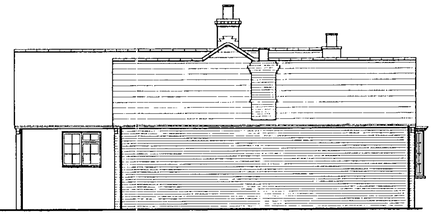

Side Elevation

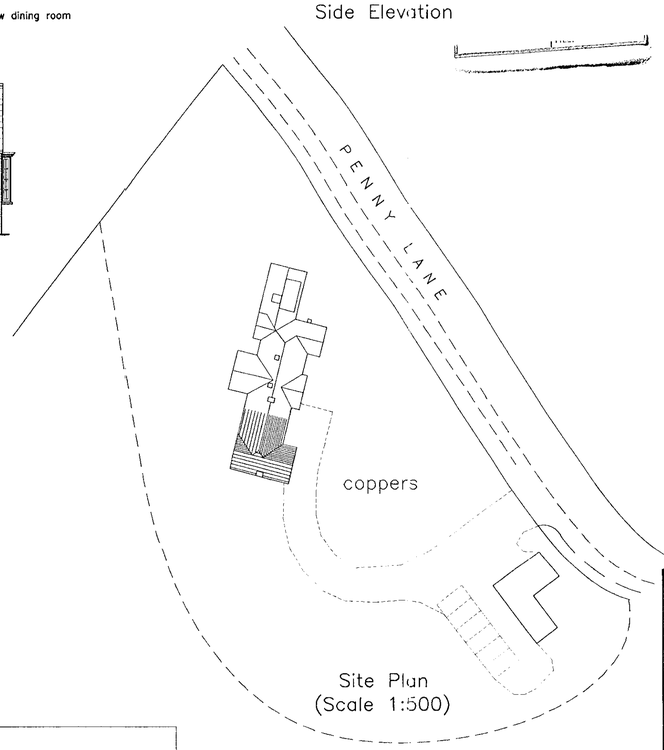

Site Plan
(Scale 1:500)

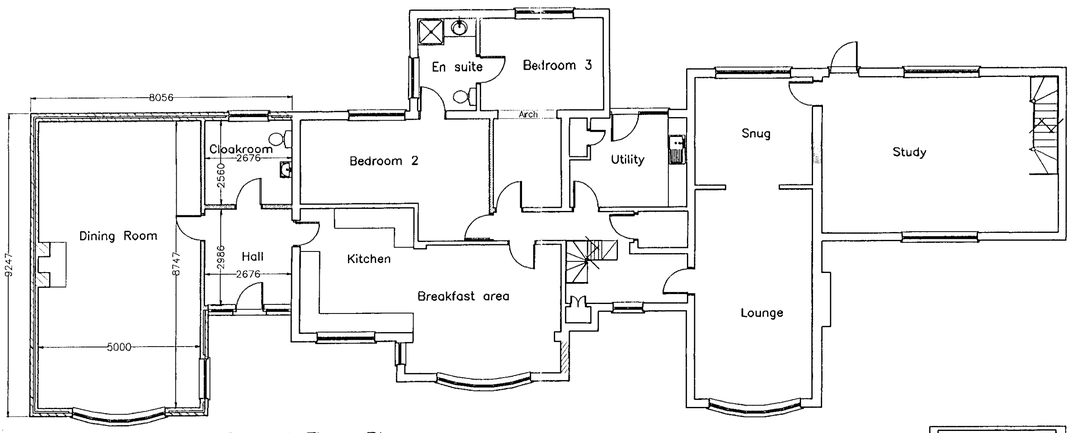

Ground Floor Plan

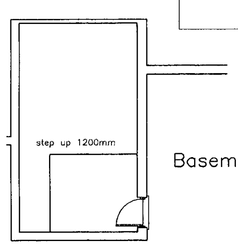

Basement

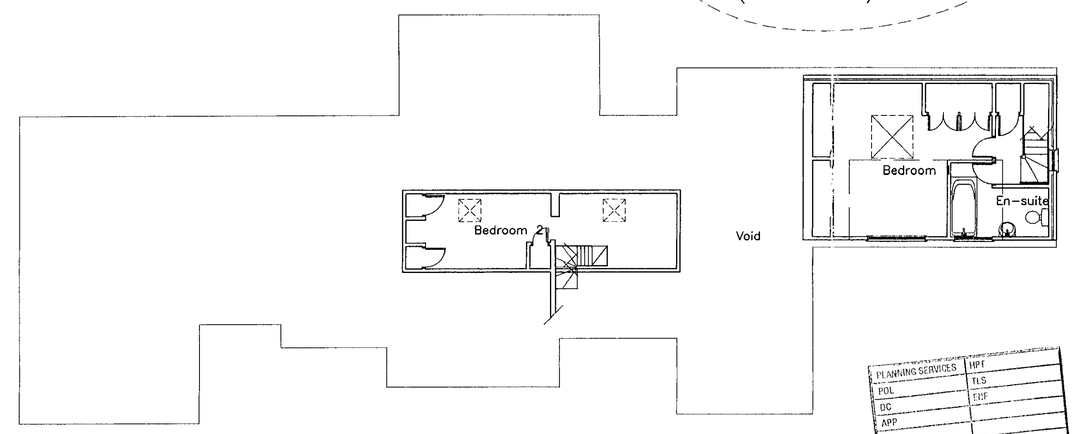

FIRST FLOOR PLAN

PLANNING SERVICES	HPF
POL	TLS
DC	EHF
APP	
CS	
18 SEP 2000	
COPIES TO:	ACK
	TILE

BDS

Chartered Surveyors & Property Consultants

Architectural & Building Design Services

Building & Structural Engineers

- Structural & Condition Surveys
- Preparation of Architectural Drawings
- Extensions, Conversions & New Build
- Planning & Building Regulation Applications
- Disputes & Diagnosis of Building Defects
- Building Insurance Claims
- Schedules of Dilapidations
- Project Management
- Professional advice on all Types of Building

Windward House,
Hollow Lane,
Shinfield,
Reading,
Berkshire RG2 9AB.

Tel: 0118 988 4477
Fax: 0118 988 5288

Project

Alterations and extensions at;
COPPERS
PENNY LANE
WARGRAVE

Drawing title

NEW HALL , CLOAKS & DINING ROOM

Client

MR & MRS J THURSTON

Date	Scale	
17.07.00	1:100	REFUSED
Drawn by	**Drawing number**	**Rev**
KH	5027:00:4	B

General notes

1. Dimensions to be checked on site before any work is put in hand or pre-fabricated.
2. All dimensions in millimetres. (unless otherwise stated)
3. This drawing is not a full specification of works or materials to be employed in this project.
4. The drawing and design is copyright of this practice.©

Revisions

Ref	Date	Description
A	15.08.00	Elevation added to planners request
B	12.09.00	Side elevation amended to Planners request

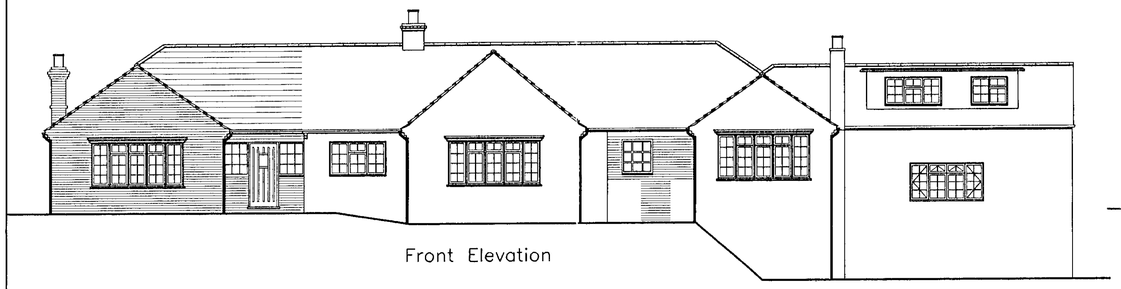

Front Elevation

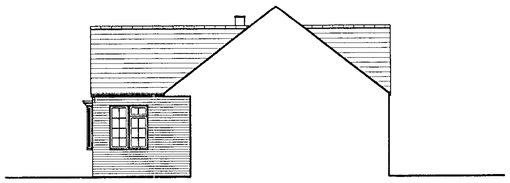

Side Elevation From new front door looking towards new dining room

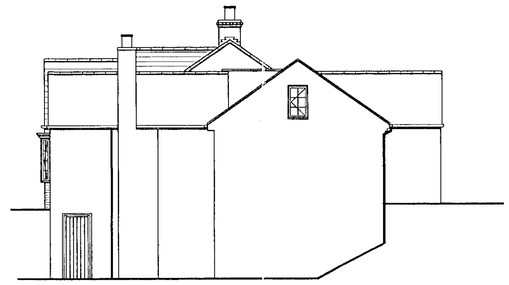

Side Elevation

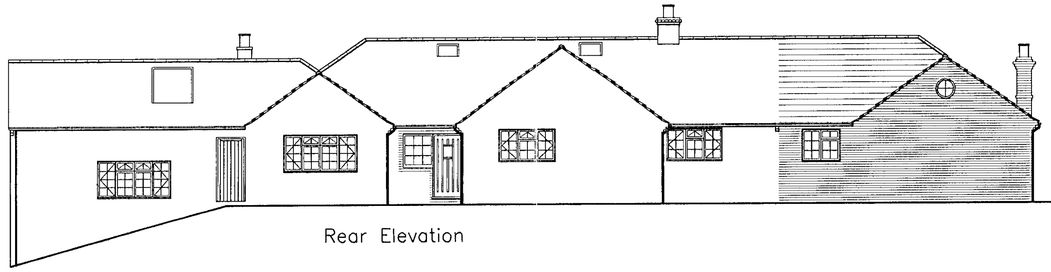

Rear Elevation

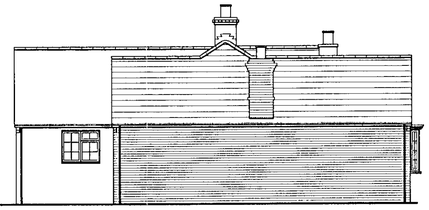

Side Elevation

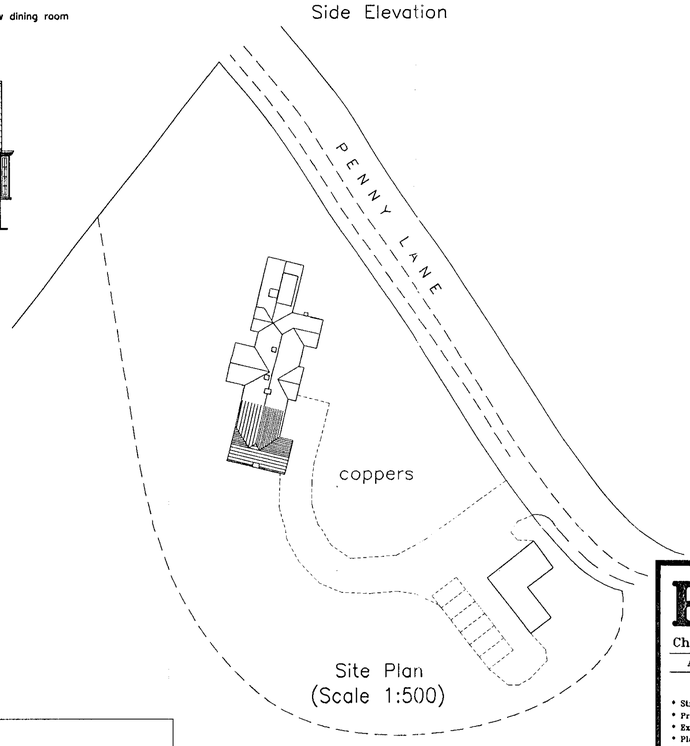

Site Plan
(Scale 1:500)

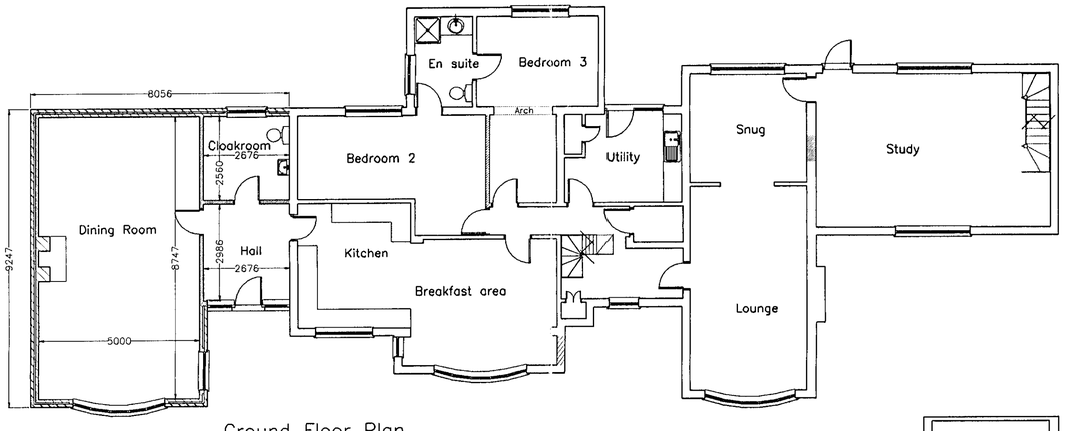

Ground Floor Plan

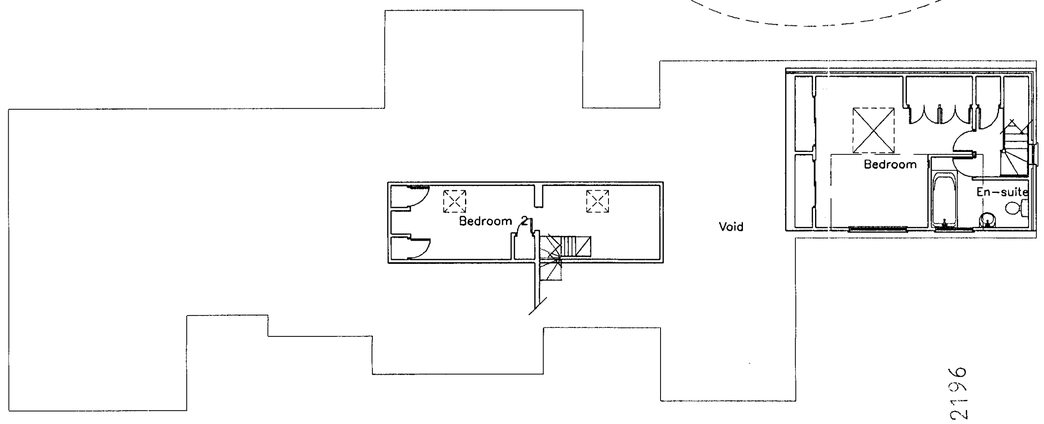

FIRST FLOOR PLAN

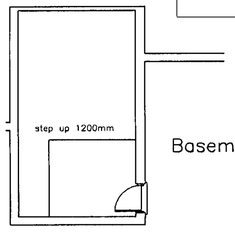

Basement

15 AUG 2000 2196

BDS

Chartered Surveyors & Property Consultants

Architectural & Building Design Services

Building & Structural Engineers

- Structural & Condition Surveys
- Preparation of Architectural Drawings
- Extensions, Conversions & New Build
- Planning & Building Regulation Applications
- Disputes & Diagnosis of Building Defects
- Building Insurance Claims
- Schedules of Dilapidations
- Project Management
- Professional advice on all Types of Building

Windward House,
Hollow Lane,
Shinfield,
Reading,
Berkshire RG2 9AB.

Tel: 0118 988 4477
Fax: 0118 988 5268

Project

Alterations and extensions at;
COPPERS
PENNY LANE
WARGRAVE

Drawing title

NEW HALL , CLOAKS & DINING ROOM

NOT USED

Client

MR & MRS J THURSTON

Date	Scale	
17.07.00	1:100	
Drawn by	**Drawing number**	**Rev**
KH	5027:00:4	A

General notes

1. Dimensions to be checked on site before any work is put in hand or pre-fabricated.
2. All dimensions in millimetres. (unless otherwise stated)
3. This drawing is not a full specification of works or materials to be employed in this project.
4. The drawing and design is copyright of this practice.©

Revisions

Ref	Date	Description
A	15.08.00	Elevation added to planners request

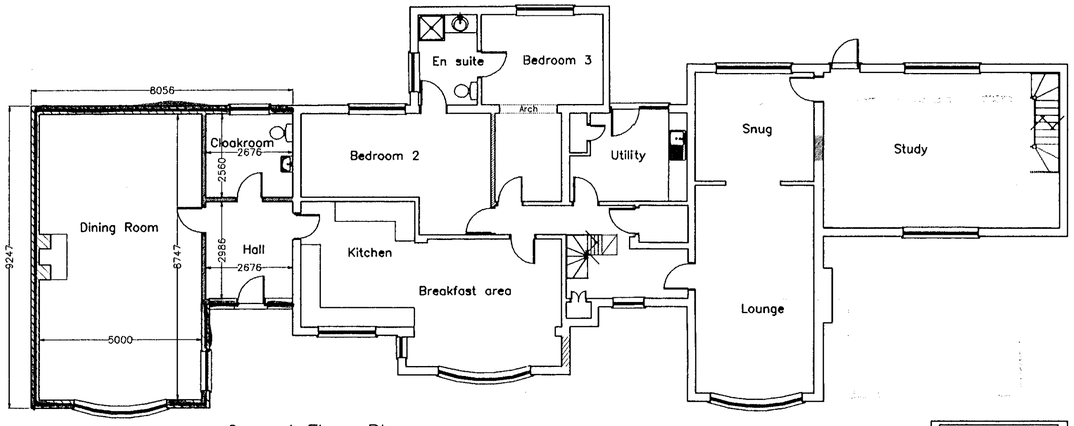

Ground Floor Plan

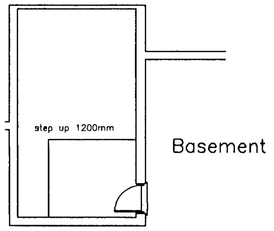

Basement

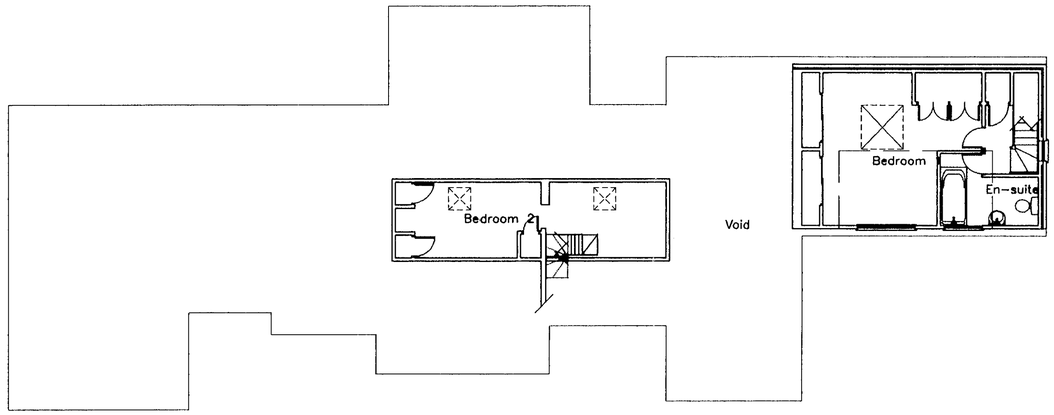

FIRST FLOOR PLAN

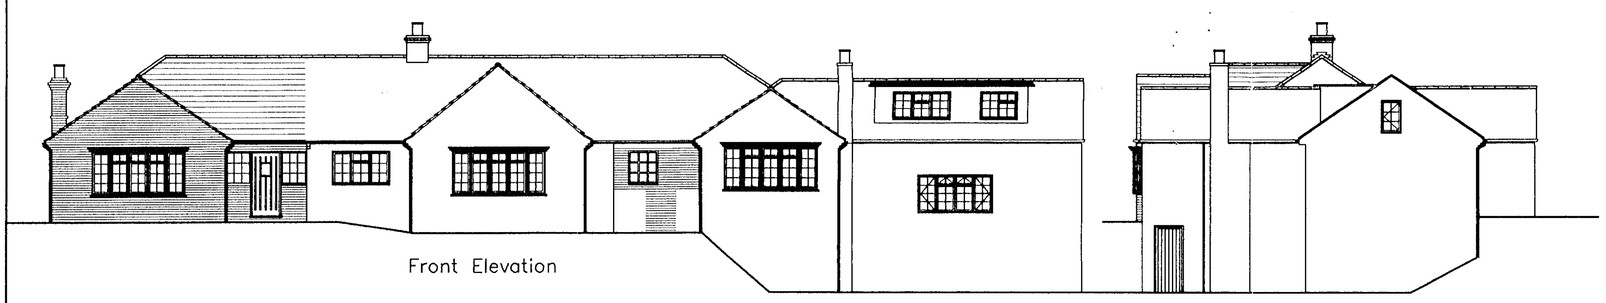

Front Elevation

Side Elevation

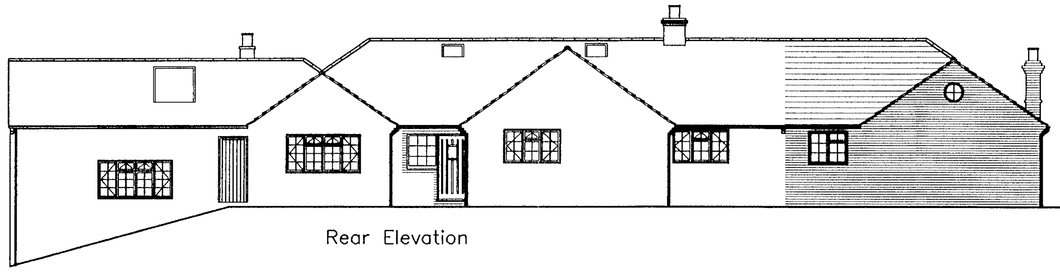

Rear Elevation

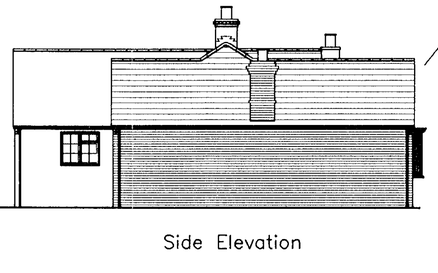

Side Elevation

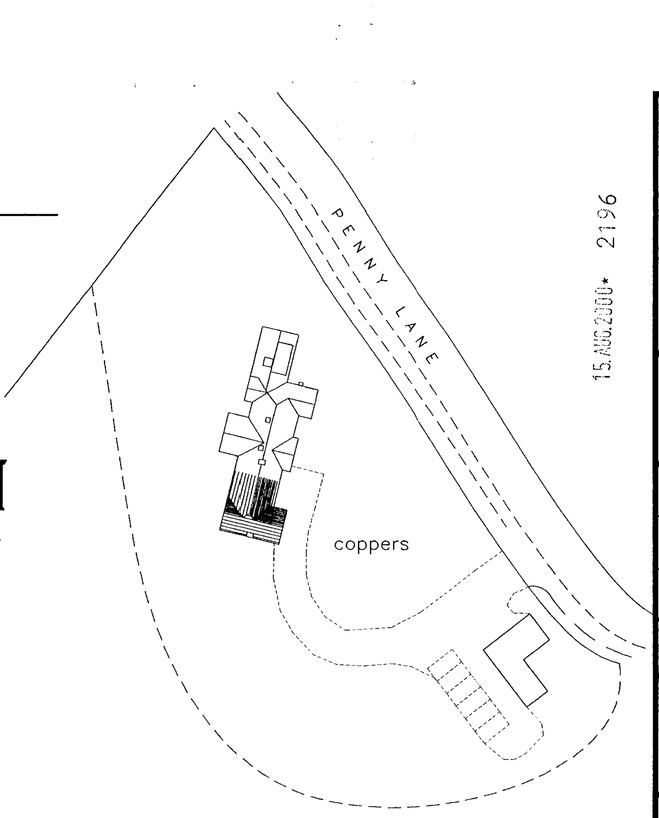

Site Plan
(Scale 1:500)

15.AUG.2000 2196

BDS

Chartered Surveyors & Property Consultants

Architectural & Building Design Services

Building & Structural Engineers

* Structural & Condition Surveys
* Preparation of Architectural Drawings
* Extensions, Conversions & New Build
* Planning & Building Regulation Applications
* Disputes & Diagnosis of Building Defects
* Building Insurance Claims
* Schedules of Dilapidations
* Project Management
* Professional advice on all Types of Building

Windward House,
Hollow Lane,
Shinfield,
Reading,
Berkshire RG2 9AB.

Tel: 0118 988 4477
Fax: 0118 988 5288

Project

Alterations and extensions at;
COPPERS
PENNY LANE
WARGRAVE

Drawing title

NEW HALL , CLOAKS & DINING ROOM

Client

MR & MRS J THURSTON

Date	Scale
17.07.00	1:100

Drawn by	Drawing number	Rev
KH	5027:00:4	

General notes

1. Dimensions to be checked on site before any work is put in hand or pre-fabricated.
2. All dimensions in millimetres. (unless otherwise stated)
3. This drawing is not a full specification of works or materials to be employed in this project.
4. The drawing and design is copyright of this practice.©

Revisions

Ref	Date	Description

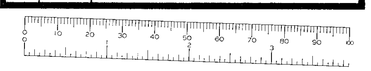

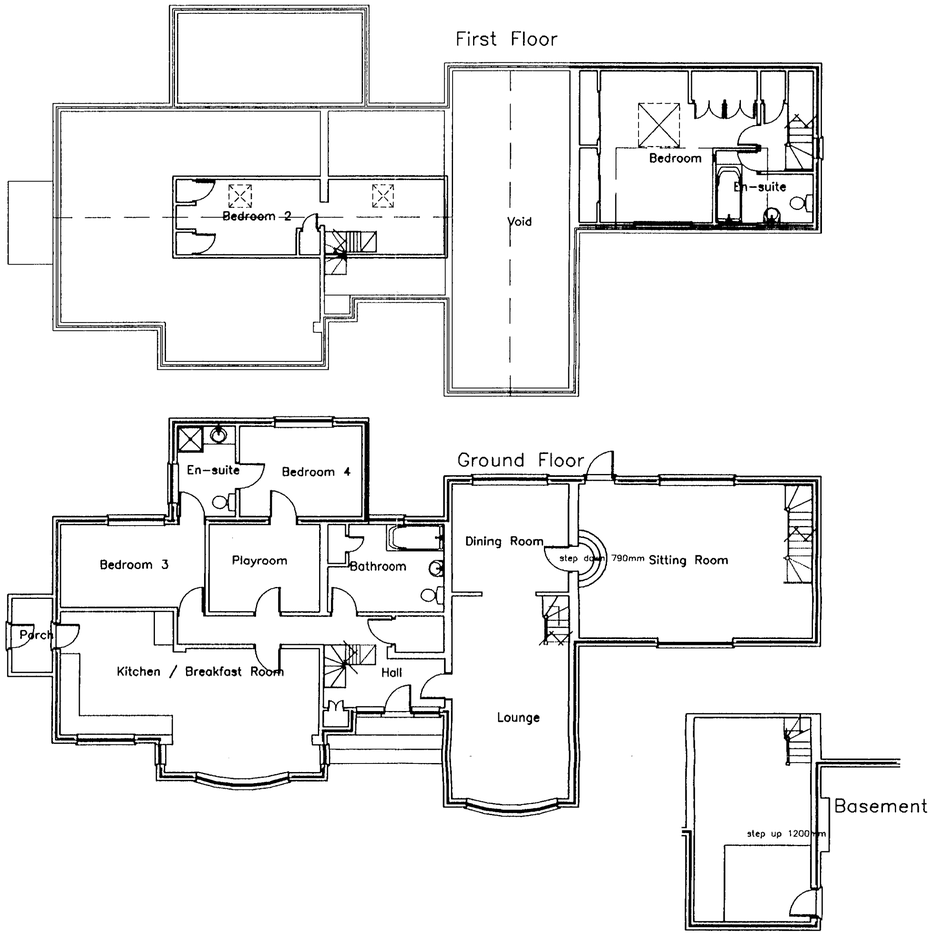



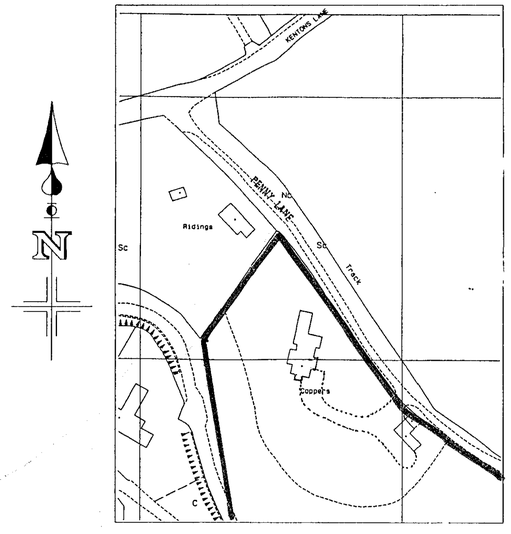

Location Plan
(Scale 1:1250)

15.AUG.2000* 2196

BDS

Chartered Surveyors & Property Consultants

Architectural & Building Design Services

Building & Structural Engineers

- Structural & Condition Surveys
- Preparation of Architectural Drawings
- Extensions, Conversions & New Build
- Planning & Building Regulation Applications
- Disputes & Diagnosis of Building Defects
- Building Insurance Claims
- Schedules of Dilapidations
- Project Management
- Professional advice on all Types of Building

Windward House,
Hollow Lane,
Shinfield,
Reading,
Berkshire RG2 9AB.

Tel: 0118 988 4477
Fax: 0118 988 5268

Project

Alterations and extensions at;
COPPERS
PENNY LANE
WARGRAVE

Drawing title

EXISTING PLANS AND ELEVATIONS

Client

MR & MRS J THURSTON

Date	Scale	
17.07.00	1:100	
Drawn by	**Drawing number**	**Rev**
KH	5027:00:1	

General notes

1. Dimensions to be checked on site before any work is put in hand or pre-fabricated.
2. All dimensions in millimetres. (unless otherwise stated)
3. This drawing is not a full specification of works or materials to be employed in this project.
4. The drawing and design is copyright of this practice.©

Revisions

Ref	Date	Description

REVISED

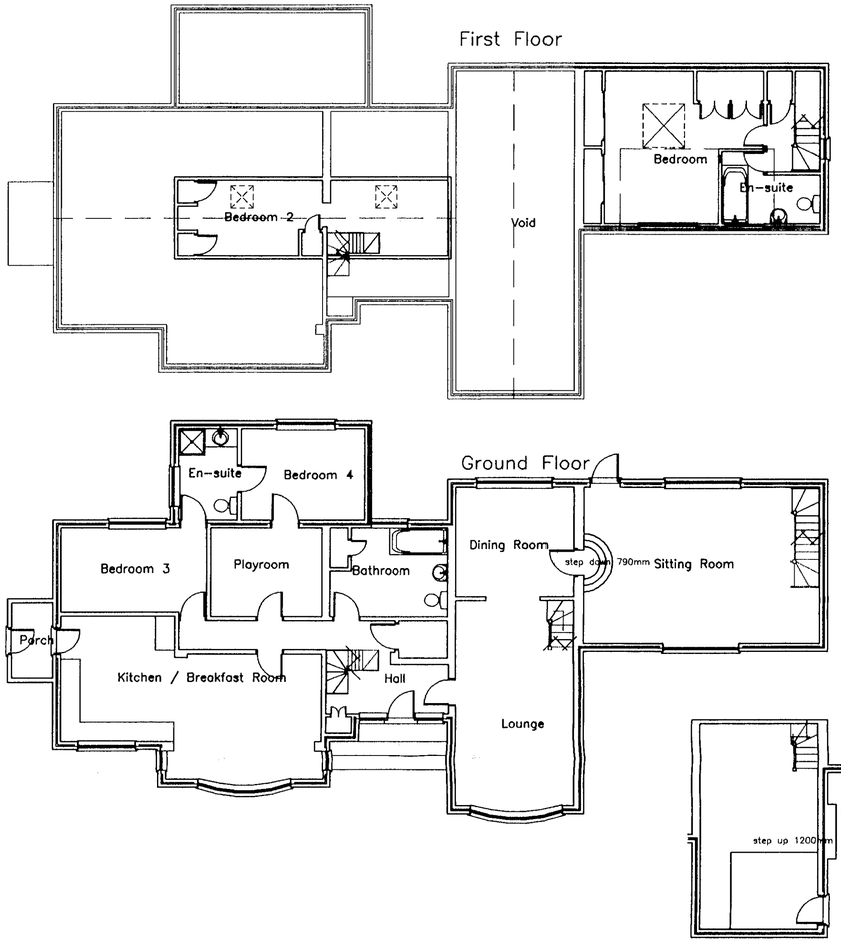

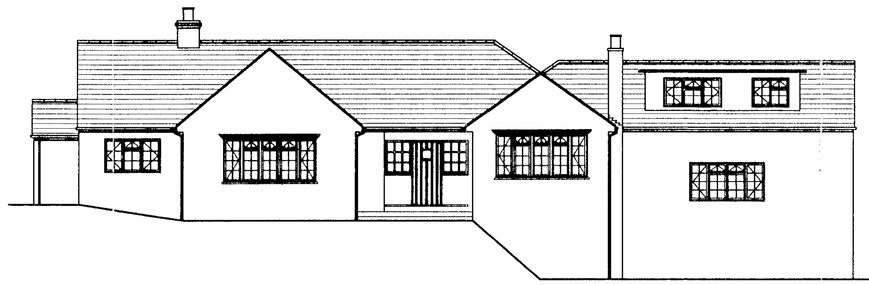

Front Elevation

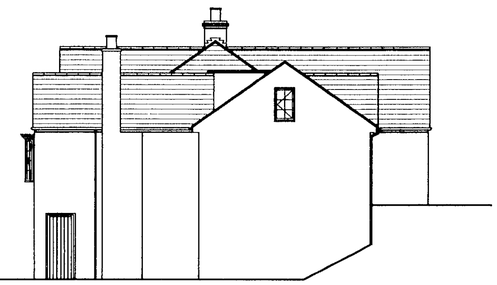

Side Elevation

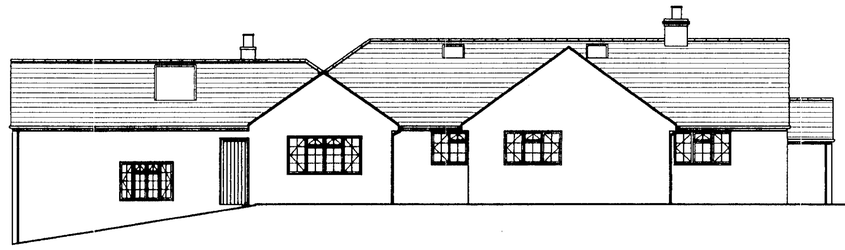

Rear Elevation

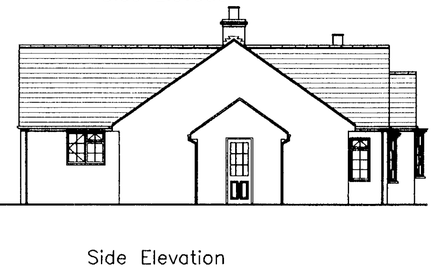

Side Elevation

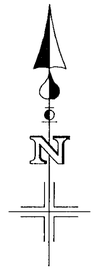

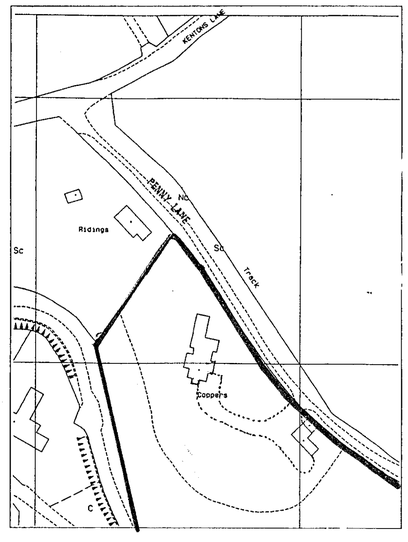

Location Plan
(Scale 1:1250)

15 AUG 2000 2196

BDS

Chartered Surveyors & Property Consultants

Architectural & Building Design Services

Building & Structural Engineers

- Structural & Condition Surveys
- Preparation of Architectural Drawings
- Extensions, Conversions & New Build
- Planning & Building Regulation Applications
- Disputes & Diagnosis of Building Defects
- Building Insurance Claims
- Schedules of Dilapidations
- Project Management
- Professional advice on all Types of Building

Windward House,
Hollow Lane,
Shinfield,
Reading,
Berkshire RG2 9AB.

Tel: 0118 988 4477
Fax: 0118 988 5268

Project

Alterations and extensions at;
COPPERS
PENNY LANE
WARGRAVE

Drawing title

EXISTING PLANS AND ELEVATIONS

Client

MR & MRS J THURSTON

Date	Scale
17.07.00	1:100

Drawn by	Drawing number	Rev
KH	5027:00:1	

General notes

1. Dimensions to be checked on site before any work is put in hand or pre-fabricated.
2. All dimensions in millimetres. (unless otherwise stated)
3. This drawing is not a full specification of works or materials to be employed in this project.
4. The drawing and design is copyright of this practice.©

Revisions

Ref	Date	Description

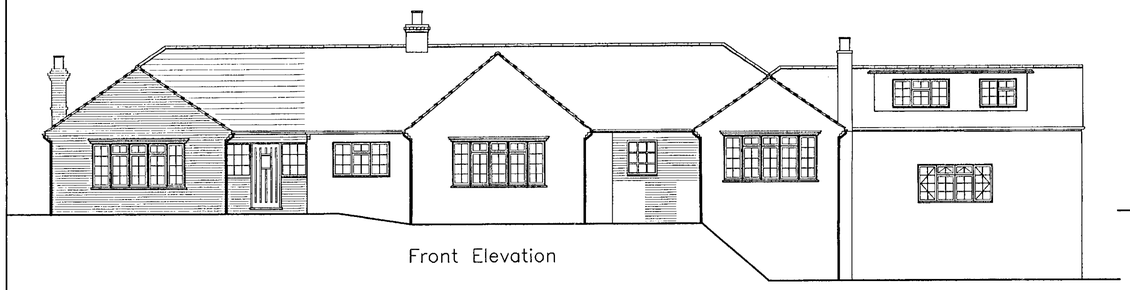

Front Elevation

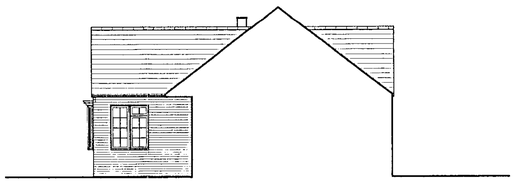

Side Elevation From new front door looking towards new dining room

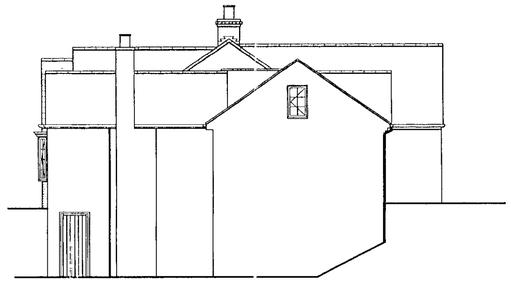

Side Elevction

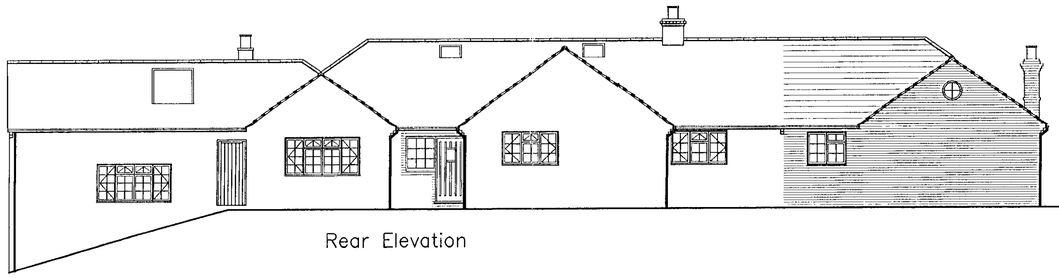

Rear Elevation

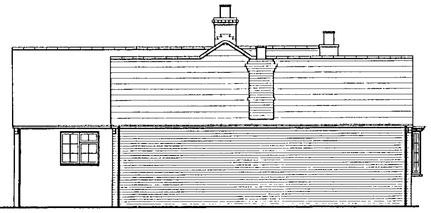

Side Elevation

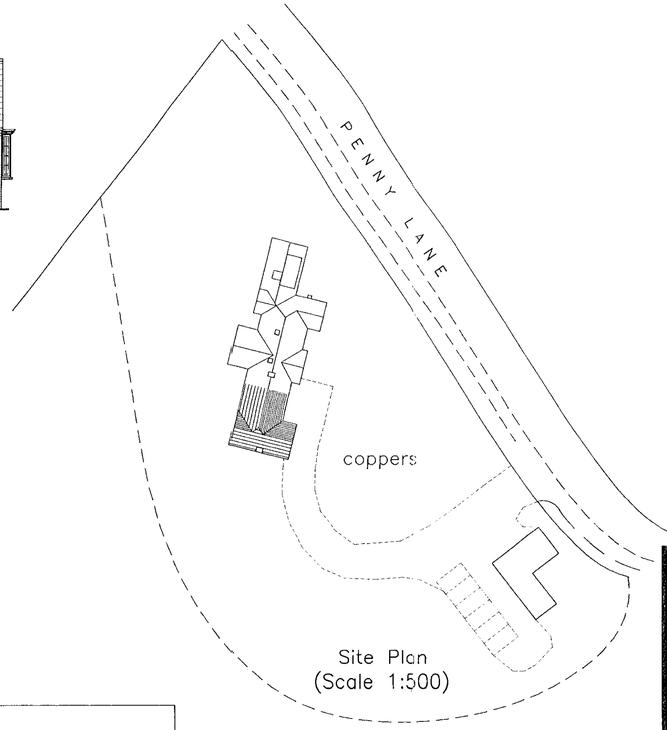

Site Plan
(Scale 1:500)

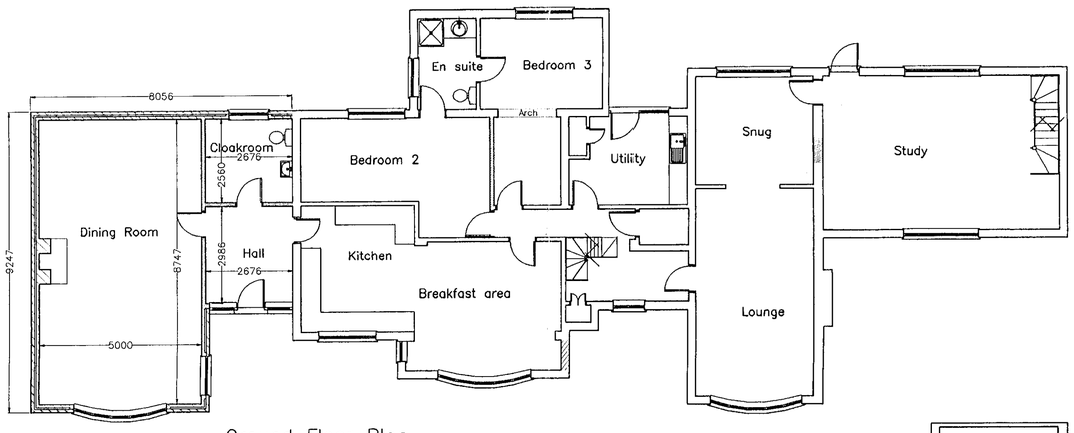

Ground Floor Plan

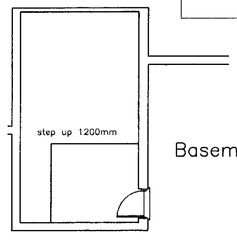

Basement

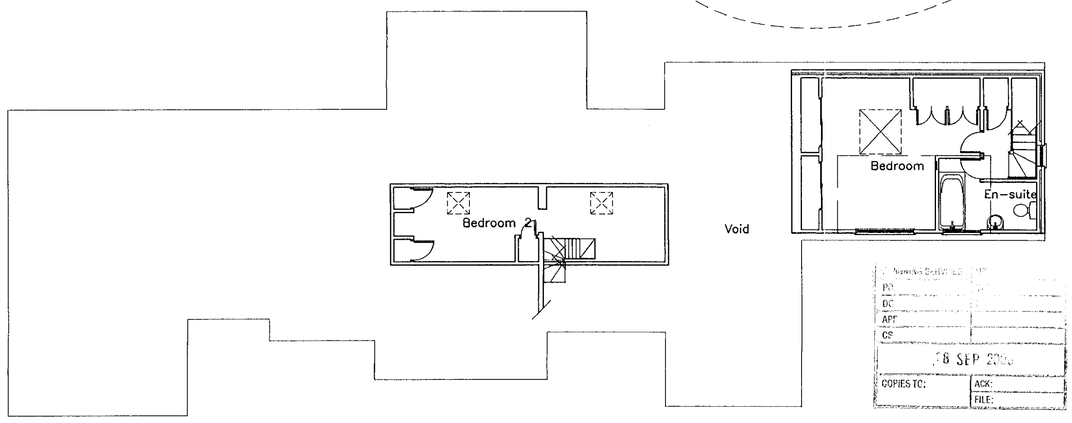

FIRST FLOOR PLAN

BDS

Chartered Surveyors & Property Consultants

Architectural & Building Design Services

Building & Structural Engineers

- Structural & Condition Surveys
- Preparation of Architectural Drawings
- Extensions, Conversions & New Build
- Planning & Building Regulation Applications
- Disputes & Diagnosis of Building Defects
- Building Insurance Claims
- Schedules of Dilapidations
- Project Management
- Professional advice on all Types of Building

Windward House,
Hollow Lane,
Shinfield,
Reading,
Berkshire RG2 9AB.

Tel: 0118 988 4477
Fax: 0118 988 5288

Project

Alterations and extensions at;
COPPERS
PENNY LANE
WARGRAVE

Drawing title

NEW HALL , CLOAKS & DINING ROOM

Client

MR & MRS J THURSTON

Date	Scale
17.07.00	1:100

Drawn by	Drawing number	Rev
KH	5027:00:4	B

General notes

1. Dimensions to be checked on site before any work is put in hand or pre-fabricated.
2. All dimensions in millimetres. (unless otherwise stated)
3. This drawing is not a full specification of works or materials to be employed in this project.
4. The drawing and design is copyright of this practice.©

Revisions

Ref	Date	Description
A	15.08.00	Elevation added to planners request
B	12.09.00	Side elevation amended to Planners request

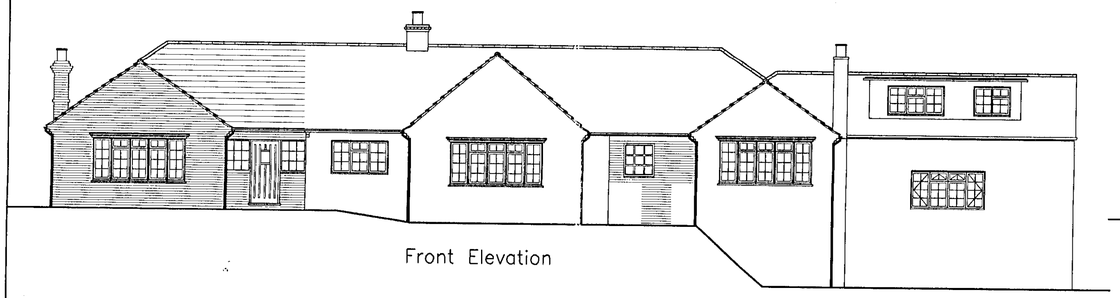

Front Elevation

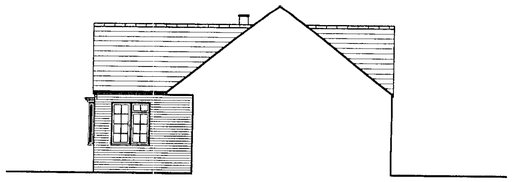

Side Elevation From new front door looking towards new dining room

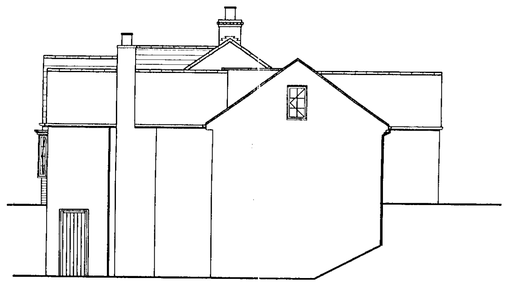

Side Elevation

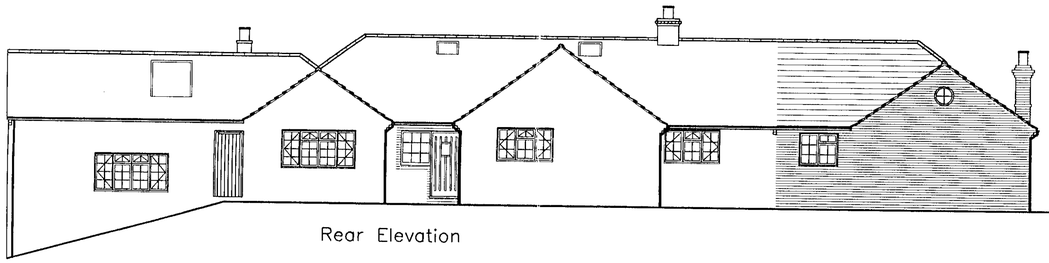

Rear Elevation

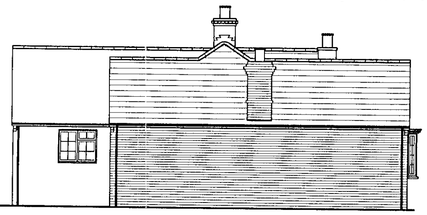

Side Elevation

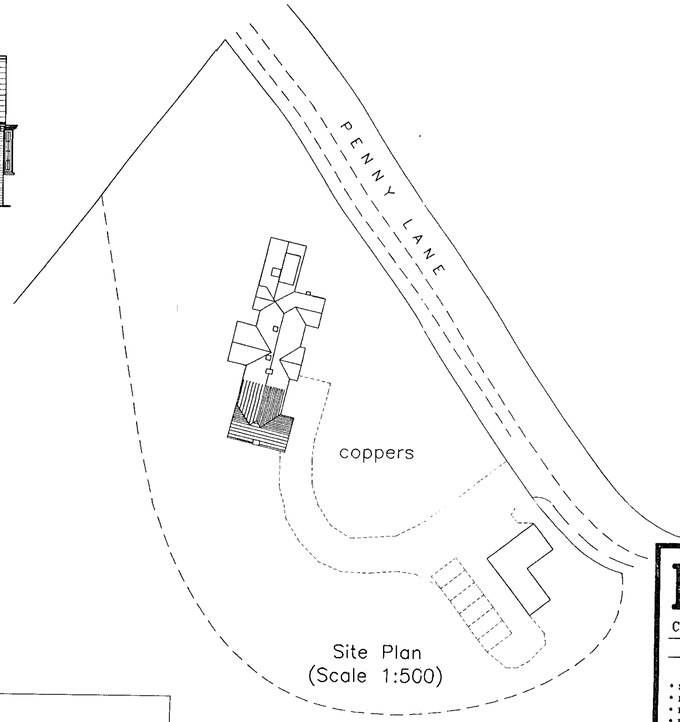

Site Plan
(Scale 1:500)

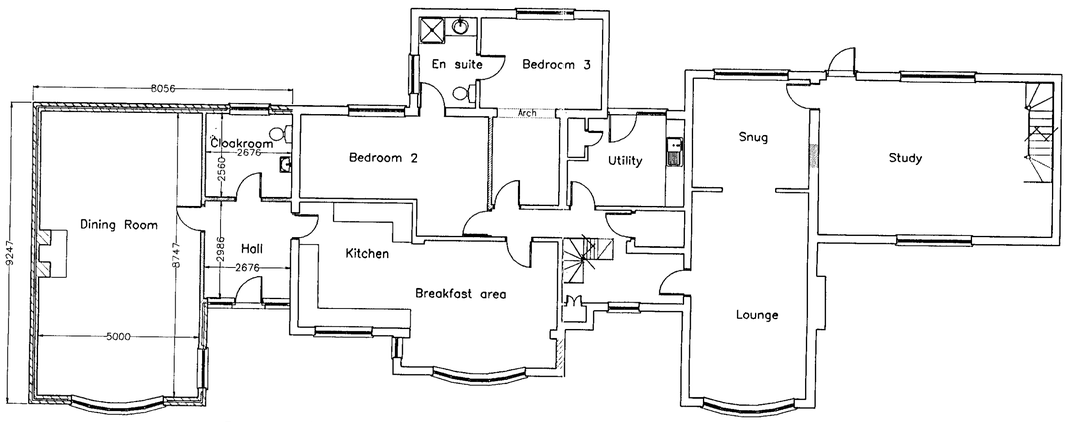

Ground Floor Plan

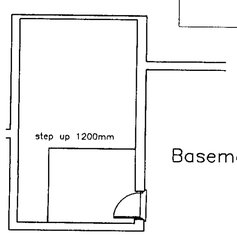

Basement

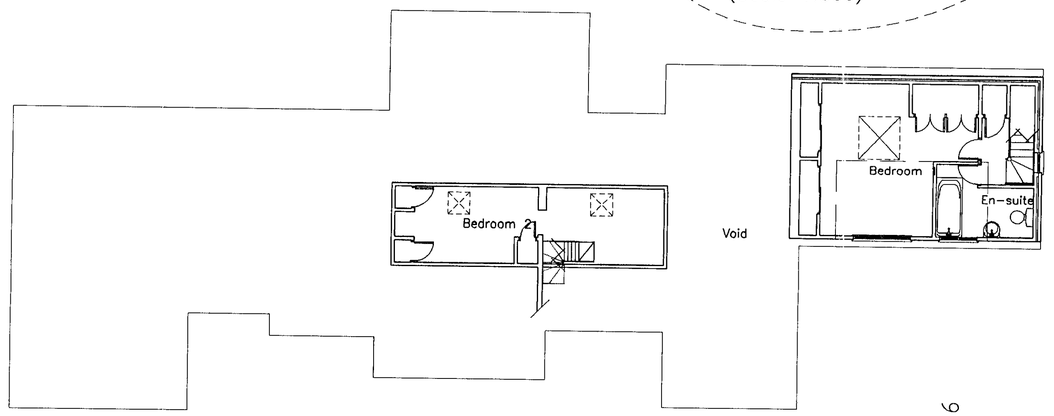

FIRST FLOOR PLAN

15.AUG.2000* 2196

BDS

Chartered Surveyors & Property Consultants
Architectural & Building Design Services
Building & Structural Engineers

- Structural & Condition Surveys
- Preparation of Architectural Drawings
- Extensions, Conversions & New Build
- Planning & Building Regulation Applications
- Disputes & Diagnosis of Building Defects
- Building Insurance Claims
- Schedules of Dilapidations
- Project Management
- Professional advice on all Types of Building

Windward House,
Hollow Lane,
Shinfield,
Reading,
Berkshire RG2 9AB.

Tel: 0118 988 4477
Fax: 0118 988 5288

Project
Alterations and extensions at;
COPPERS
PENNY LANE
WARGRAVE

Drawing title
NEW HALL , CLOAKS & DINING ROOM

Client
MR & MRS J THURSTON

APPROVED

Date	Scale	
17.07.00	1:100	
Drawn by	Drawing number	Rev
KH	5027:00:4	A

General notes
1. Dimensions to be checked on site before any work is put in hand or pre-fabricated.
2. All dimensions in millimetres. (unless otherwise stated)
3. This drawing is not a full specification of works or materials to be employed in this project.
4. The drawing and design is copyright of this practice.©

Revisions

Ref	Date	Description
A	15.08.00	Elevation added to planners request