


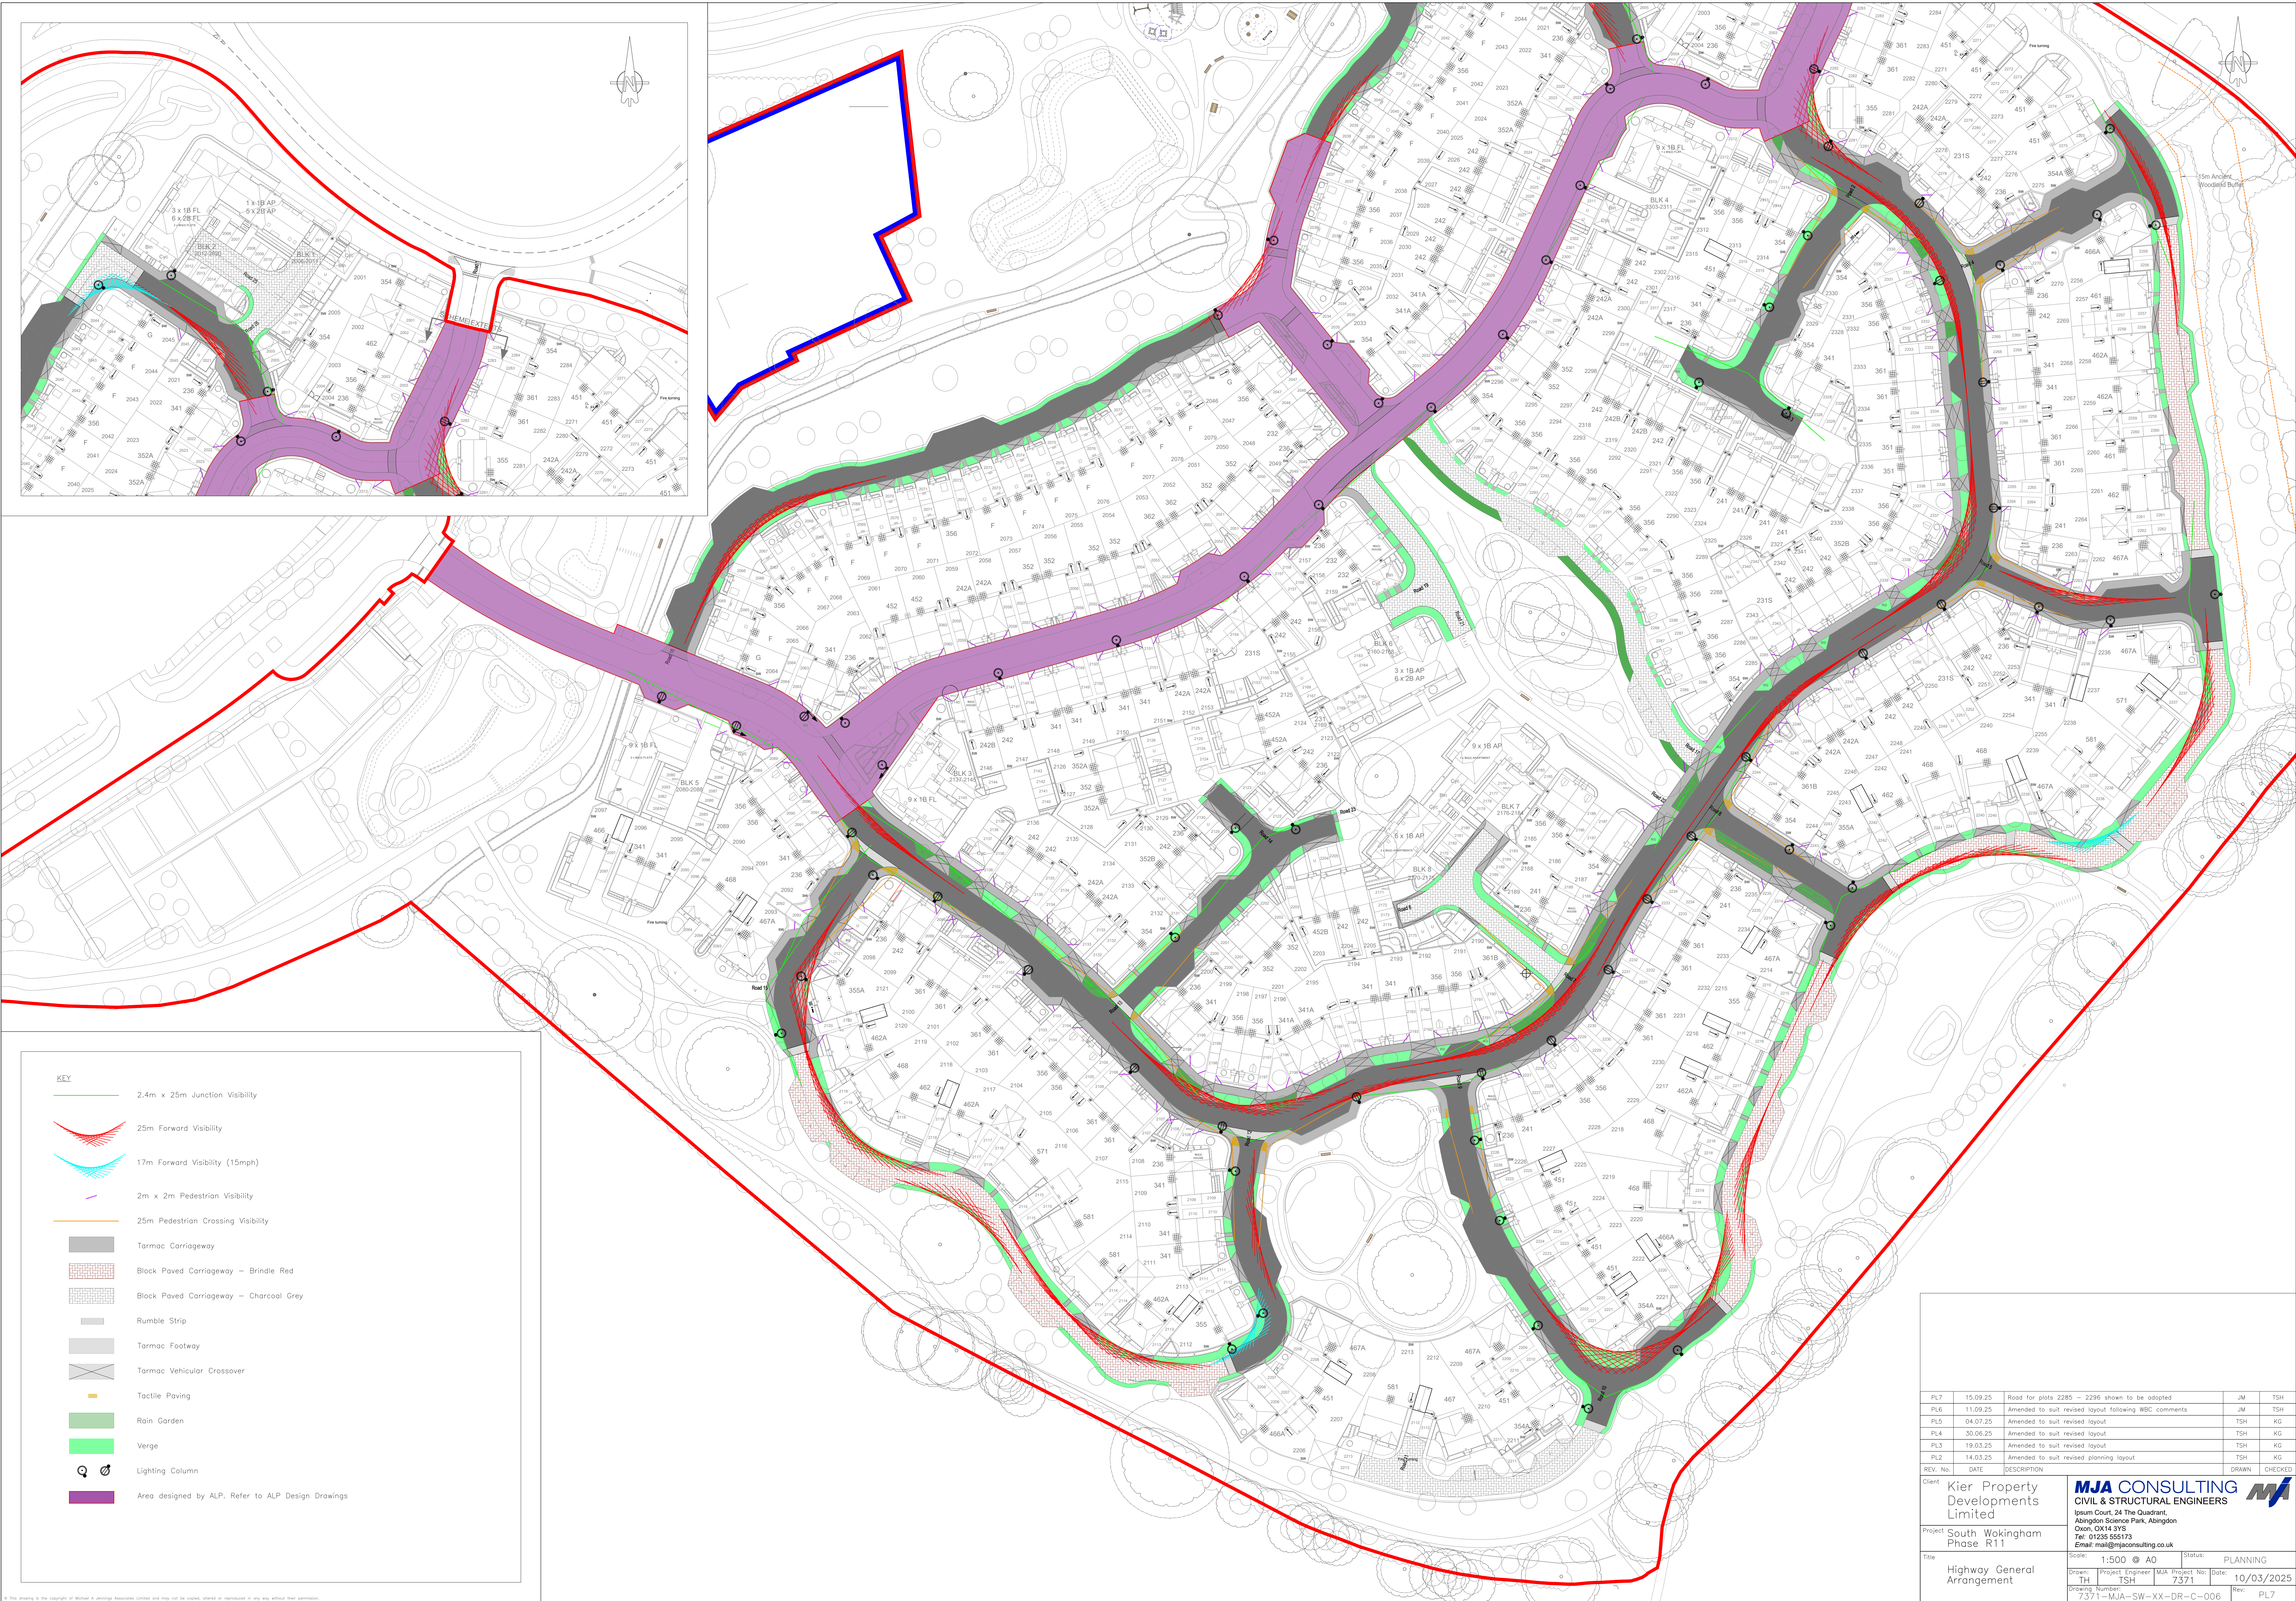

KEY

2.4m x 25m Junction Visibility

25m Forward Visibility

17m Forward Visibility (15mph)

2m x 2m Pedestrian Visibility

25m Pedestrian Crossing Visibility

Tarmac Carriageway

Black Paved Carriageway – Brindle Red

Black Paved Carriageway – Charcoal Grey

Rumble Strip

Tarmac Footway

Tarmac Vehicular Crossover

Tactile Paving

Rain Garden

Verge

Lighting Column

Area designed by ALP. Refer to ALP Design Drawings

PL7	15.09.25	Road for plots 2285 – 2296 shown to be adopted	JM	TSH
PL6	11.09.25	Amended to suit revised layout following WBC comments	JM	TSH
PL5	04.07.25	Amended to suit revised layout	TSH	KG
PL4	30.06.25	Amended to suit revised layout	TSH	KG
PL3	19.03.25	Amended to suit revised layout	TSH	KG
PL2	14.03.25	Amended to suit revised planning layout	TSH	KG
REV. No.	DATE	DESCRIPTION	DRAWN	CHECKED
Client: Kier Property Developments Limited				
Project: South Wokingham Phase R11				
Title: Highway General Arrangement				
Scale: 1:500 @ A0 Status: PLANNING				
Drawn: TH	Project Engineer: MJA	Project No: 7371	Date: 10/03/2025	
Drawing Number: 7371-MJA-SW-XX-DR-C-006			Rev: PL7	