
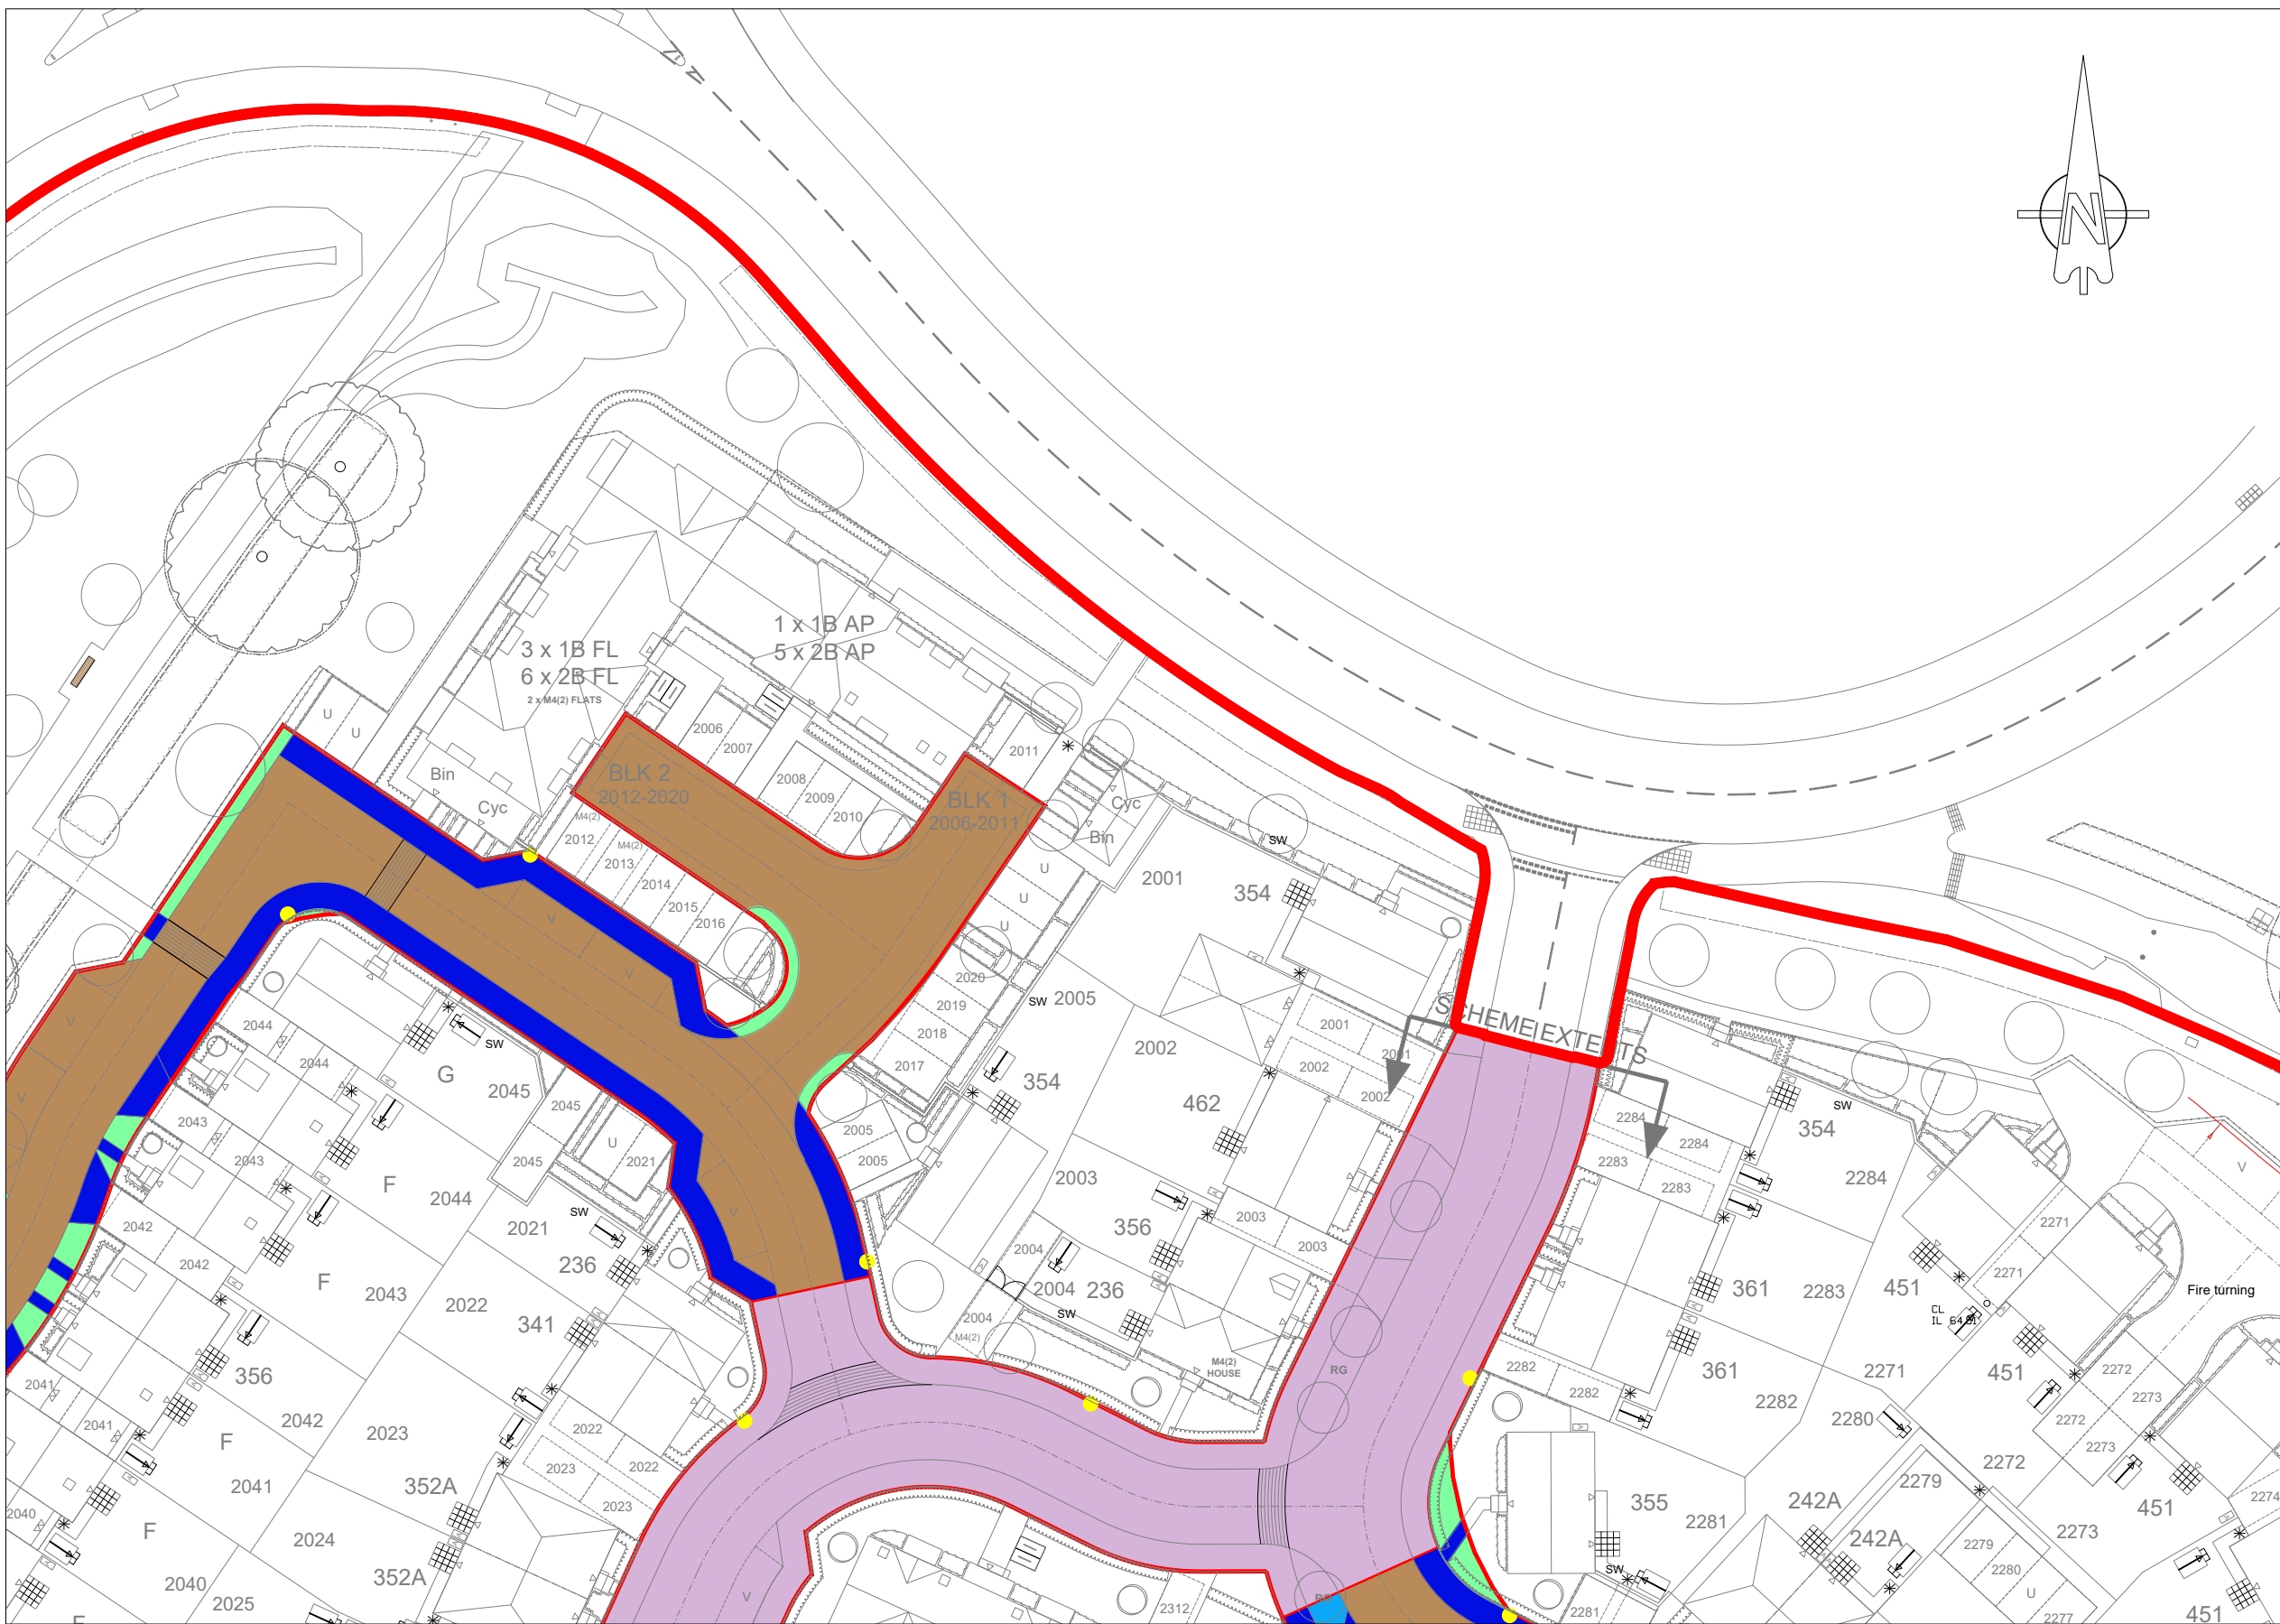


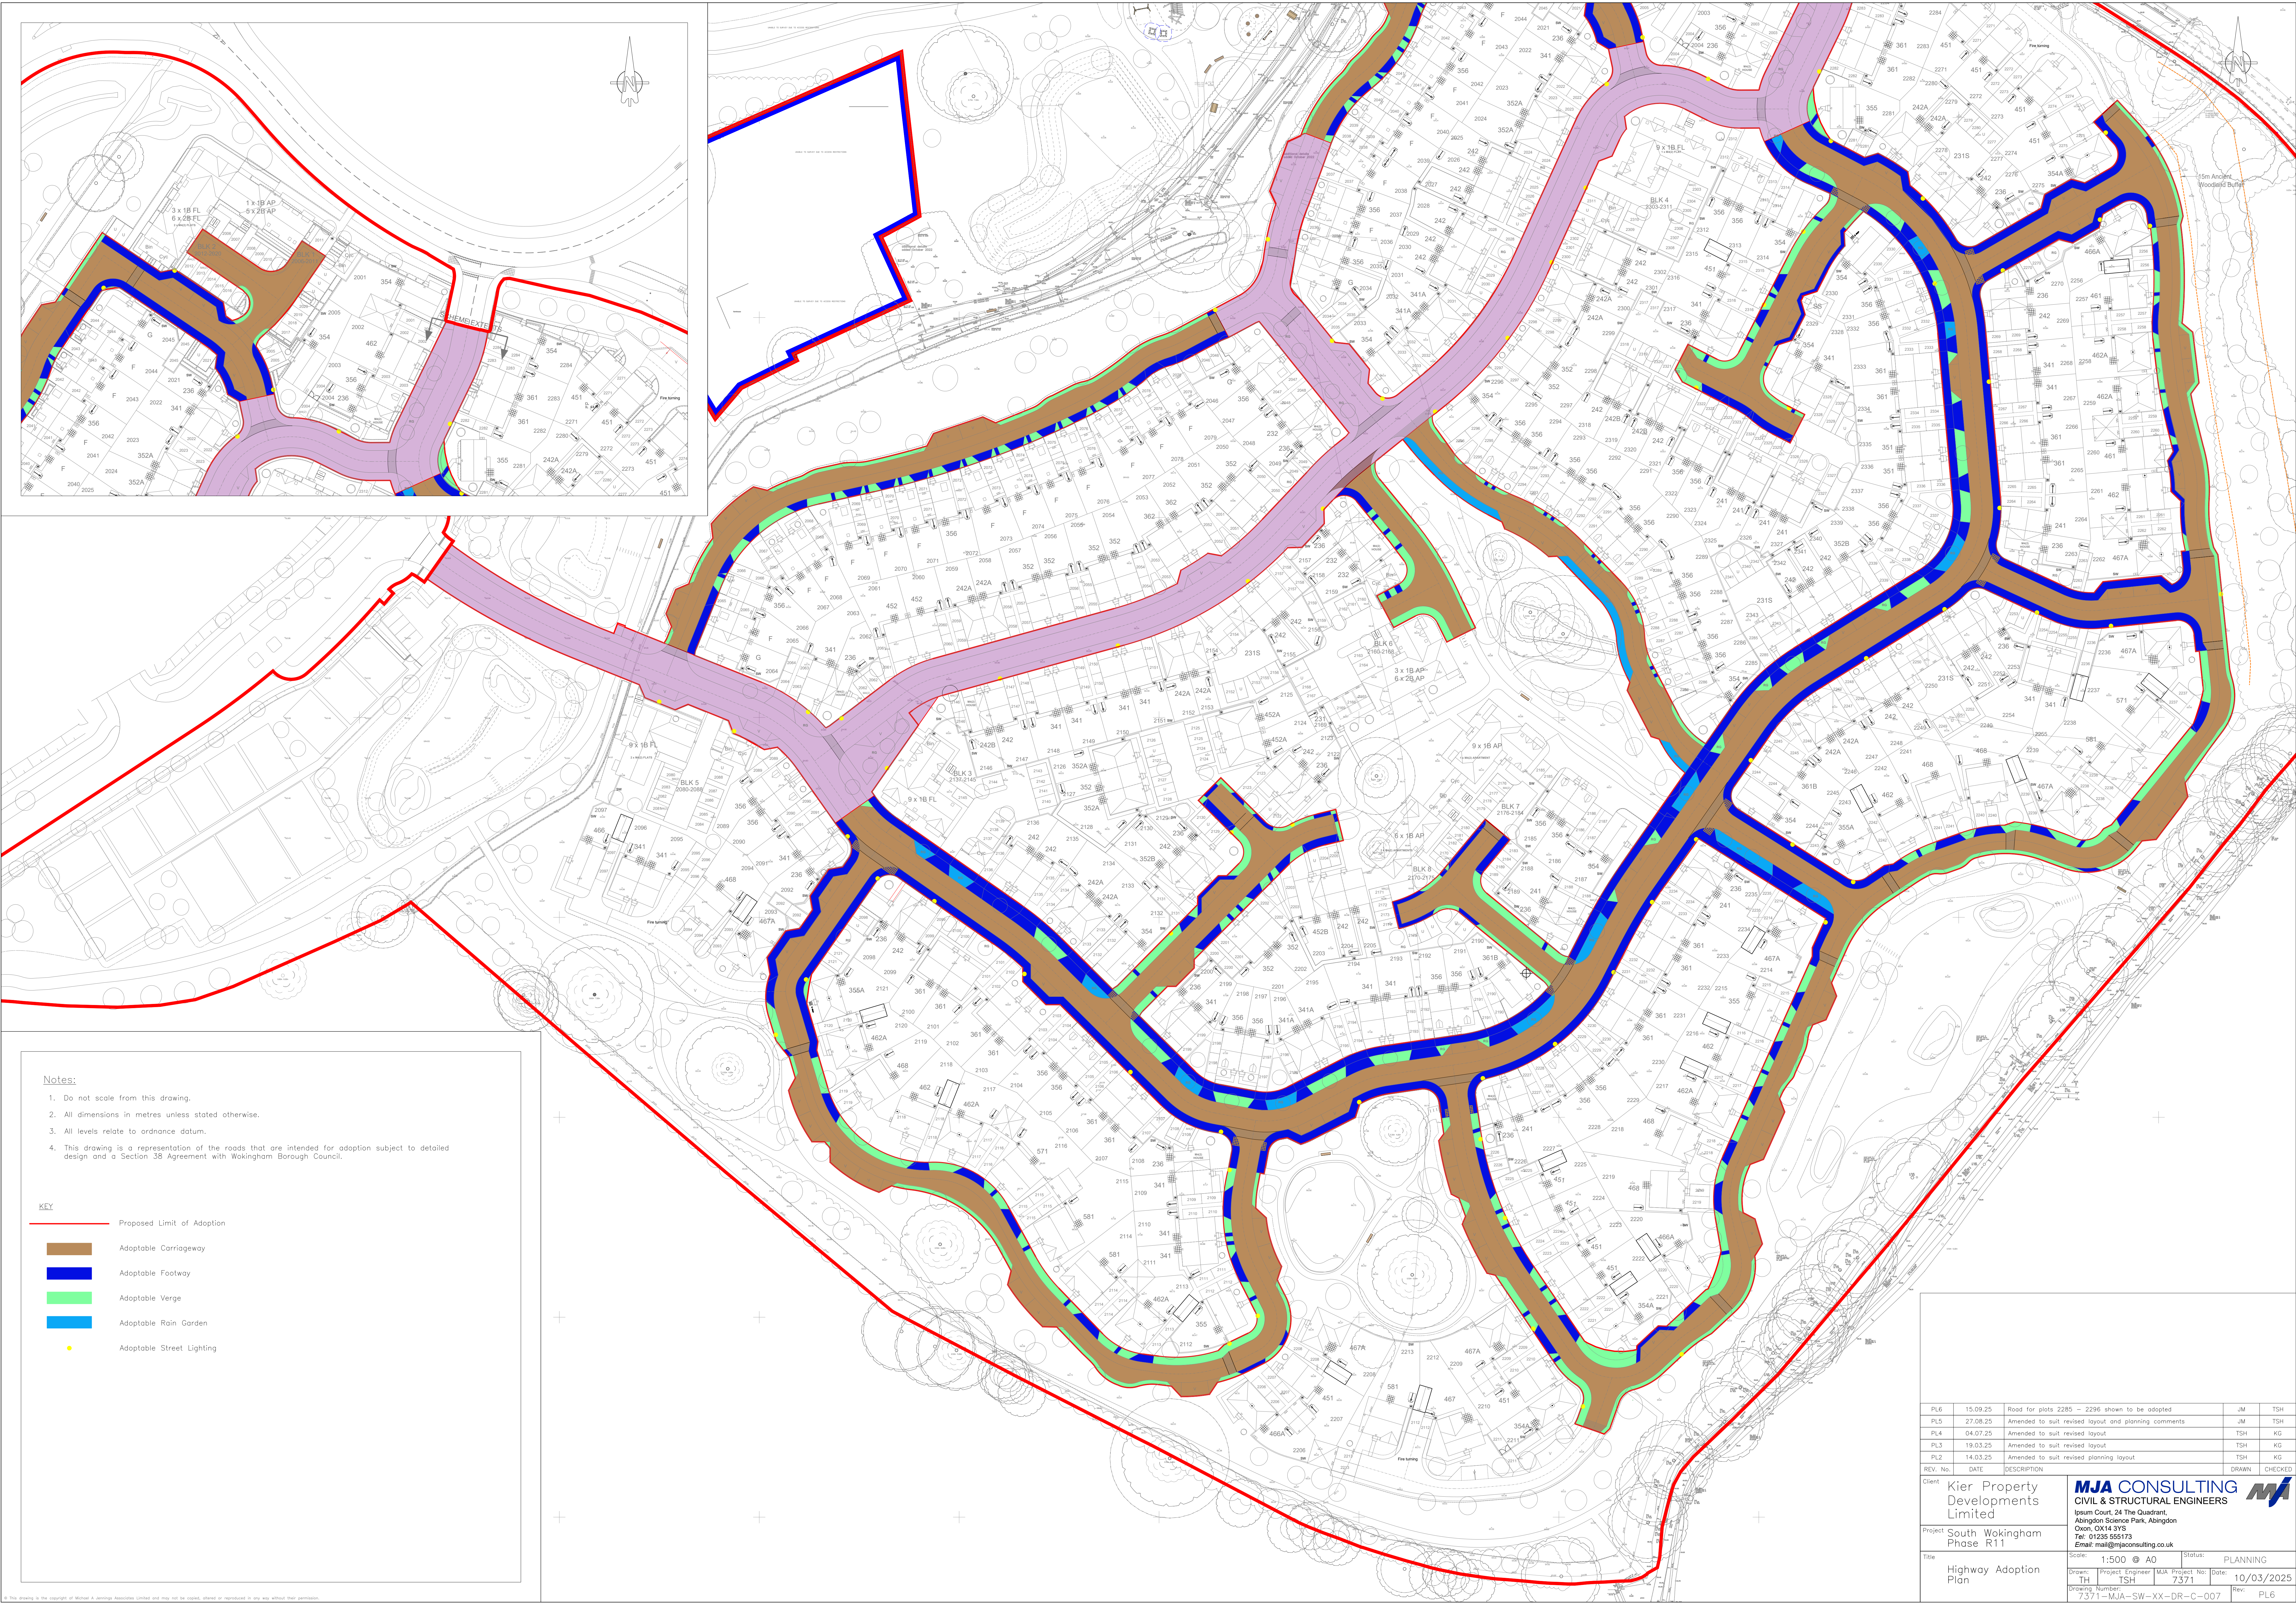

Notes:

1. Do not scale from this drawing.
2. All dimensions in metres unless stated otherwise.
3. All levels relate to ordnance datum.
4. This drawing is a representation of the roads that are intended for adoption subject to detailed design and a Section 38 Agreement with Wokingham Borough Council.

KEY

- Proposed Limit of Adoption
- Adoptable Carriageway
- Adoptable Footway
- Adoptable Verge
- Adoptable Rain Garden
- Adoptable Street Lighting

PL6	15.09.25	Road for plots 2285 – 2296 shown to be adopted	JM	TSH
PL5	27.08.25	Amended to suit revised layout and planning comments	JM	TSH
PL4	04.07.25	Amended to suit revised layout	TSH	KG
PL3	19.03.25	Amended to suit revised layout	TSH	KG
PL2	14.03.25	Amended to suit revised planning layout	TSH	KG
REV. No.	DATE	DESCRIPTION	DRAWN	CHECKED
Client	Kier Property Developments Limited			
Project	South Wokingham Phase R11			
Title	Highway Adoption Plan			
Scale:	1:500	© A0	Status:	PLANNING
Drawn:	TH	Project Engineer: MJA	Project No:	7371
Drawing Number:	7371-MJA-SW-XX-DR-C-007	Date:	10/03/2025	Rev:
				PL6