


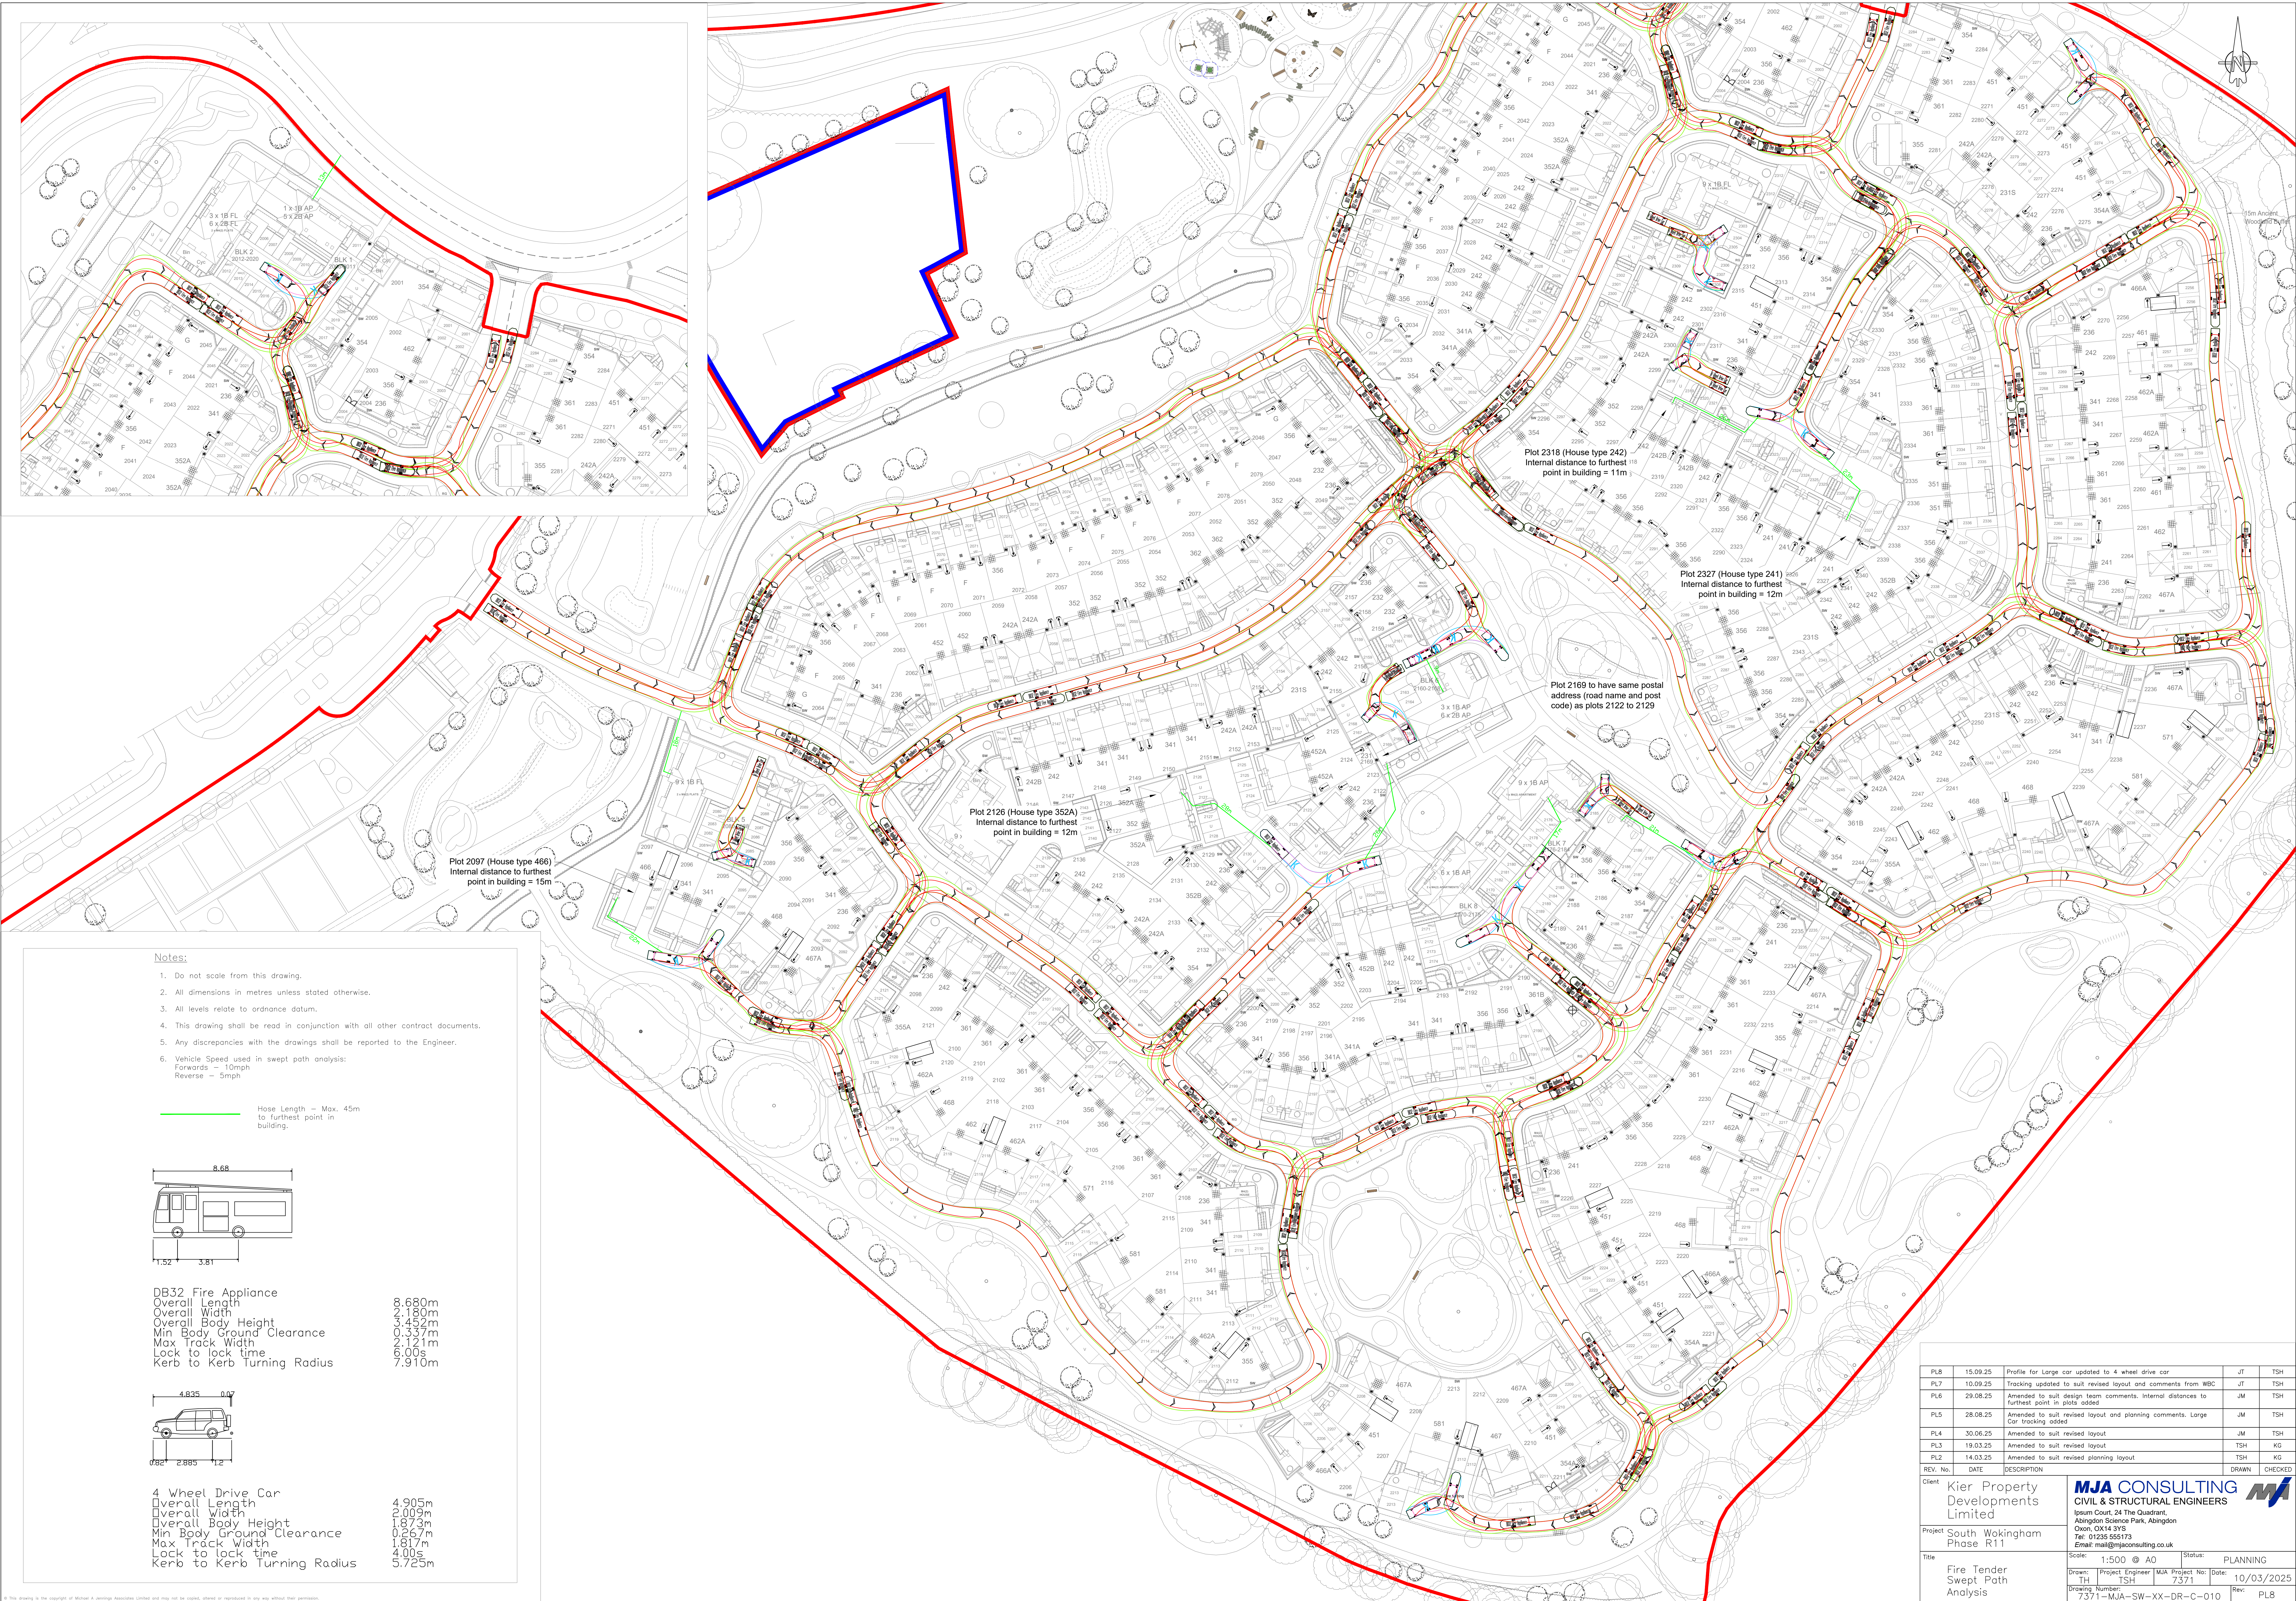

PL8	15.09.25	Profile for Large car updated to 4 wheel drive car	JT	TSH
PL7	10.09.25	Tracking updated to suit revised layout and comments from WBC	JT	TSH
PL6	29.08.25	Amended to suit design team comments, internal distances to furthest point in plots added	JM	TSH
PL5	28.08.25	Amended to suit revised layout and planning comments. Large Car tracking added	JM	TSH
PL4	30.06.25	Amended to suit revised layout	JM	TSH
PL3	19.03.25	Amended to suit revised layout	TSH	KG
PL2	14.03.25	Amended to suit revised planning layout	TSH	KG
REV. No.	DATE	DESCRIPTION	DRAWN	CHECKED
Client: Kier Property Developments Limited				
Project: South Wokingham Phase R11				
Title: Fire Tender Sweep Path Analysis				
Scale: 1:500 @ A0 Status: PLANNING				
Drawn: Project Engineer MJA Project No: 7371 Date: 10/03/2025				
Drawing Number: 7371-MJA-SW-XX-DR-C-010 Rev: PL8				

MJA CONSULTING
CIVIL & STRUCTURAL ENGINEERS
Ipsium Court, 24 The Quadrant,
Abingdon Science Park, Abingdon
Oxon, OX14 3YB
Tel: 01235 555173
Email: mail@mjaconsulting.co.uk