
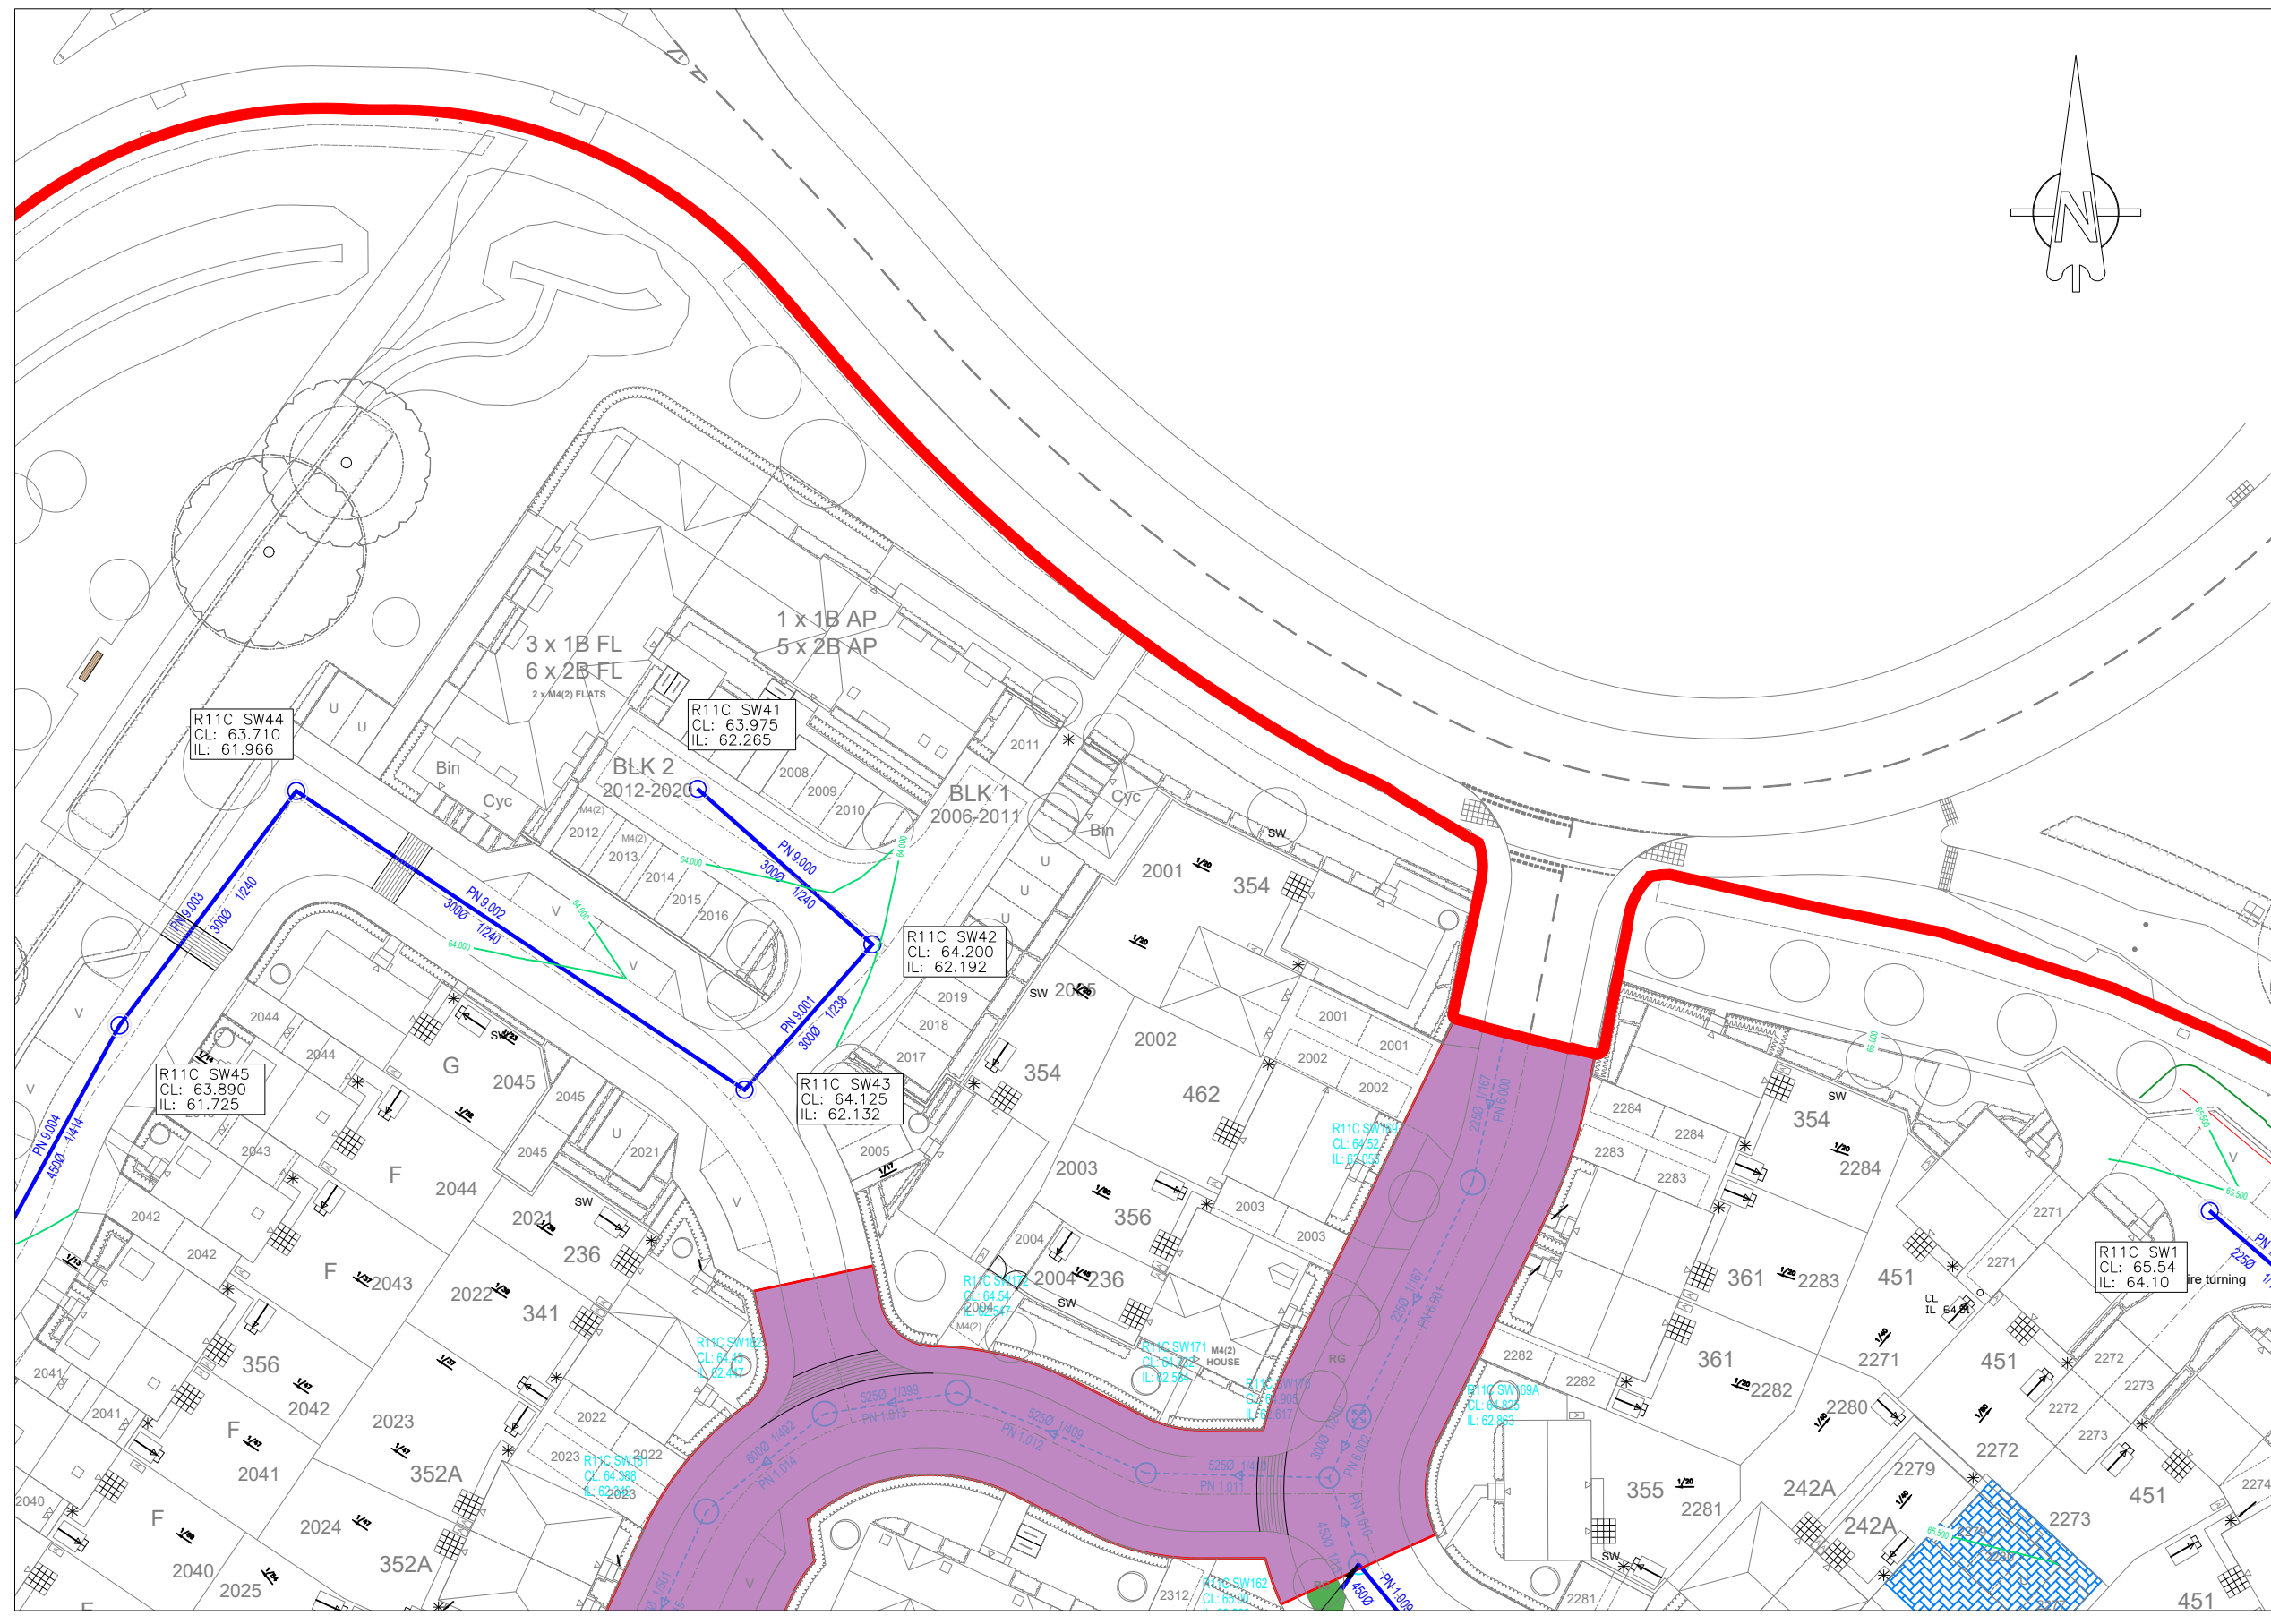


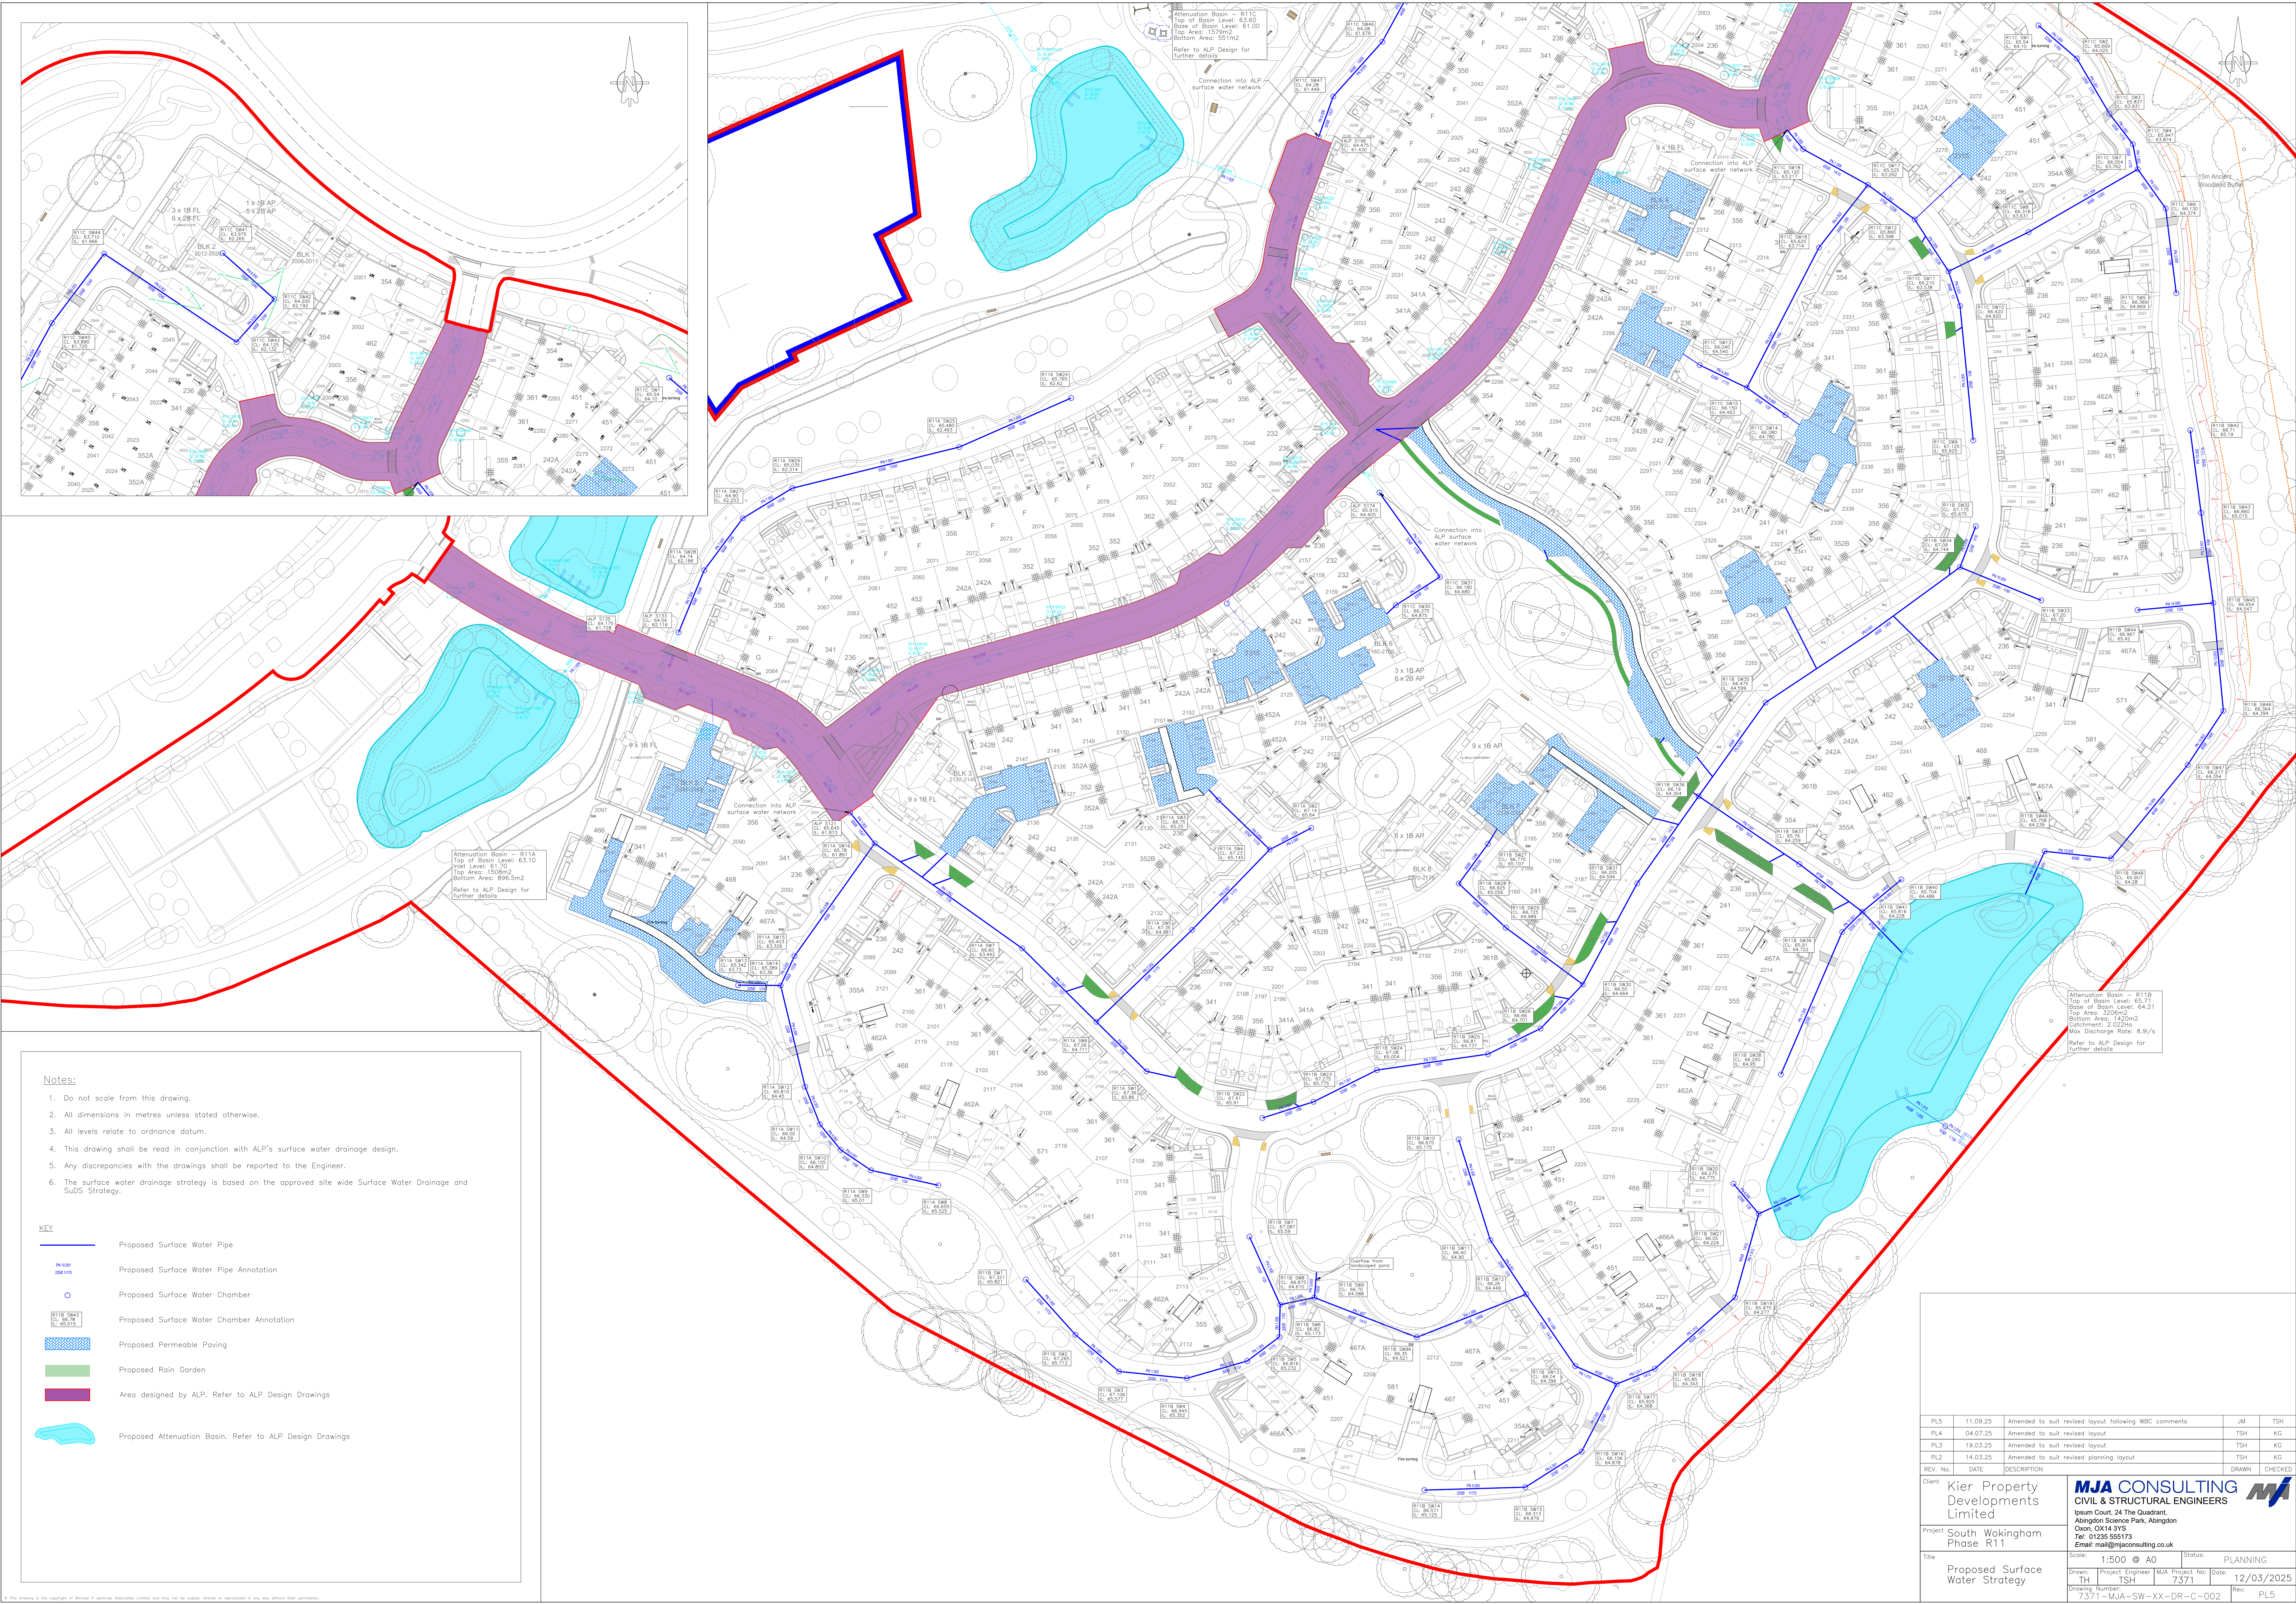

Notes:

1. Do not scale from this drawing.
2. All dimensions in metres unless stated otherwise.
3. All levels relate to ordnance datum.
4. This drawing shall be read in conjunction with ALP's surface water drainage design.
5. Any discrepancies with the drawings shall be reported to the Engineer.
6. The surface water drainage strategy is based on the approved site wide Surface Water Drainage and SuDS Strategy.

KEY

- Proposed Surface Water Pipe
- Proposed Surface Water Pipe Annotation
- Proposed Surface Water Chamber
- Proposed Surface Water Chamber Annotation
- Proposed Permeable Paving
- Proposed Rain Garden
- Area designed by ALP. Refer to ALP Design Drawings
- Proposed Attenuation Basin. Refer to ALP Design Drawings

PL5	11.09.25	Amended to suit revised layout following WBC comments	JM	TSH
PL4	04.07.25	Amended to suit revised layout	TSH	KG
PL3	19.03.25	Amended to suit revised layout	TSH	KG
PL2	14.03.25	Amended to suit revised planning layout	TSH	KG
REV. No.	DATE	DESCRIPTION	DRAWN	CHECKED
Client: Kier Property Developments Limited				
Project: South Wokingham Phase R11				
Title: Proposed Surface Water Strategy				
Scale: 1:500 @ A0 Status: PLANNING				
Drawn: Project Engineer MJA Project No: Date: 12/03/2025				
Drawing Number: 7371-MJA-SW-XX-DR-C-002 Rev: PL5				