

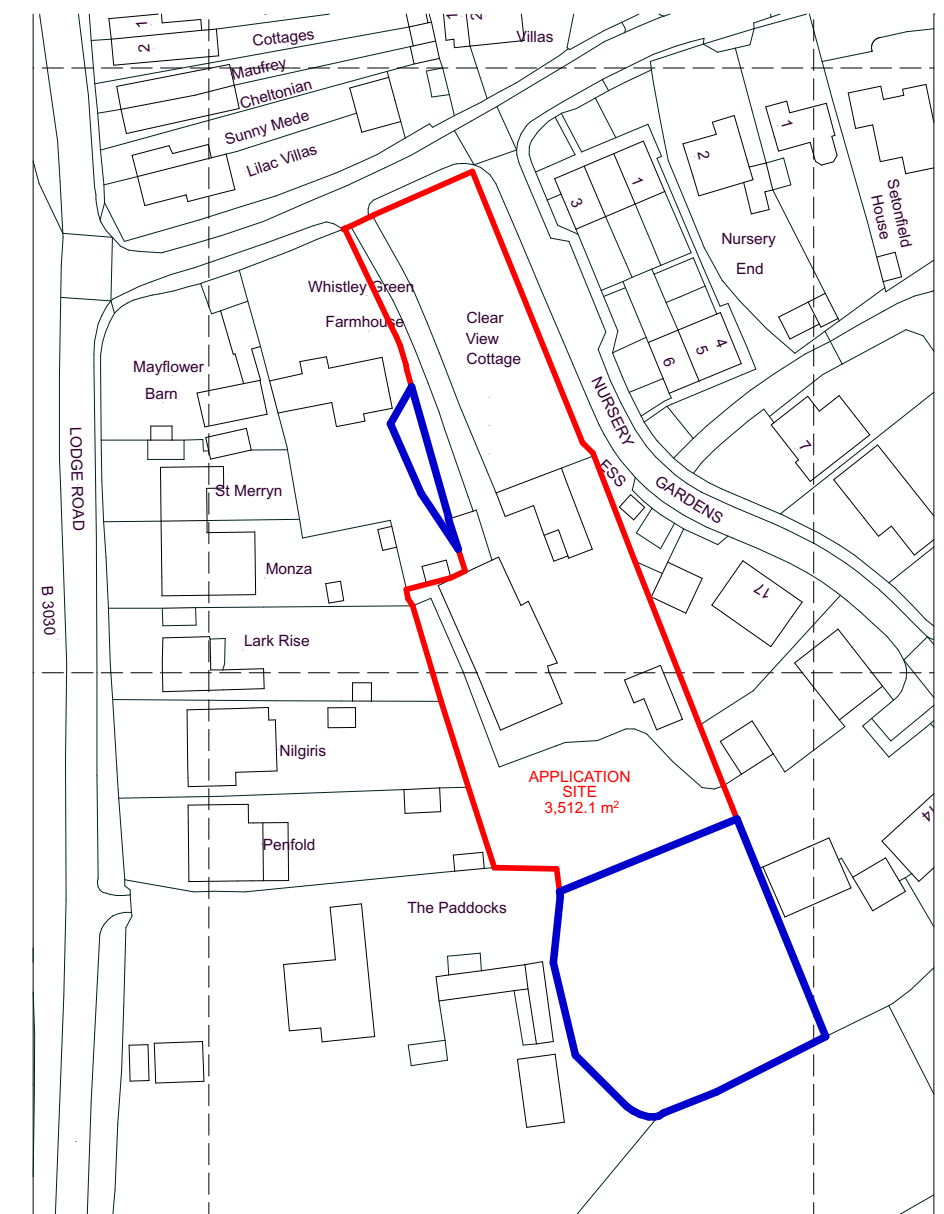
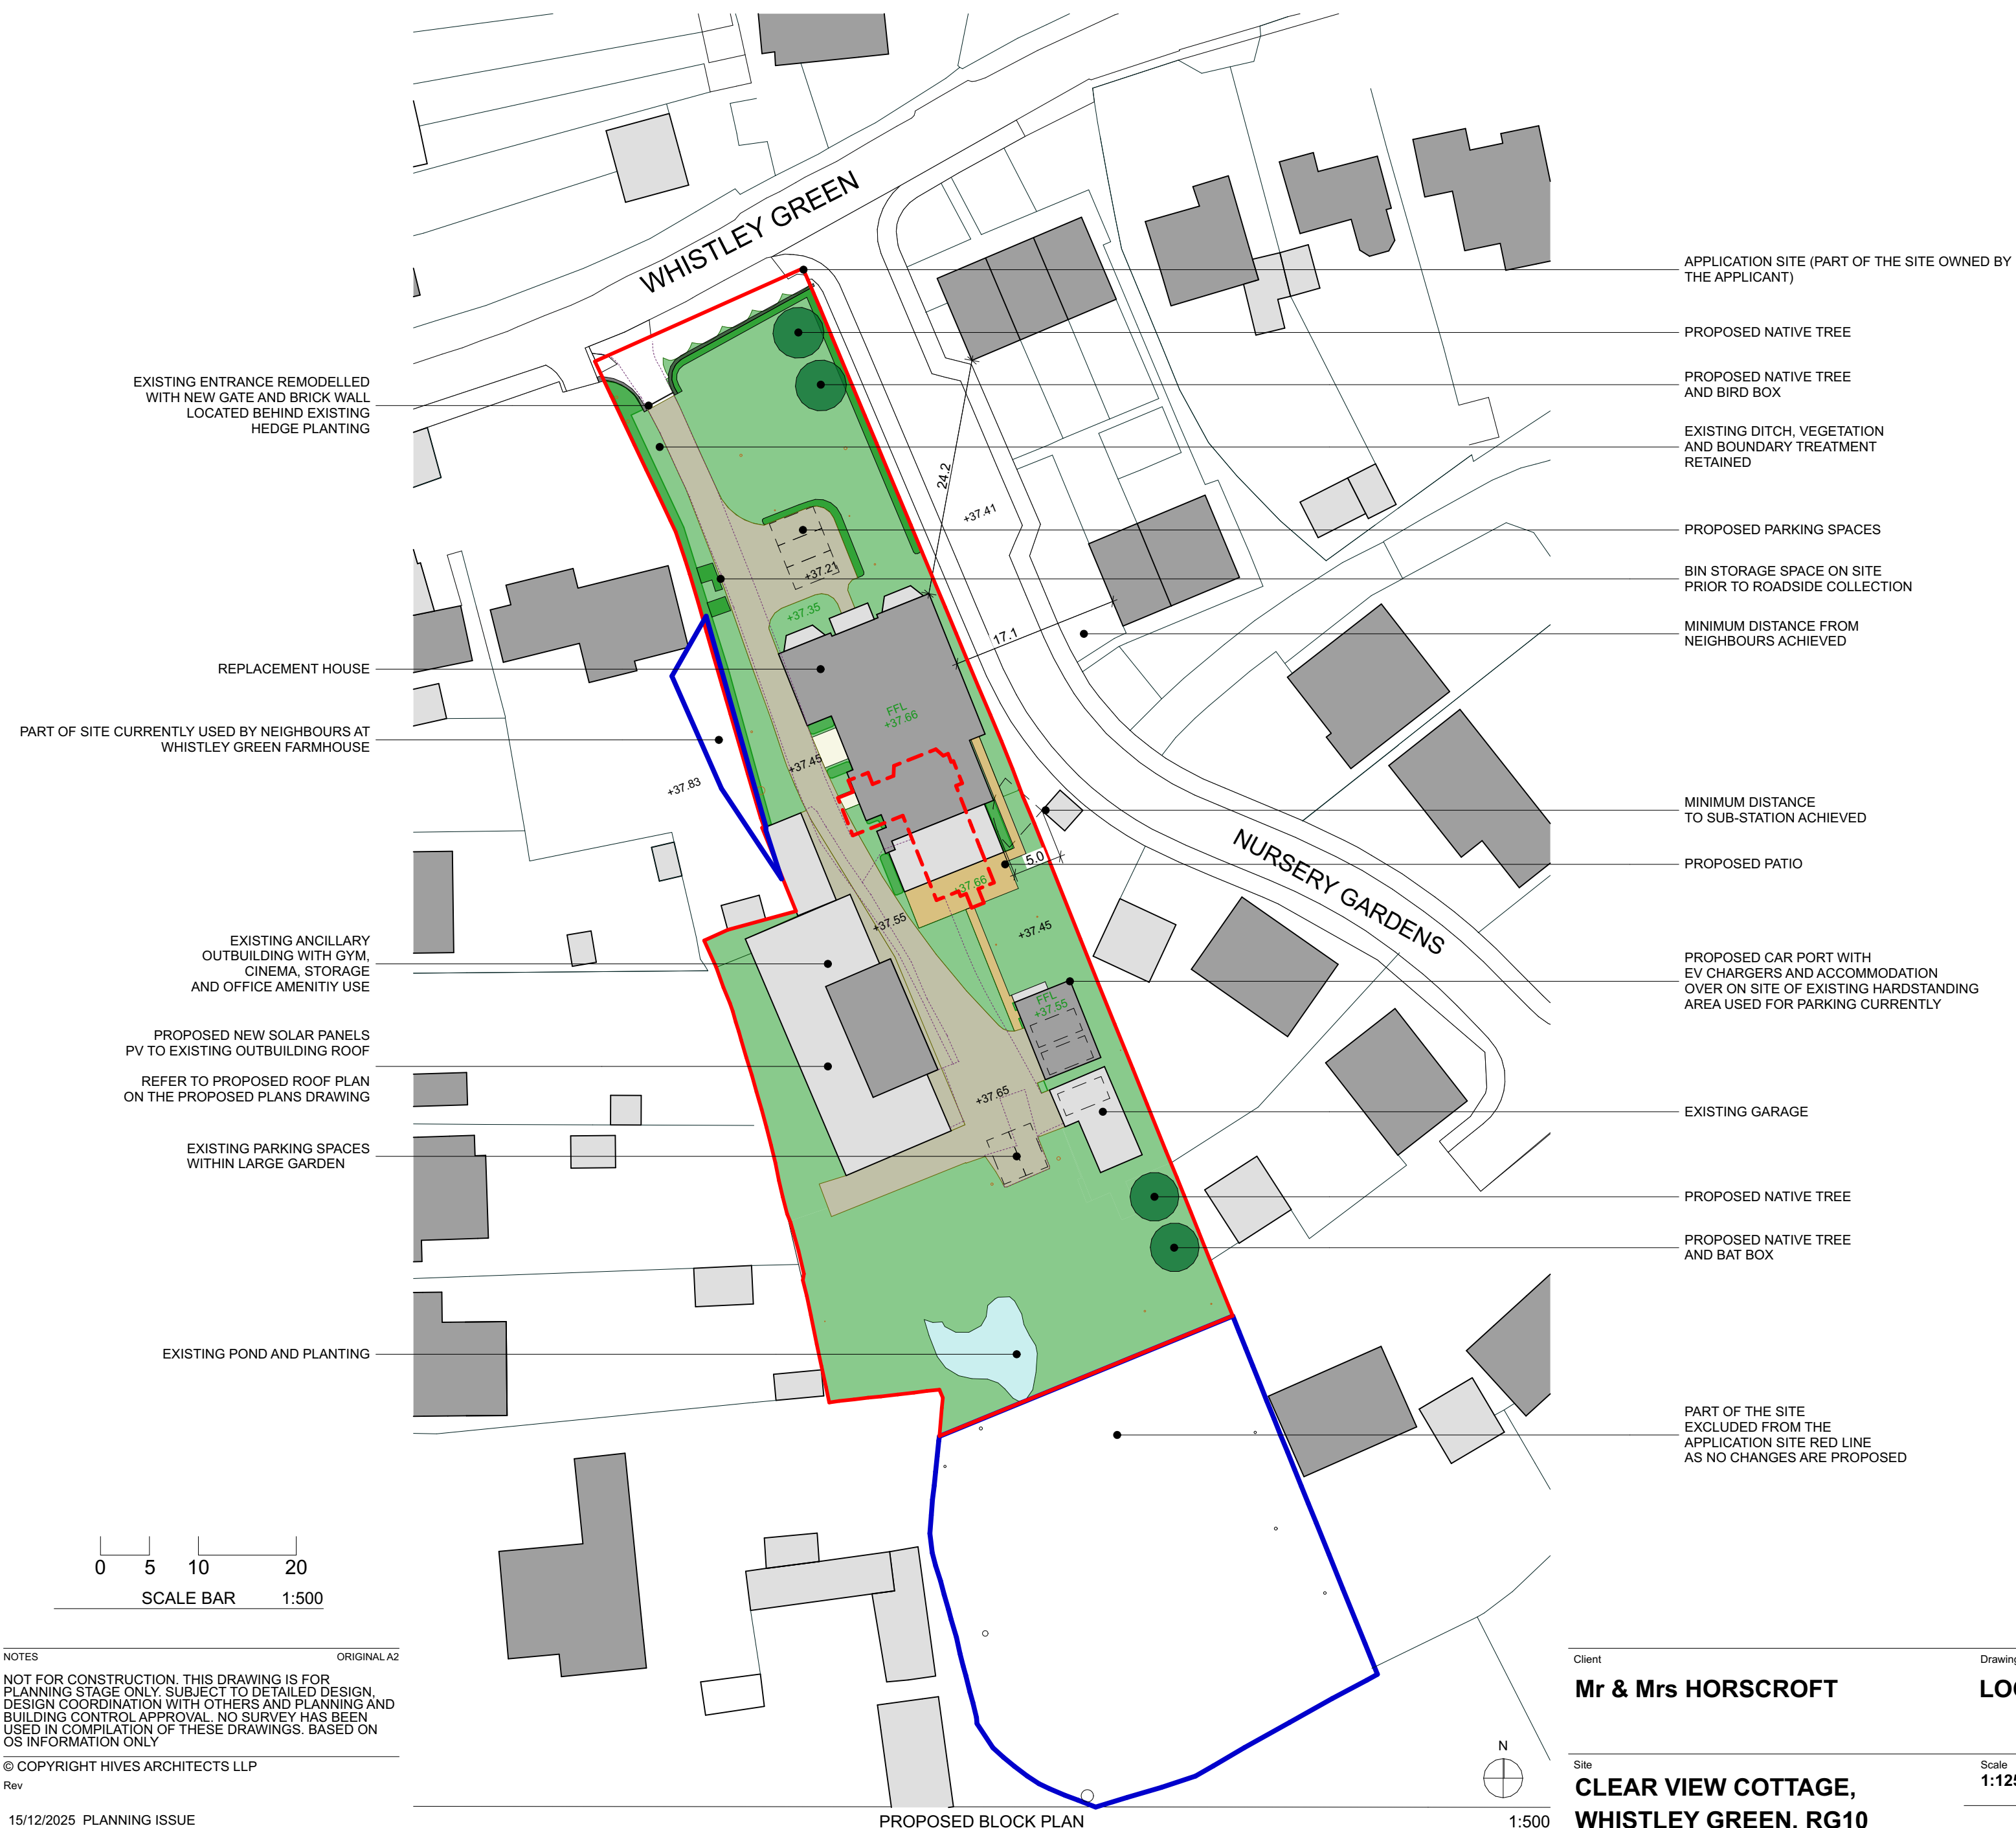


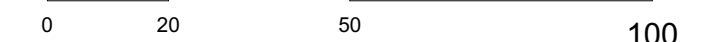

©Crown Copyright and database rights 2025 OS Licence no. 100059809

LOCATION PLAN EXISTING 1:1250

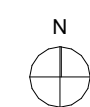

SCALE BARS 1:1250

## KEY



TWO STOREY BUILDING



ONE STOREY BUILDING



### PROPOSED RESIN-BOUND GRAVEL DRIVEWAY



EXISTING COTTAGE TO



\_\_\_\_\_



EXISTING TREE / VEGETATION

 PROPOSED NATIVE TREE**PROPOSED NATIVE HEDGE**

**+00.00 mAOD LEVELS:**  
**EXISTING LEVELS IN BLACK**  
**PROPOSED LEVELS IN GREEN**  
**FFL = FINISHED FLOOR LEVEL**

---

Client

**Mr & Mrs HORSCROFT**

Drawing Title

## LOCATION AND BLOCK PLAN

---

HIVES ARCHITECTS

SINCE 1934

Hives Architects LLP  
Quadrant House, Broad Street, Reading, RG1 7QE  
0118 958 7331, [info@hivesarchitects.co.uk](mailto:info@hivesarchitects.co.uk)

Site

**CLEAR VIEW COTTAGE,  
WHISTLEY GREEN, RG10  
0DU**

Scale

1:1250, 1:500 @A2

### Project Status

## Project Status

### PLANNING

rawn    Checked

HW

| Project | Drawing | Revision |
|---------|---------|----------|
|---------|---------|----------|

Project Drawing Revision  
**2907 001P9**