


KEY

Proposed Surface Water Catchment
Outfall – Basin R11A
Impermeable Area – 1.86 Ha

Proposed Surface Water Catchment
Outfall – Basin R11B
Impermeable Area – 2.022 Ha

Proposed Surface Water Catchment
Outfall – Basin R11C
Impermeable Area – 2.312 Ha

Proposed Catchment Flow Arrow

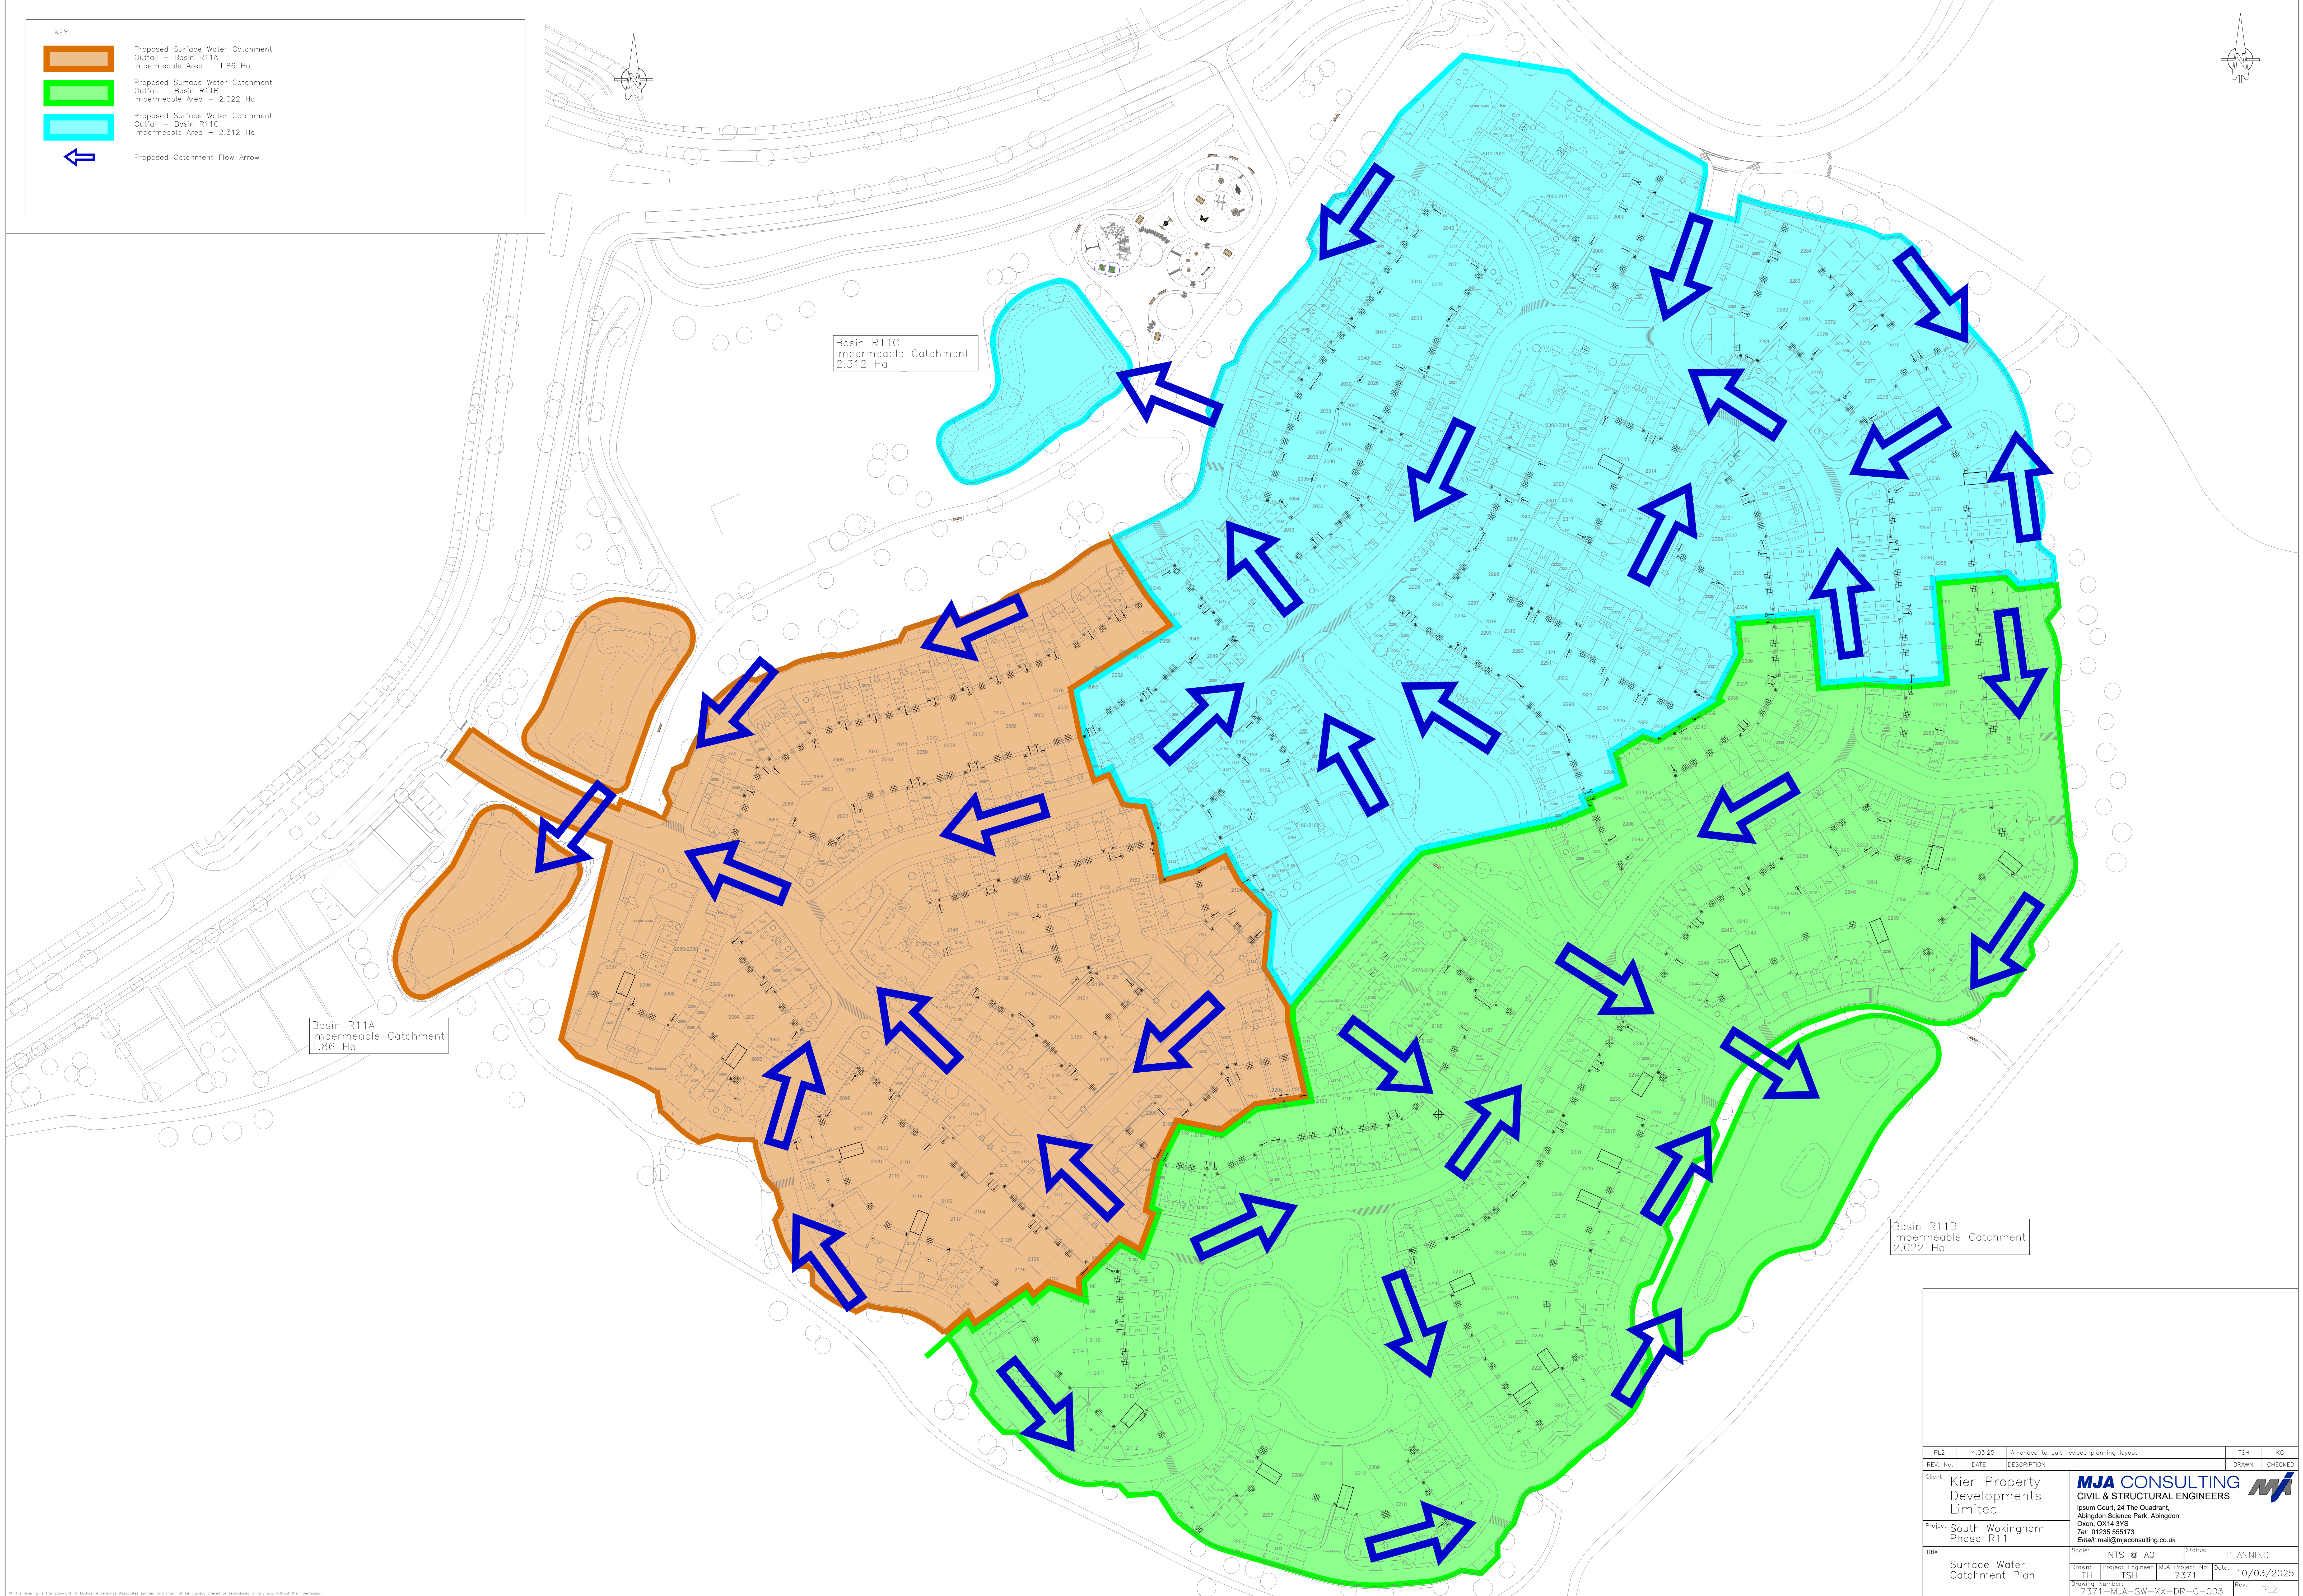

© This drawing is the copyright of MJA Consulting Engineers Limited and may not be copied, altered or reproduced in any way without their permission.

PLZ	14.03.25	Amended to suit revised planning layout	TSH	KG
REV. No.	DATE	DESCRIPTION	DRAWN	CHECKED
Client	Kier Property Developments Limited			
Project	South Wokingham Phase R11			
Title	Scale:	NTS @ A0	Status:	PLANNING
	Drawn:	TH	Project Engineer:	MJA Project No: 7371
	Drawing Number:	7371-MJA-SW-XX-DR-C-003	Date:	10/03/2025
			Rev:	PL2

MJA CONSULTING

CIVIL & STRUCTURAL ENGINEERS

Ipsum Court, 24 The Quadrant,
Abingdon Science Park, Abingdon
Oxon, OX14 3YF
Tel: 01235 555173
Email: mail@mjaconsulting.co.uk