
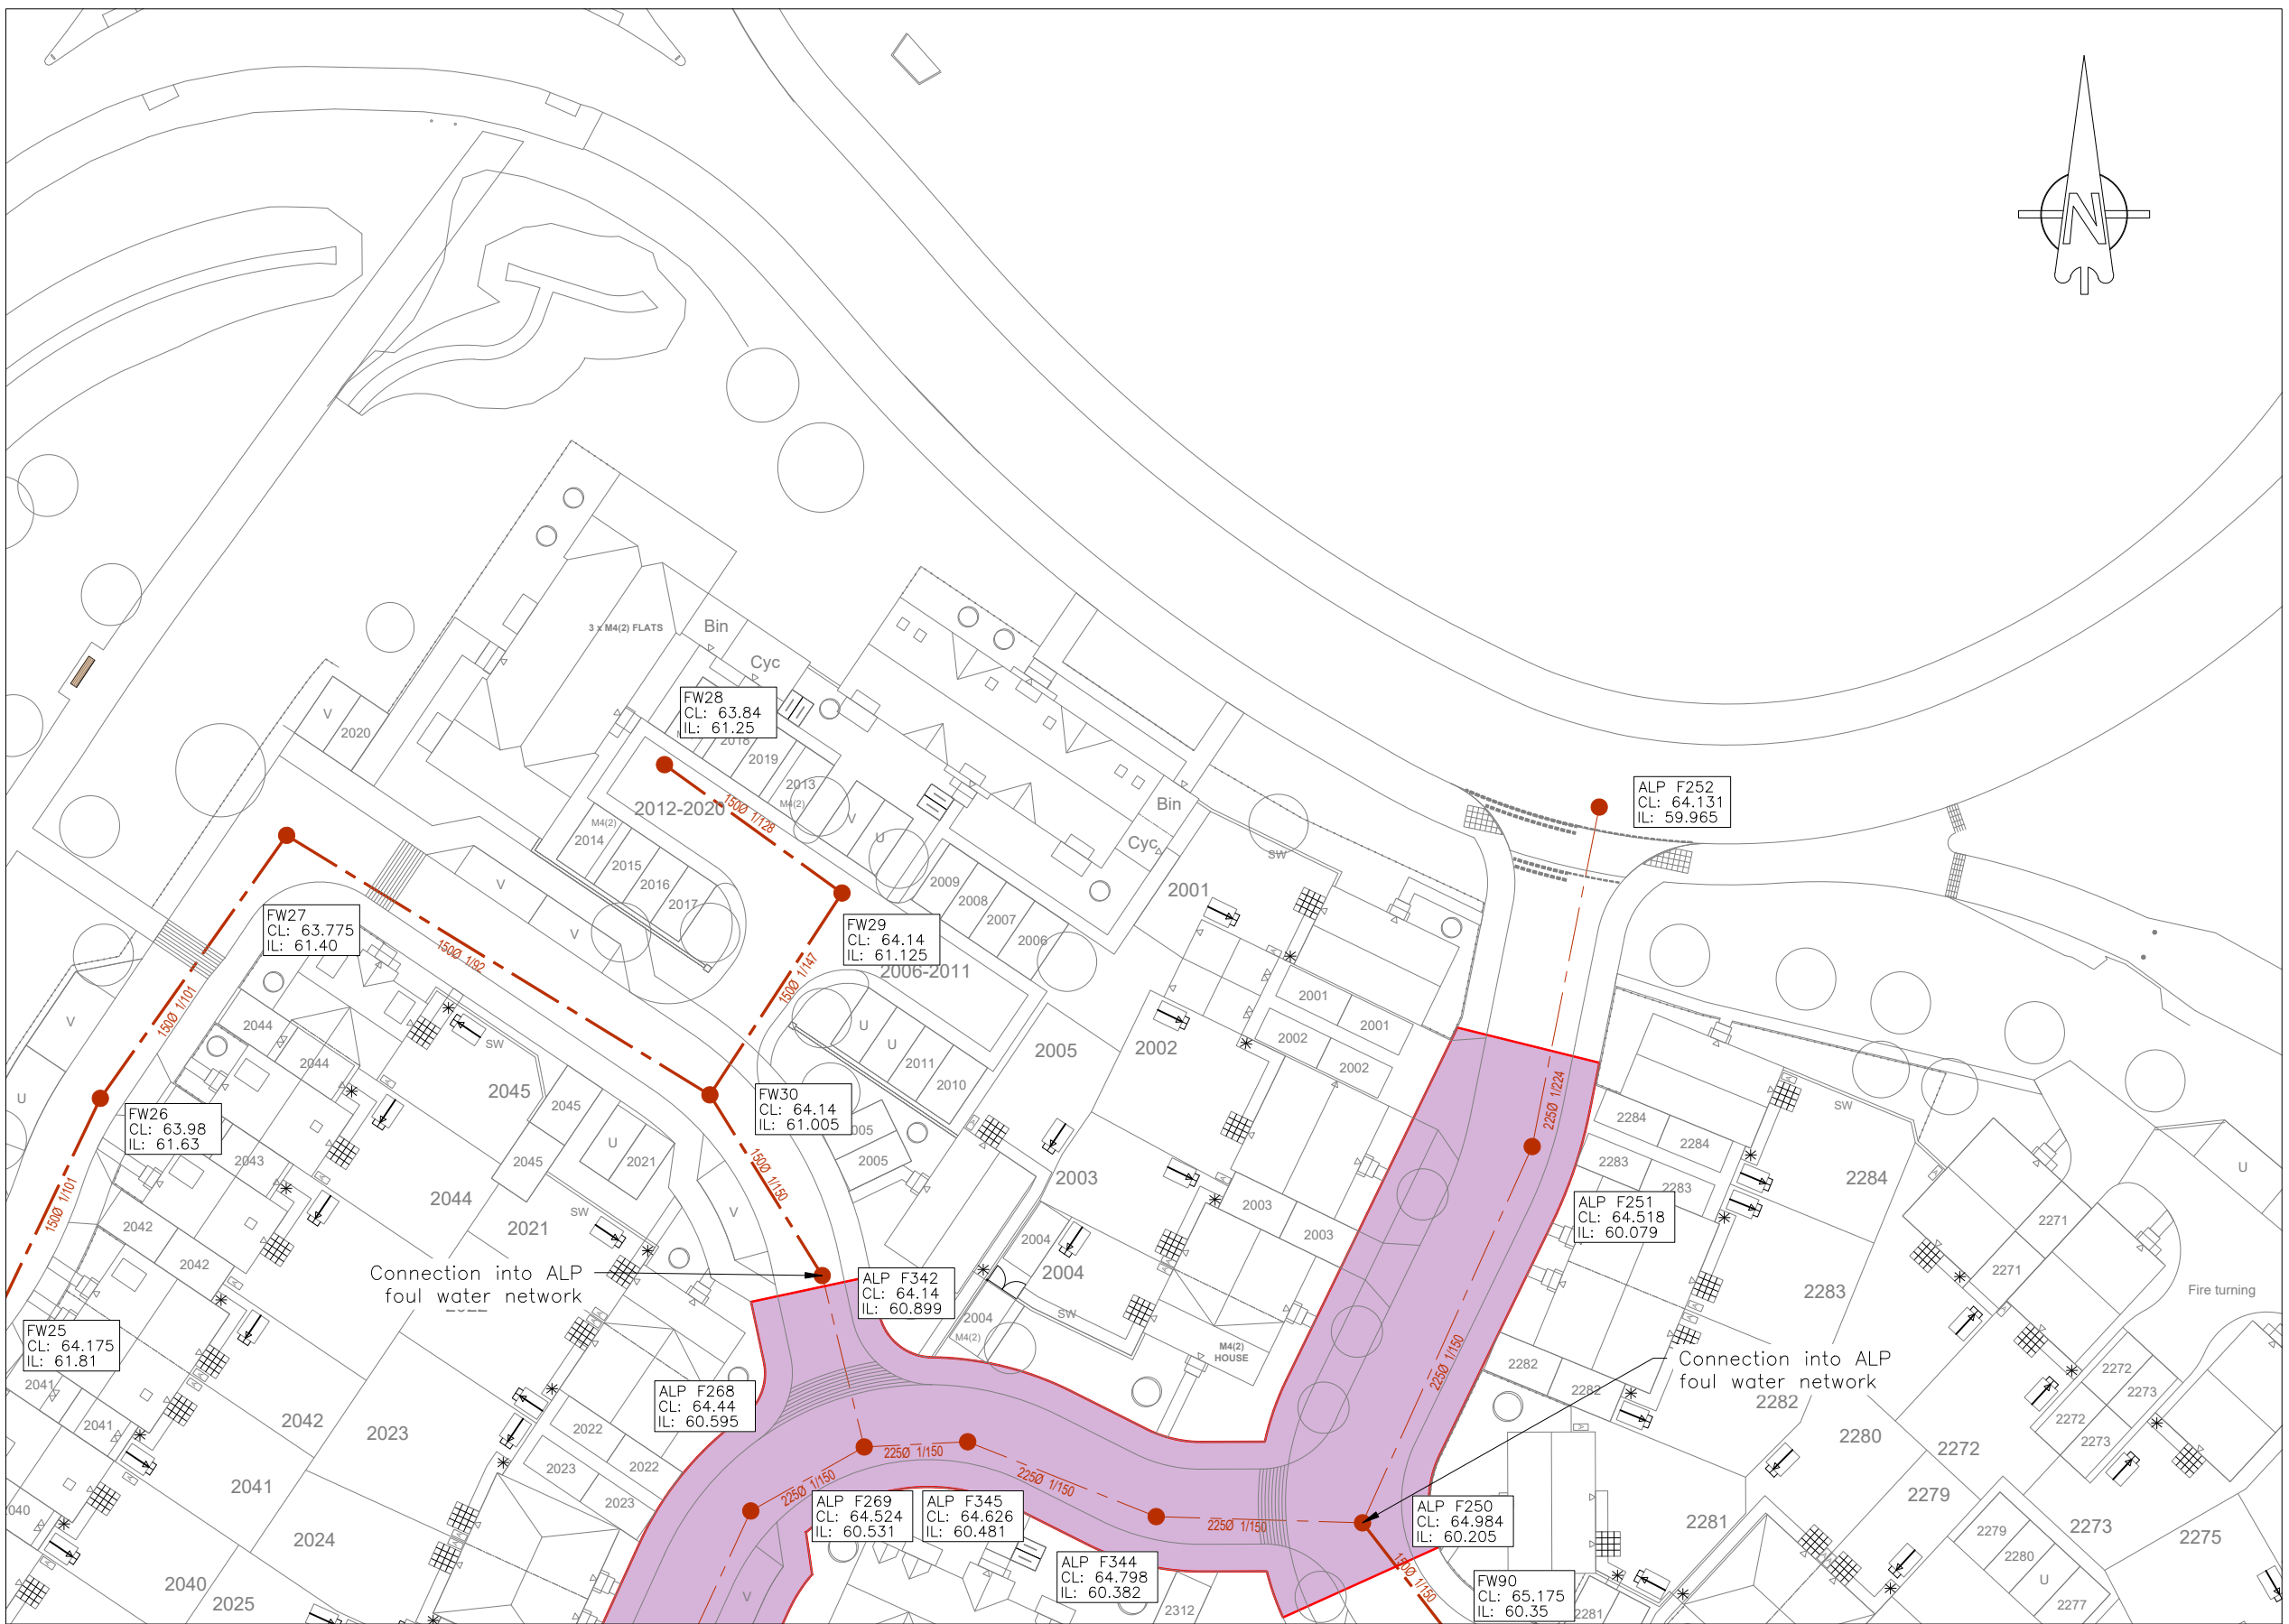


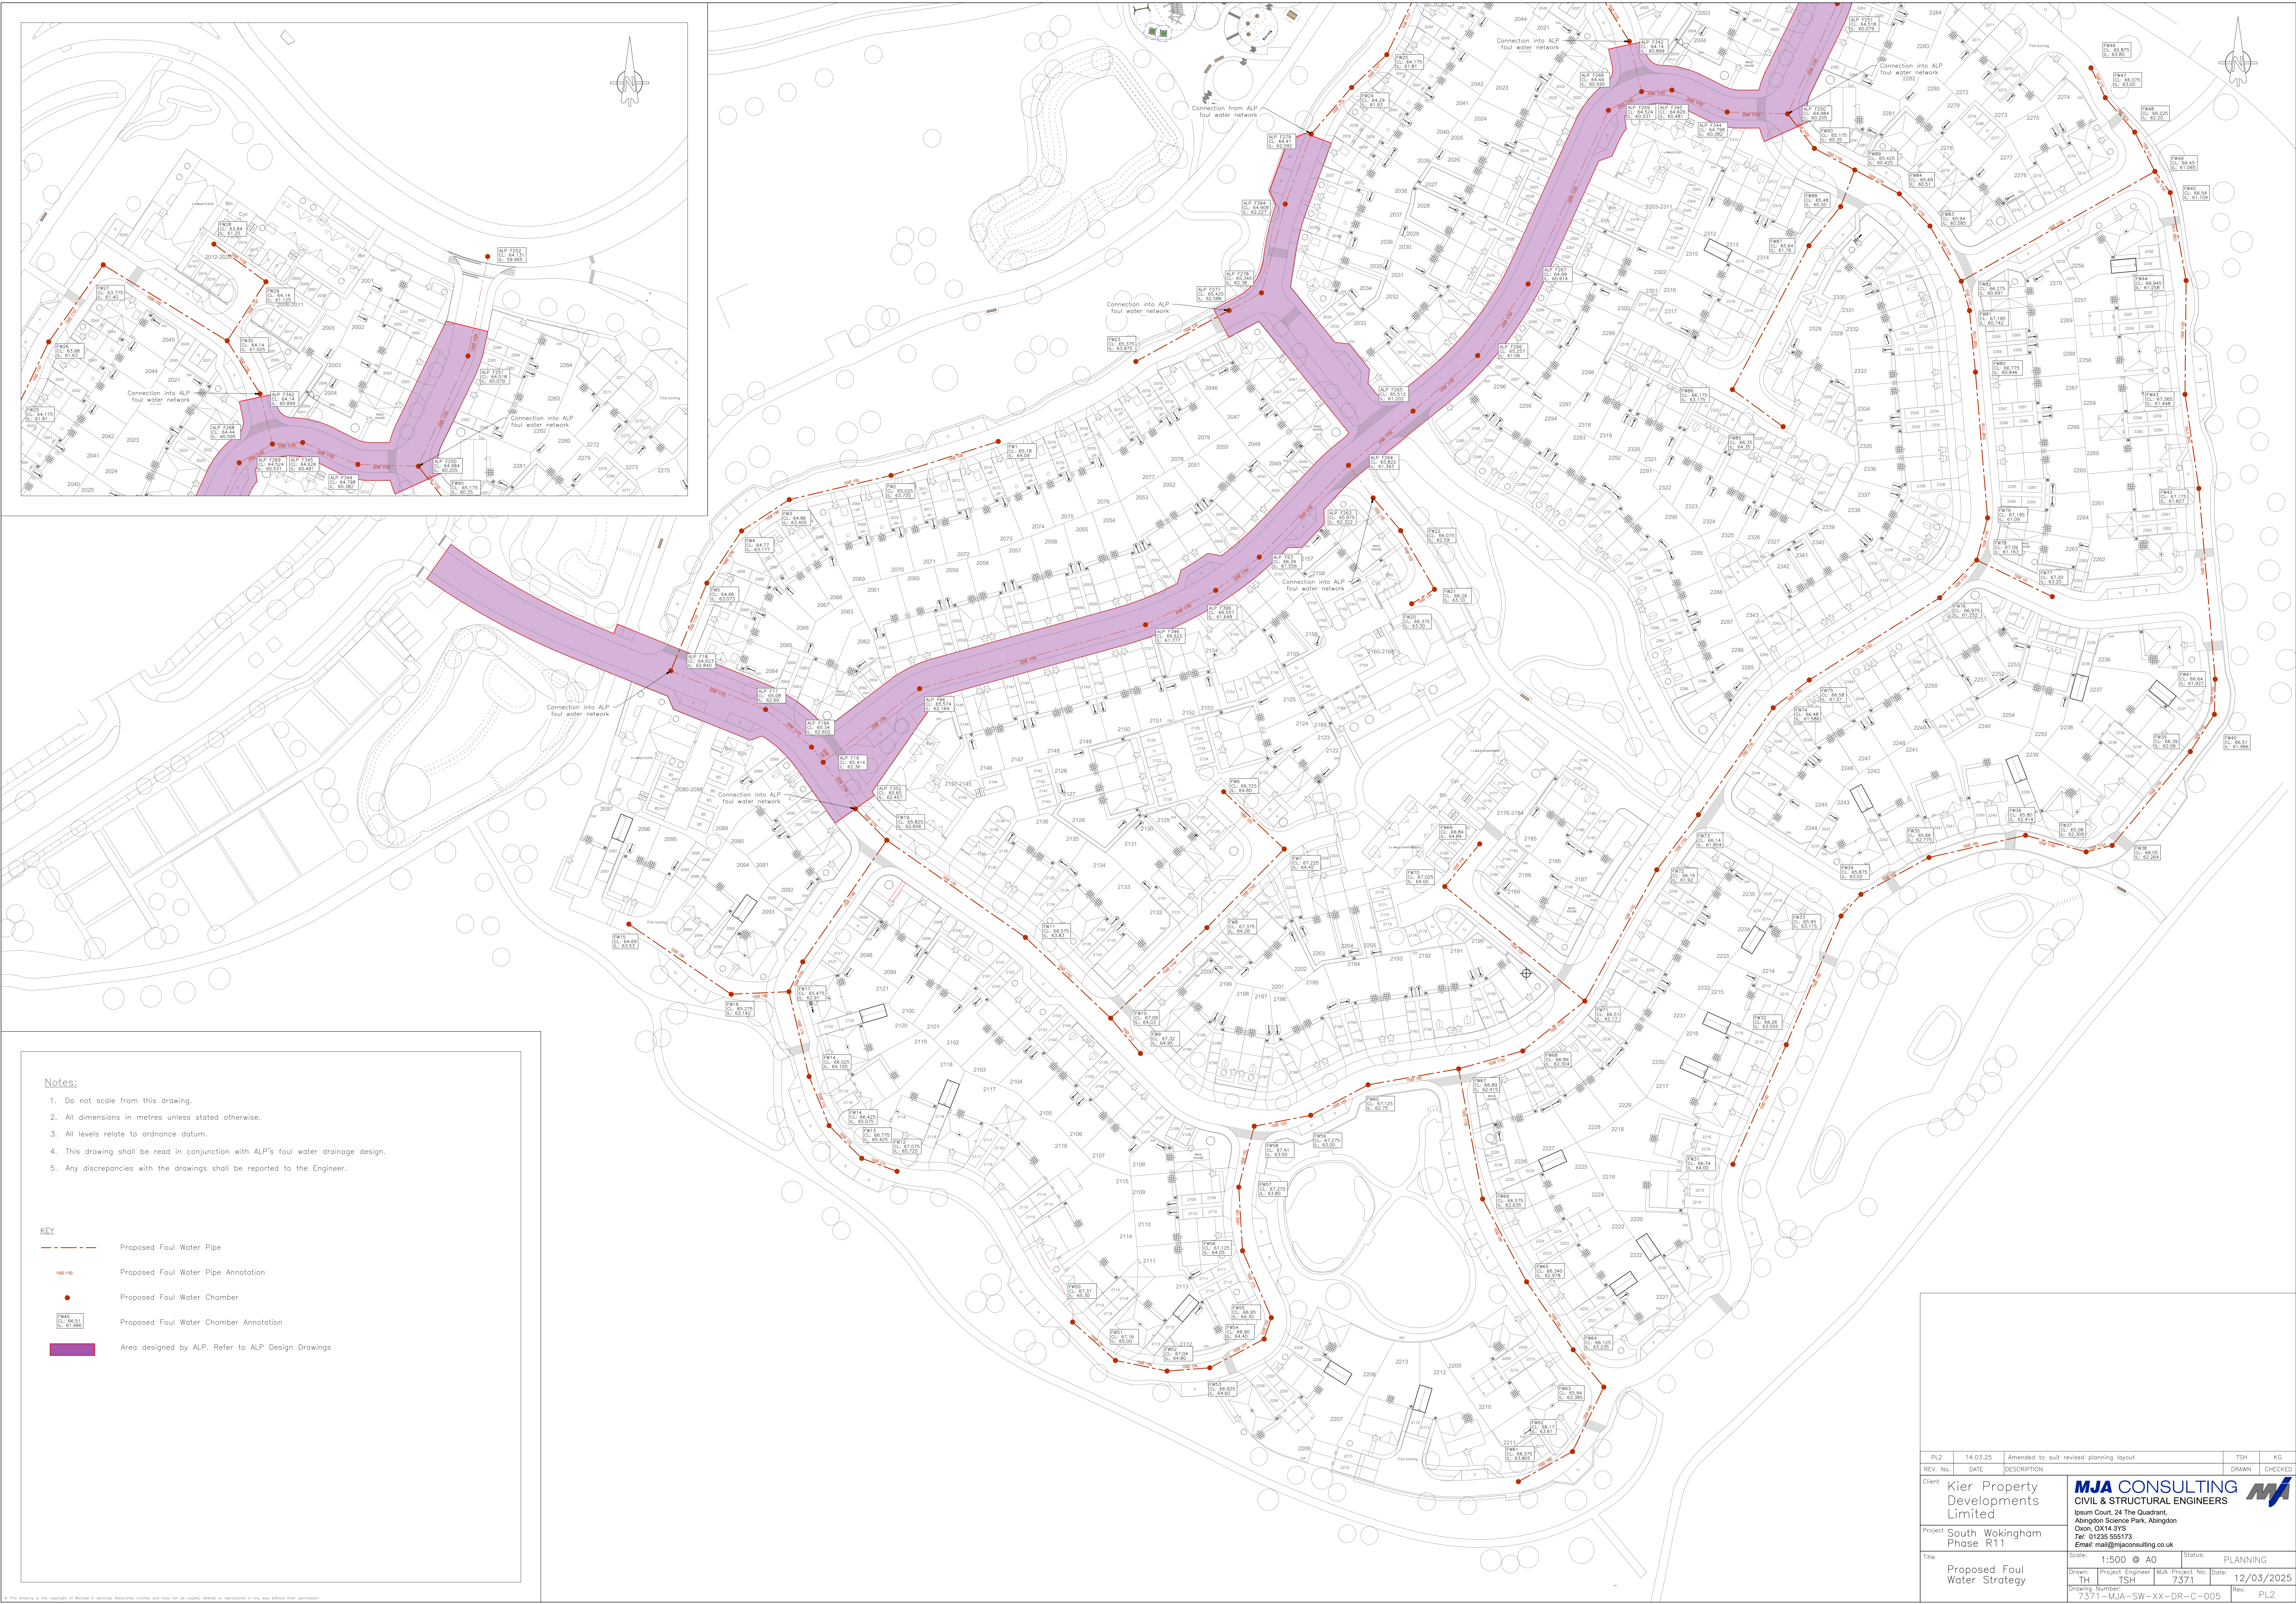

Notes:

1. Do not scale from this drawing.
2. All dimensions in metres unless stated otherwise.
3. All levels relate to ordnance datum.
4. This drawing shall be read in conjunction with ALP's foul water drainage design.
5. Any discrepancies with the drawings shall be reported to the Engineer.

KEY

- Proposed Foul Water Pipe
- Proposed Foul Water Pipe Annotation
- Proposed Foul Water Chamber
- Proposed Foul Water Chamber Annotation
- Area designed by ALP. Refer to ALP Design Drawings

PL2	14.03.25	Amended to suit revised planning layout	TSH	KG
REV. No.	DATE	DESCRIPTION	DRAWN	CHECKED
Client	Kier Property Developments Limited		MJA CONSULTING CIVIL & STRUCTURAL ENGINEERS Ipsium Court, 24 The Quadrant, Abingdon Science Park, Abingdon Oxon, OX14 3YF Tel: 01235 555173 Email: mail@mjaconsulting.co.uk	
Project	South Wokingham Phase R11		Scale:	1:500 @ A0
Title	Proposed Foul Water Strategy		Status:	PLANNING
Drawn: TH		Project Engineer: MJA	Project No: 7371	Date: 12/03/2025
Drawing Number: 7371-MJA-SW-XX-DR-C-005		Rev:		PL2