
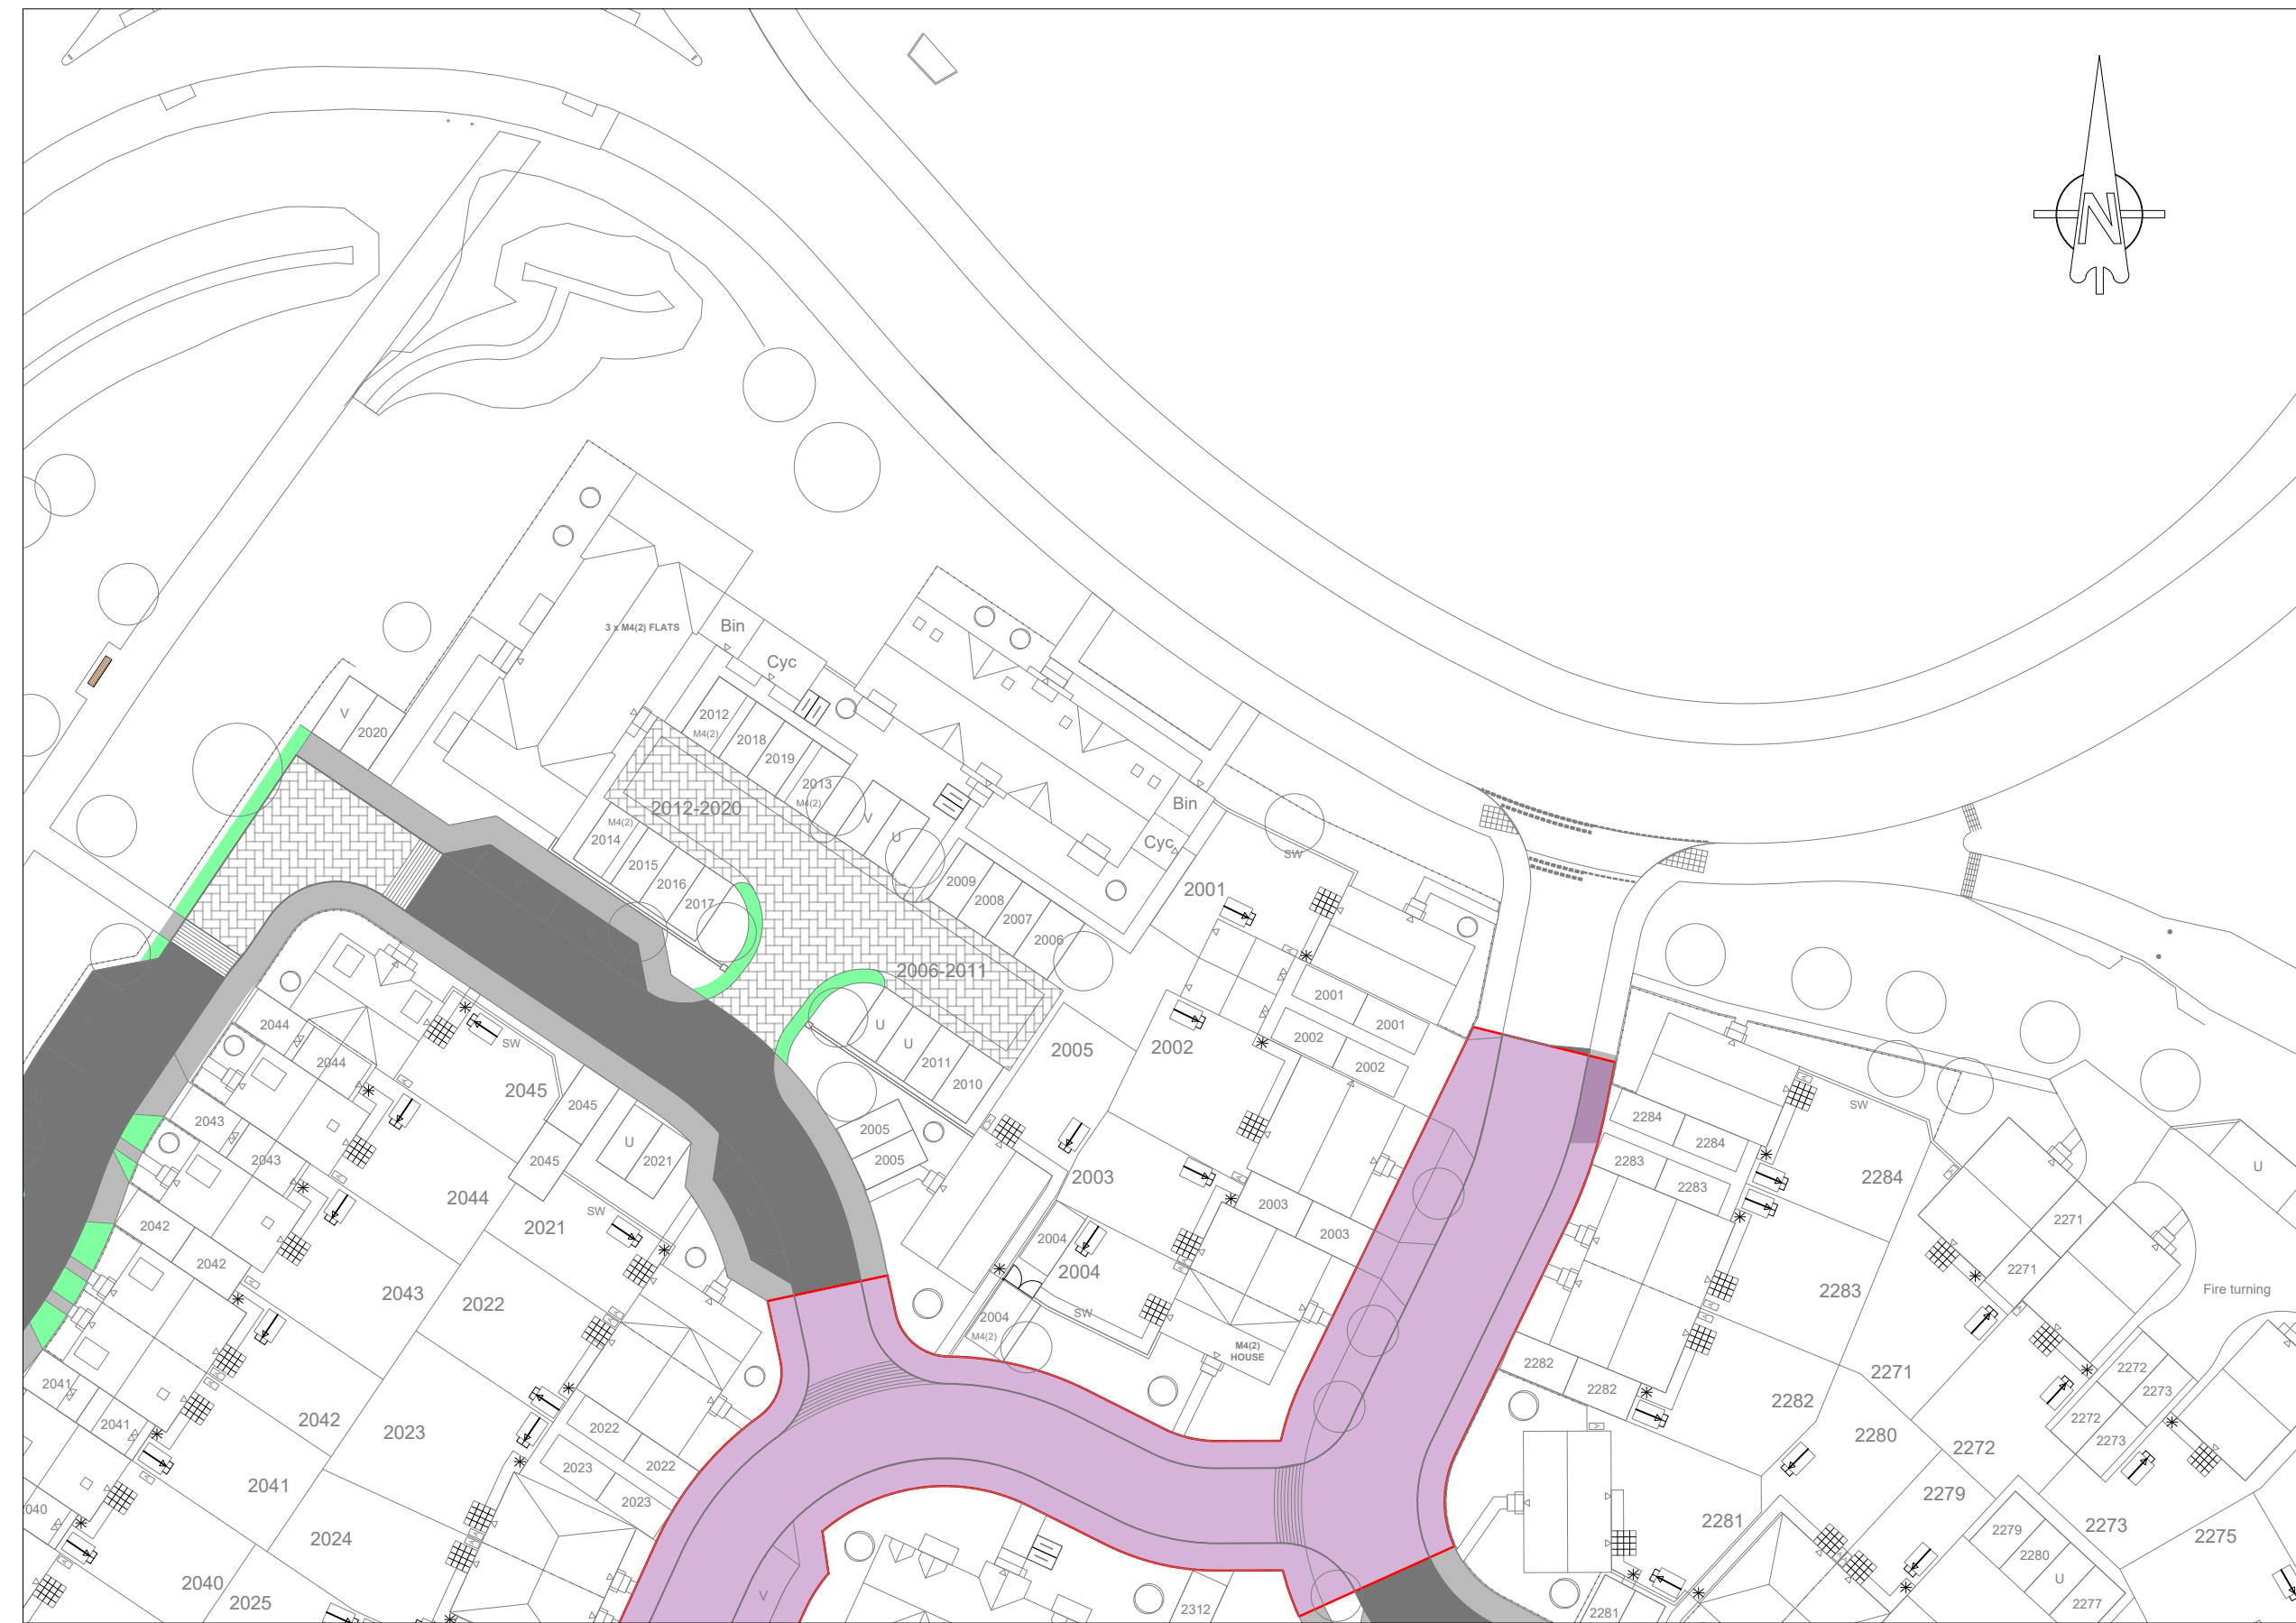


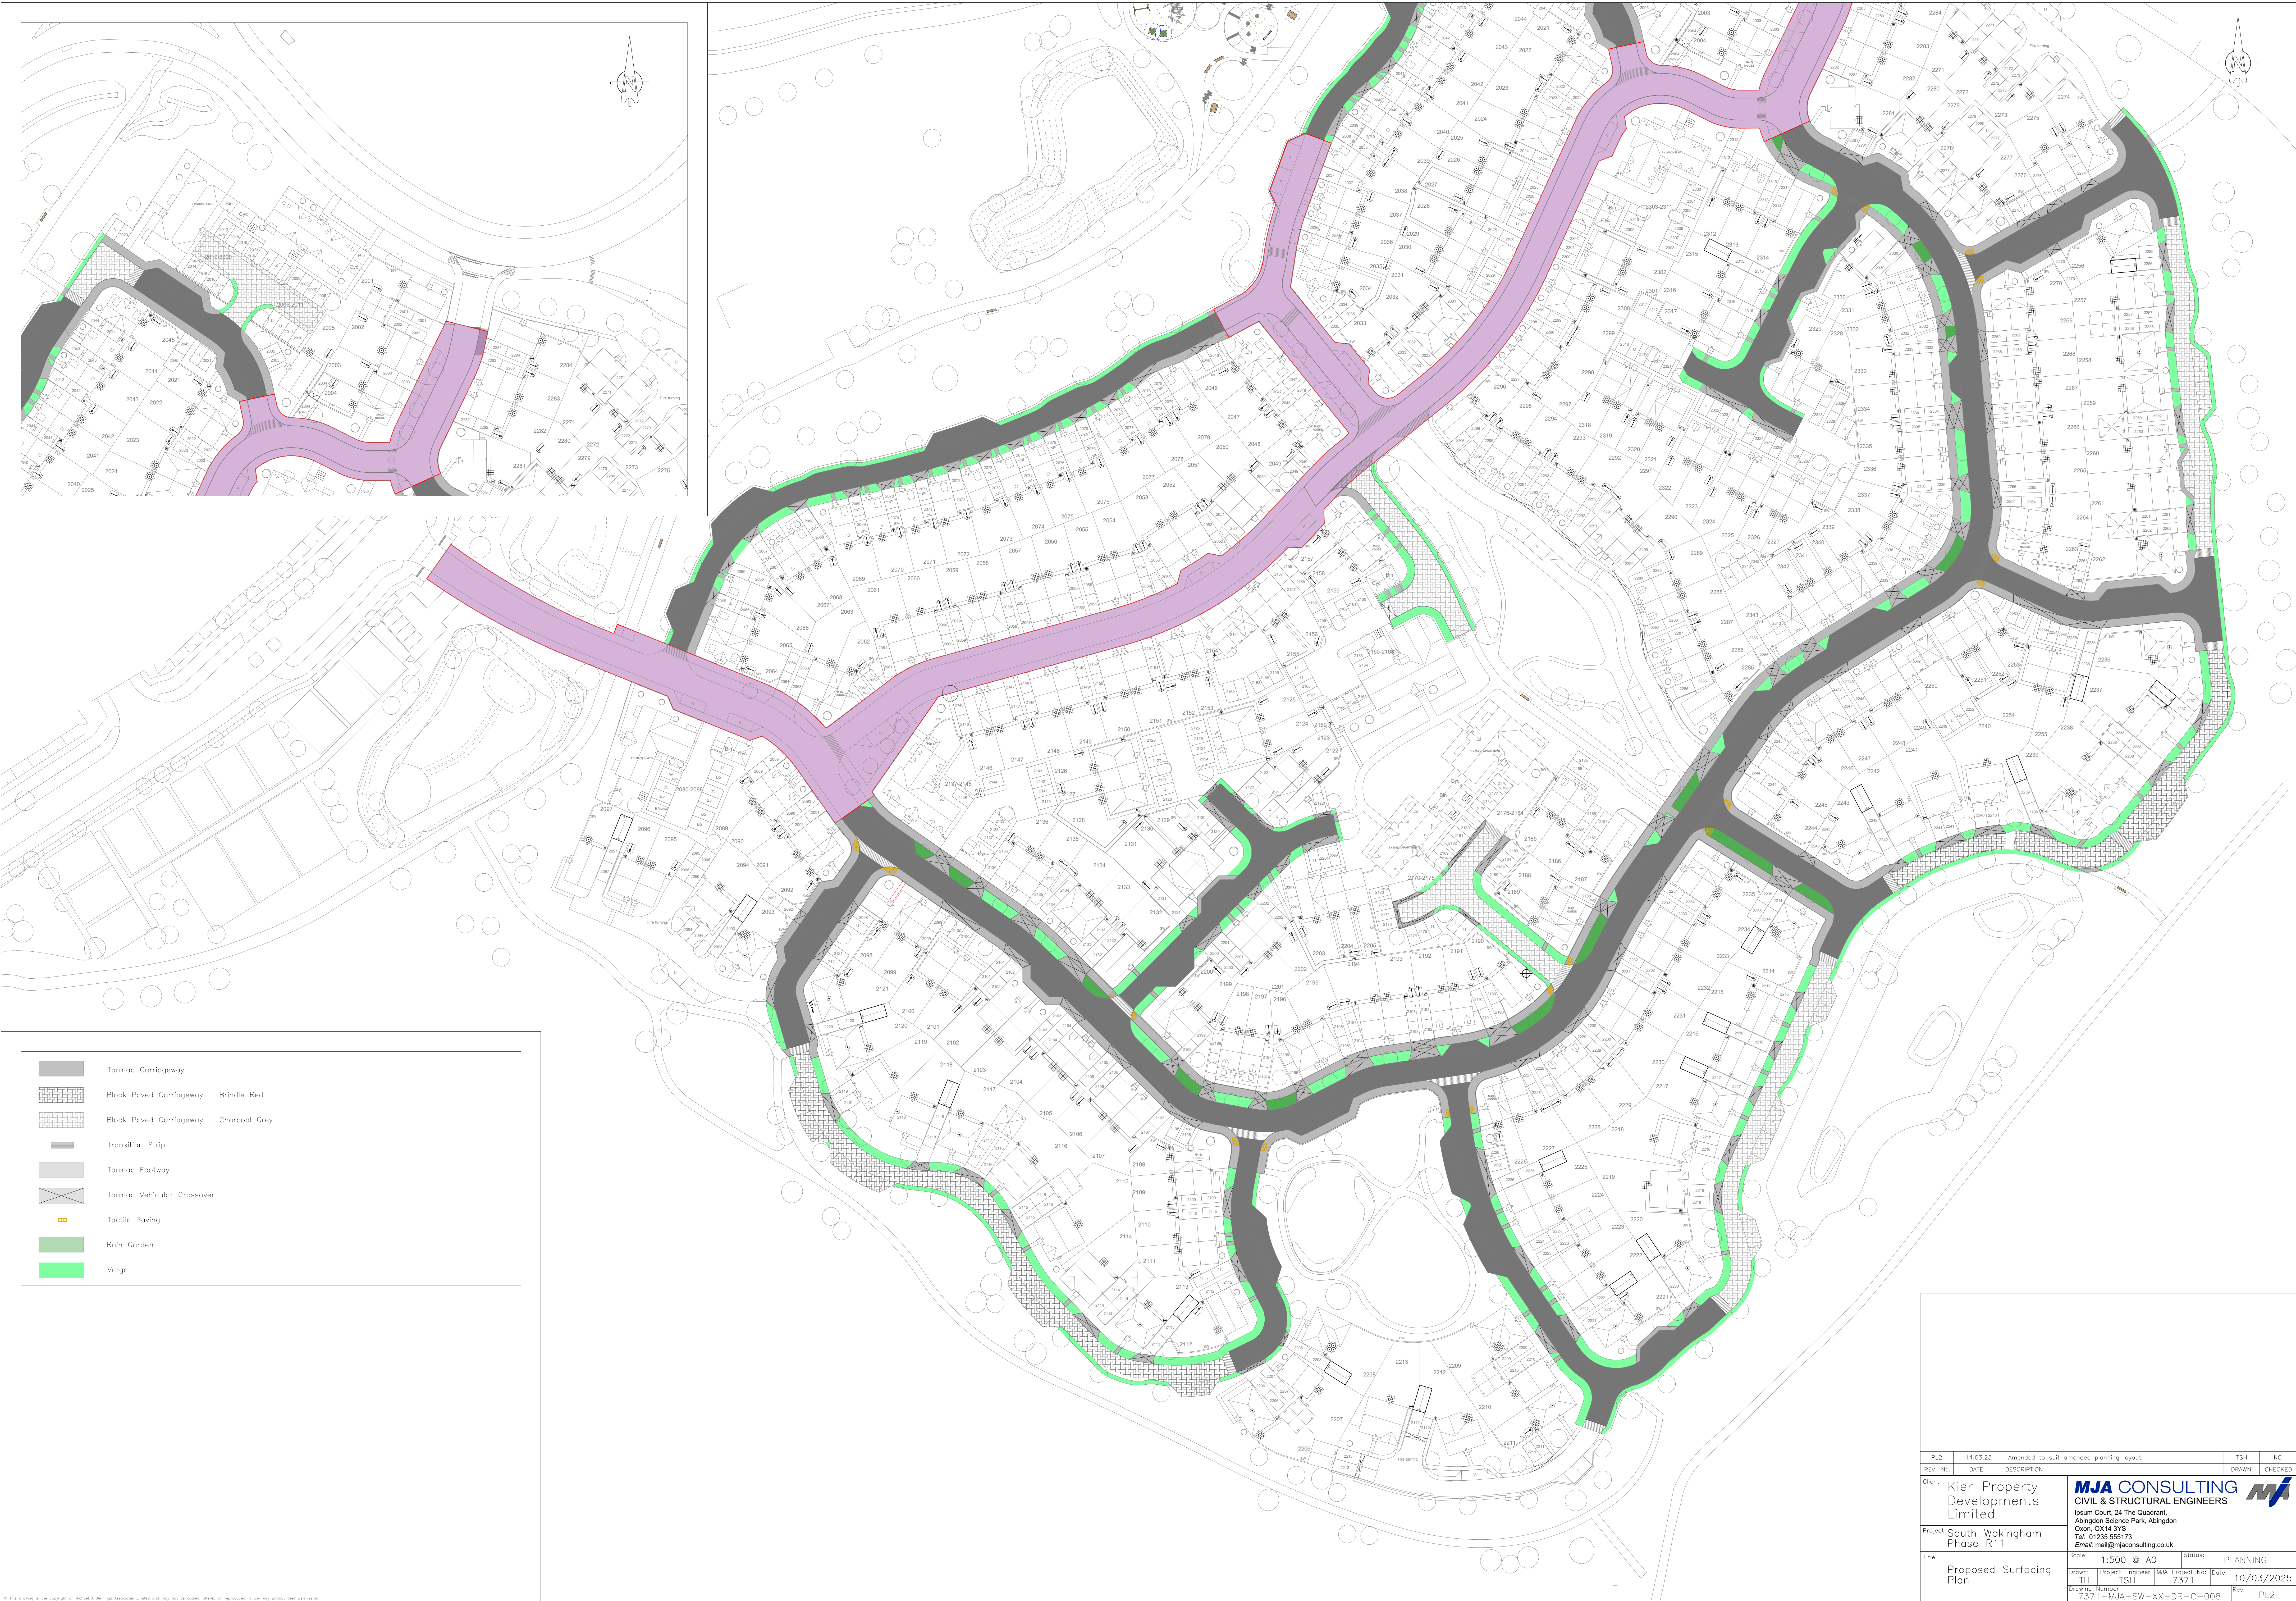

	Tarmac Carriageway
	Black Paved Carriageway - Brindle Red
	Black Paved Carriageway - Charcoal Grey
	Transition Strip
	Tarmac Footway
	Tarmac Vehicular Crossover
	Tactile Paving
	Rain Garden
	Verge

PLZ	14.03.25	Amended to suit amended planning layout	TSH	KG
REV. No.	DATE	DESCRIPTION	DRAWN	CHECKED
Client	Kier Property Developments Limited			
Project	South Wokingham Phase R11			
Title	Proposed Surfacing Plan			
Scale:	1:500	© A0	Status:	PLANNING
Drawn:	TH	Project Engineer: MJA	Project No:	7371
Drawing Number:	7371-MJA-SW-XX-DR-C-008	Date:	10/03/2025	Rev:
				PL2