


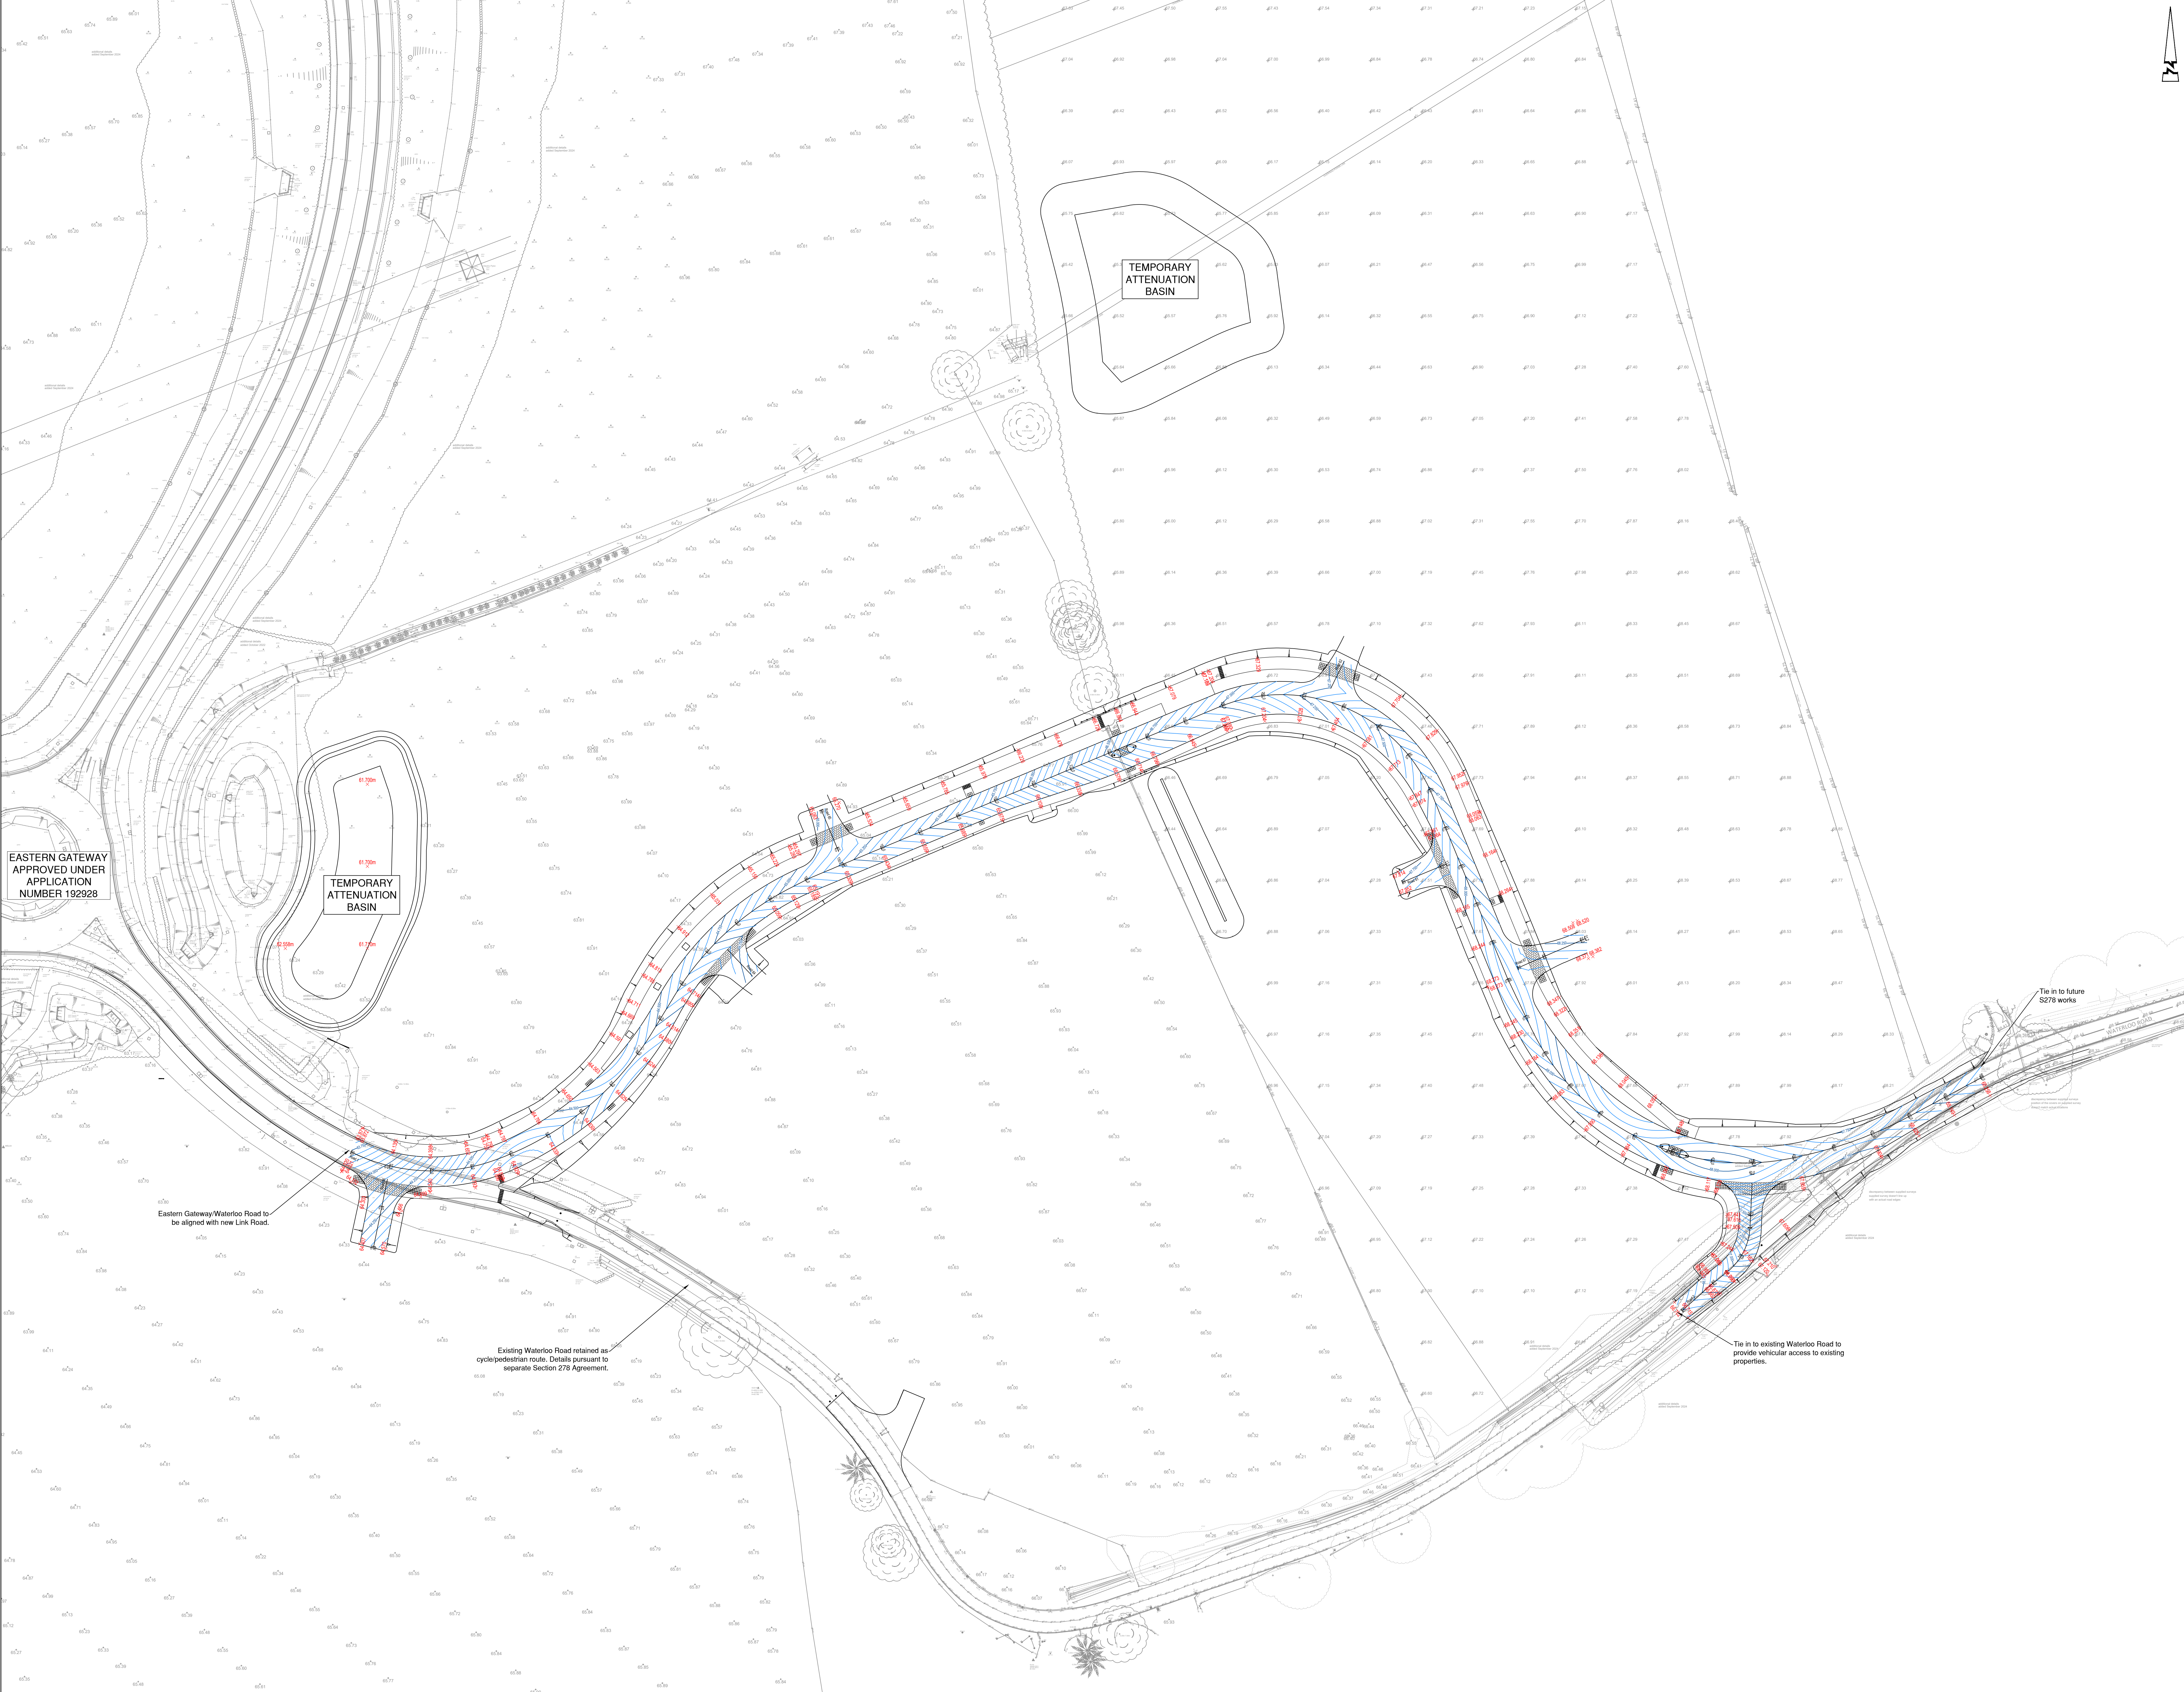

© ABLEY LETCHFORD PARTNERSHIP LTD.
This drawing should not be reproduced without consent.

ENGINEERING NOTES:

- Do not scale
- This drawing is to be read in conjunction with and checked against all other drawings, Engineering details, Specification and any structural, Geotechnical or other specialist document provided.
- The proposed works on this drawing could impact on existing services/statutory undertakers apparatus, therefore the Contractor should check the position of existing services on site prior to starting work.
- Any anomaly or contradiction between any of the above is to be reported to the Engineer.

ENGINEERING KEY

× 88.014 Proposed Spot/ Back Of Footway Level

—+— Road channage and Marker

55.75 Proposed Road Contours (major at 250mm intervals, minor at 50mm intervals)

Temporary Banking - Generally 1:3

65.87 Existing Topographical Level

67.82

Scale 1:500

0 5 10 15 20 25m

PRO 02.02	CONTOURS AMENDED	PRO	RF
PRO 02.02	AMENDED TO SUIT MWC COMMENTS	CS	RF
PRO 02.02	FIRST ISSUE	PRO	RF
Rev	Date	Description	Drawn

AL ABLEY LETCHFORD PARTNERSHIP

3 Tealgate, Charnham Park
Hungerford, Berkshire RG17 0YT
www.alpce.co.uk Tel: 01488 684390

Client
MILLER HOMES
KIER VENTURES
KINGACRE ESTATES LTD.

Project
SOUTH WOKINGHAM SDL
R10-R14 LINK ROAD
DETAILED DESIGN

Title
ENGINEERING LAYOUT

Status

Scale	Date	Drawn	Checked
1:500 @ A0	FEB 2025	RG	RF
Drawing No	Revision		
A389-LRDD-401	P03		