

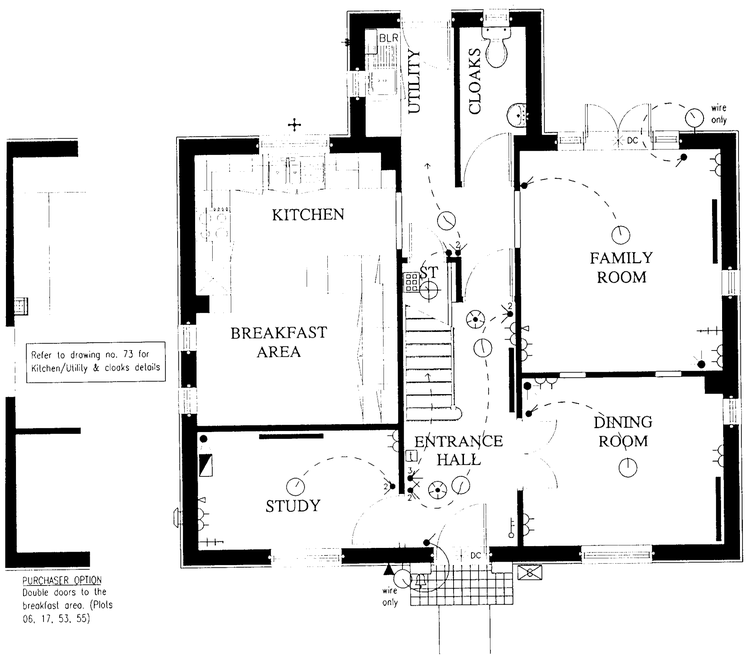


PURCHASER OPTION
Double doors to the breakfast area. (Plots 06, 17, 53, 55)


GROUND FLOOR PLAN

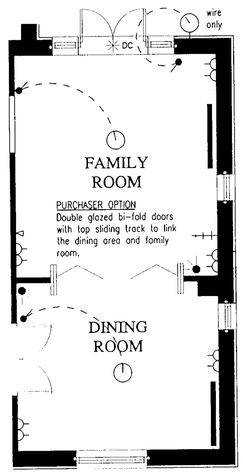


ALTERNATIVE FAMILY/DINING ROOM LAYOUT

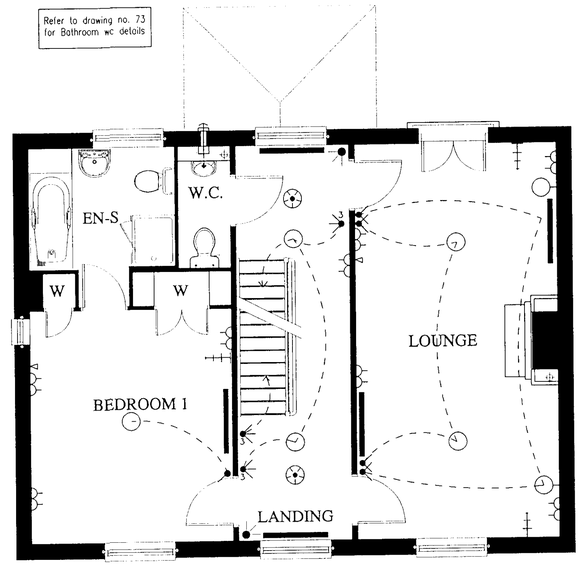

FIRST FLOOR PLAN

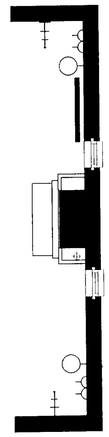

OPTION
Windows in the lounge. (Plots 06, 17, 53, 55, 116)

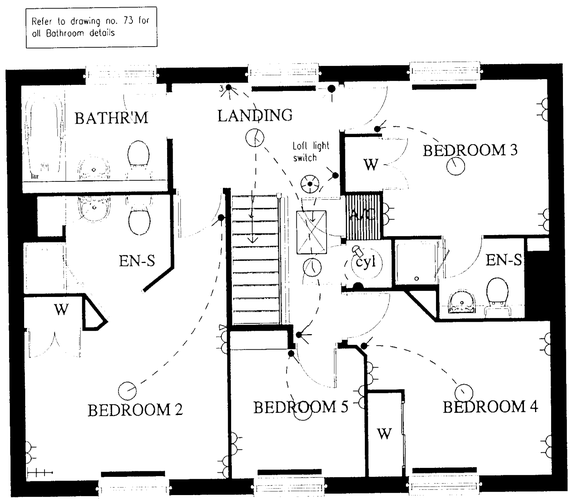

SECOND FLOOR PLAN

SERVICES LEGEND

- CONSUMER UNIT
- PENDANT LIGHT FITTING
- WALL LIGHT (wire only)
- BATTEN HOLDER LIGHT FITTING
- FLUORESCENT STRIP LIGHT
- RECESSED DOWNLIGHT
- LIGHT SWITCH
- 2 WAY LIGHT SWITCH (or 3 where applicable)
- D DIMMER SWITCH
- PULL CORD SWITCH
- IN INTERMEDIATE LIGHT SWITCH
- UNSWITCHED SOCKET OUTLET (low level) single/double
- UNSWITCHED SOCKET OUTLET (w/t level) single/double
- UNSWITCHED SOCKET OUTLET (high level) single/double
- SWITCHED SOCKET OUTLET (low level) single/double
- SWITCHED SOCKET OUTLET (w/t level) single/double
- SWITCHED SOCKET OUTLET (high level) single/double
- SHAVER UNIT
- FUSED SPUR (low level)
- FUSED SPUR (w/t level)
- FUSED SPUR (high level)
- SWITCHED FUSED SPUR (low level)
- SWITCHED FUSED SPUR (w/t level)
- SWITCHED FUSED SPUR (high level)
- IMMERSION HEATER
- COOKER CONTROL UNIT INCORPORATING A SWITCHED SOCKET OUTLET
- 45 Amp COOKER CONTROL SWITCH WITH NO SOCKET OUTLET
- COOKER TAIL PLATE OR UNSWITCHED SOCKET OUTLET – TO SUIT COOKER POWER RATING
- AP SWITCHED FUSED SPUR ABOVE WORKTOP CONNECTED TO UNSWITCHED SOCKET OUTLET BELOW
- EX EXTRACT FAN ISOLATING SWITCH (2000mm above FFL)
- EXTRACT FAN
- BOILER PROGRAMMER
- T THERMOSTAT
- RADIATOR POSITION
- STORAGE HEATER (with fused spur(s))
- ELECTRIC PANEL HEATER (with fused spur)
- DH DOWNFLOW HEATER ISOLATING SWITCH (2000mm above FFL)
- DOWNFLOW HEATER
- ELECTRICITY & GAS METERS
- GAS METER (SEMI-CONCEALED)
- G GAS POINT
- S STOP TAP
- TELEPHONE ENTRY POINT
- TELEPHONE POINT
- T.V. SOCKET
- SMOKE DETECTOR (300 Min. from wall or light)
- EXTERNAL TAP (375 above dpc)
- SHOWER FITTING
- DOOR BELL (c/w chimes & transformer)
- HEATED TOWEL RAIL

EA.

0.76 sqm
61.0 sqft

REVISIONS

NOTES

INTRUDER ALARM SYSTEM

- CONTROL PANEL
- REMOTE KEYPAD & INTERNAL SOUNDER
- PASSIVE INFRA-RED DETECTOR
- dc CONCEALED DOOR CONTACTS
- BELL BOX & EXTERNAL SOUNDER (at eaves/gable level)
- D DUMMY BELL BOX (at eaves/gable level)

NOTE: WIRE ONLY FOR THE ABOVE.

Bryant Homes
Technical Services Ltd

title
COMPTON
Penrose Park
SERVICES
PLANS

drg no COM C 52
scale 1 : 50 date JAN 2001
drawn PS checked

CRANMORE HOUSE, CRANMORE BOULEVARD, SHIRLEY, SOLIHULL, WEST MIDLANDS, B90 4SD.
TELEPHONE 0121 711 1212 FACSIMILE 0121 712 6444

PENROSE PARK - ARBORFIELD
COMPTON HOUSE TYPE
SERVICES PLANS.

A805

COM C 52