
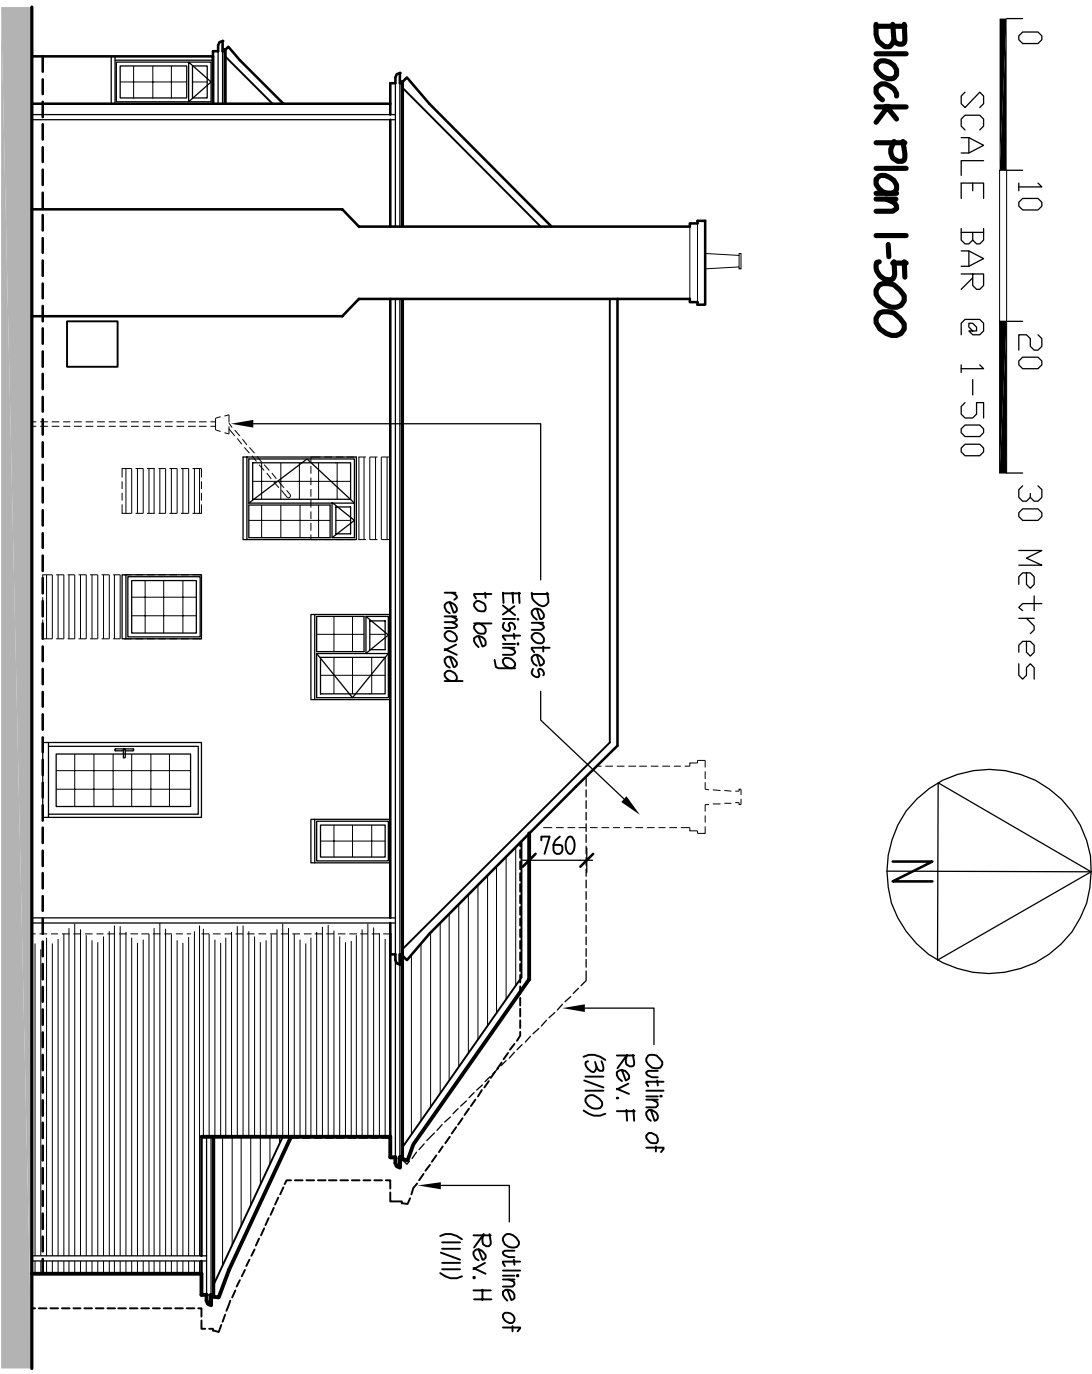
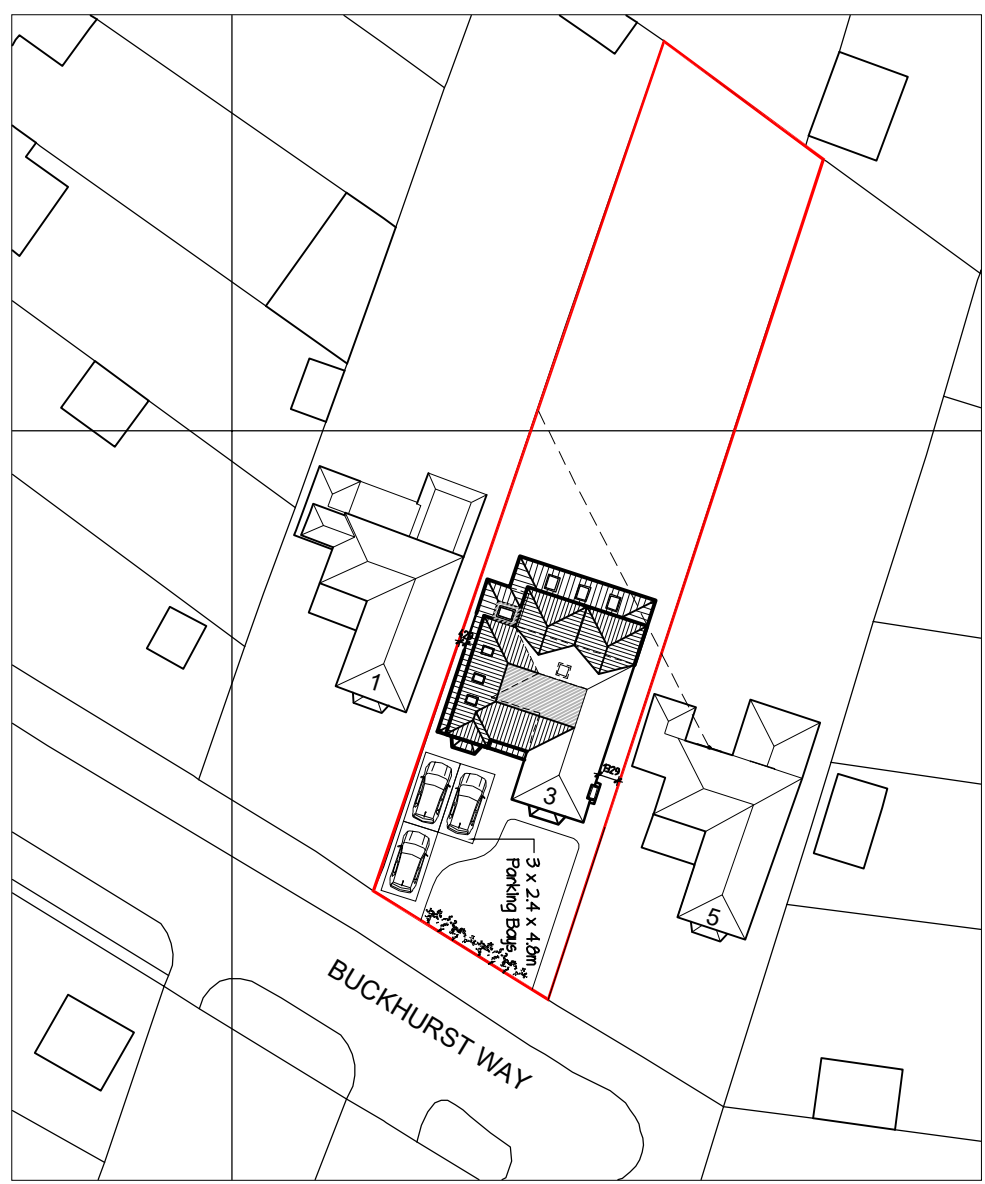
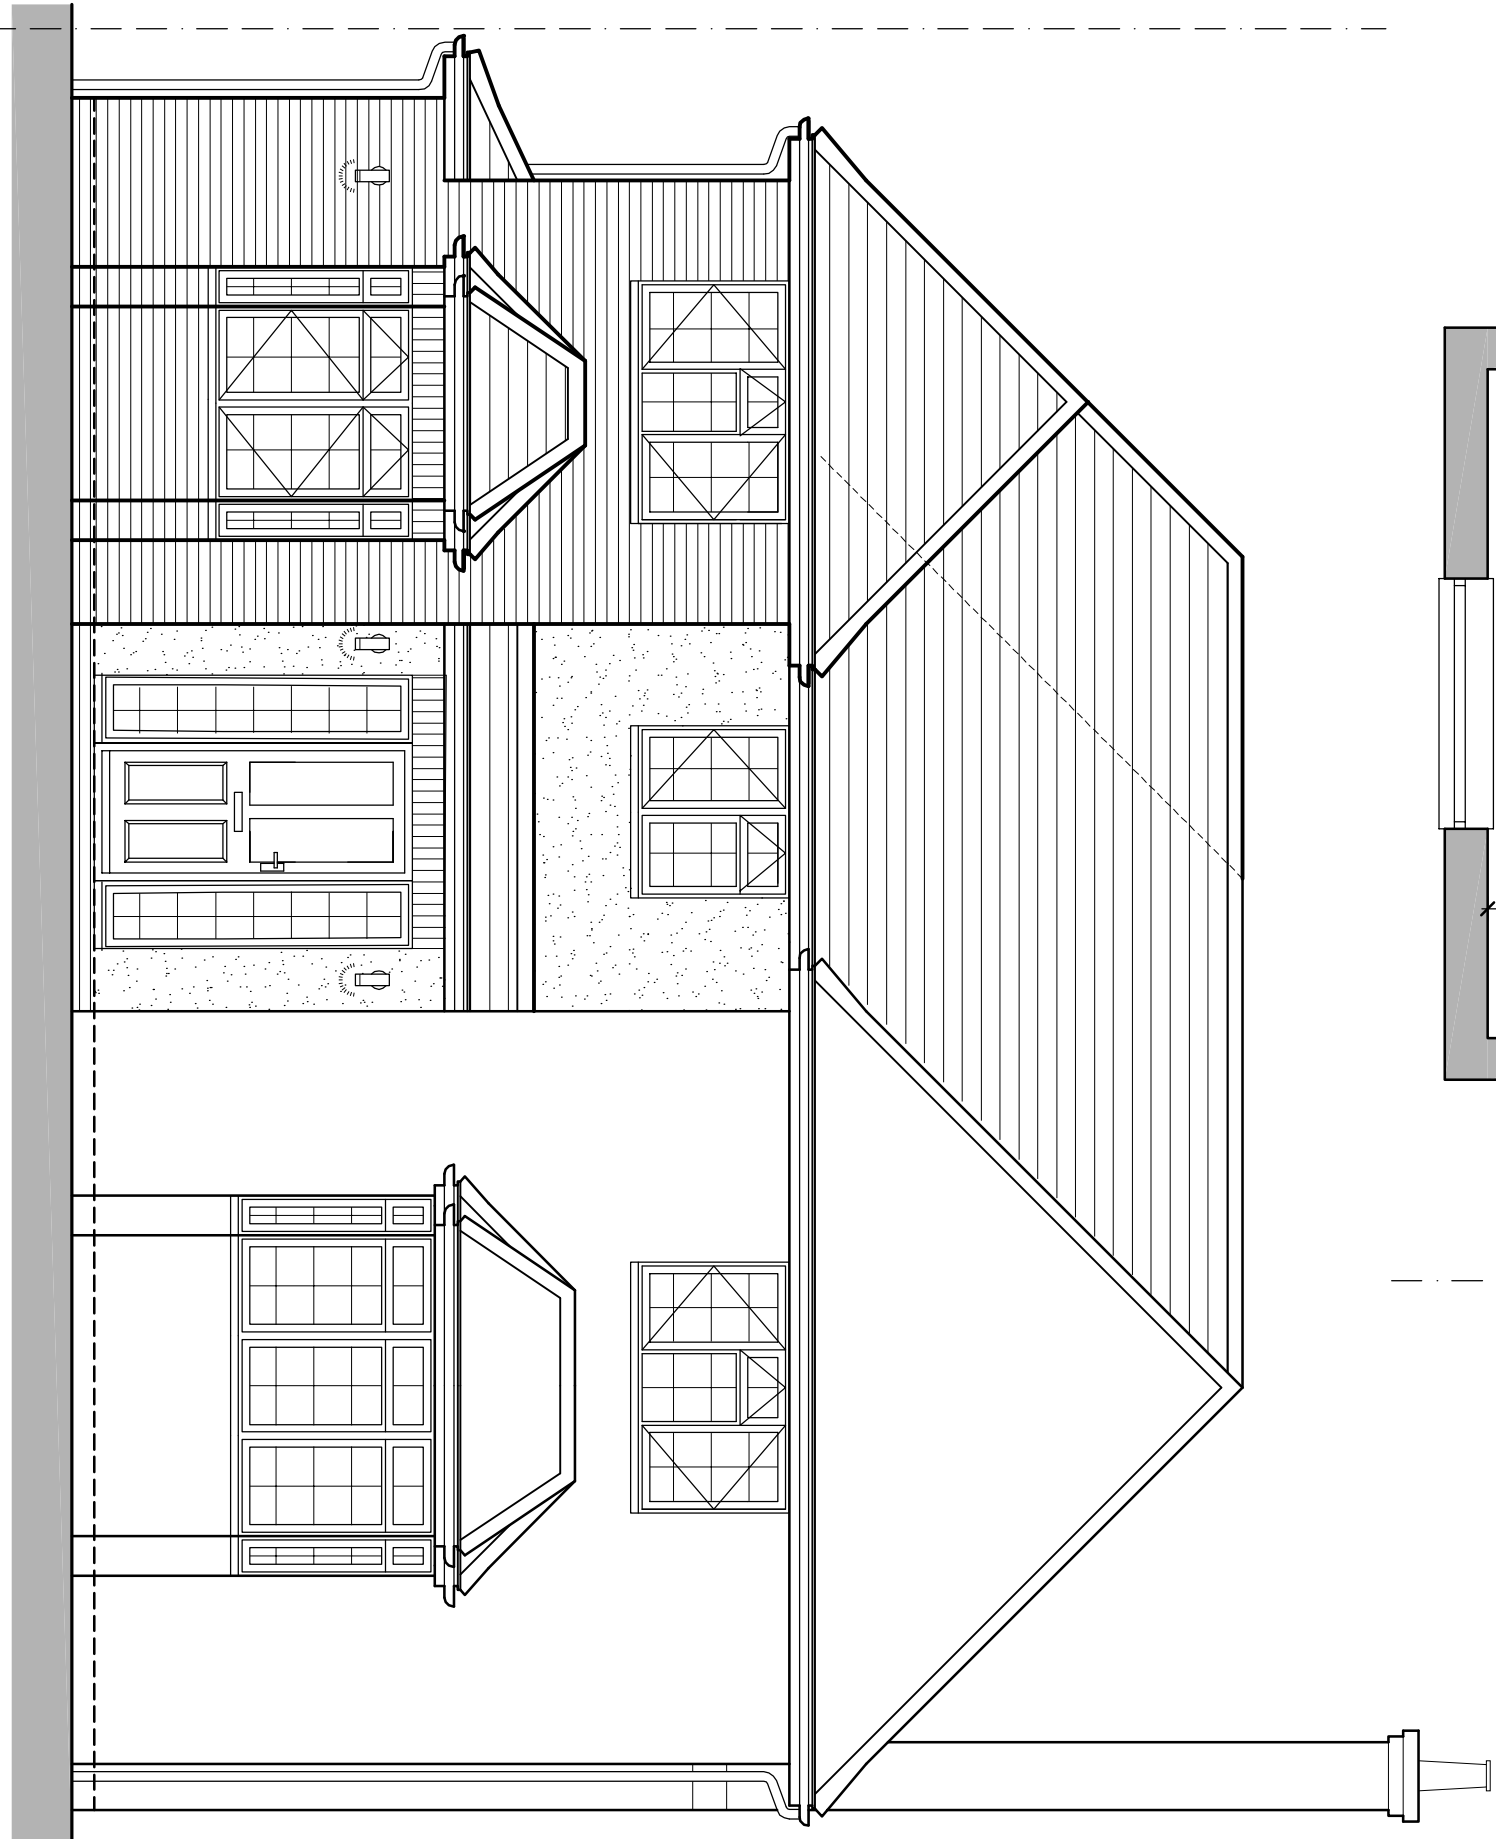
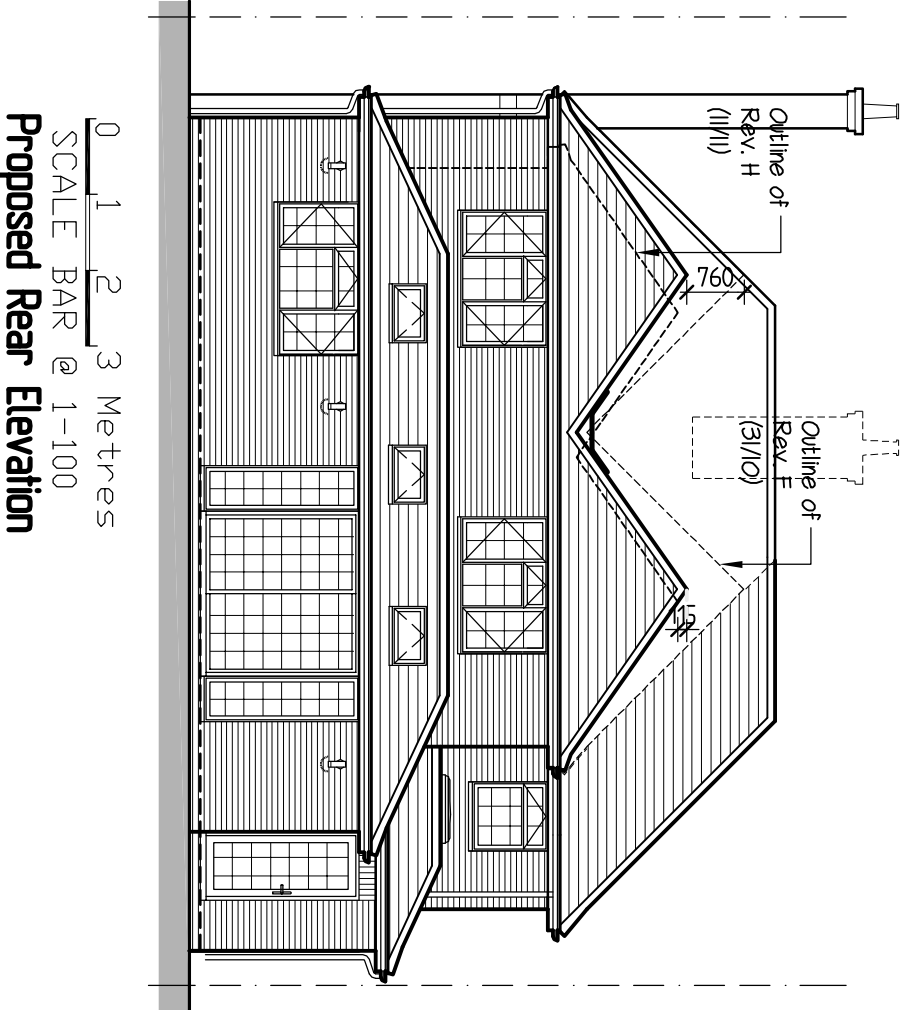
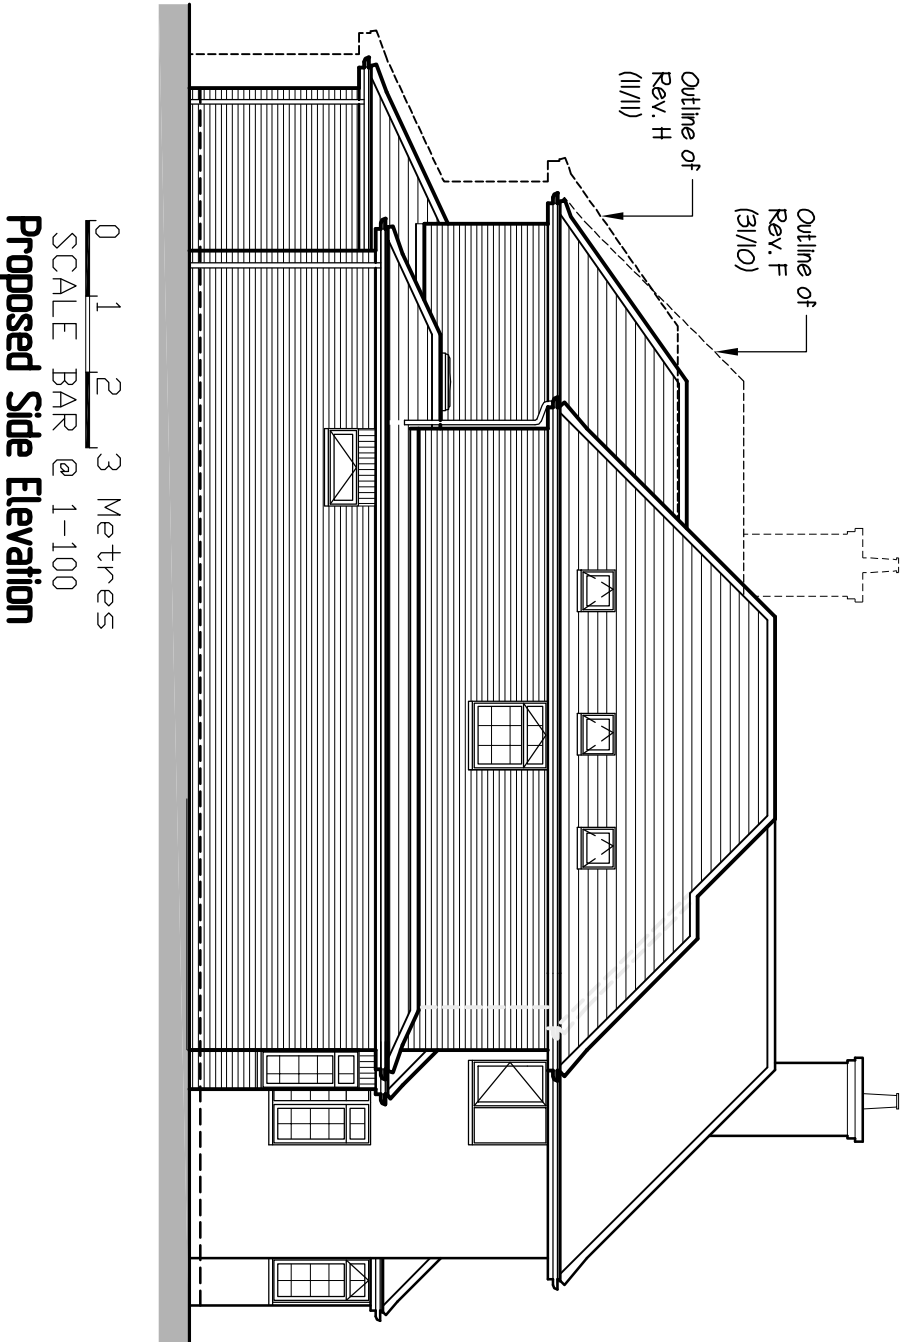
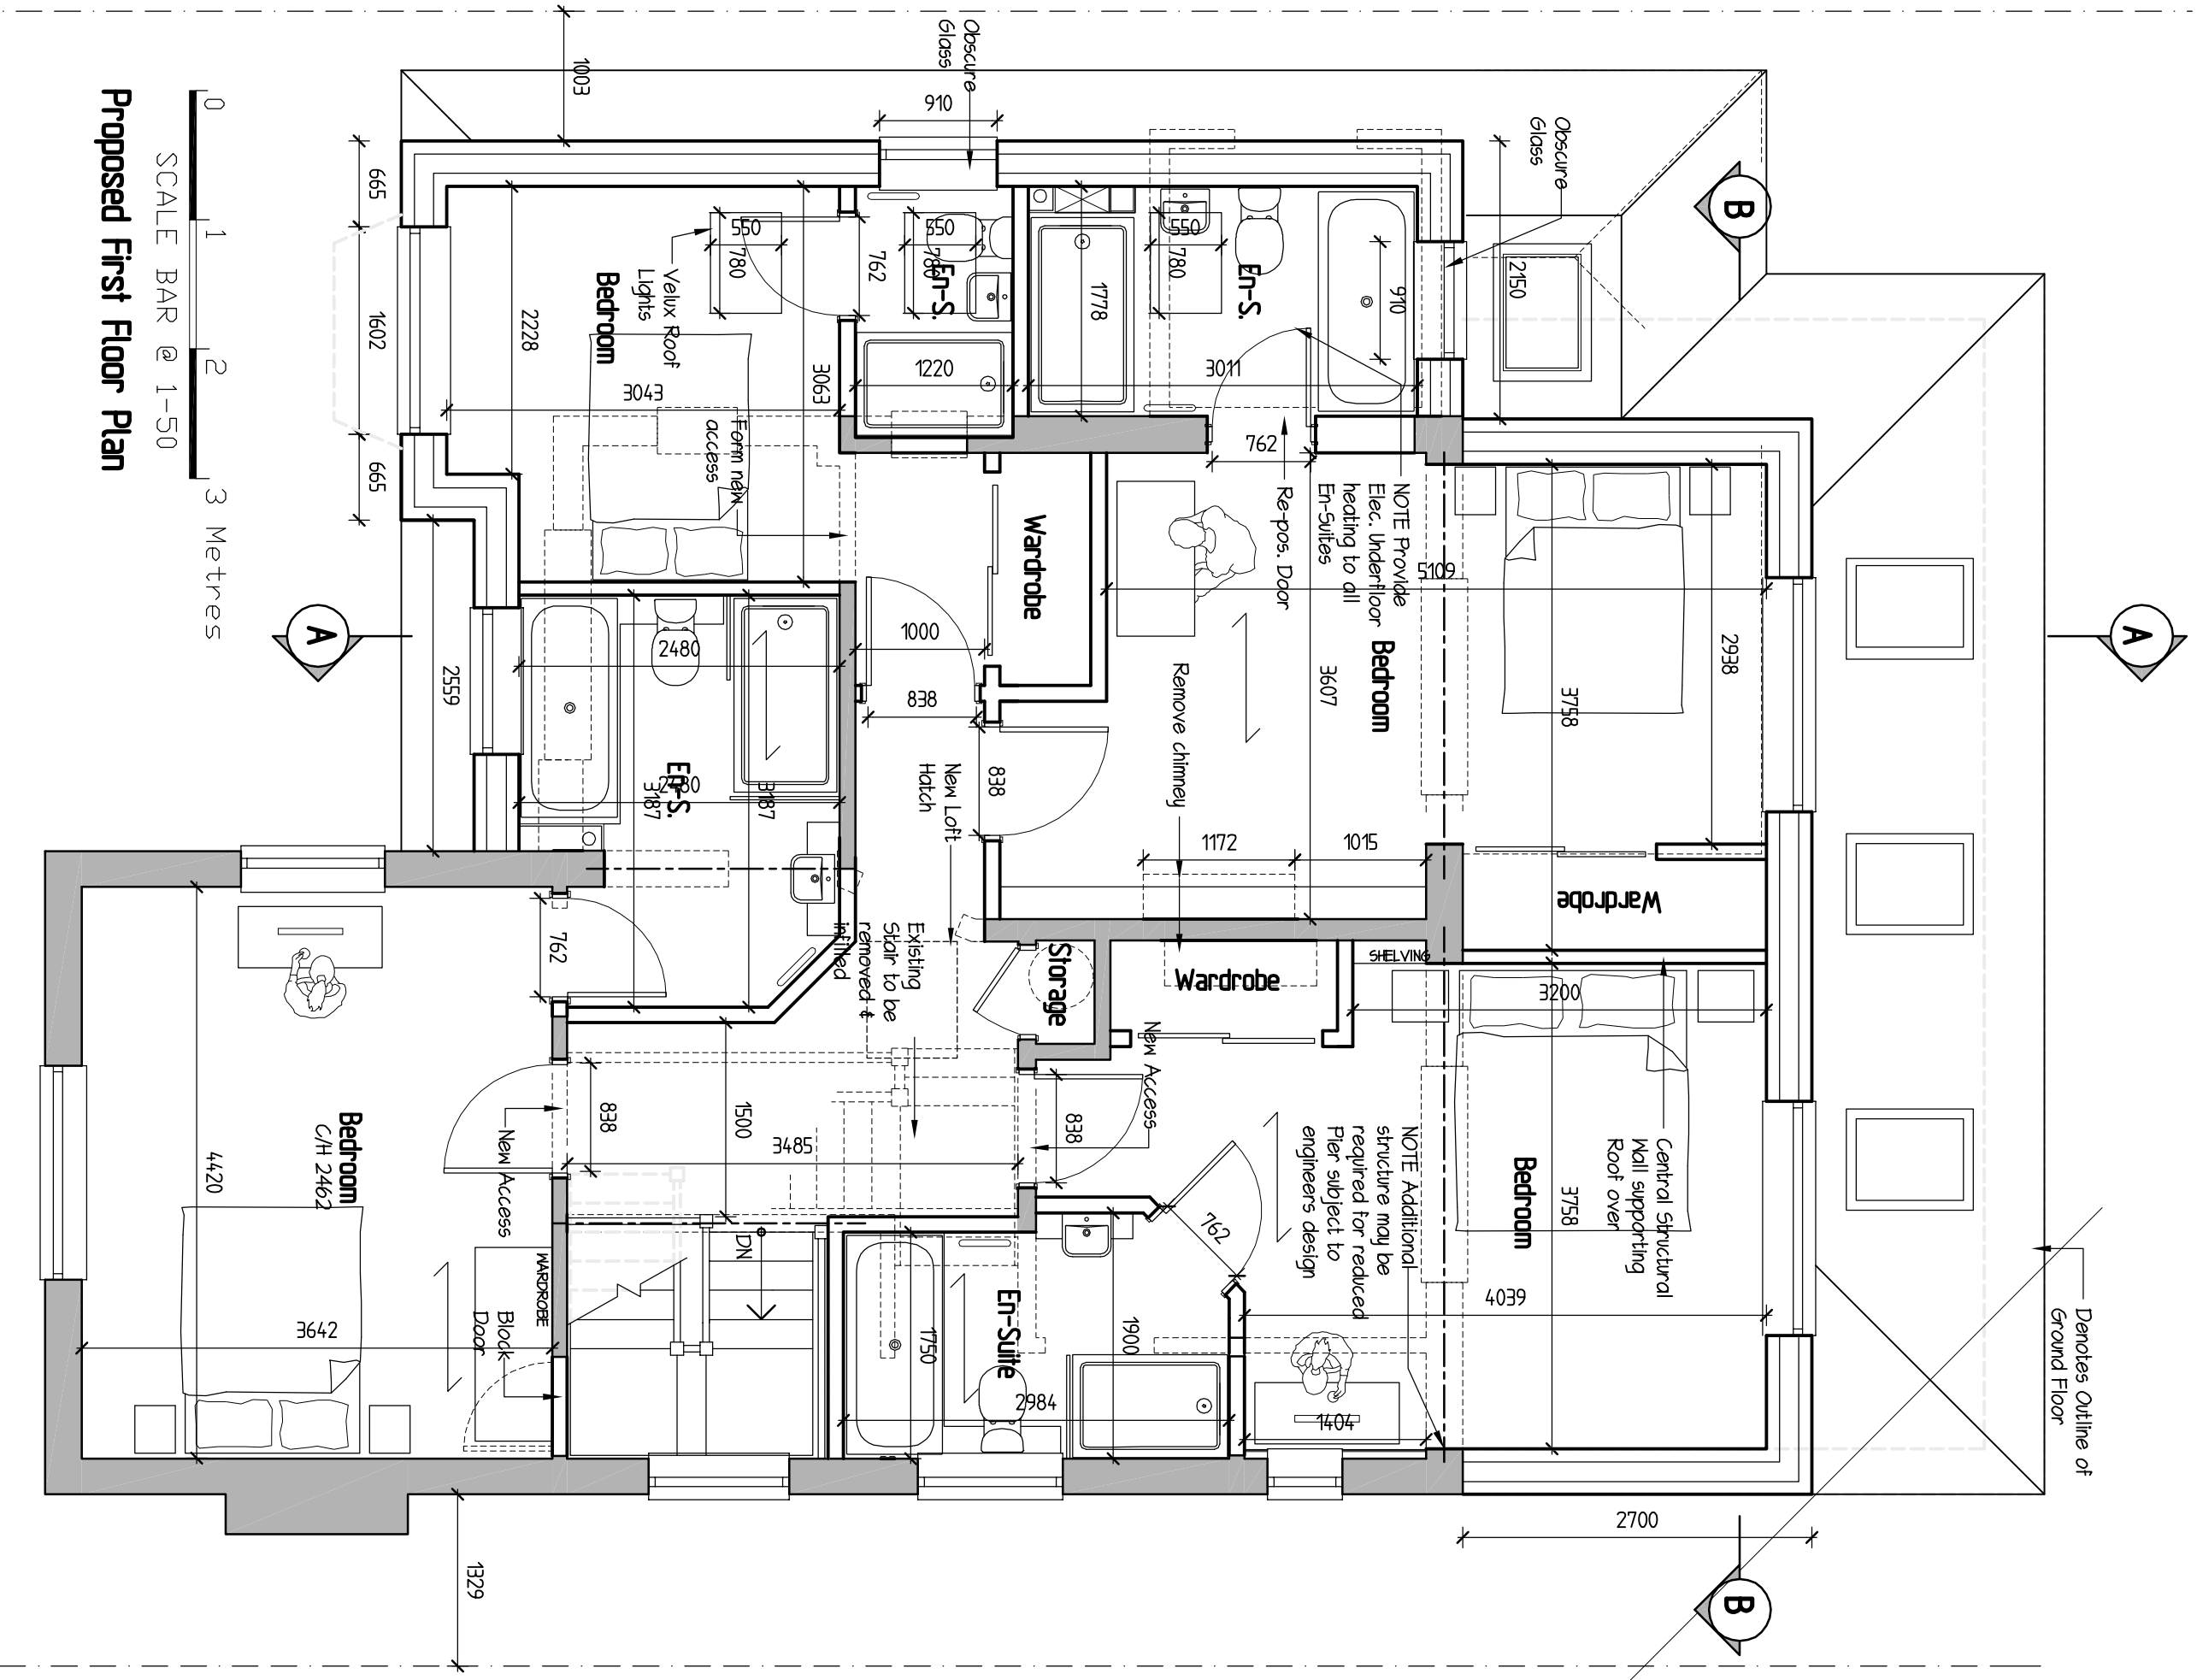


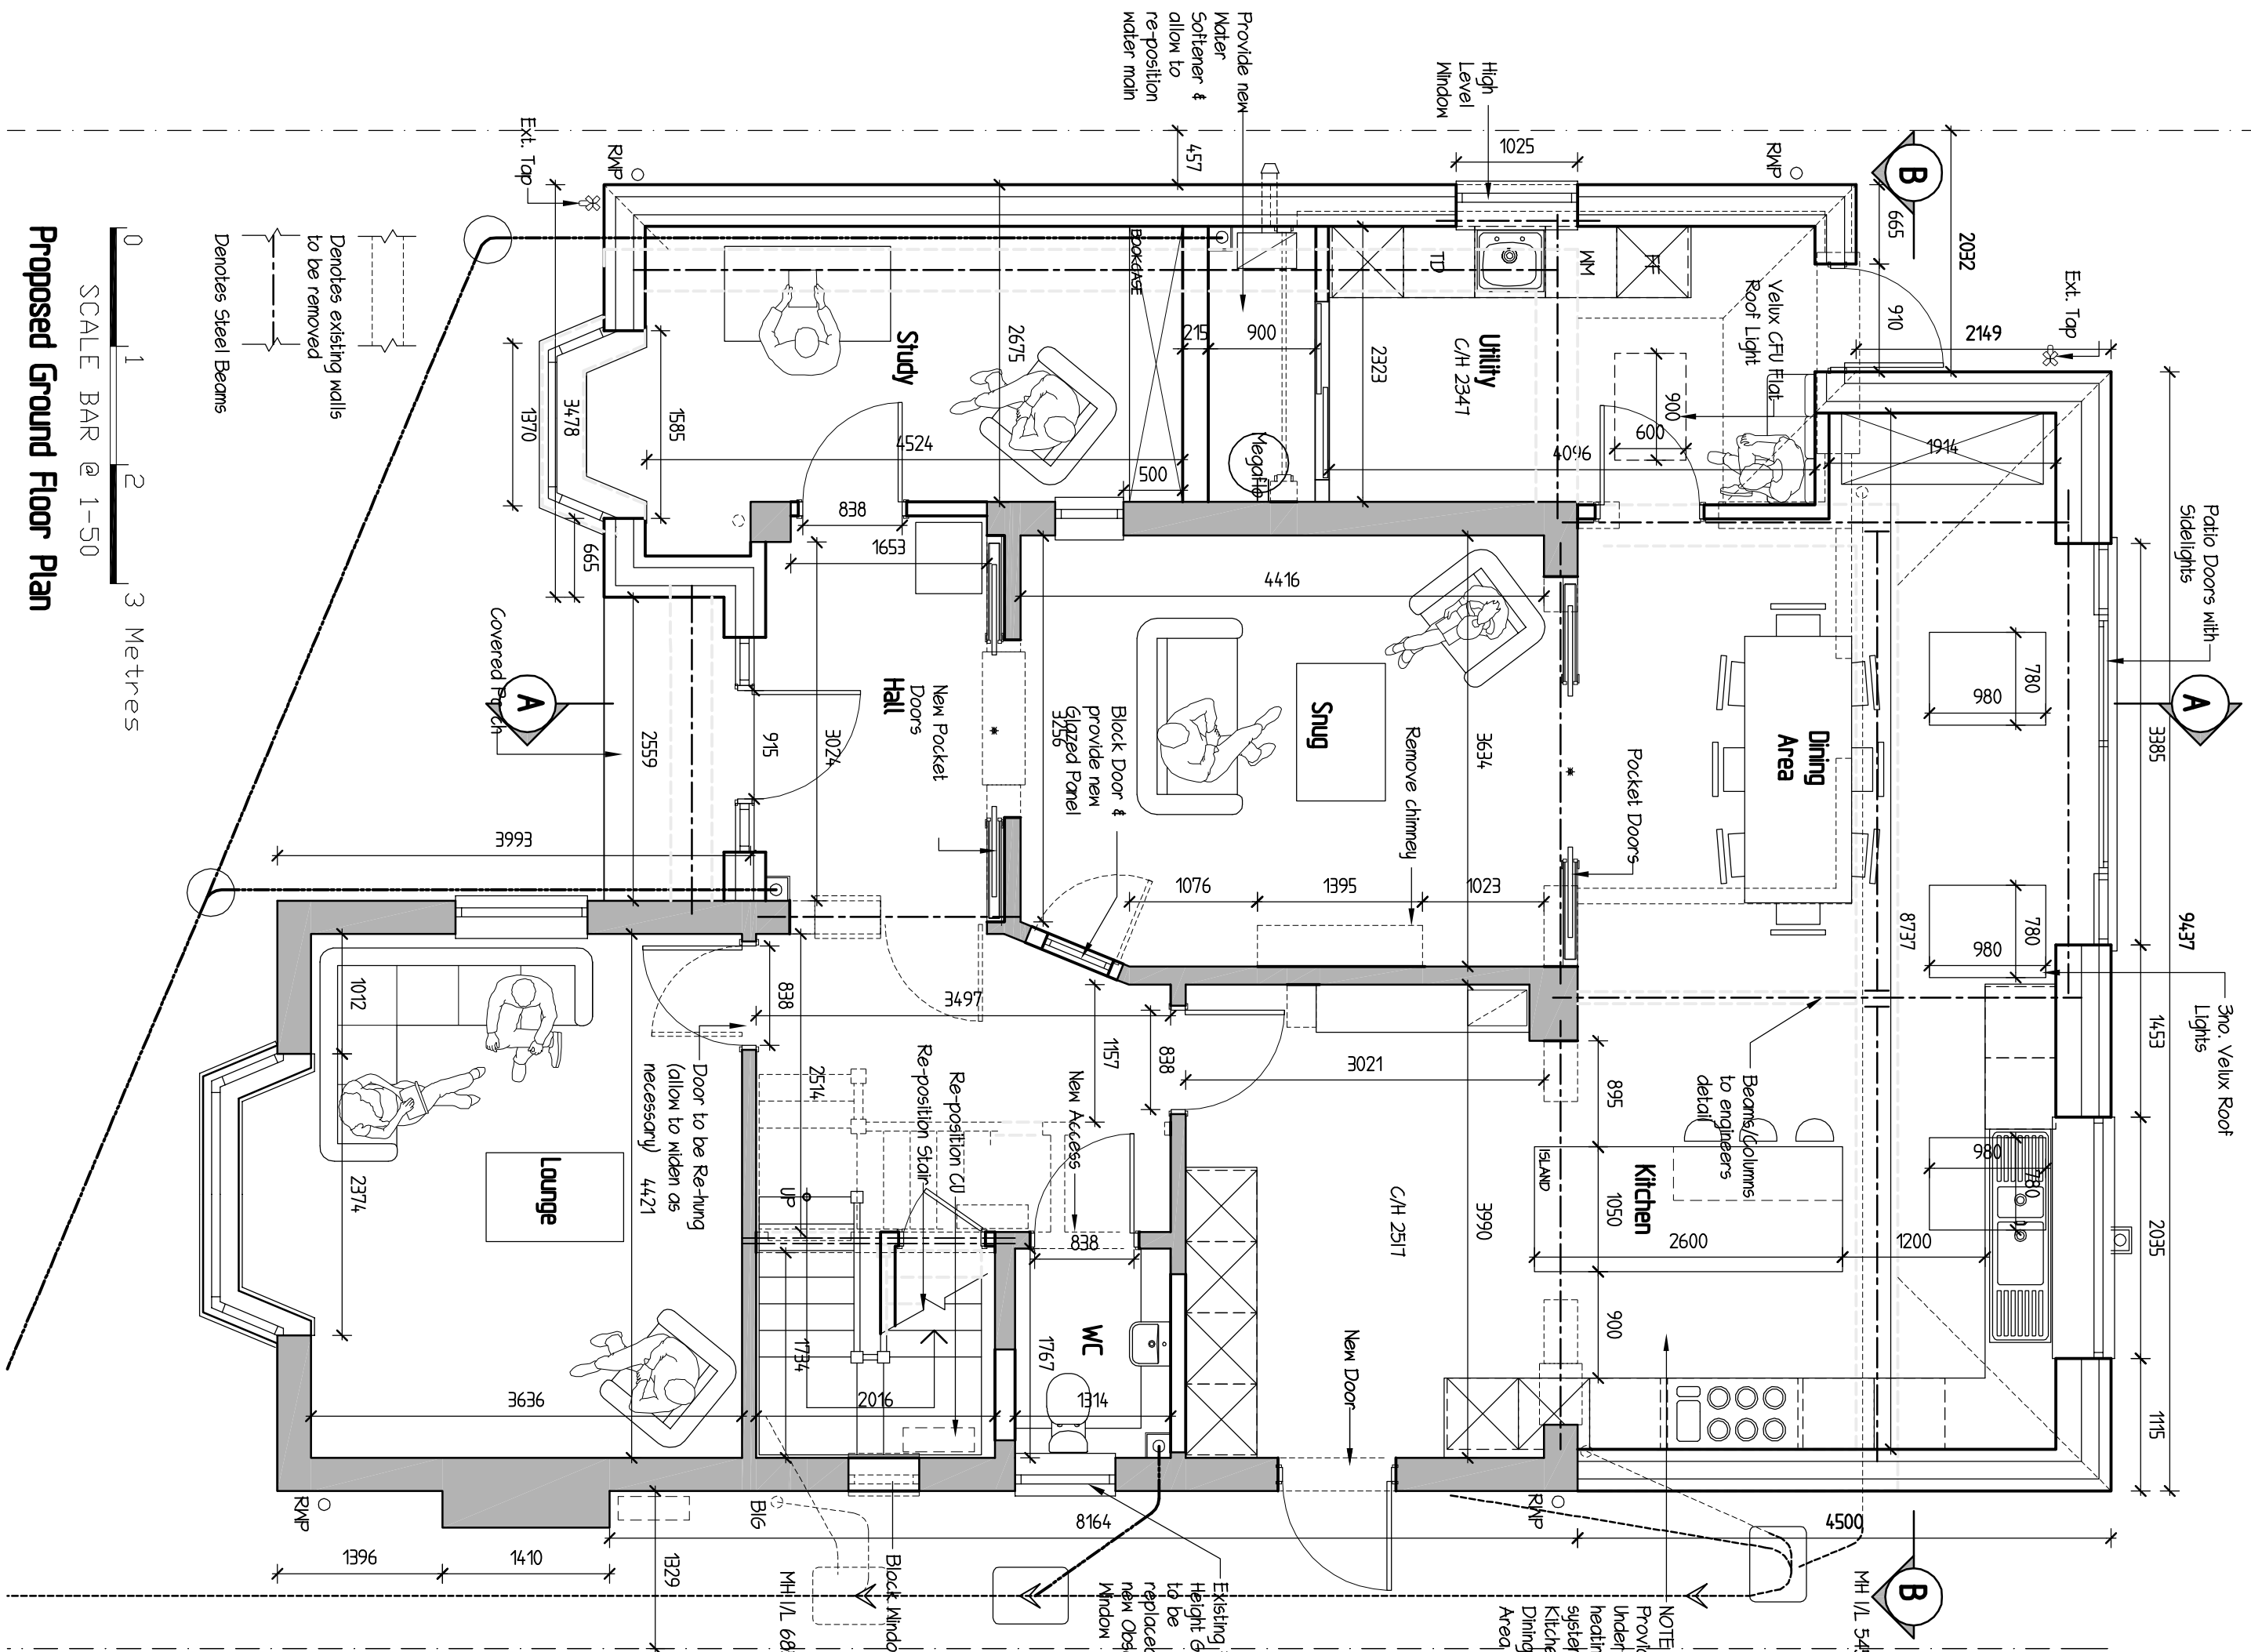

REVISIONS		
Rev.	Description	Date
A	Internal Chimney Breast removed	01-10-2025
B	Clients updates added	10-10-2025
C	Clients updates added	15-10-2025
D	Clients updates added	22-10-2025
E	Clients updates & Full Bay option added	31-10-2025
F	Clients updates added	05-11-2025
G	Clients updates added	17-11-2025
H	Clients updates added	13-11-2025
I	Block Plan updated	3-12-2025
J		

3 Buckhurst Way
Earley, Reading

Proposed & Plans & Elevations

DATE
September 2025

DRAWING No.
J