
17. JUL. 2002 7:52

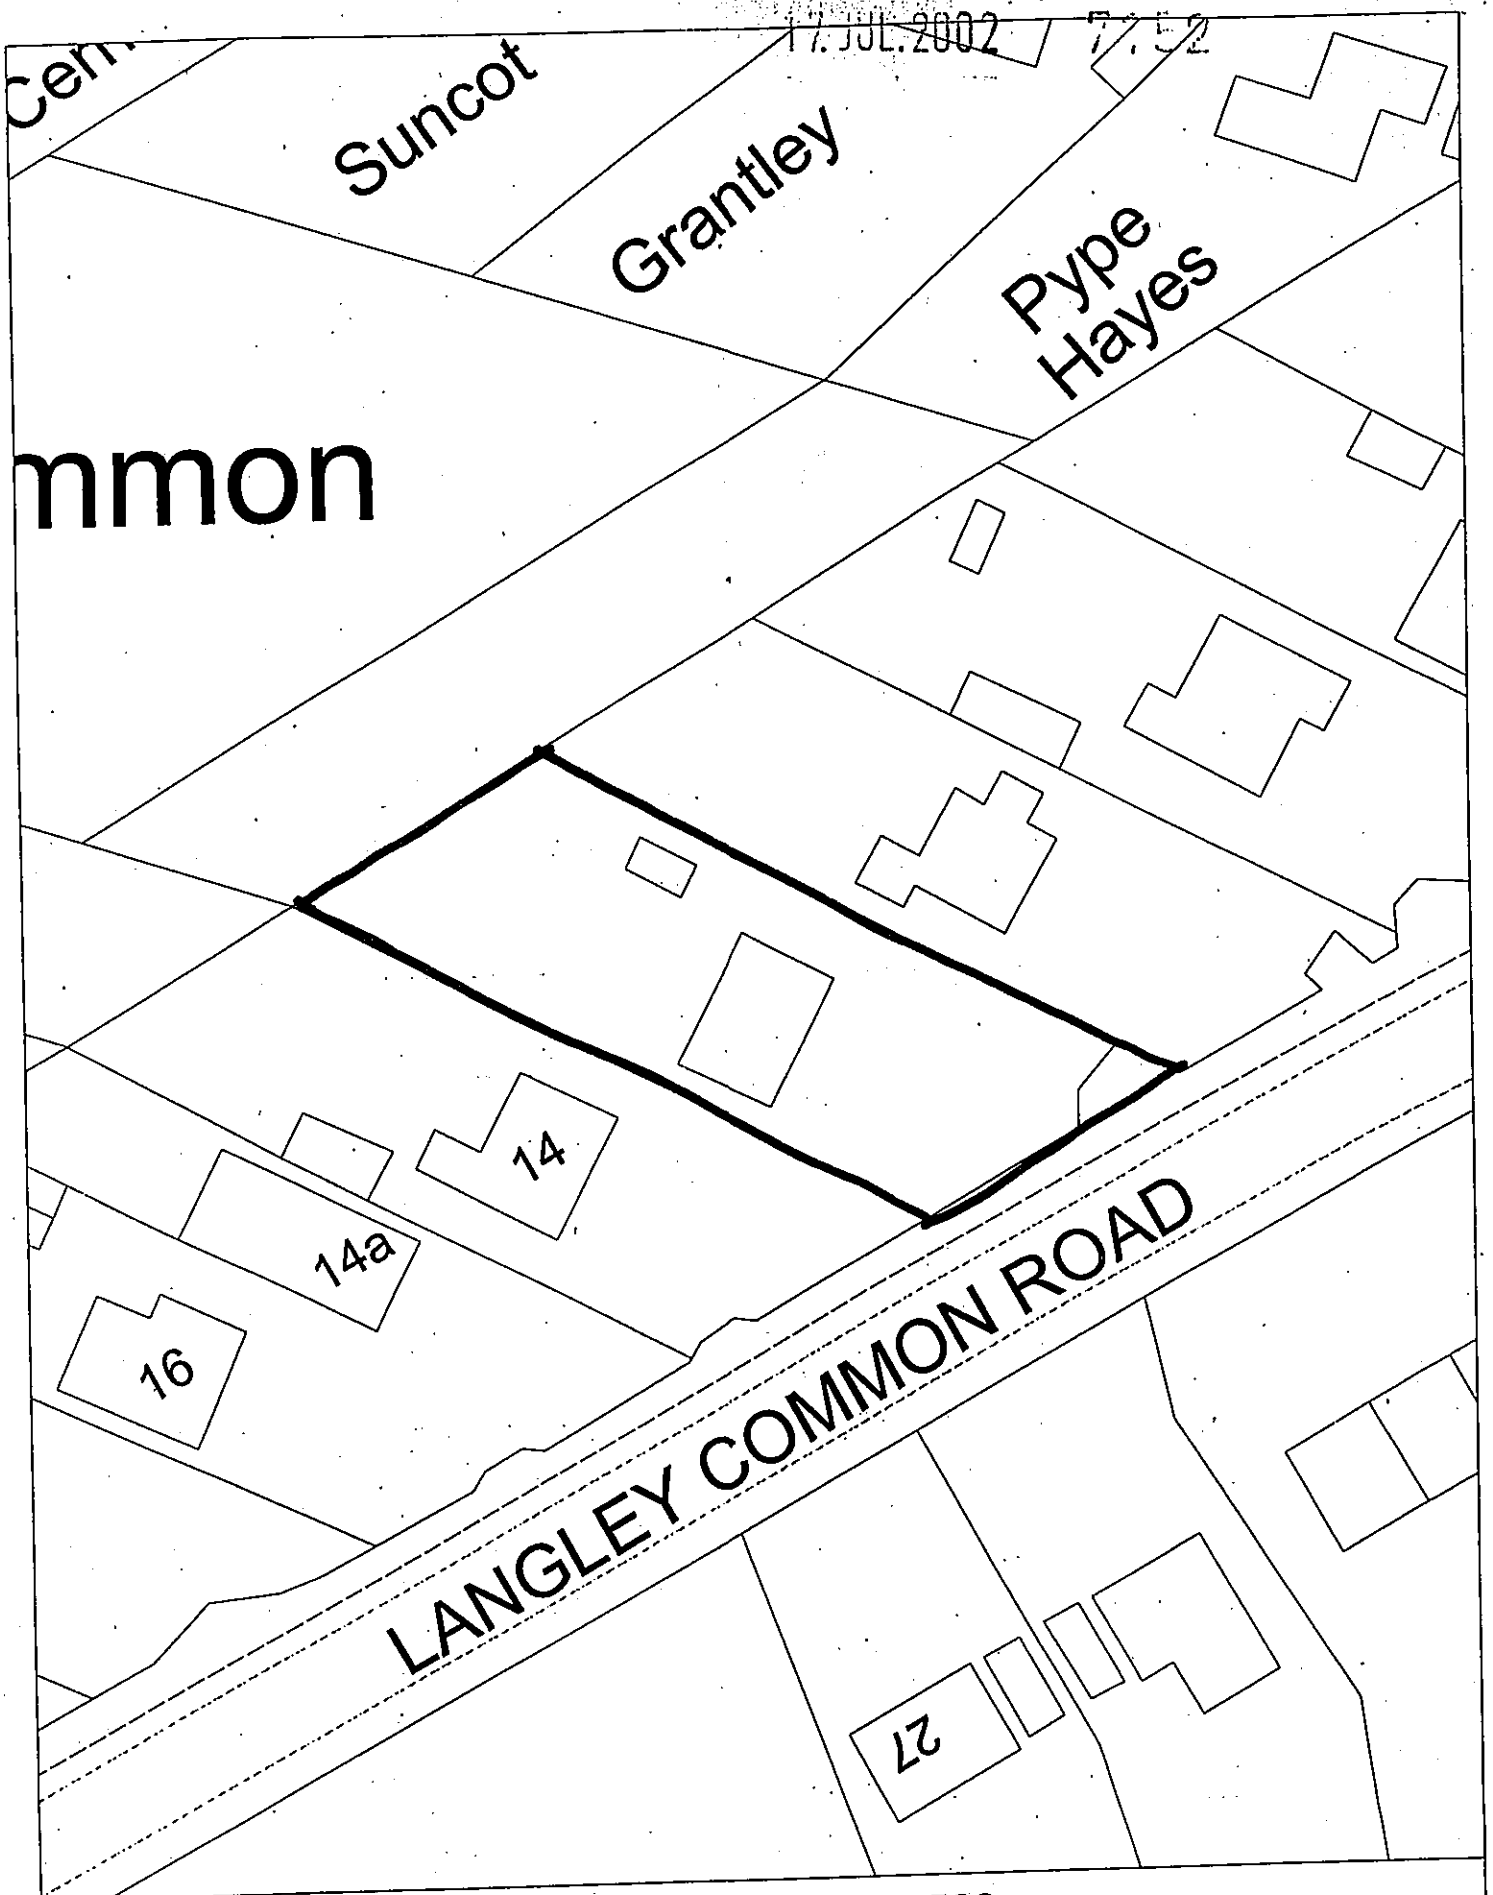

EXISTING Site Plan, Scale: 1 to 500


This copy has been produced specifically for the map return scheme purposes only. No further copies may be made.

This map is reproduced from Ordnance Survey material with the permission of Ordnance Survey on behalf of the Controller of HMSO Office. © Crown Copyright. Wokingham District Council, Licence No. LA086134


Date: 10 December 2001

N
W E
S


This drawing is copyright and may not be reproduced without the written consent of the Architect.

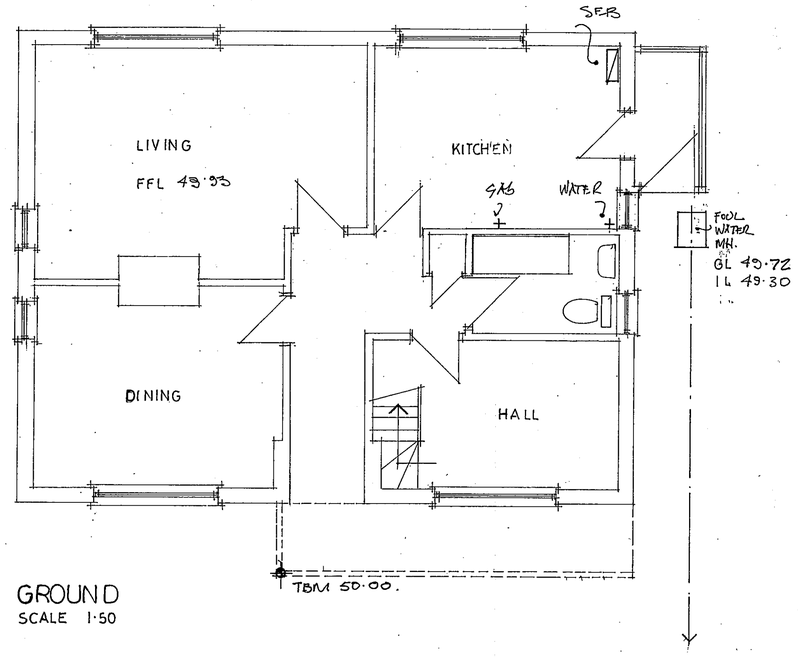


GROUND
SCALE 1:50

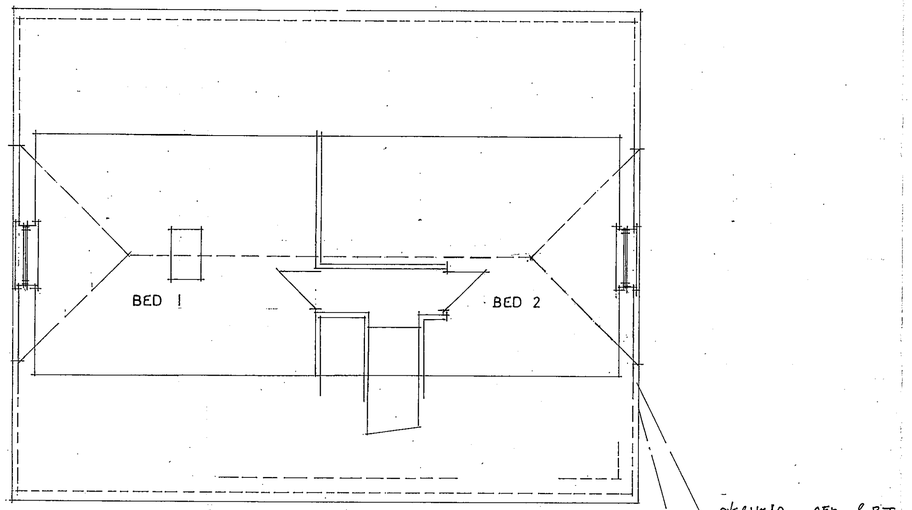


FIRST

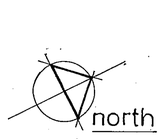


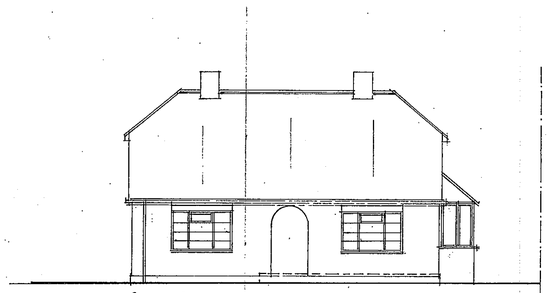


front SCALE. 1:100

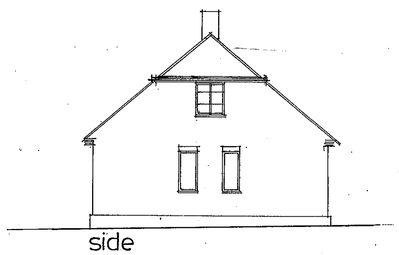


side

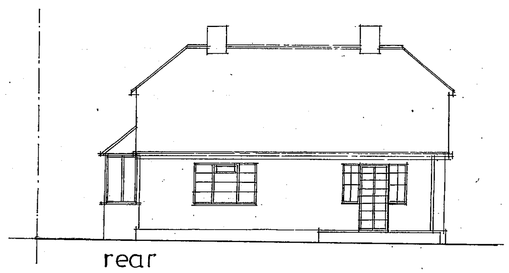


rear

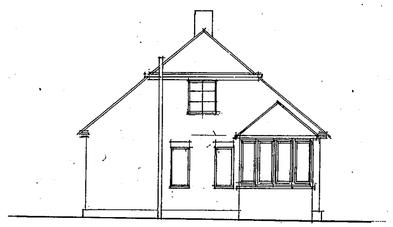

side

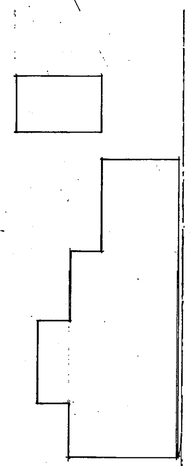

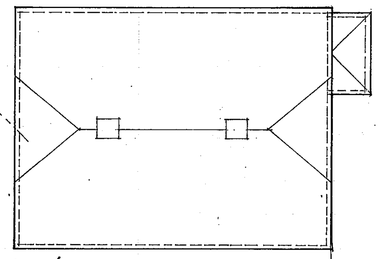

roof

APPROVED 17 JUL 2002 7152

W. M. GRAHAM ASSOCIATES
CHARTERED ARCHITECTS
1 Rectory Road,
Wokingham,
Berkshire, RG40 1DJ,
Tel: 0118 9770464
Fax: 0118 9770482


Job
12 LANGLEY COMMON RD
WOKINGHAM

Title
EXISTING PLANS & ELEVATIONS


Scale	Date	Drawn By
AS.	DEC '01.	
Job No.	**Drawing No.**	**Revision**
2372	01	A

Artworker DS(UK) 00129


This drawing is copyright and may not be reproduced without the written consent of the Architect.

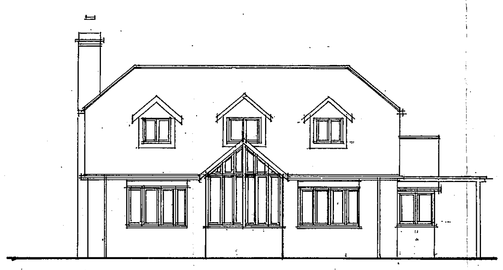


FRONT SCALE 1:100.

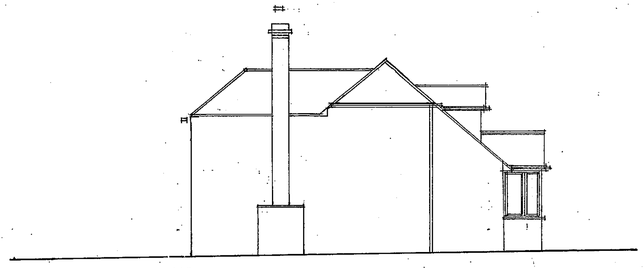


SIDE

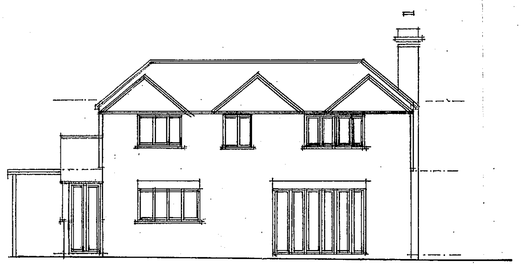


REAR

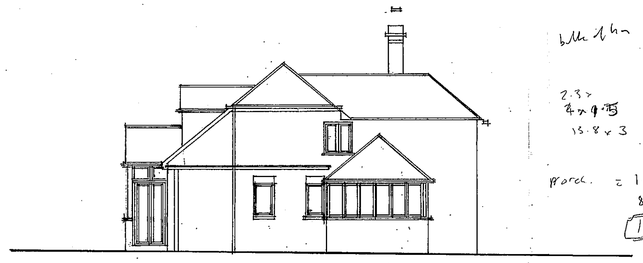


SIDE

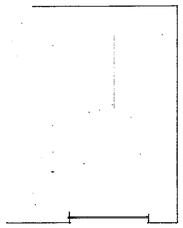


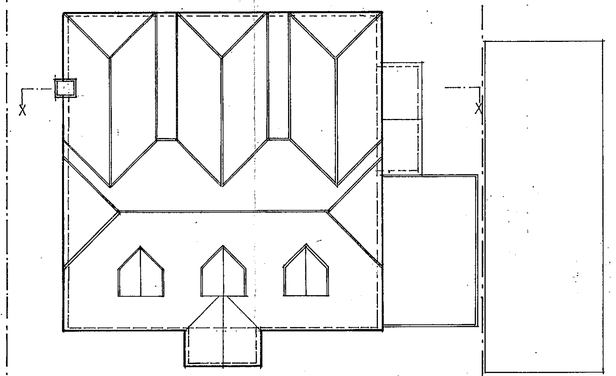






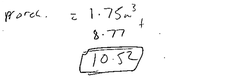

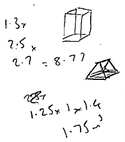






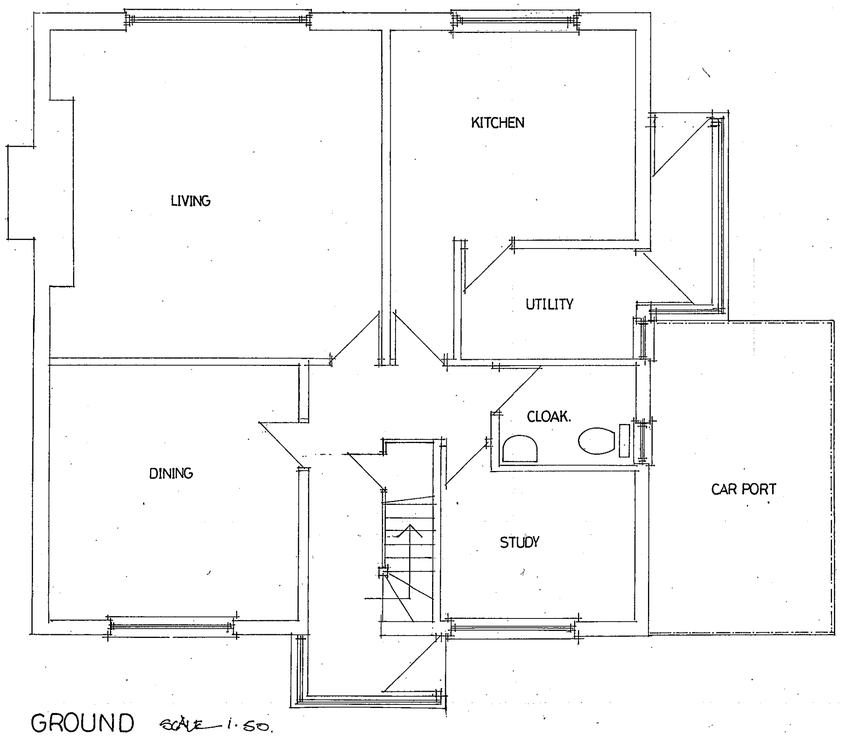


GROUND SCALE 1:50.

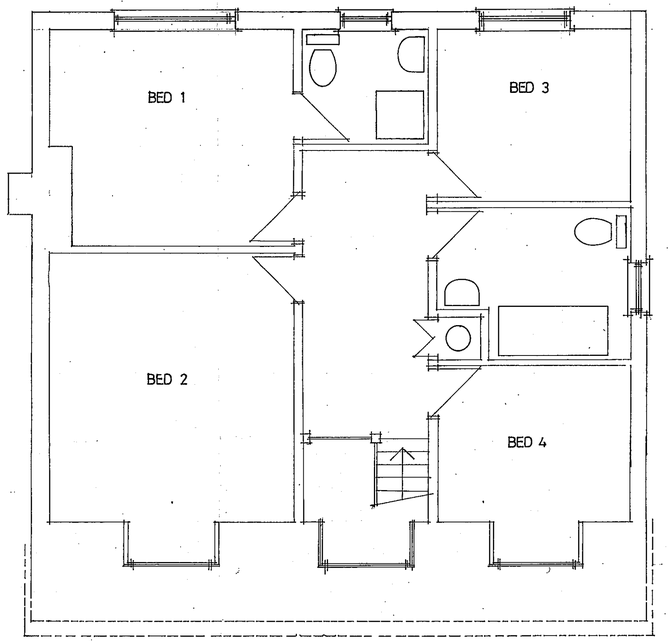

FIRST

SITE SCALE 1:100.

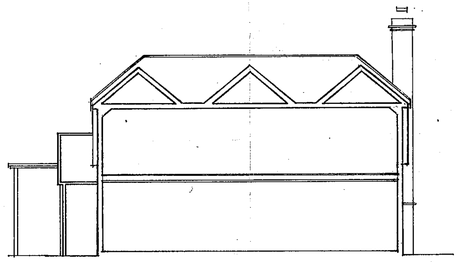

SECTION X-X 1:100





W. M. GRAHAM ASSOCIATES
CHARTERED ARCHITECTS
1 Rectory Road,
Wokingham,
Berkshire, RG40 1DJ,
Tel: 0118 9770464
Fax: 0118 9770482

Job
12 LANGLEY COMMON RD
WOKINGHAM

Title
SCHEME

Scale	Date	Drawn By
As.	JUNE 02	
Job No.	**Drawing No.**	**Revision**
2372	06	

Artworker DS(UK) 00129