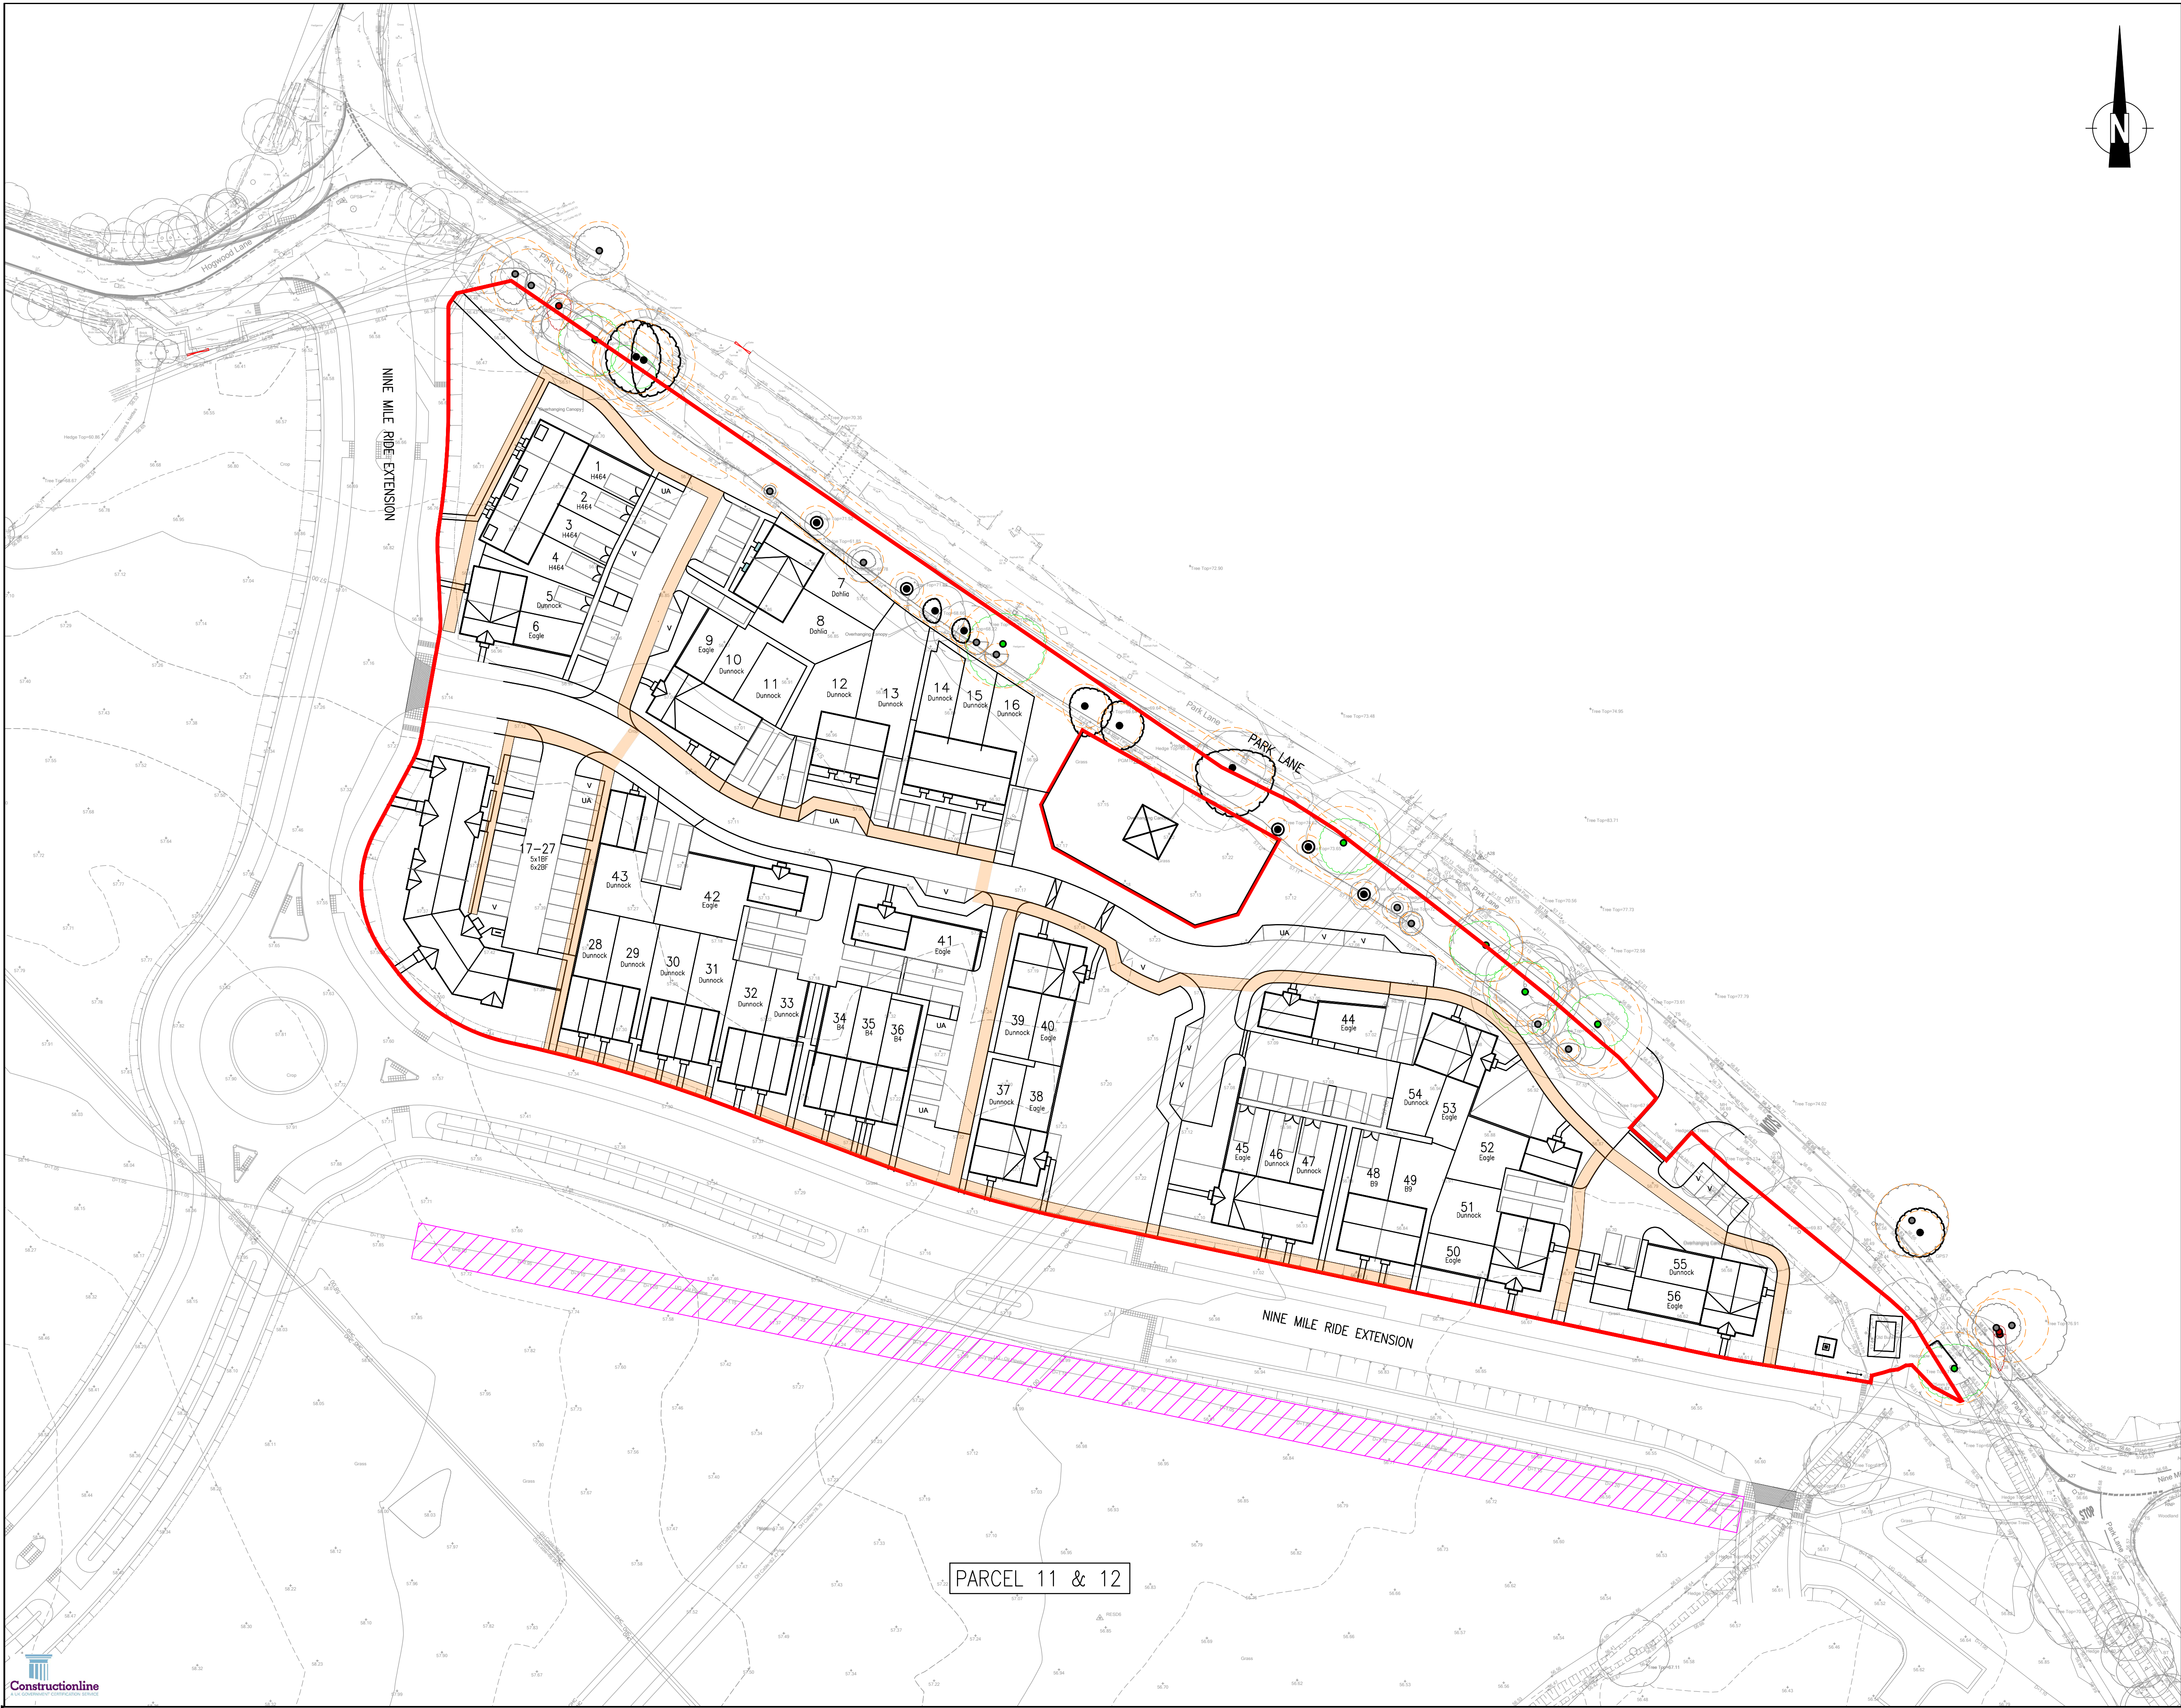


- NOTES:
1. DO NOT SCALE FROM THIS DRAWING.
 2. ALL DIMENSIONS ARE IN METRES, UNLESS STATED OTHERWISE.
 3. THIS DRAWING IS TO BE READ IN CONJUNCTION WITH ALL RELEVANT SCHEME DRAWINGS AND SPECIFICATIONS.
 4. AS-BUILT NMRE LEVELS AND LAYOUT BASED ON DRAWINGS: 'WMHP-PBA-NMRE-DR-HI-0118-0120' DRAWN BY STANTEC.
 5. AS-BUILT EASTERN TURNING HEAD LEVELS AND LAYOUT BASED ON DRAWINGS: 'WMHP-PBA-NMRE-DR-HI-0160-0161' DRAWN BY STANTEC.
 6. TREE CONSTRAINTS BASED ON DRAWINGS: '5287_701-704' DRAWN BY RPS.
 7. DRAWING BASED ON TOPOGRAPHICAL SURVEY TITLED 'XREF 18215-Hogwood Farm ZD 21.12.17' RECEIVED ON 25.10.2024.

- KEY
- PARCEL BOUNDARY
 - PROPOSED SERVICE CORRIDOR

SO	POS	UPDATED TO SUIT LATEST SITE LAYOUT	HF	TA	23.07.25
SO	PO4	UPDATED TO SUIT LATEST SITE LAYOUT AND WBC COMMENTS	TV	TA	11.07.25
SO	PO3	SERVICE CORRIDOR REVISED	WM	TA	02.06.25
SO	PO2	SITE LAYOUT UPDATED	XS	TA	28.02.25
ST	Rev	Description	Drm	Cnk	Date

REVISIONS					
Preliminary Issue	✓	Submitted for S104			
Planning Issue	✓	Issued for Tender			
Submitted for S38		Issued for Construction			
Submitted for S278		As Built			

DRAWING STATUS

STUART MICHAEL ASSOCIATES
CONSULTING ENGINEERS

Stuart Michael Associates Ltd
Coombe House, Coombe Square, Thatcham, Berkshire RG19 4JF
T: 01635 867 711 E: mail@stuartmichael.co.uk
F: 01635 861 715 W: www.stuartmichael.co.uk

Bovis Homes **Linden Homes** **Countryside Homes** **Countryside Partnerships**

Part of the Vistry Group

JOB TITLE
FINCHWOOD PARCELS 11, 12 & 13

DRAWING TITLE
PARCEL 13 SERVICE CORRIDOR PLAN

DATE	DRAWN	CHECKED	SCALE	BY	REVISED
FEB 2025	TV	TA	1:500	PO5	SO
7292.029					

This drawing is the copyright of Stuart Michael Associates Limited. It may not be reproduced or amended without the written approval of Stuart Michael Associates