


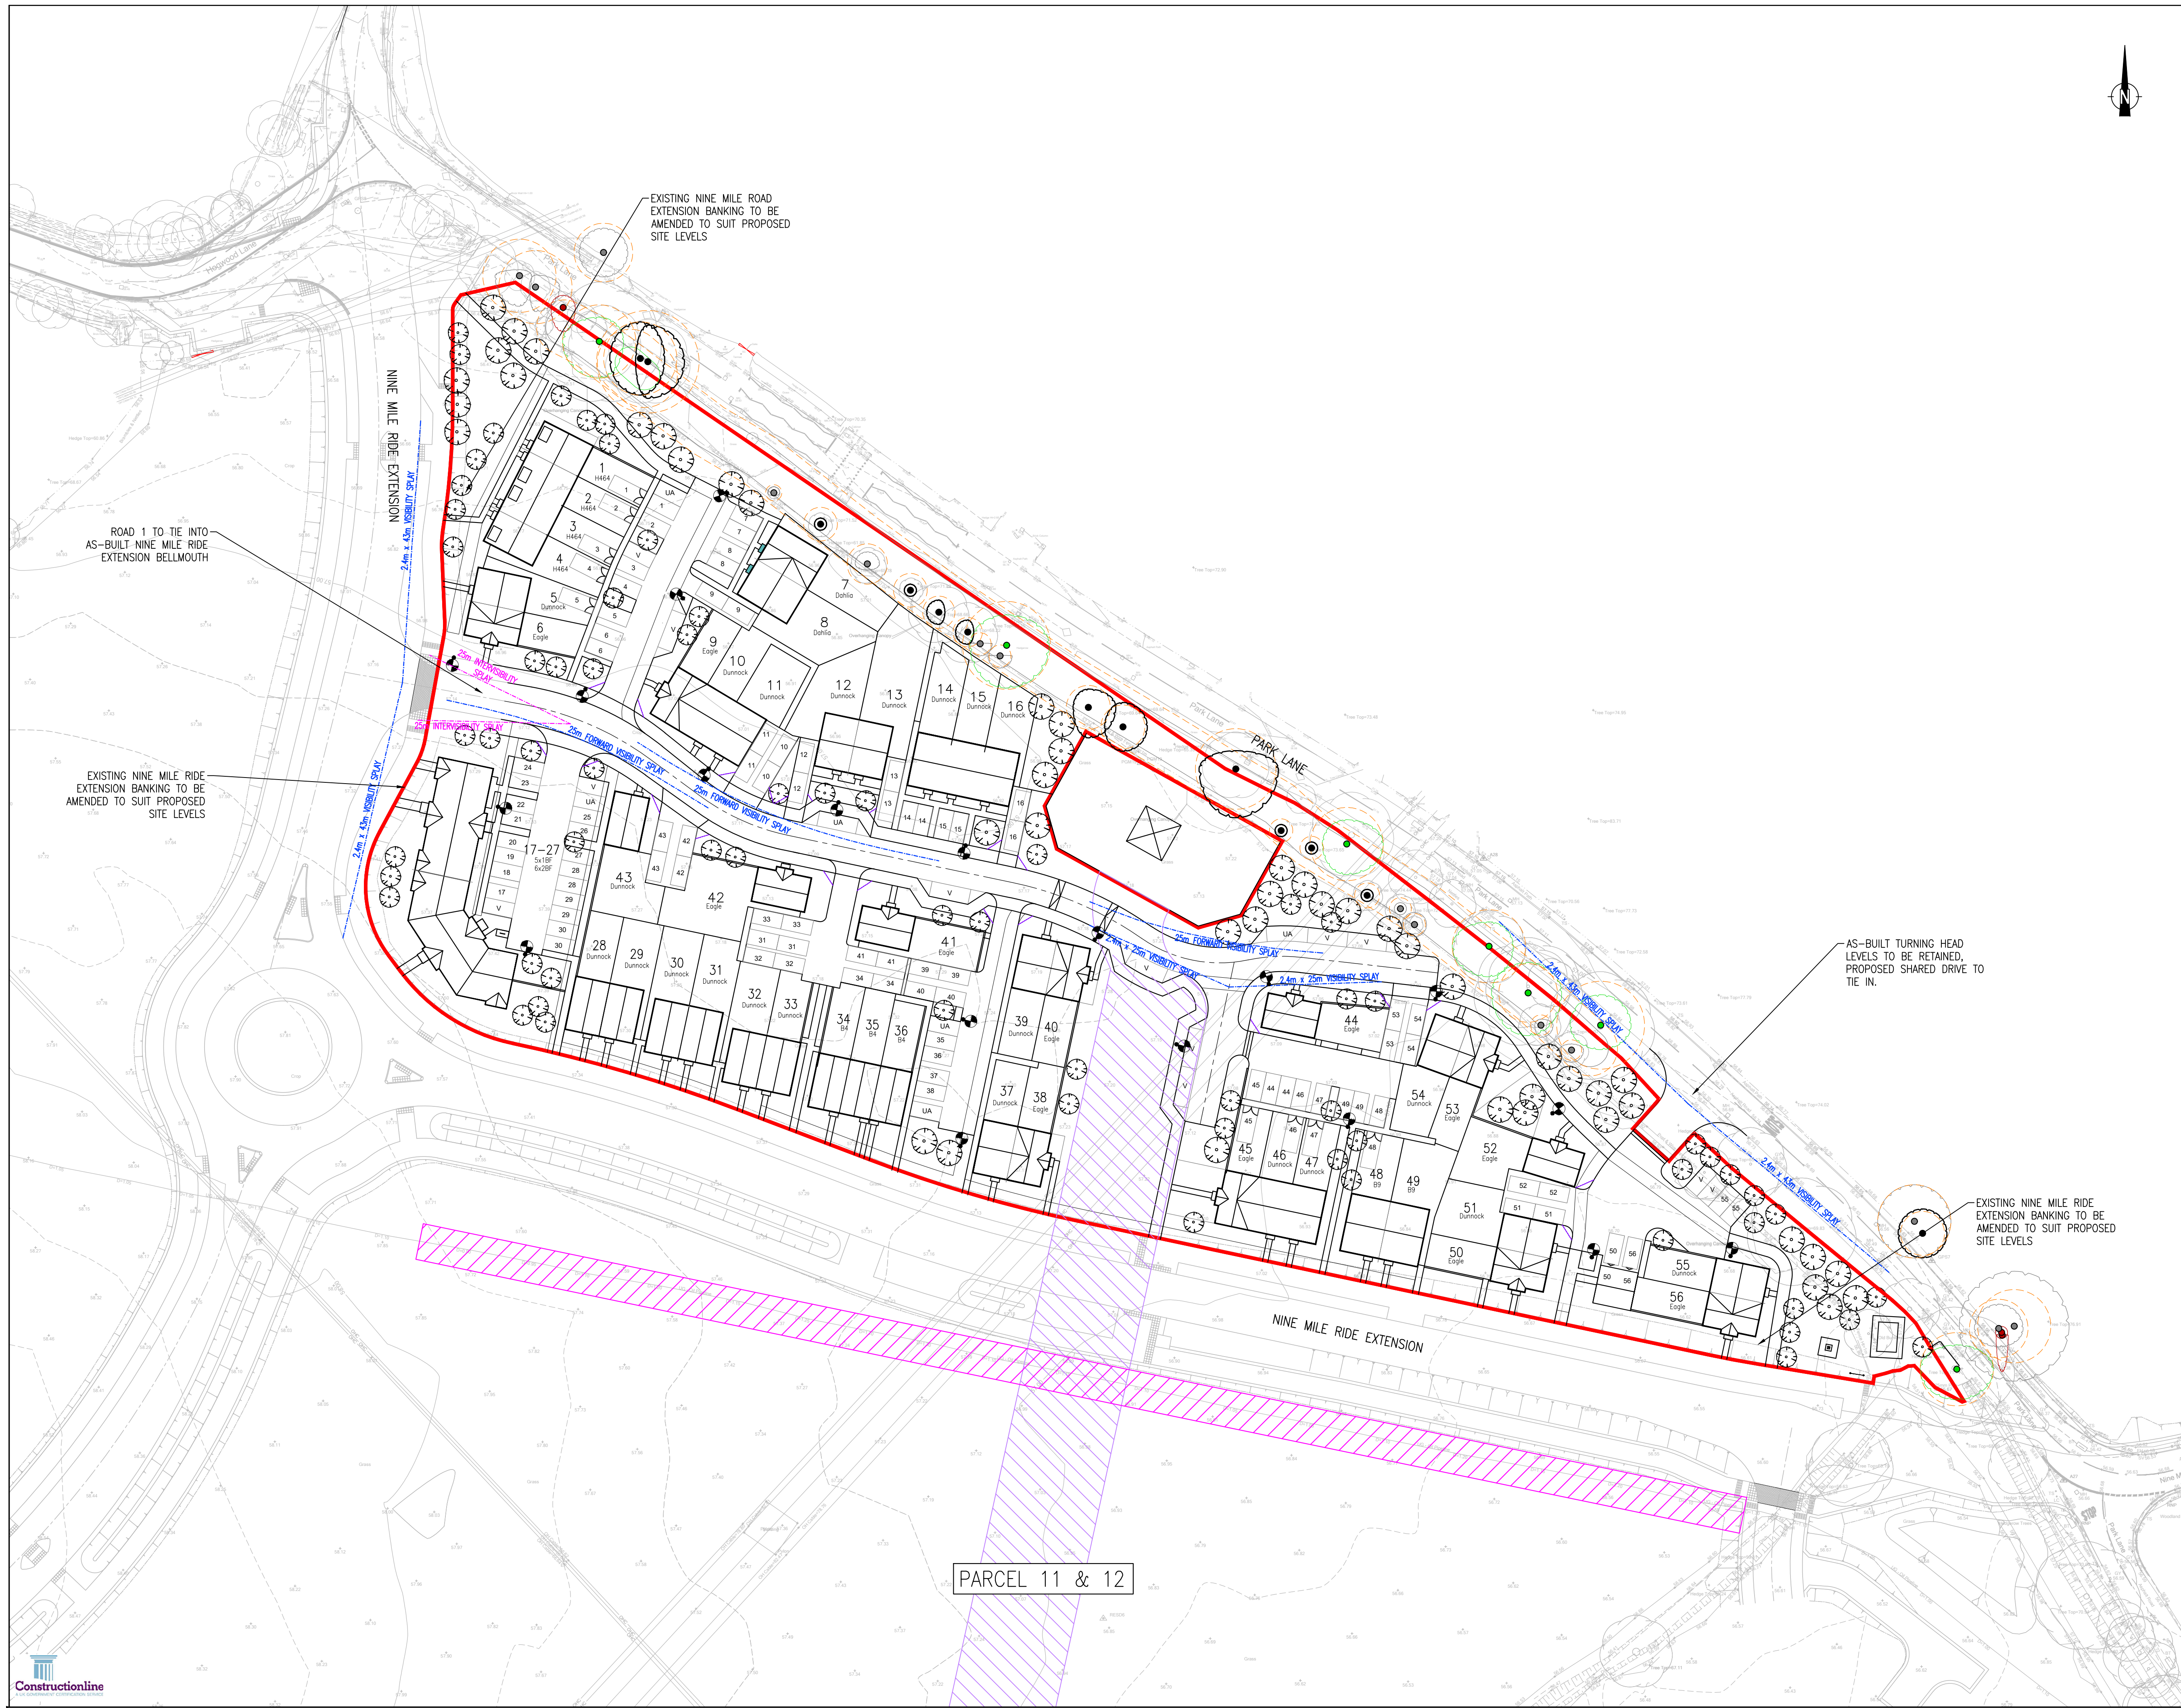

NOTES:

1. DO NOT SCALE FROM THIS DRAWING.
2. ALL DIMENSIONS ARE IN METRES, UNLESS STATED OTHERWISE.
3. THIS DRAWING IS TO BE READ IN CONJUNCTION WITH ALL RELEVANT SCHEME DRAWINGS AND SPECIFICATIONS.
4. AS-BUILT LAYOUT BASED ON DRAWINGS: 'WMHP-PBA-NMRE-DR-HI-0118-0120' DRAWN BY STANTEC.
5. AS-BUILT EASTERN TURNING HEAD LAYOUT BASED ON DRAWINGS: 'WMHP-PBA-NMRE-DR-HI-0160-0161' DRAWN BY STANTEC.
6. TREE CONSTRAINTS BASED ON DRAWINGS: '5287_701-704' DRAWN BY RPS.
7. DRAWING BASED ON TOPOGRAPHICAL SURVEY TITLED 'XREF 18215-Hogwood Farm 2D 21.12.17' RECEIVED ON 25.10.2024.

KEY

- PARCEL BOUNDARY
- UNDERGROUND DIVERSION EASEMENT OF EXISTING OVERHEAD ELECTRIC CABLE
- EXISTING OIL MAIN EASEMENT
- TREE ROOT PROTECTION AREA
- INDICATIVE PROPOSED TREES
- CHAINAGE
- 2.4m x 4.3m VISIBILITY SPAY
- 2.4m x 2.5m VISIBILITY SPAY
- INDICATIVE LIGHTING COLUMN
- 2m x 2m DRIVEWAY VISIBILITY SPAY
- CYCLEWAY INTERVISIBILITY SPAY

S0 P05	UPDATED TO SUIT LATEST SITE LAYOUT AND WBC COMMENTS	TV	TA	18.07.25
S0 P04	UPDATED TO SUIT LATEST SITE LAYOUT AND WBC COMMENTS	TV	TA	11.07.25
S0 P03	SITE LAYOUT UPDATED	AS	TA	28.02.25
S0 P02	SITE LAYOUT UPDATED	AS	TA	14.02.25
ST Rev	Description	Dm	Chk	Date

REVISIONS				
Preliminary Issue	✓	Submitted for S104		
Planning Issue	✓	Issued for Tender		
Submitted for S38		Issued for Construction		
Submitted for S278		As Built		
DRAWING STATUS				

STUART MICHAEL ASSOCIATES
CONSULTING ENGINEERS

Stuart Michael Associates Ltd
Coombe House, Coombe Square, Thatcham, Berkshire RG19 4JF
T: 01635 867 711 E: mail@stuartmichael.co.uk
F: 01635 861 715 W: www.stuartmichael.co.uk

Bovis Homes **Linden HOMES** **COUNTRYSIDE HOMES** **Countryside Partnerships**

Part of the Vistry Group

JOB TITLE
FINCHWOOD PARCELS 11, 12 & 13

DRAWING TITLE
PARCEL 13
GENERAL ARRANGEMENT

DATE	DRAWN	CHECKED	SCALE	BY
FEB 2025	AS	KJM	1:500	0A1
7292.021				P05 S0

This drawing is the copyright of Stuart Michael Associates Limited. It may not be reproduced or amended without the written approval of Stuart Michael Associates