


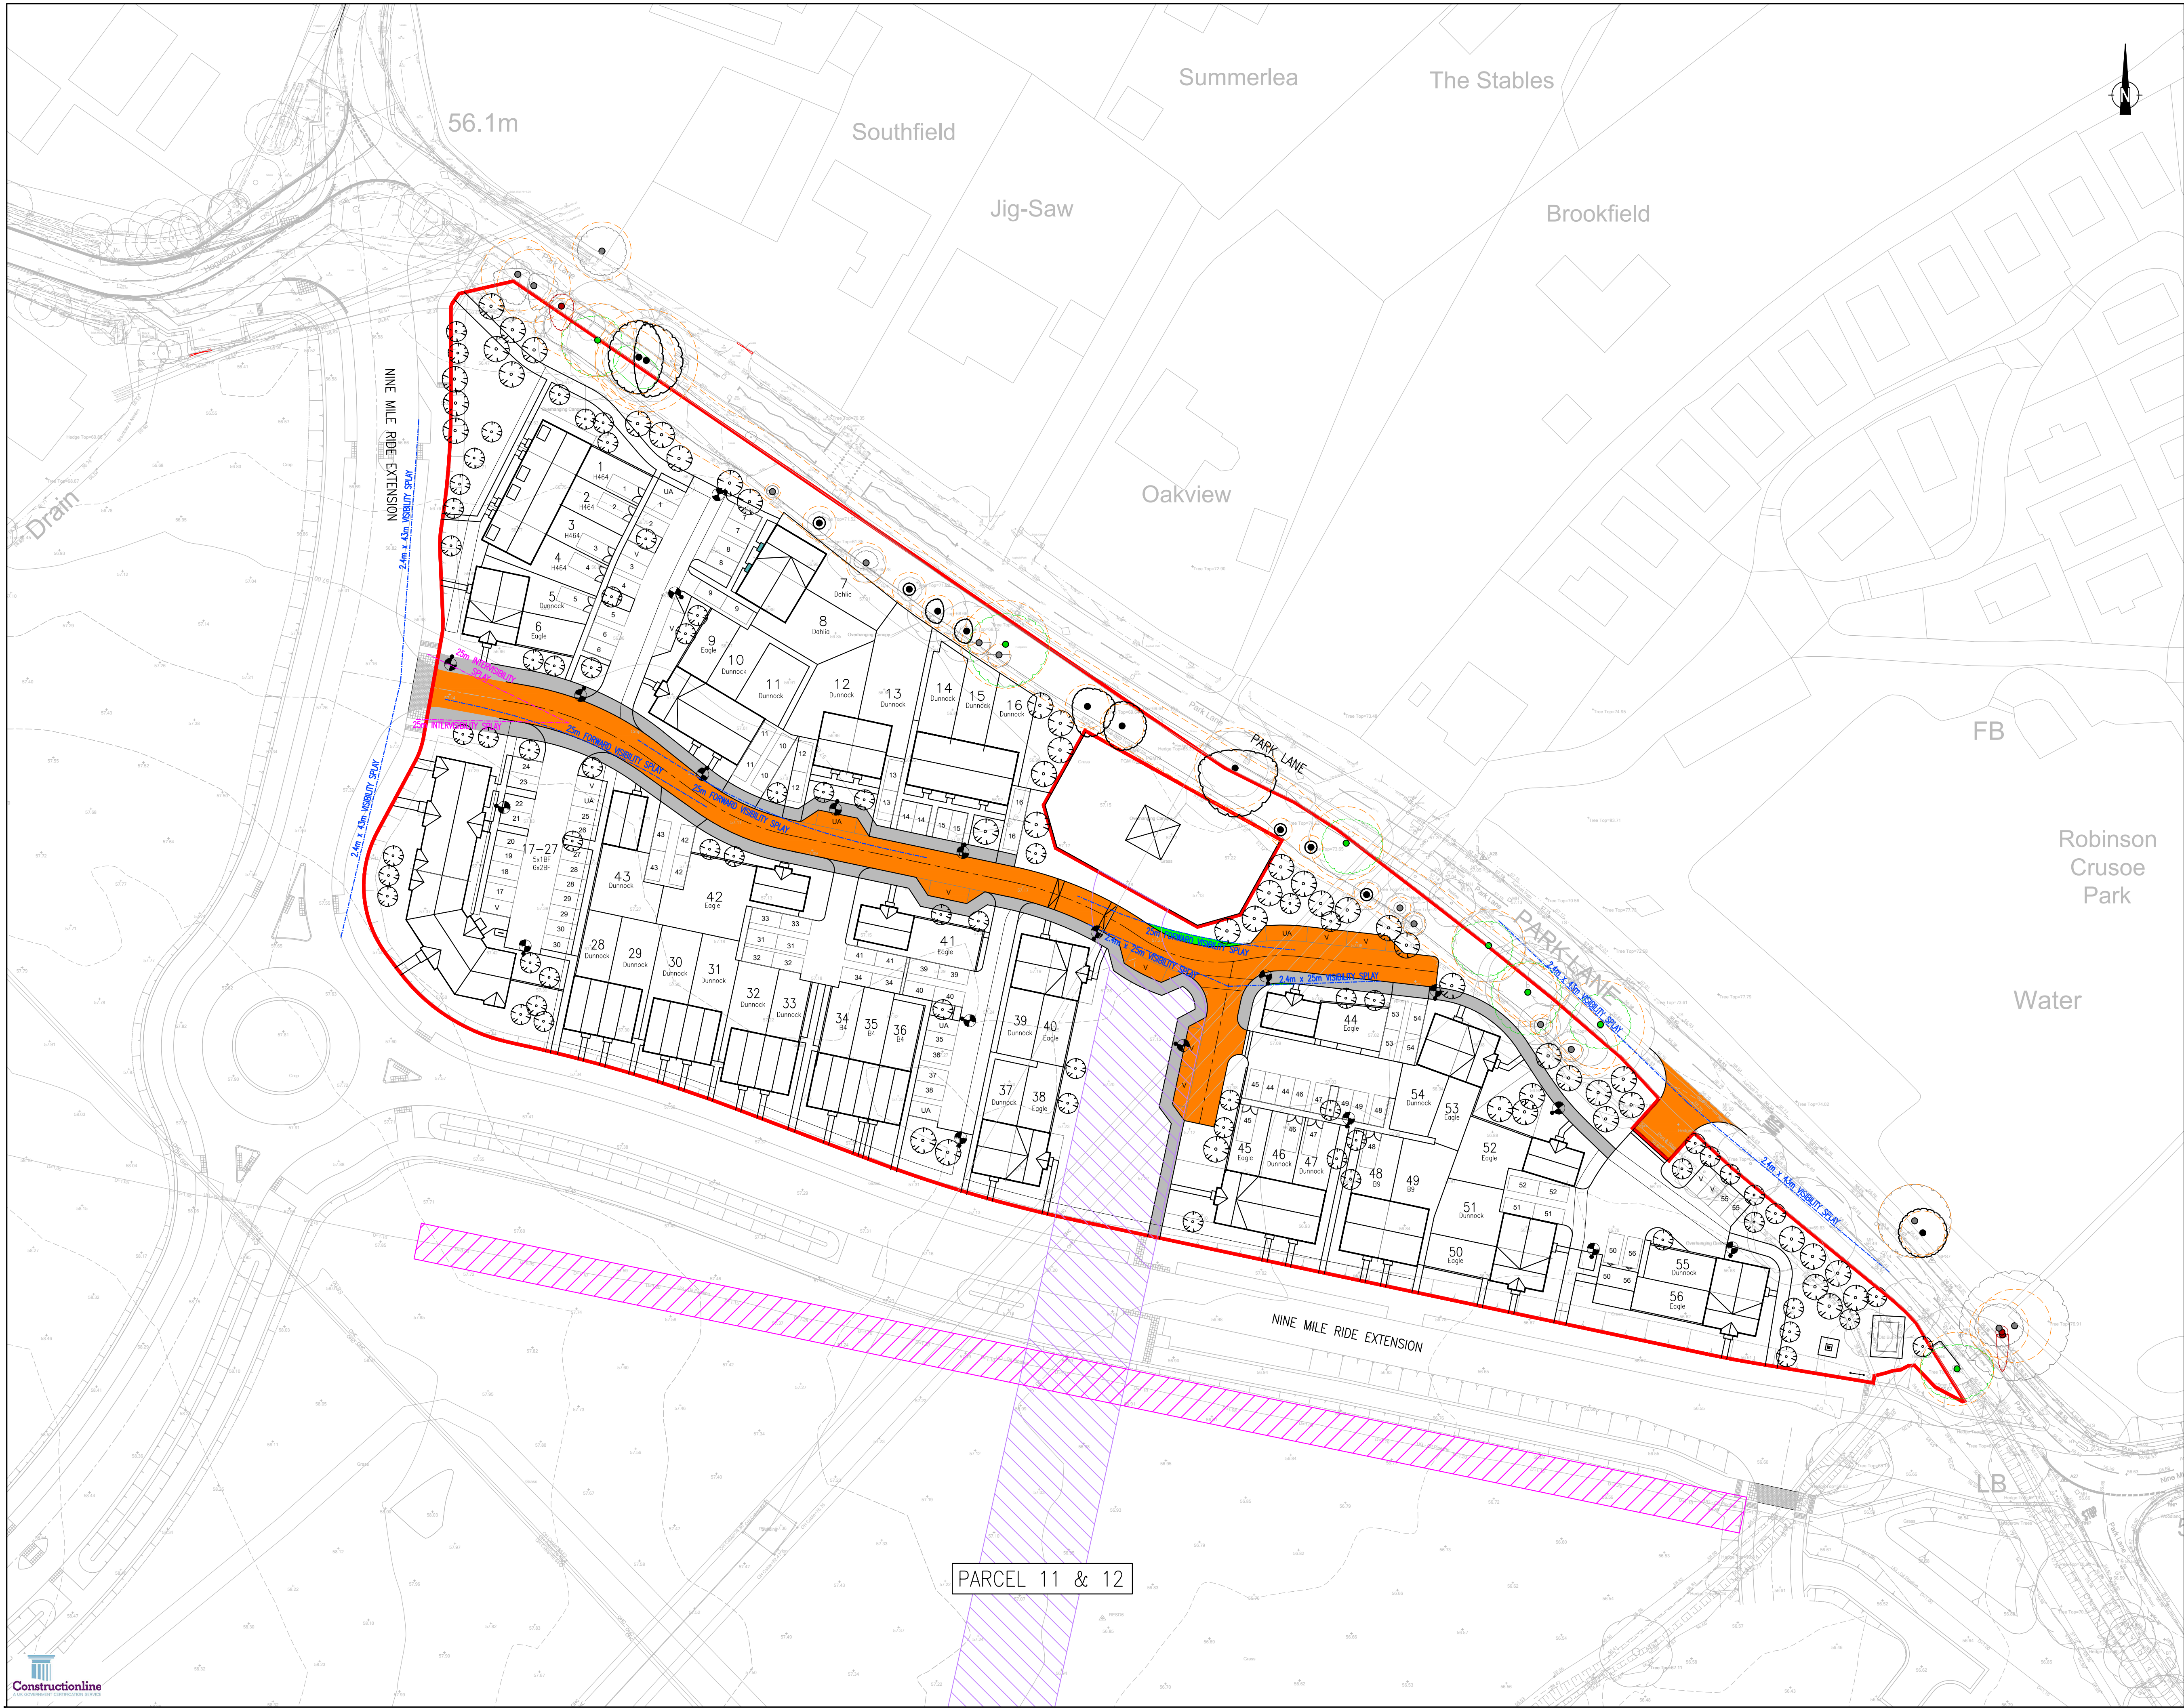

- NOTES:
1. DO NOT SCALE FROM THIS DRAWING.
 2. ALL DIMENSIONS ARE IN METRES, UNLESS STATED OTHERWISE.
 3. THIS DRAWING IS TO BE READ IN CONJUNCTION WITH ALL RELEVANT SCHEME DRAWINGS AND SPECIFICATIONS.
 4. AS-BUILT LAYOUT BASED ON DRAWINGS: 'WMHP-PBA-NMRE-DR-HI-0118-0120' DRAWN BY STANTEC.
 5. AS-BUILT EASTERN TURNING HEAD LAYOUT BASED ON DRAWINGS: 'WMHP-PBA-NMRE-DR-HI-0160-0161' DRAWN BY STANTEC.
 6. TREE CONSTRAINTS BASED ON DRAWINGS: '5287_701-704' DRAWN BY RPS.
 7. DRAWING BASED ON TOPOGRAPHICAL SURVEY TITLED 'XREF 18215-Hogwood Farm 2D 21.12.17' RECEIVED ON 25.10.2024.

- KEY
- 30.00 CHAINAGE
 - 2.4m x 43m VISIBILITY SPLAY
 - INDICATIVE LIGHTING CLOUDB
 - CARRIAGEWAY TO BE ADOPTED
 - FOOTWAY TO BE ADOPTED
 - VERGE TO BE ADOPTED
 - CYCLEWAY INTERVISIBILITY SPLAY

SD P05	UPDATED TO SUIT LATEST SITE LAYOUT	HF TA	23.07.25
SD P04	UPDATED TO SUIT LATEST SITE LAYOUT AND WBC COMMENTS	TV TA	11.07.25
SD P03	UPDATED TO SUIT LATEST SITE LAYOUT	AS TA	28.02.25
SD P02	UPDATED TO SUIT LATEST SITE LAYOUT	HF AS	14.02.25
ST Rev	Description	Drm	Cnk Date
REVISIONS			
Preliminary Issue	Submitted for S104		
Planning Issue	Issued for Tender		
Submitted for S38	Issued for Construction		
Submitted for S278	As Built		
DRAWING STATUS			

STUART MICHAEL ASSOCIATES
CONSULTING ENGINEERS

Stuart Michael Associates Ltd
Coombe House, Coombe Square, Thatcham, Berkshire RG19 4JF
T: 01635 867 711 E: mail@stuartmichael.co.uk
F: 01635 861 715 W: www.stuartmichael.co.uk

Bovis Homes Linden Homes COUNTRYSIDE Countrywide Partnerships
Part of the Vistry Group

JOB TITLE
FINCHWOOD PARCELS 11, 12 & 13

DRAWING TITLE
PARCEL 13 ADOPTION LAYOUT

DATE FEB 2025 DRAWN TA CHECKED KJM SCALE 1:500 ©A1
DRAWING 7292.027 SHEET P05 SO
This drawing is the copyright of Stuart Michael Associates Limited. It may not be reproduced or amended without the written approval of Stuart Michael Associates