



General Notes:


- Do not scale off this drawing.
- Use figured dimensions only.
- All dimensions to be verified prior to the commencement of any work or the production of any shop drawing.
- All omissions and discrepancies to be reported to the Architect immediately.
- This drawing is to be read in conjunction with all related Architect's and Engineer's drawings and any other relevant information.

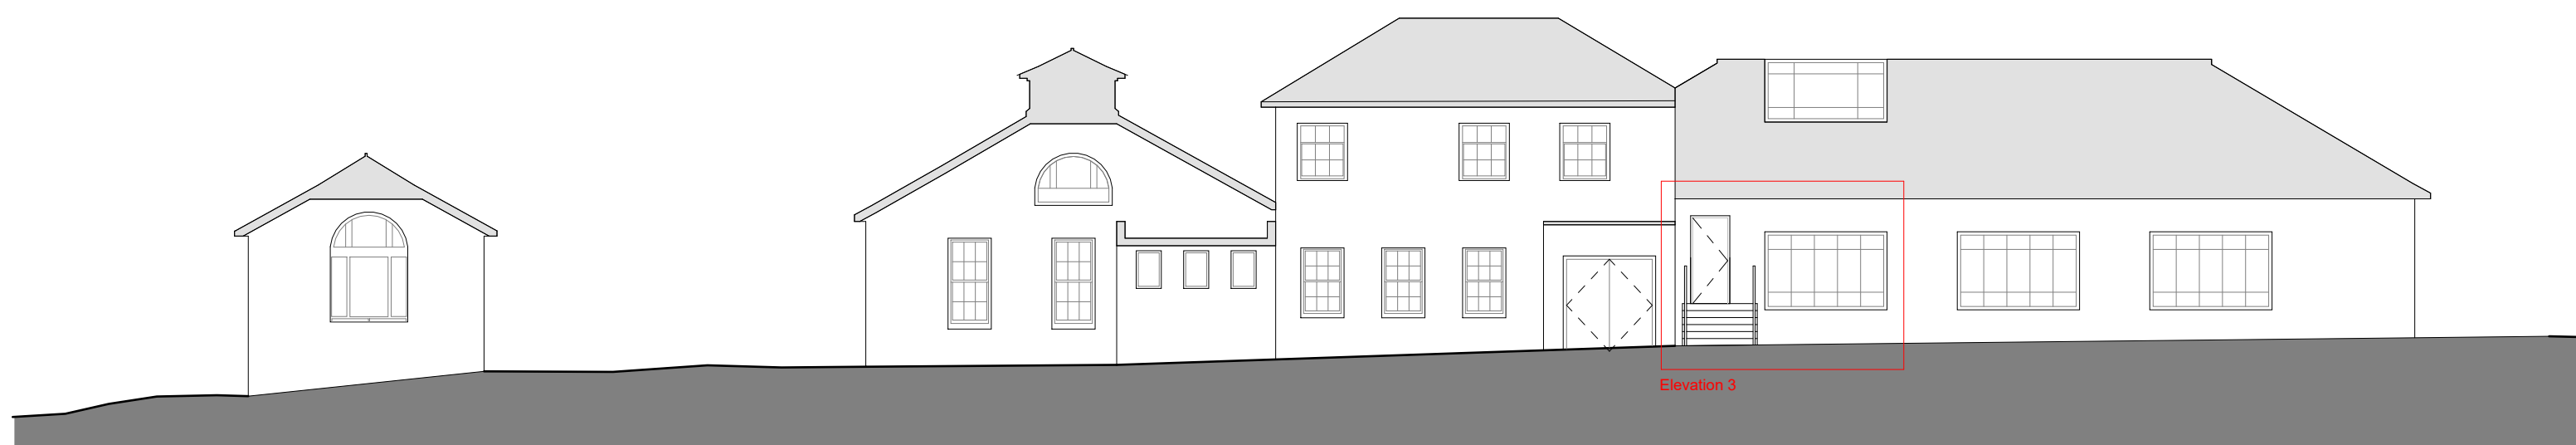

1 Keyplan Elevation - Southwest Facade - Proposed  
1 : 150

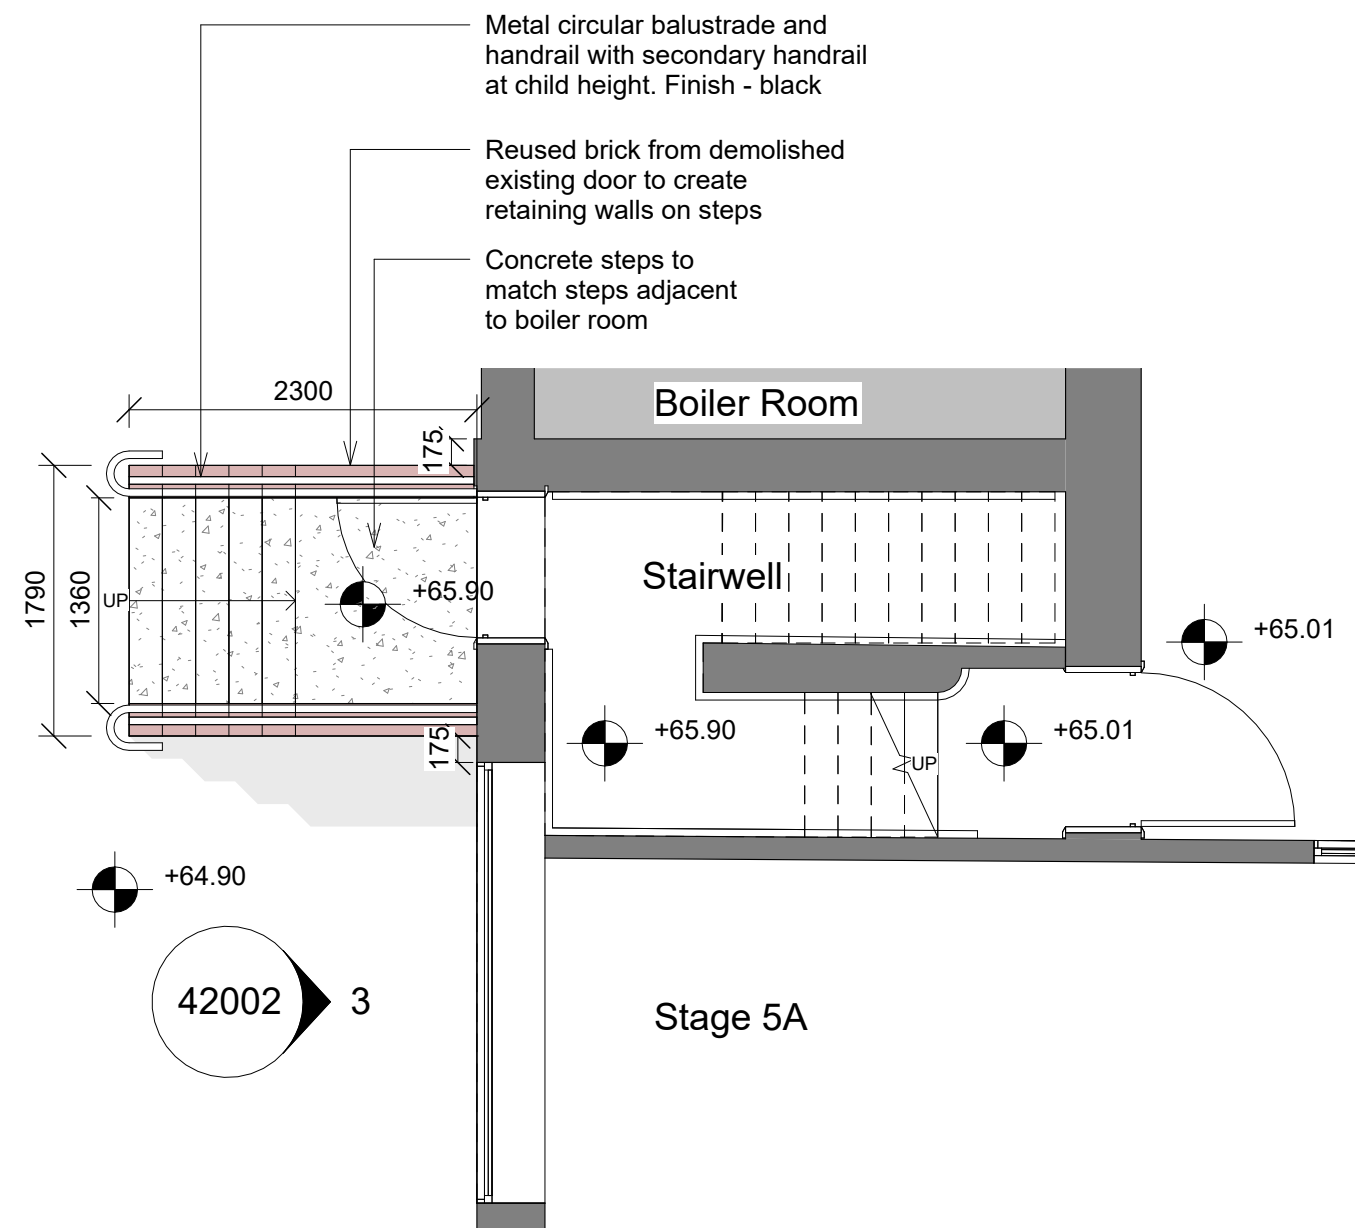


2 00\_PLN\_KeyPlan\_Proposed Fire Door  
1 : 50

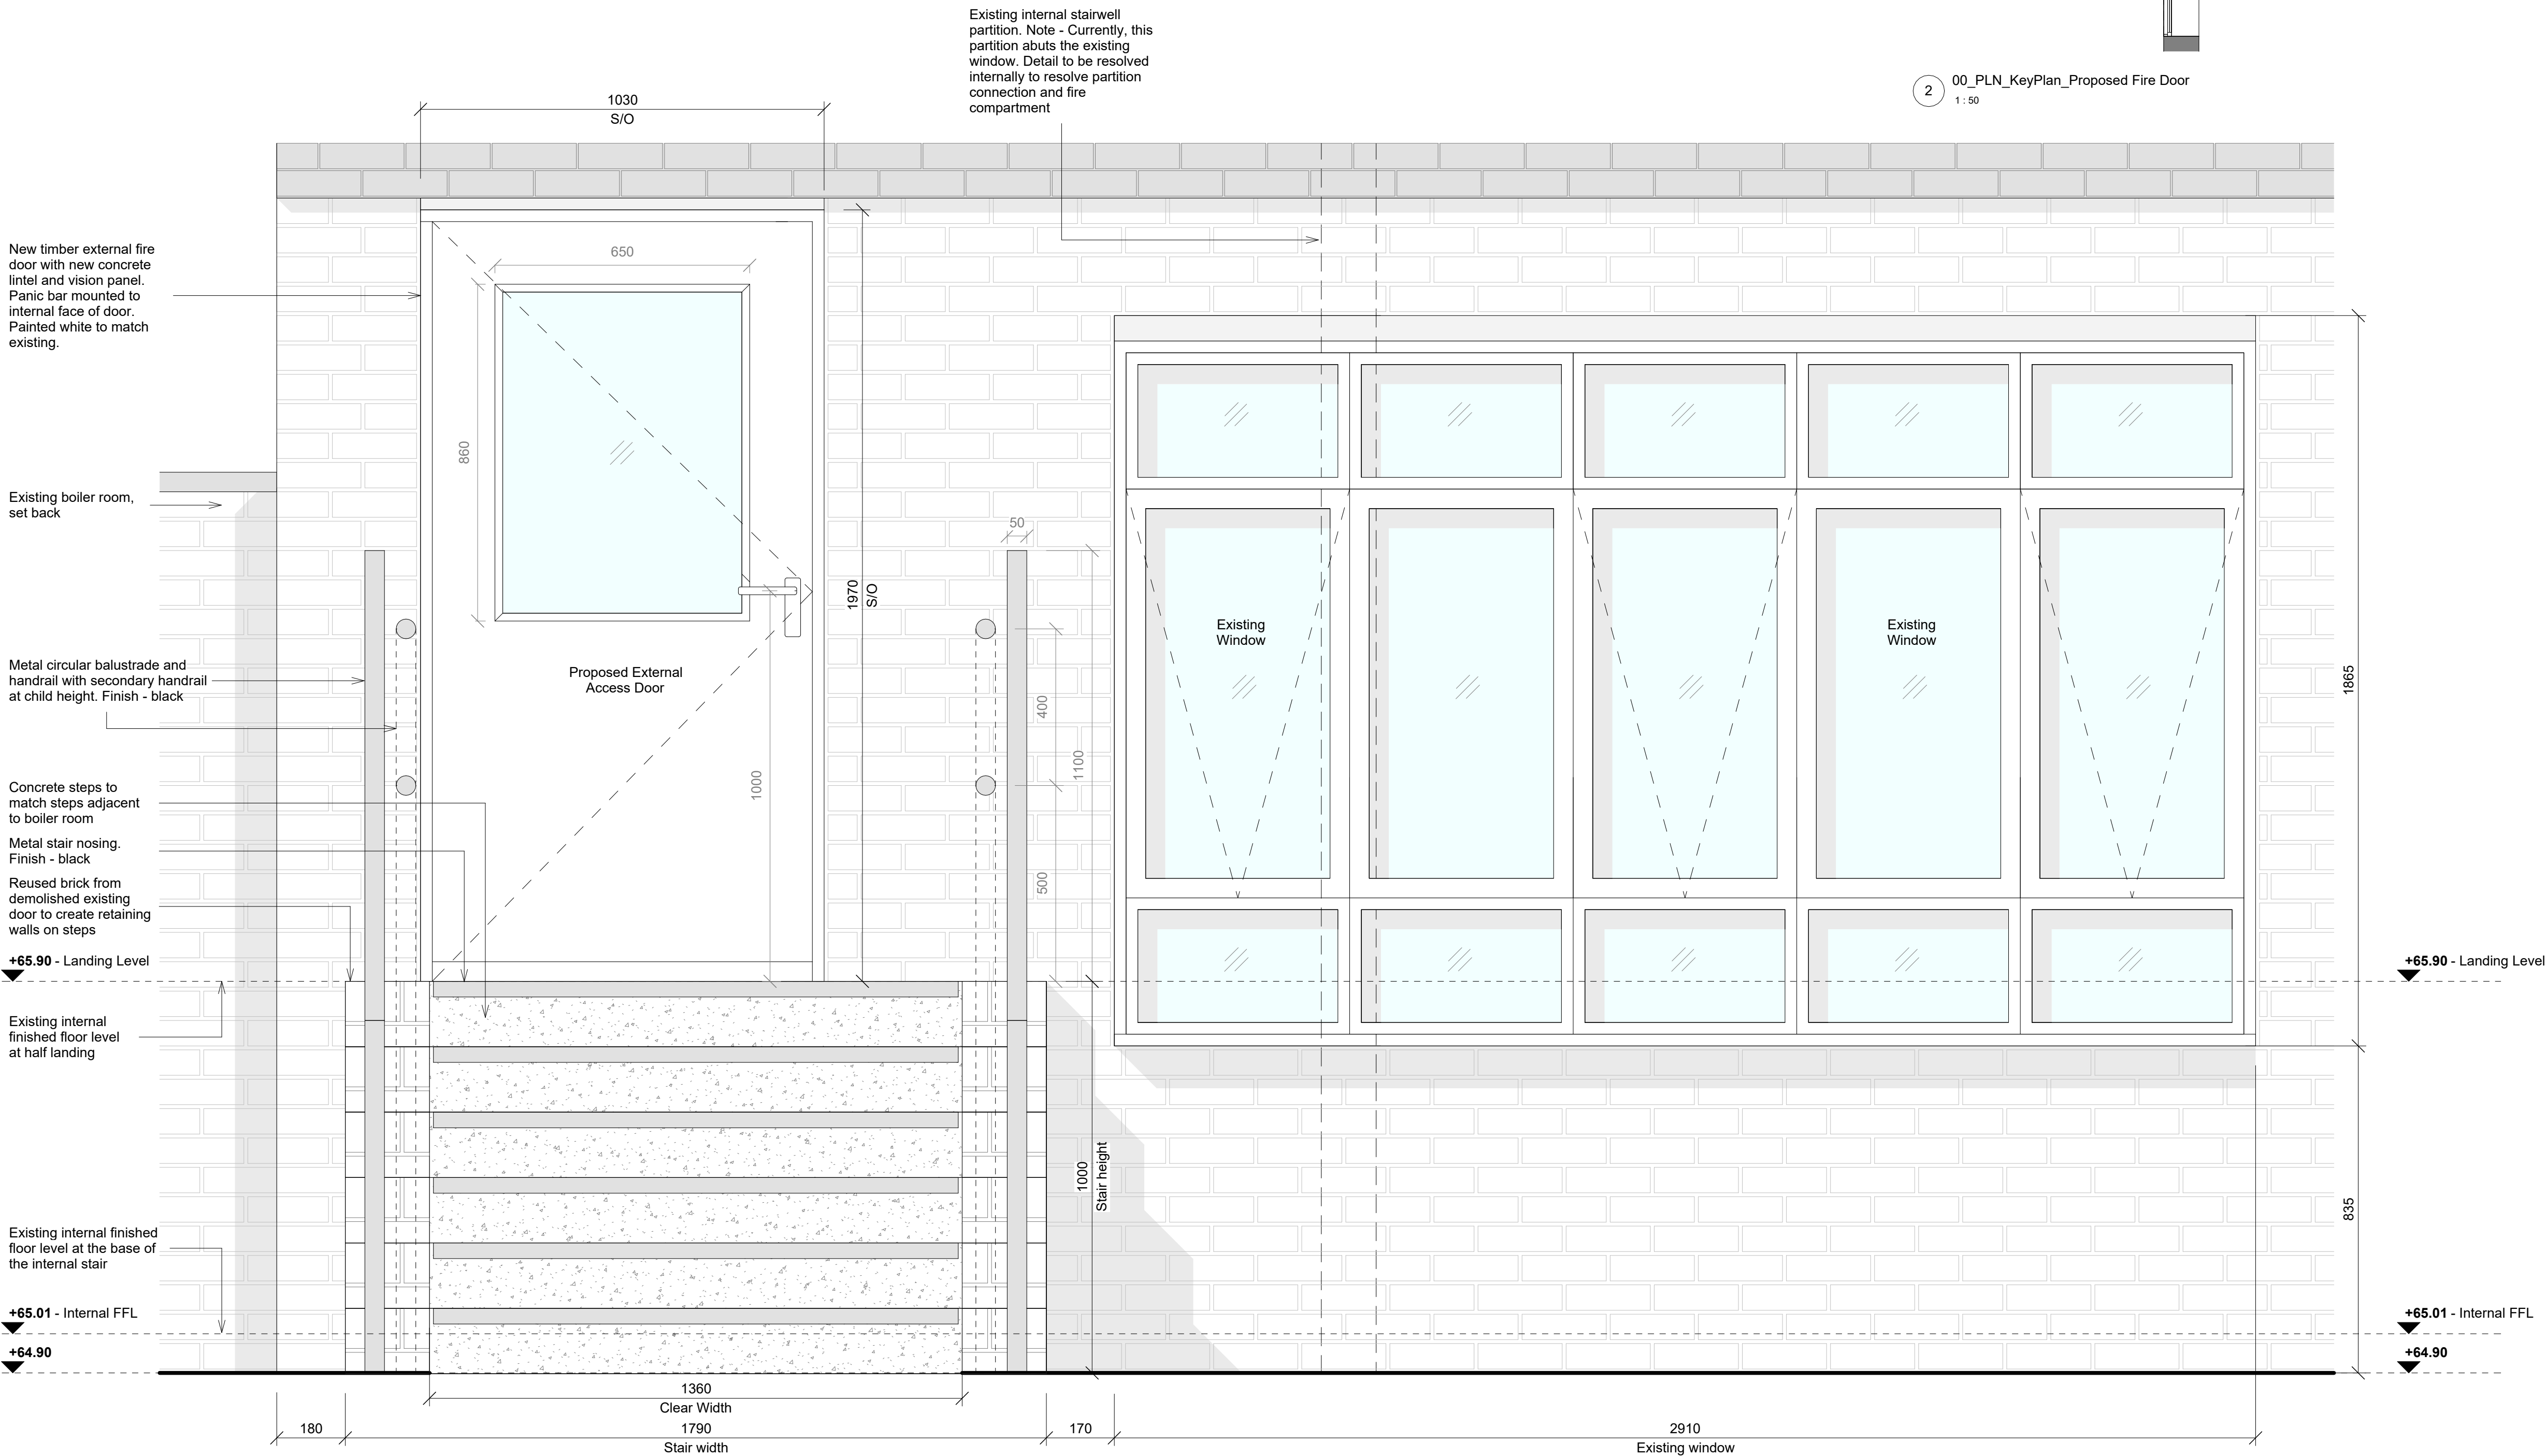

3 External Door - Proposed - Elevation A  
1 : 10

|          |            |     |      |                     |
|----------|------------|-----|------|---------------------|
| P01      | 24/06/2026 | SAR | SGR  | Issued for Planning |
| revision | date       | by  | appr | description         |

Key Plan

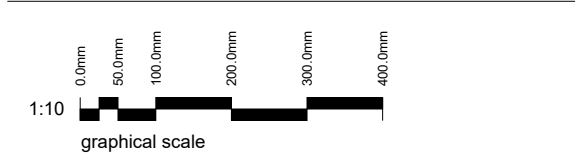

Client

Inspired Education

Project Name

Reddam Early Learning School

Project Address

Reddam House, Berkshire, RG41 5BG

Design Stage

Planning

Drawing Title

Detailed Elevations - External Access Door Alteration - Proposed

Scale Sheet Size Date

1 : 10 A1 15/06/2026

1 : 20 A3

Drawn Checked Approved

SAR LBE SGR

Revision Suitability Code

P01 PL

Drawing No.

RDELS-HAP-PD42-00ZZ-DR-A-42002