

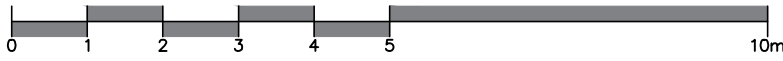


© This drawing is copyright and is not be reproduced or disclosed to third parties without hparchitectures prior permission.
Do not scale from this drawing, other than for Local Authority Planning purposes.
This drawing is to be read in conjunction with all relevant consultants, specialist manufacturers drawings and specifications.
Any discrepancies in dimensions or details on or between these drawings should be drawn to our attention.
All dimensions are in millimetres unless noted otherwise.
Any surveyed information incorporated within this drawing cannot be guaranteed as accurate unless confirmed by fixed dimension.

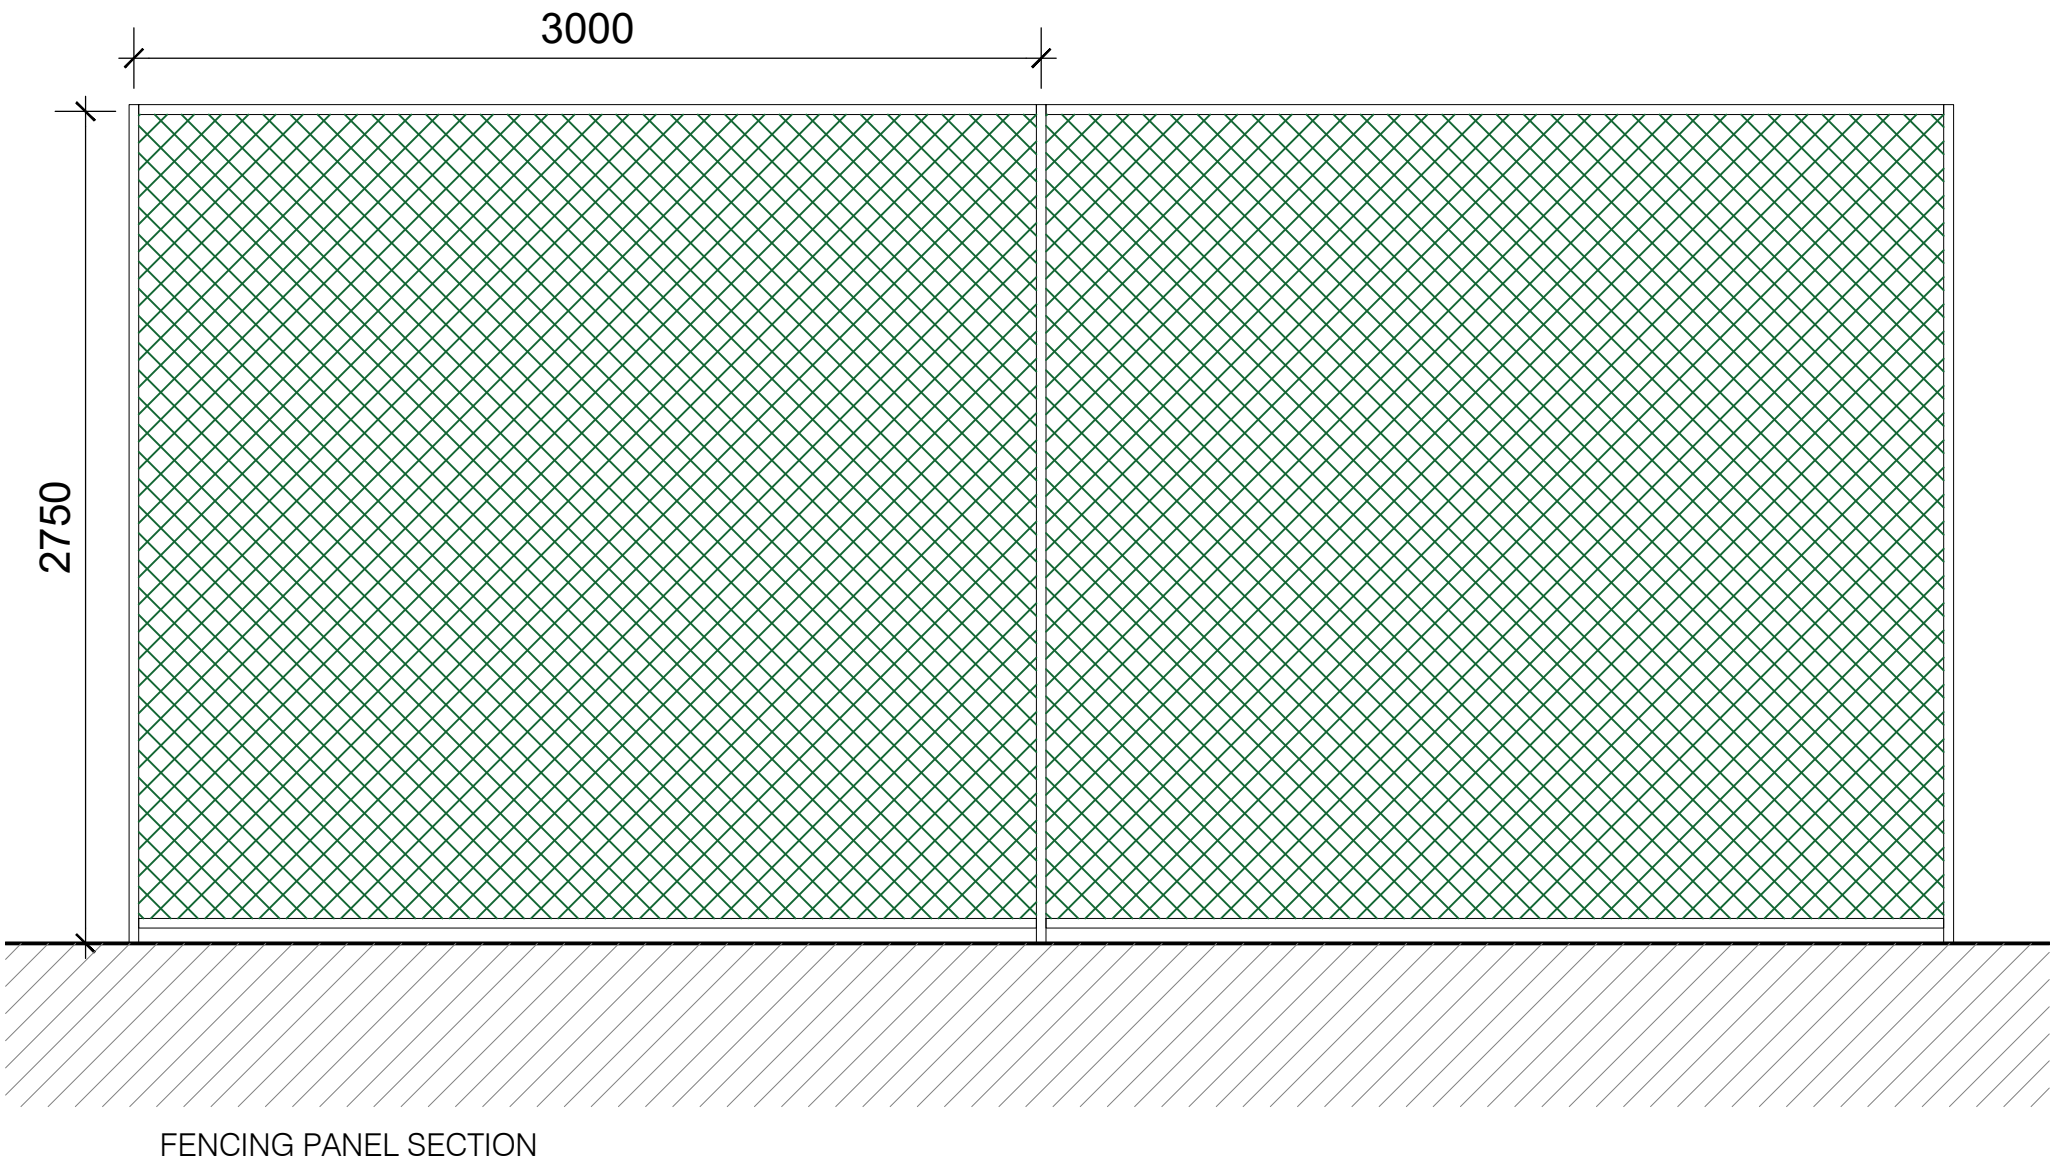

Rev	Date	Description	By
P3	06.11.24	AMENDED TO CLIENT COMMENTS RECEIVED 05.11.24.	GJD
P2	28.10.24	ISSUED TO THE CLIENT FOR COMMENT.	GJD
P1	16.09.24	ISSUED TO THE CLIENT FOR COMMENT.	GJD

PLANNING

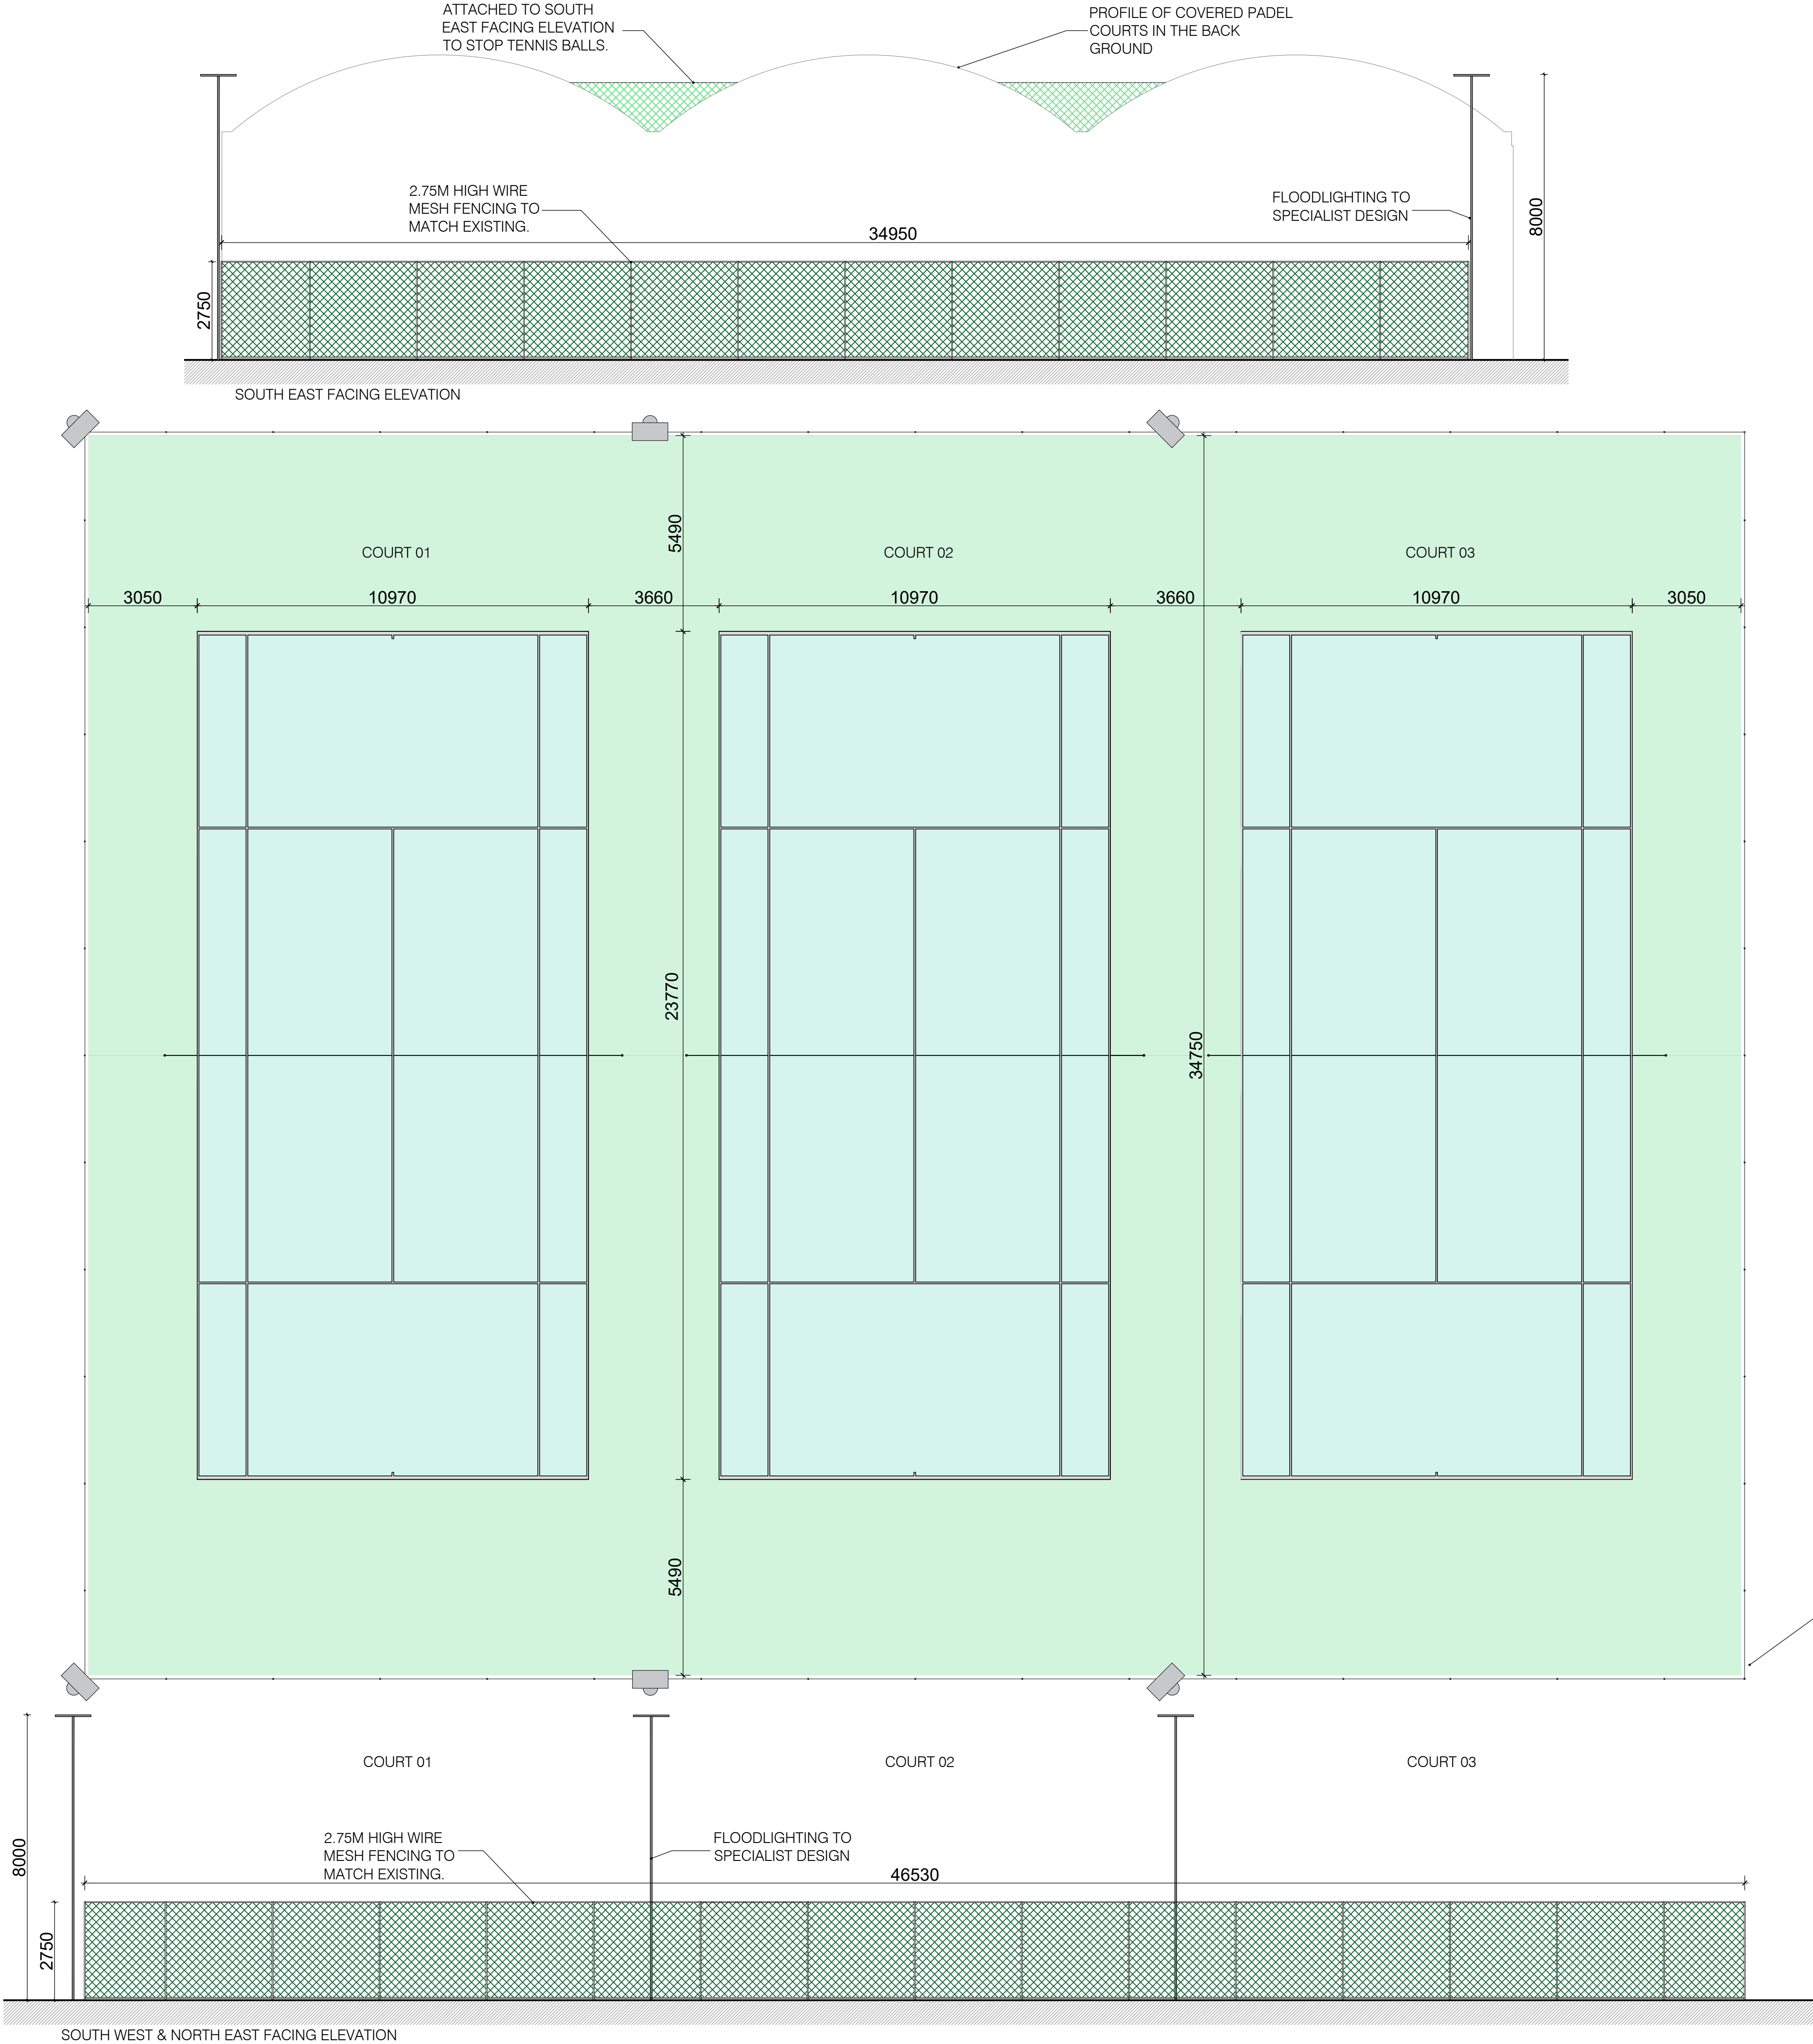

hparchitecture.co.uk / 01344 752 271
Manhattan House, 140 High Street, Crowthorne,
Berkshire RG45 7AY

Client

PADELSTARS

Project

**PADEL COURTS,
BERKSHIRE COUNTY SPORTS CLUB**

Drawing

**PROPOSED TENNIS COURTS
PLANS & ELEVATIONS**

Scale	Date	Drawn By	Checked By
1:100@A1	30/10/2024	GJD	SS
Project No.	Drawing No.	Revision	
24.415	05	P3	

UNCOVERED TENNIS COURTS PLANS AND ELEVATIONS