
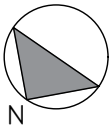


KEY:

- APPLICATION BOUNDARY
162.30 sqm
- REMOVED CONSERVATORY
OUTLINE

IEN

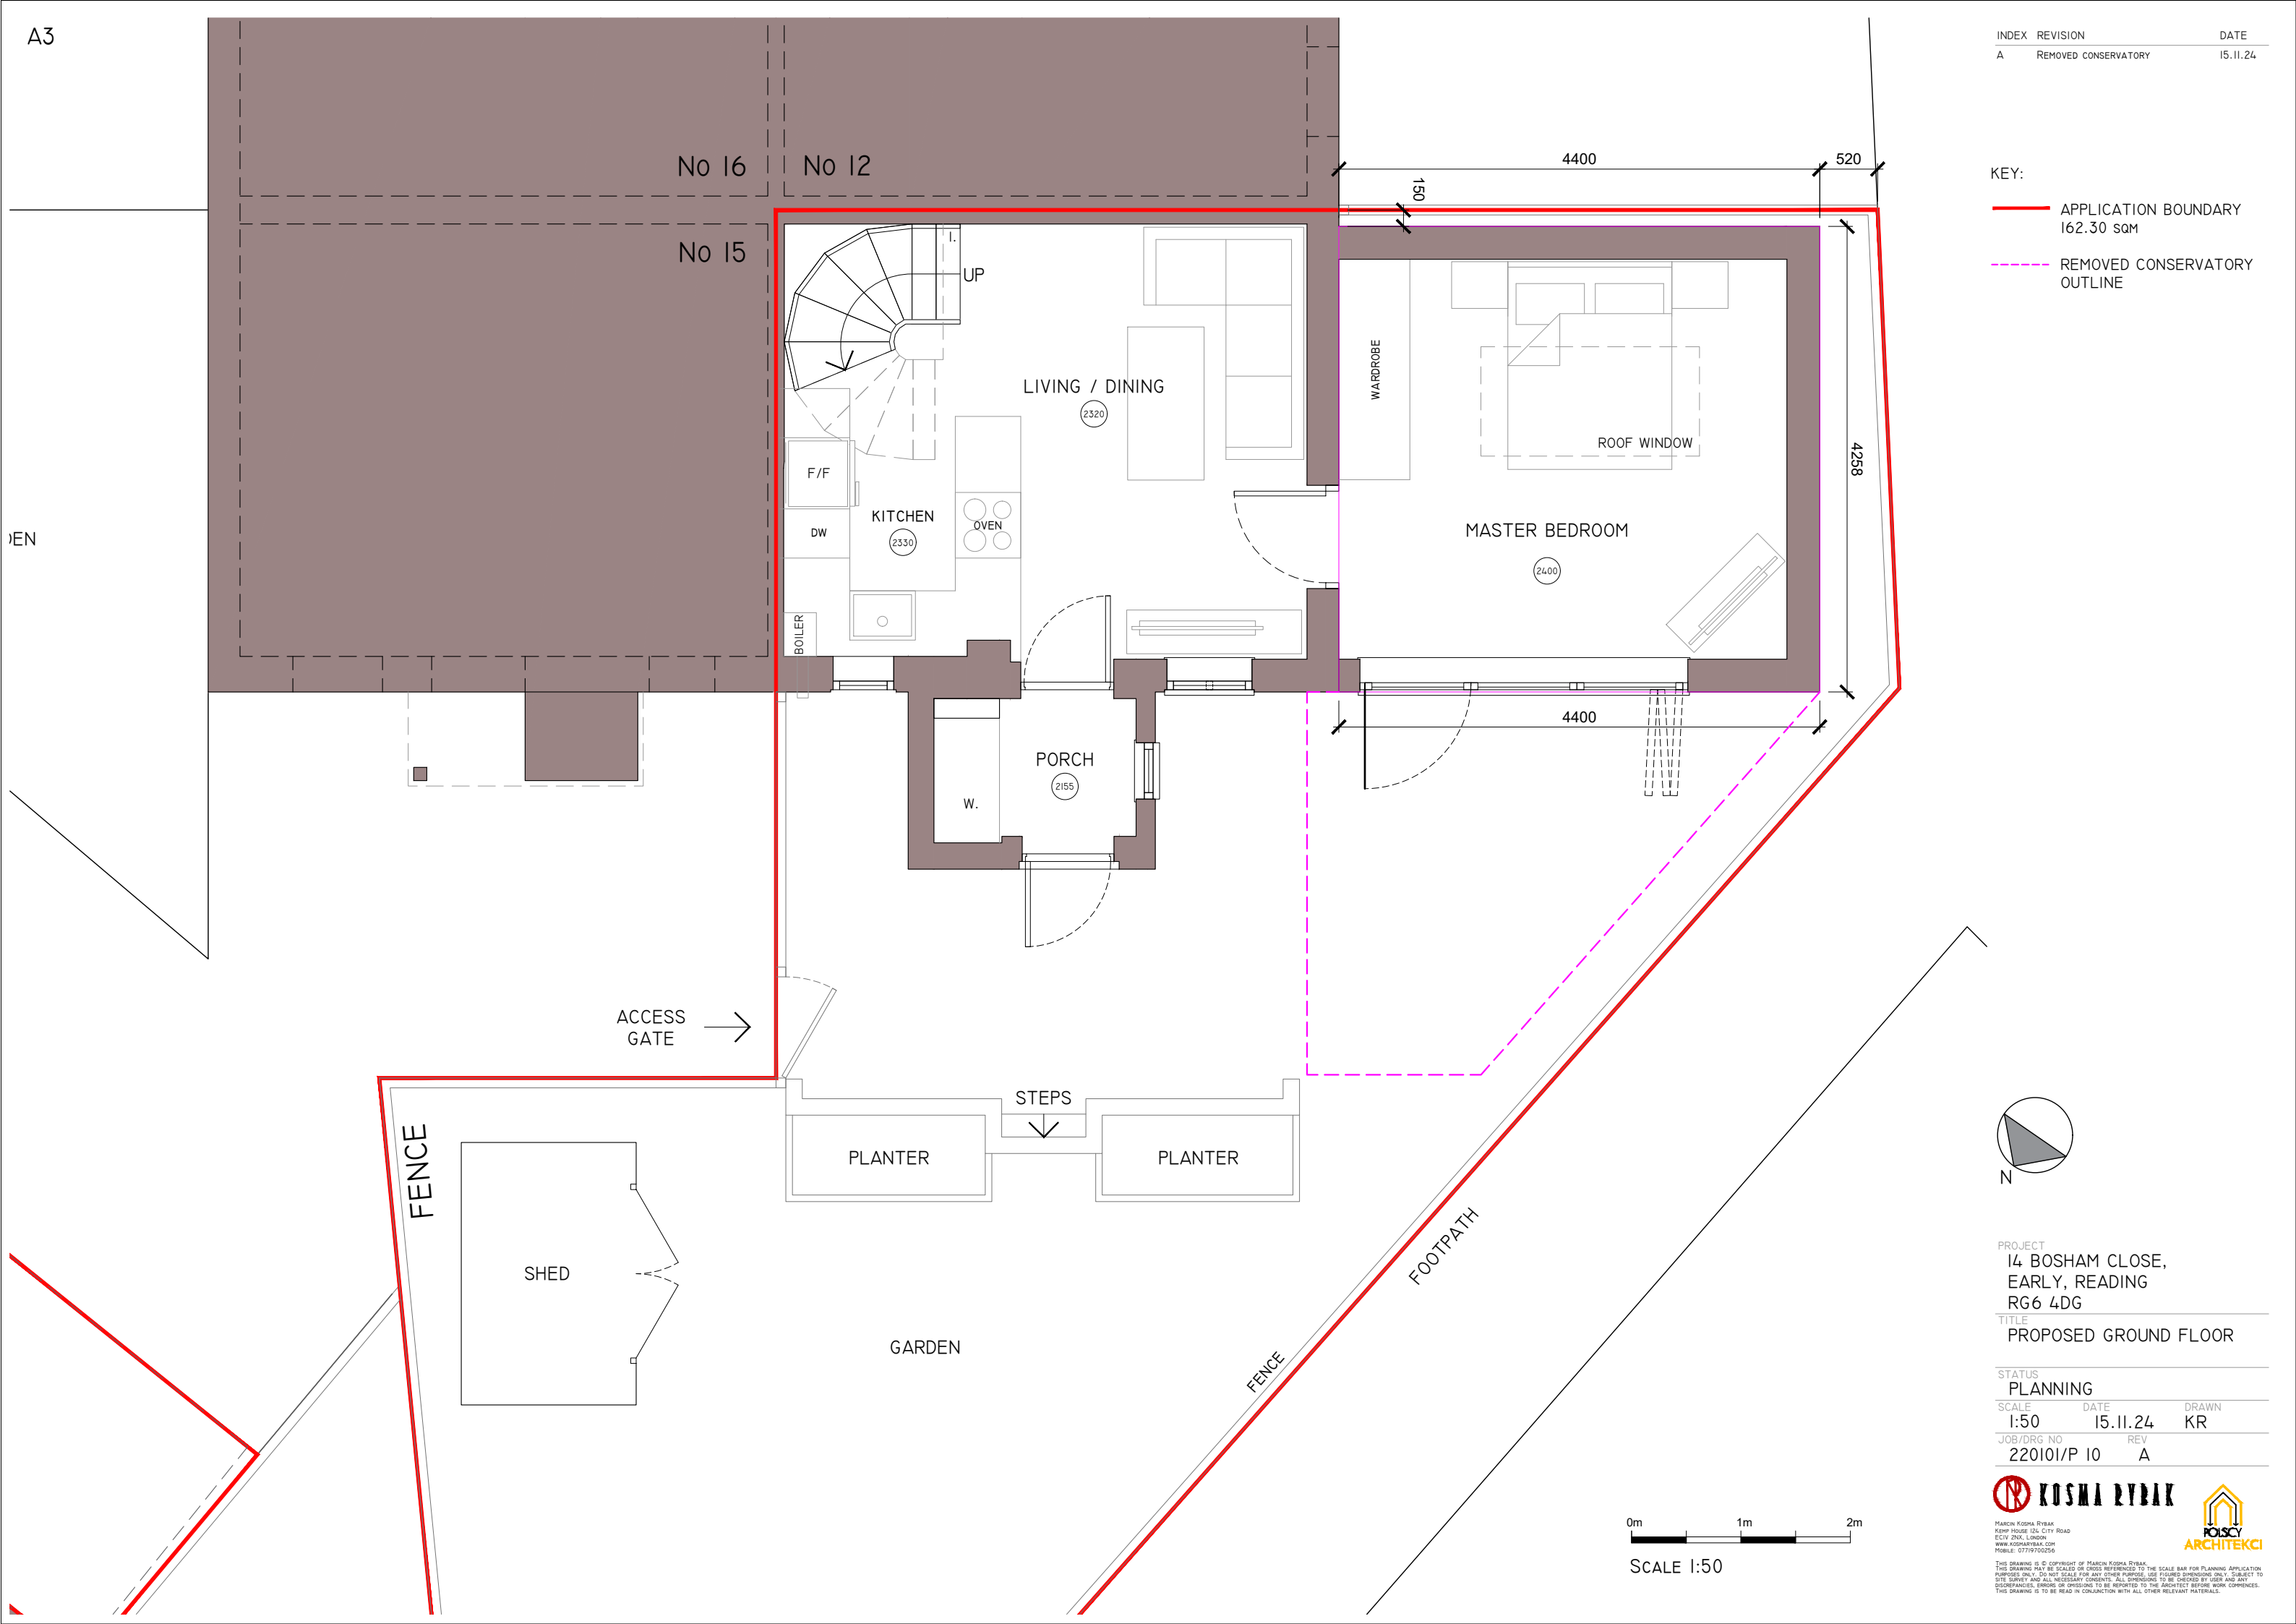

PROJECT
14 BOSHAM CLOSE,
EARLY, READING
RG6 4DG
TITLE
PROPOSED GROUND FLOOR

STATUS
PLANNING
SCALE
1:50
DATE
15.II.24
DRAWN
KR
JOB/DRG NO.
220101/P 10
REV
A



MARCIN KOSMA RYBAK
KEMP HOUSE 126 CITY ROAD
EC1V 9NU, LONDON
WWW.KOSMARYBAK.COM
PHONE: 0779700256



POLSKY
ARCHITEKCI

