


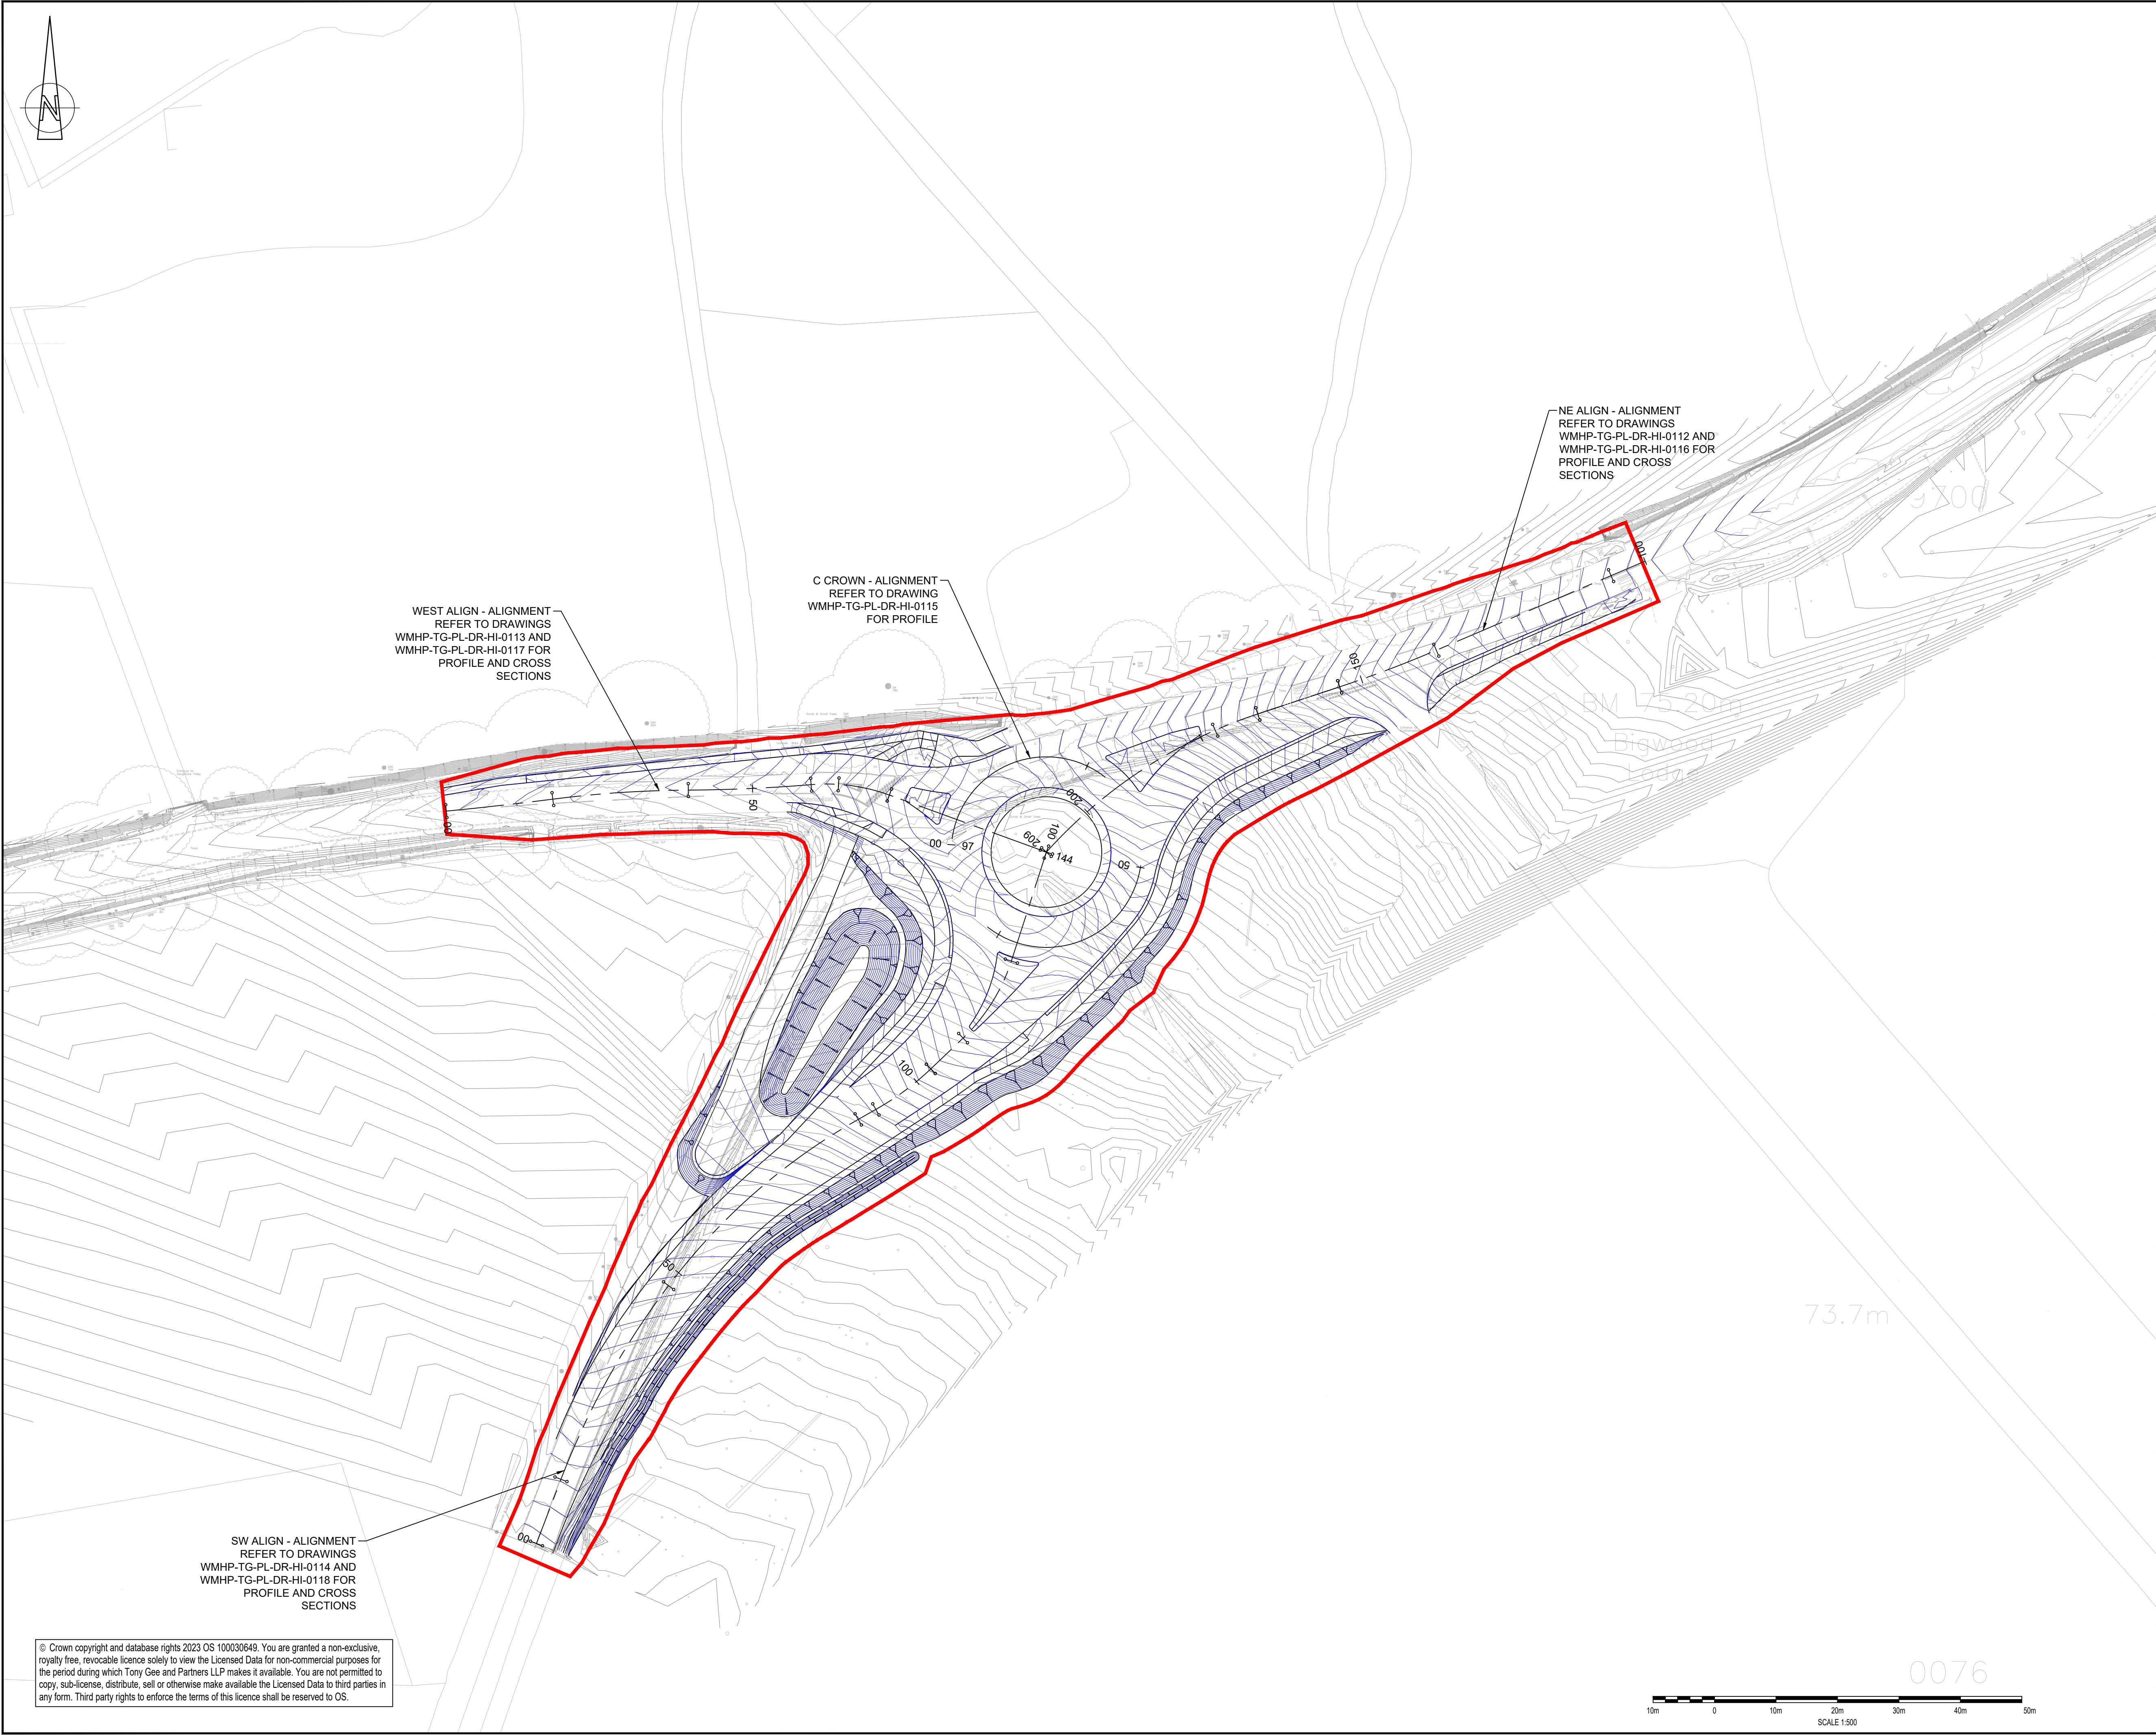


DO NOT SCALE

- NOTES:
- ALL DIMENSIONS ARE IN MILLIMETRES UNLESS NOTED OTHERWISE.
 - ALL LEVELS ARE IN METRES AOD UNLESS NOTED OTHERWISE.

LEGEND

- PLANNING APPLICATION BOUNDARY
- PROPOSED CONTOUR
- EXISTING CONTOUR

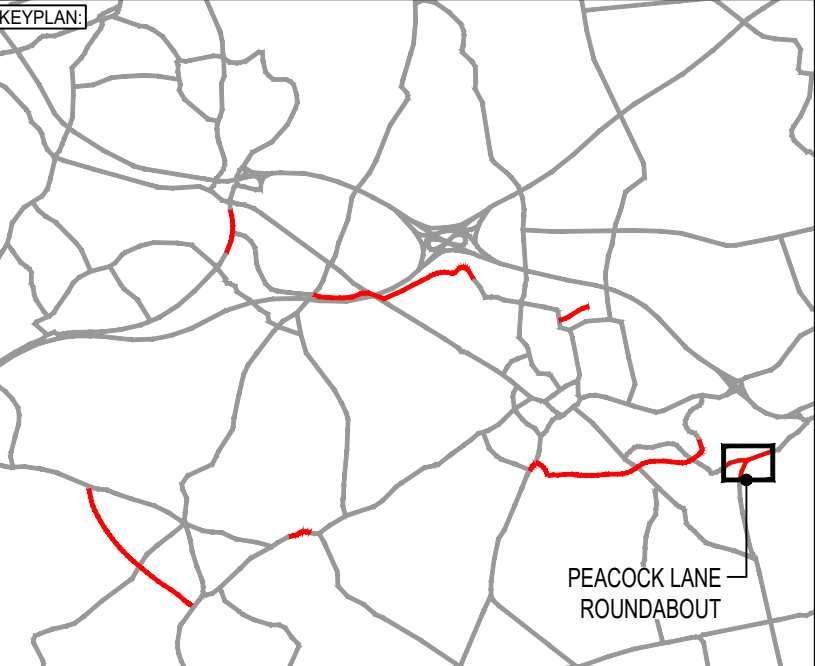

P02	19/09/2025	HH	UPDATED FOLLOWING COMMENTS	DJF	JC
P01	29/11/2024	JB	FOR WBC REVIEW & COMMENT (APPROVAL)	DJF	JC
REV	DATE	BY	DESCRIPTION	CHK	APP

DRAWING STATUS: SUITABLE FOR REVIEW & COMMENT S3

DESIGNER:

Tony Gee

Consulting Civil, Structural and Geotechnical Engineers

Tony Gee and Partners LLP
Hardy House
140 High Street
Esher, Surrey
KT10 9QJ
Tel: 01372 461600
www.tonygee.com

CLIENT:

WOKINGHAM BOROUGH COUNCIL

Shute End, Wokingham, Berkshire RG40 1BN
Tel: (0118) 974 6000 Web: www.wokingham.gov.uk

PROJECT: PEACOCK LANE

TITLE: HIGHWAYS PLAN ALIGNMENT

SCALE @ A1: 1:500	CHECKED: DJF	APPROVED: JC
PROJECT NO: C118047	DESIGNED: JB	DRAWN: JB
DRAWING No: WMHP-TG-PL-DR-HI-0101	DATE: SEPTEMBER 2025	REV: P02