



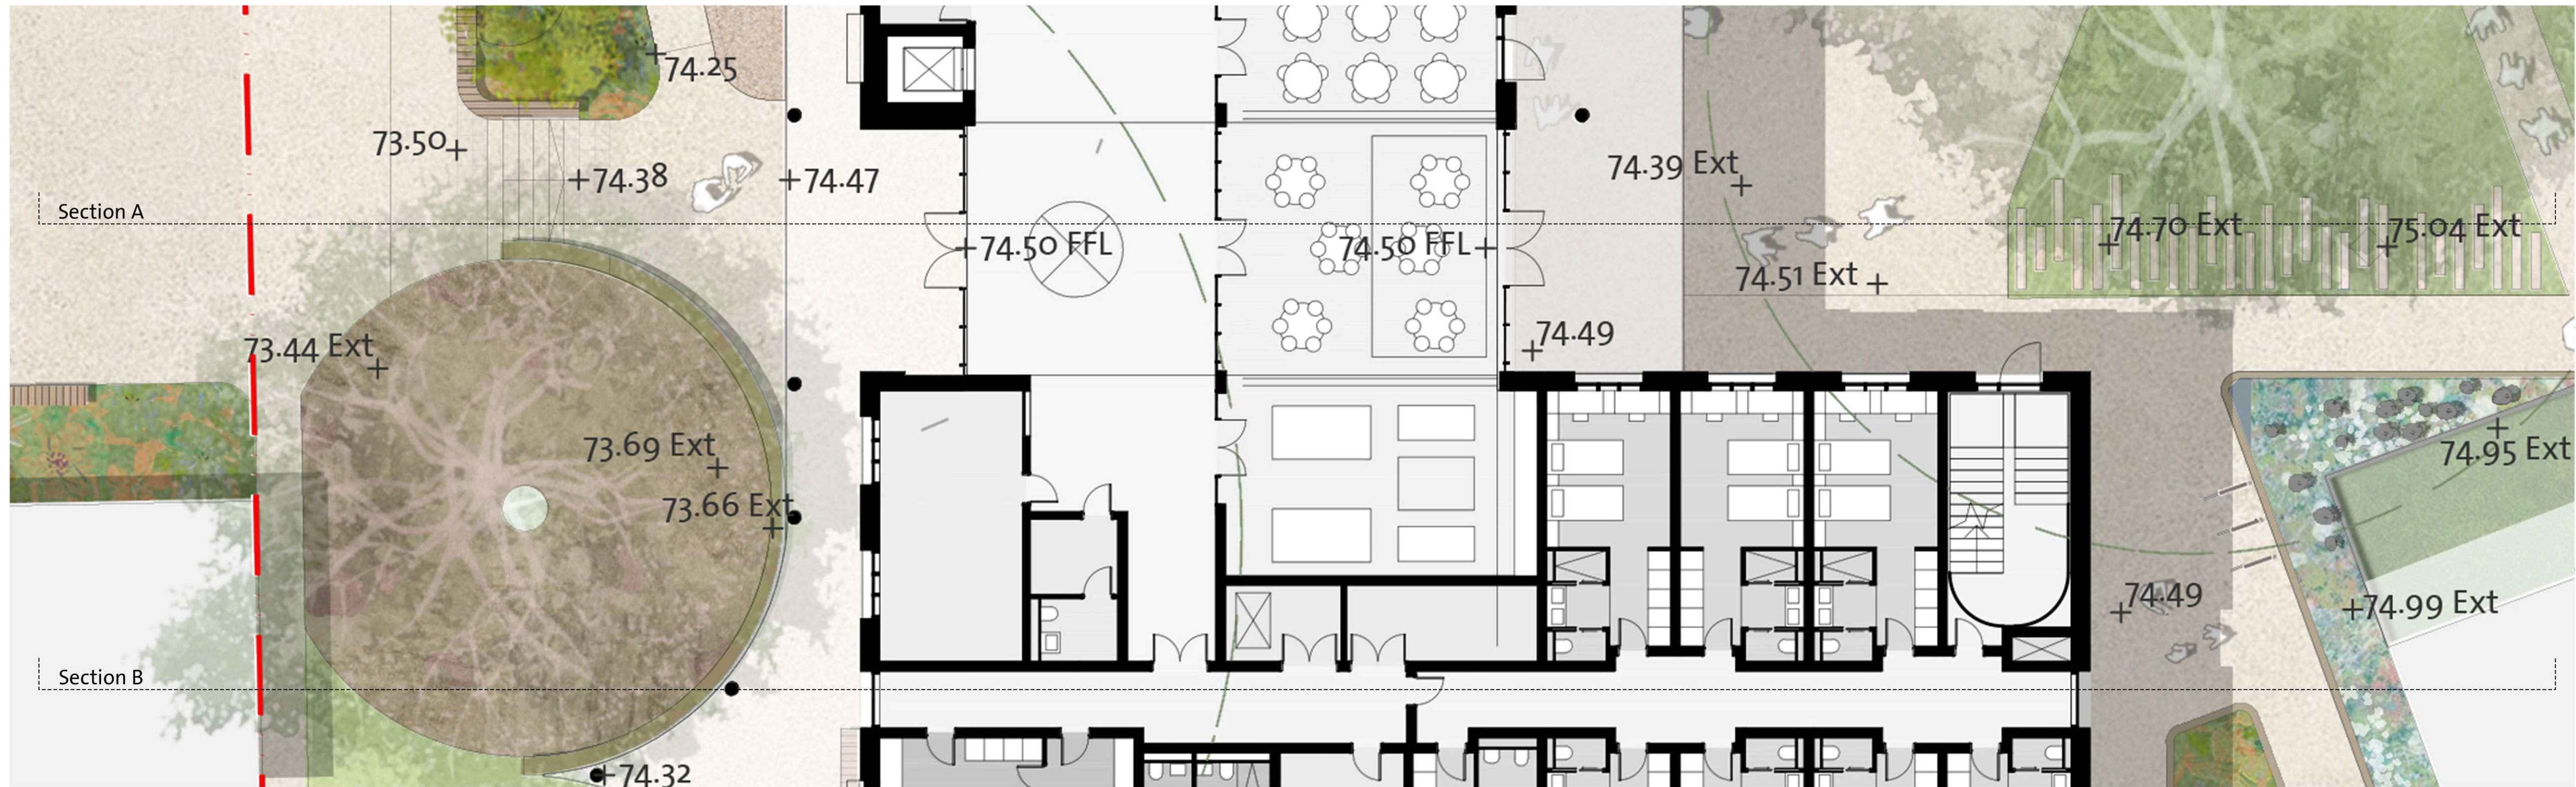

Location Plan

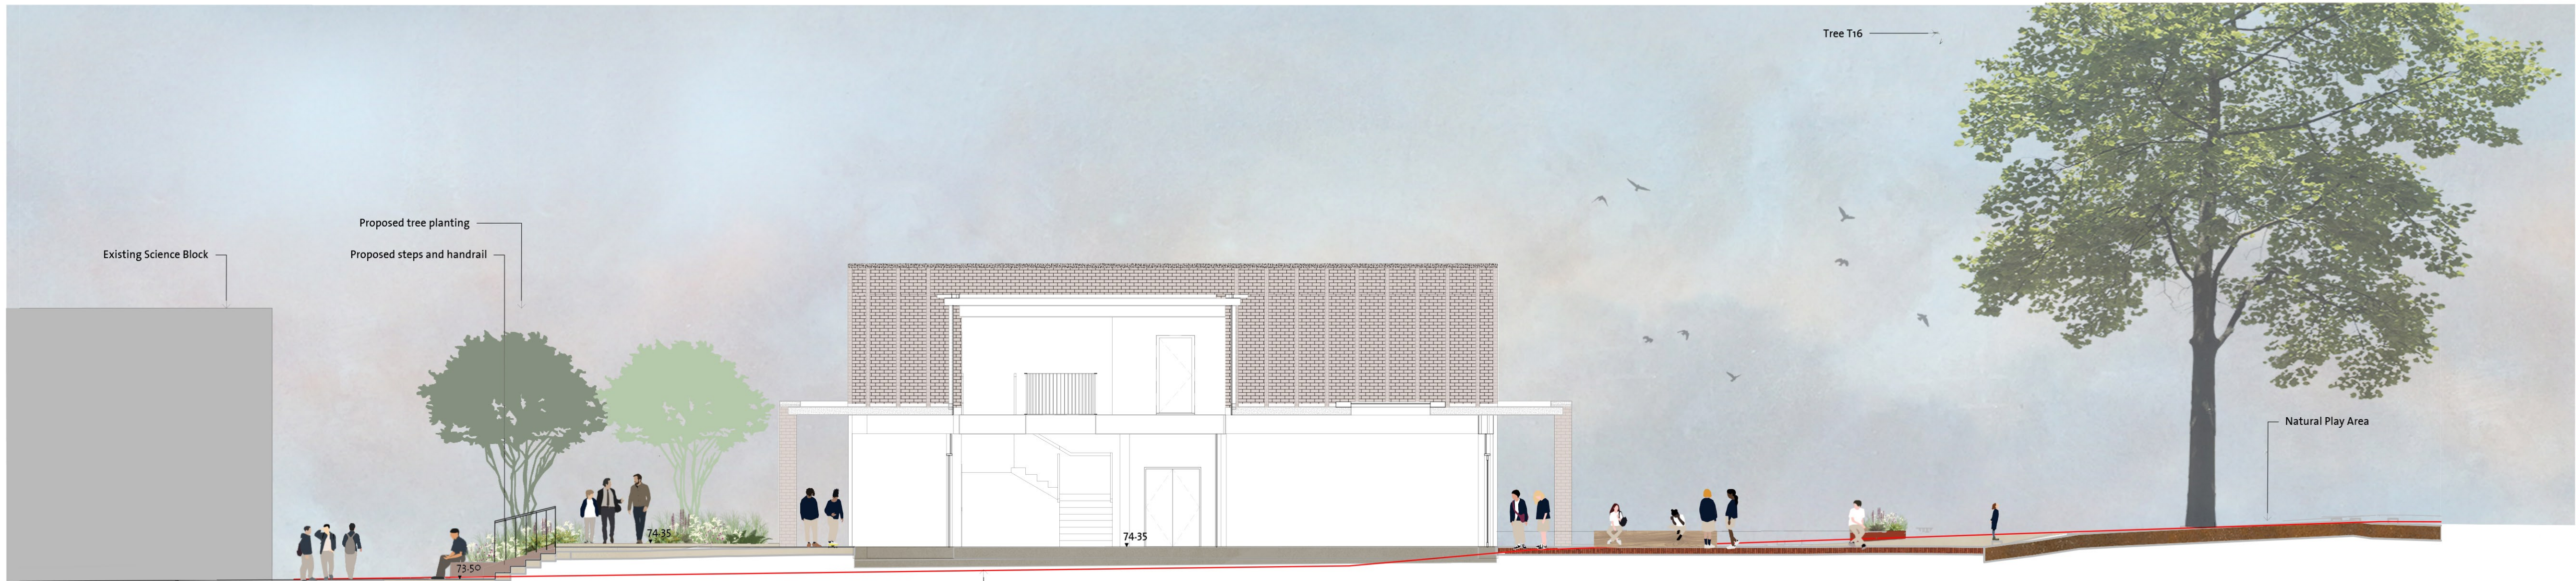

Section A



Section B

Reddam House - New Boarding House

Illustrative Landscape Site Section
11th April 2025 Scale 1:100 @ A1
0363-BDL-XX-XX-DR-L-0804-P05

