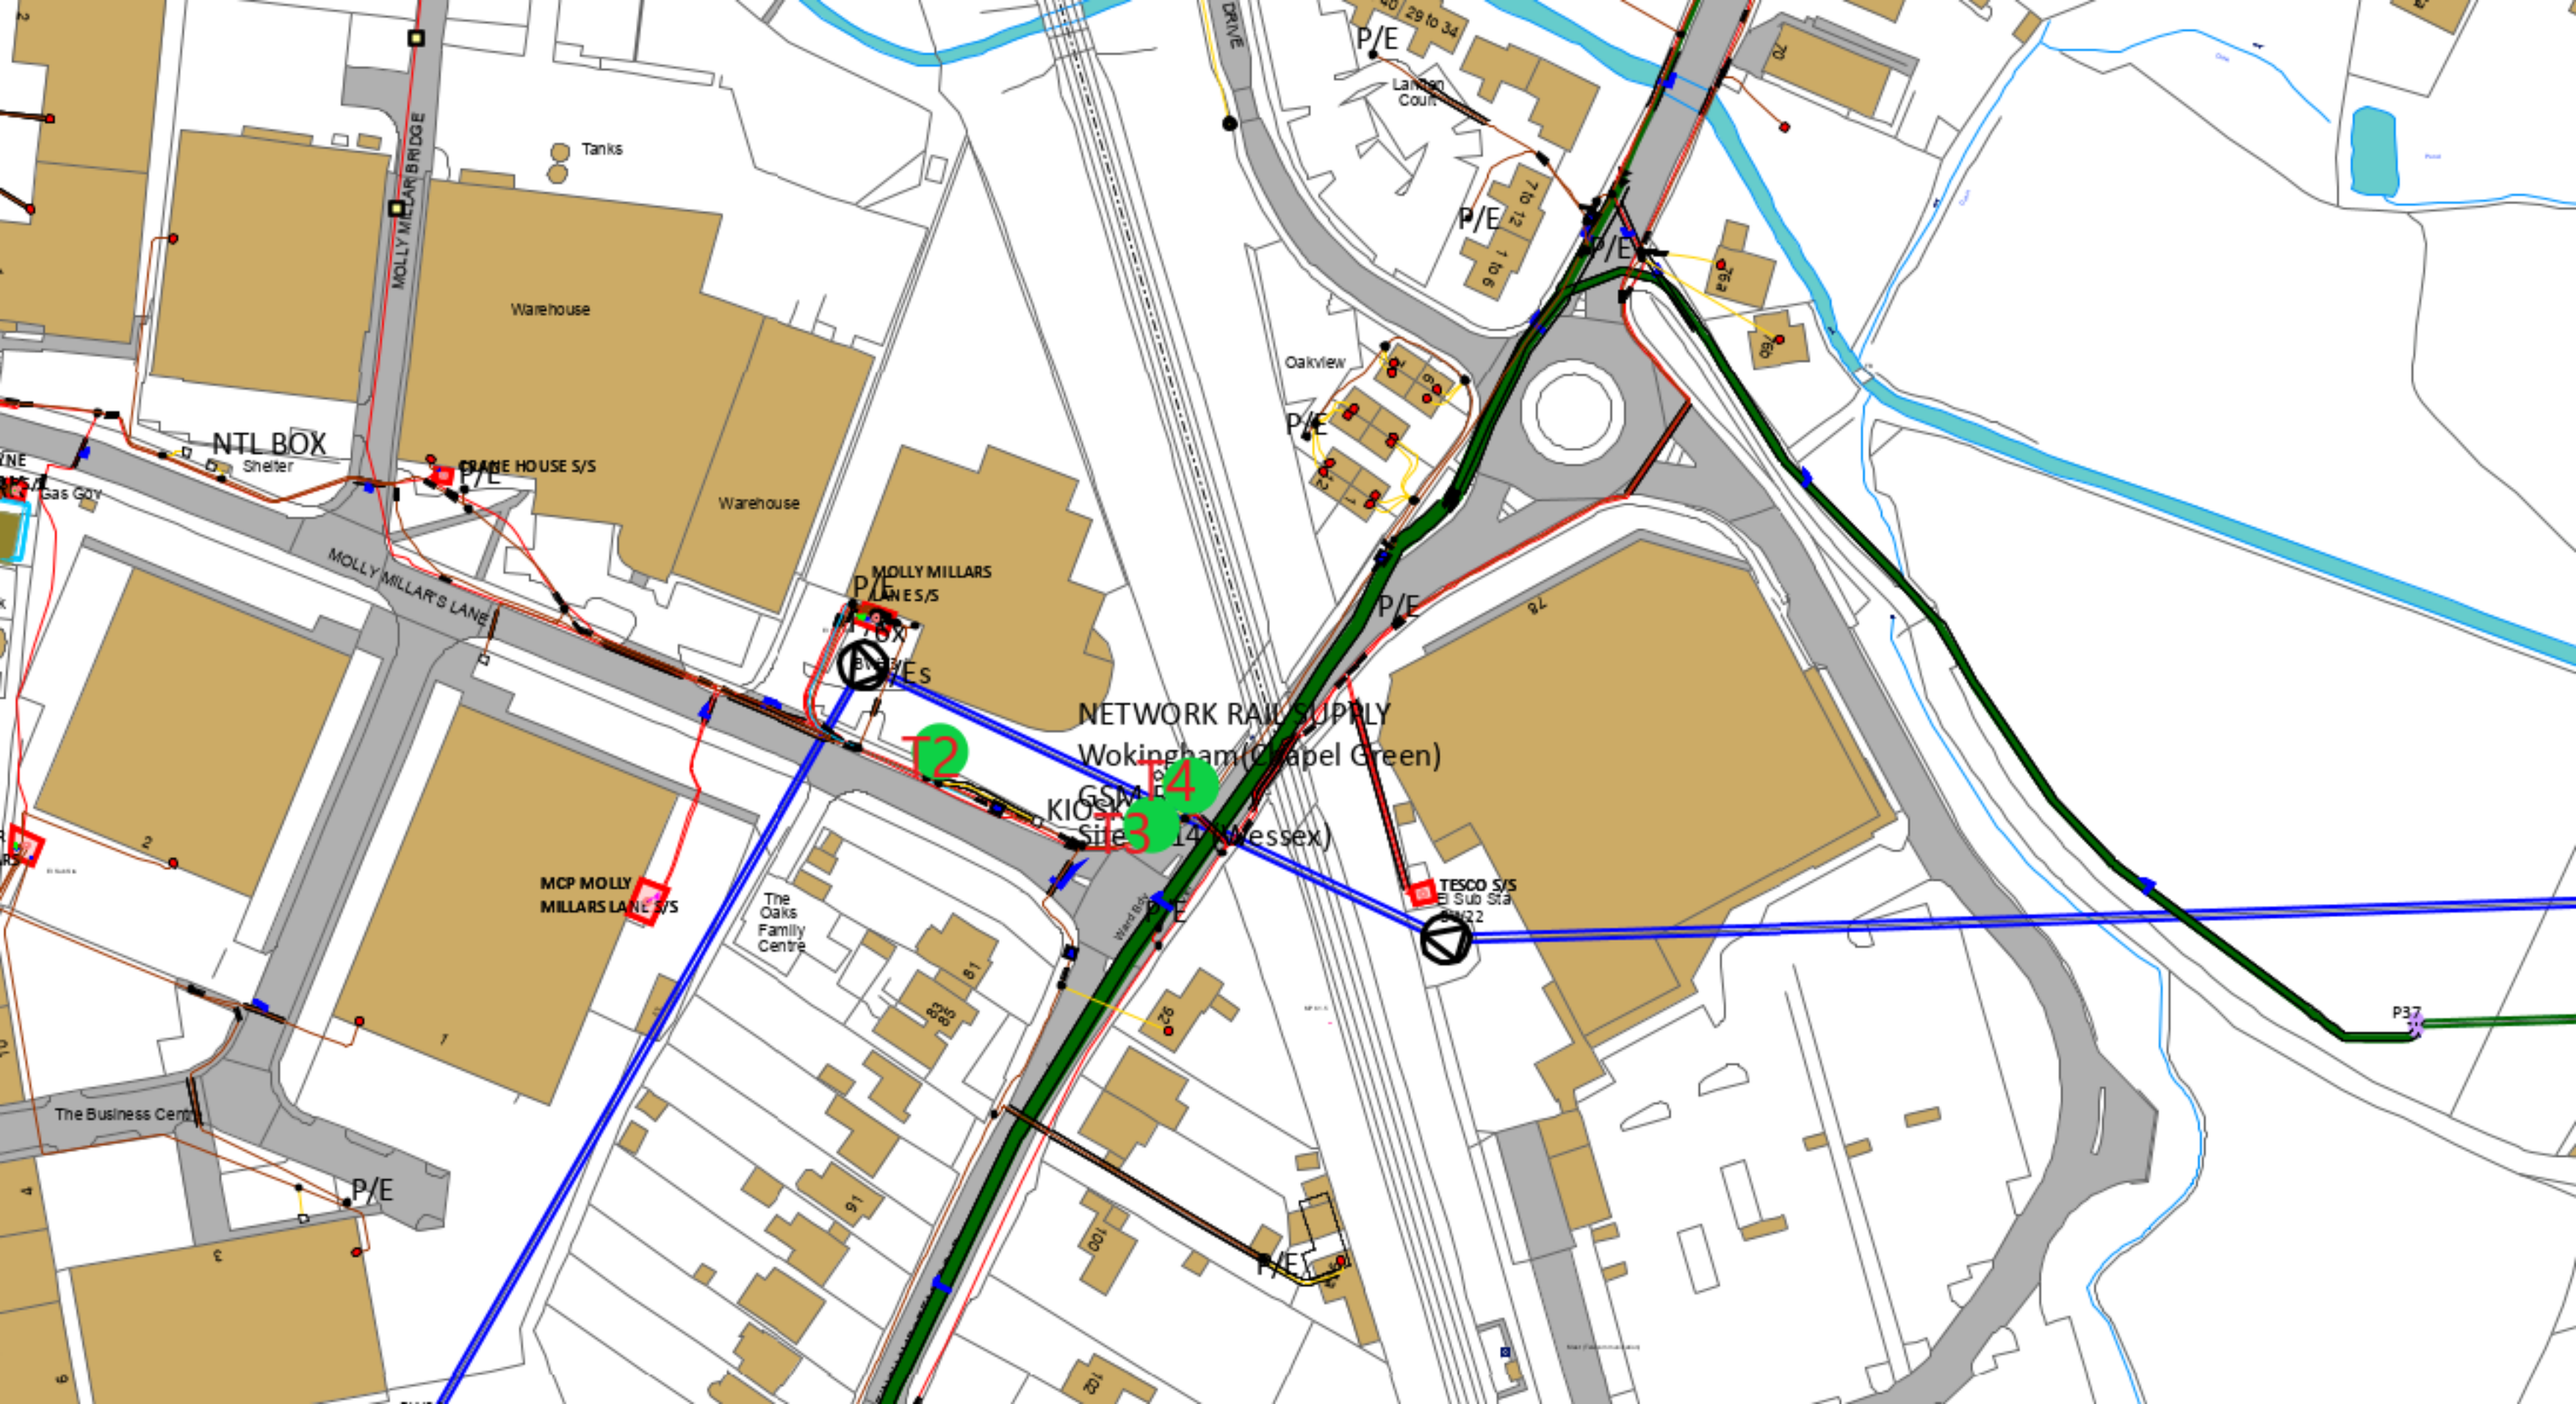

NETWORK RAIL SUPPLY
Wokingham(Chapel Green)
T2
T3
T4
KIOSK
Site
14 (Wessex)
GSM
MOLLY MILLAR BRIDGE
MOLLY MILLAR'S LANE
Warehouse
Warehouse
Tanks
NTL BOX
Shelter
CRANE HOUSE S/S
MOLLY MILLARS LANE S/S
MCP MOLLY MILLARS LANE S/S
The Oaks Family Centre
The Business Centre
Oakview
TESCO S/S
P/E
P37