


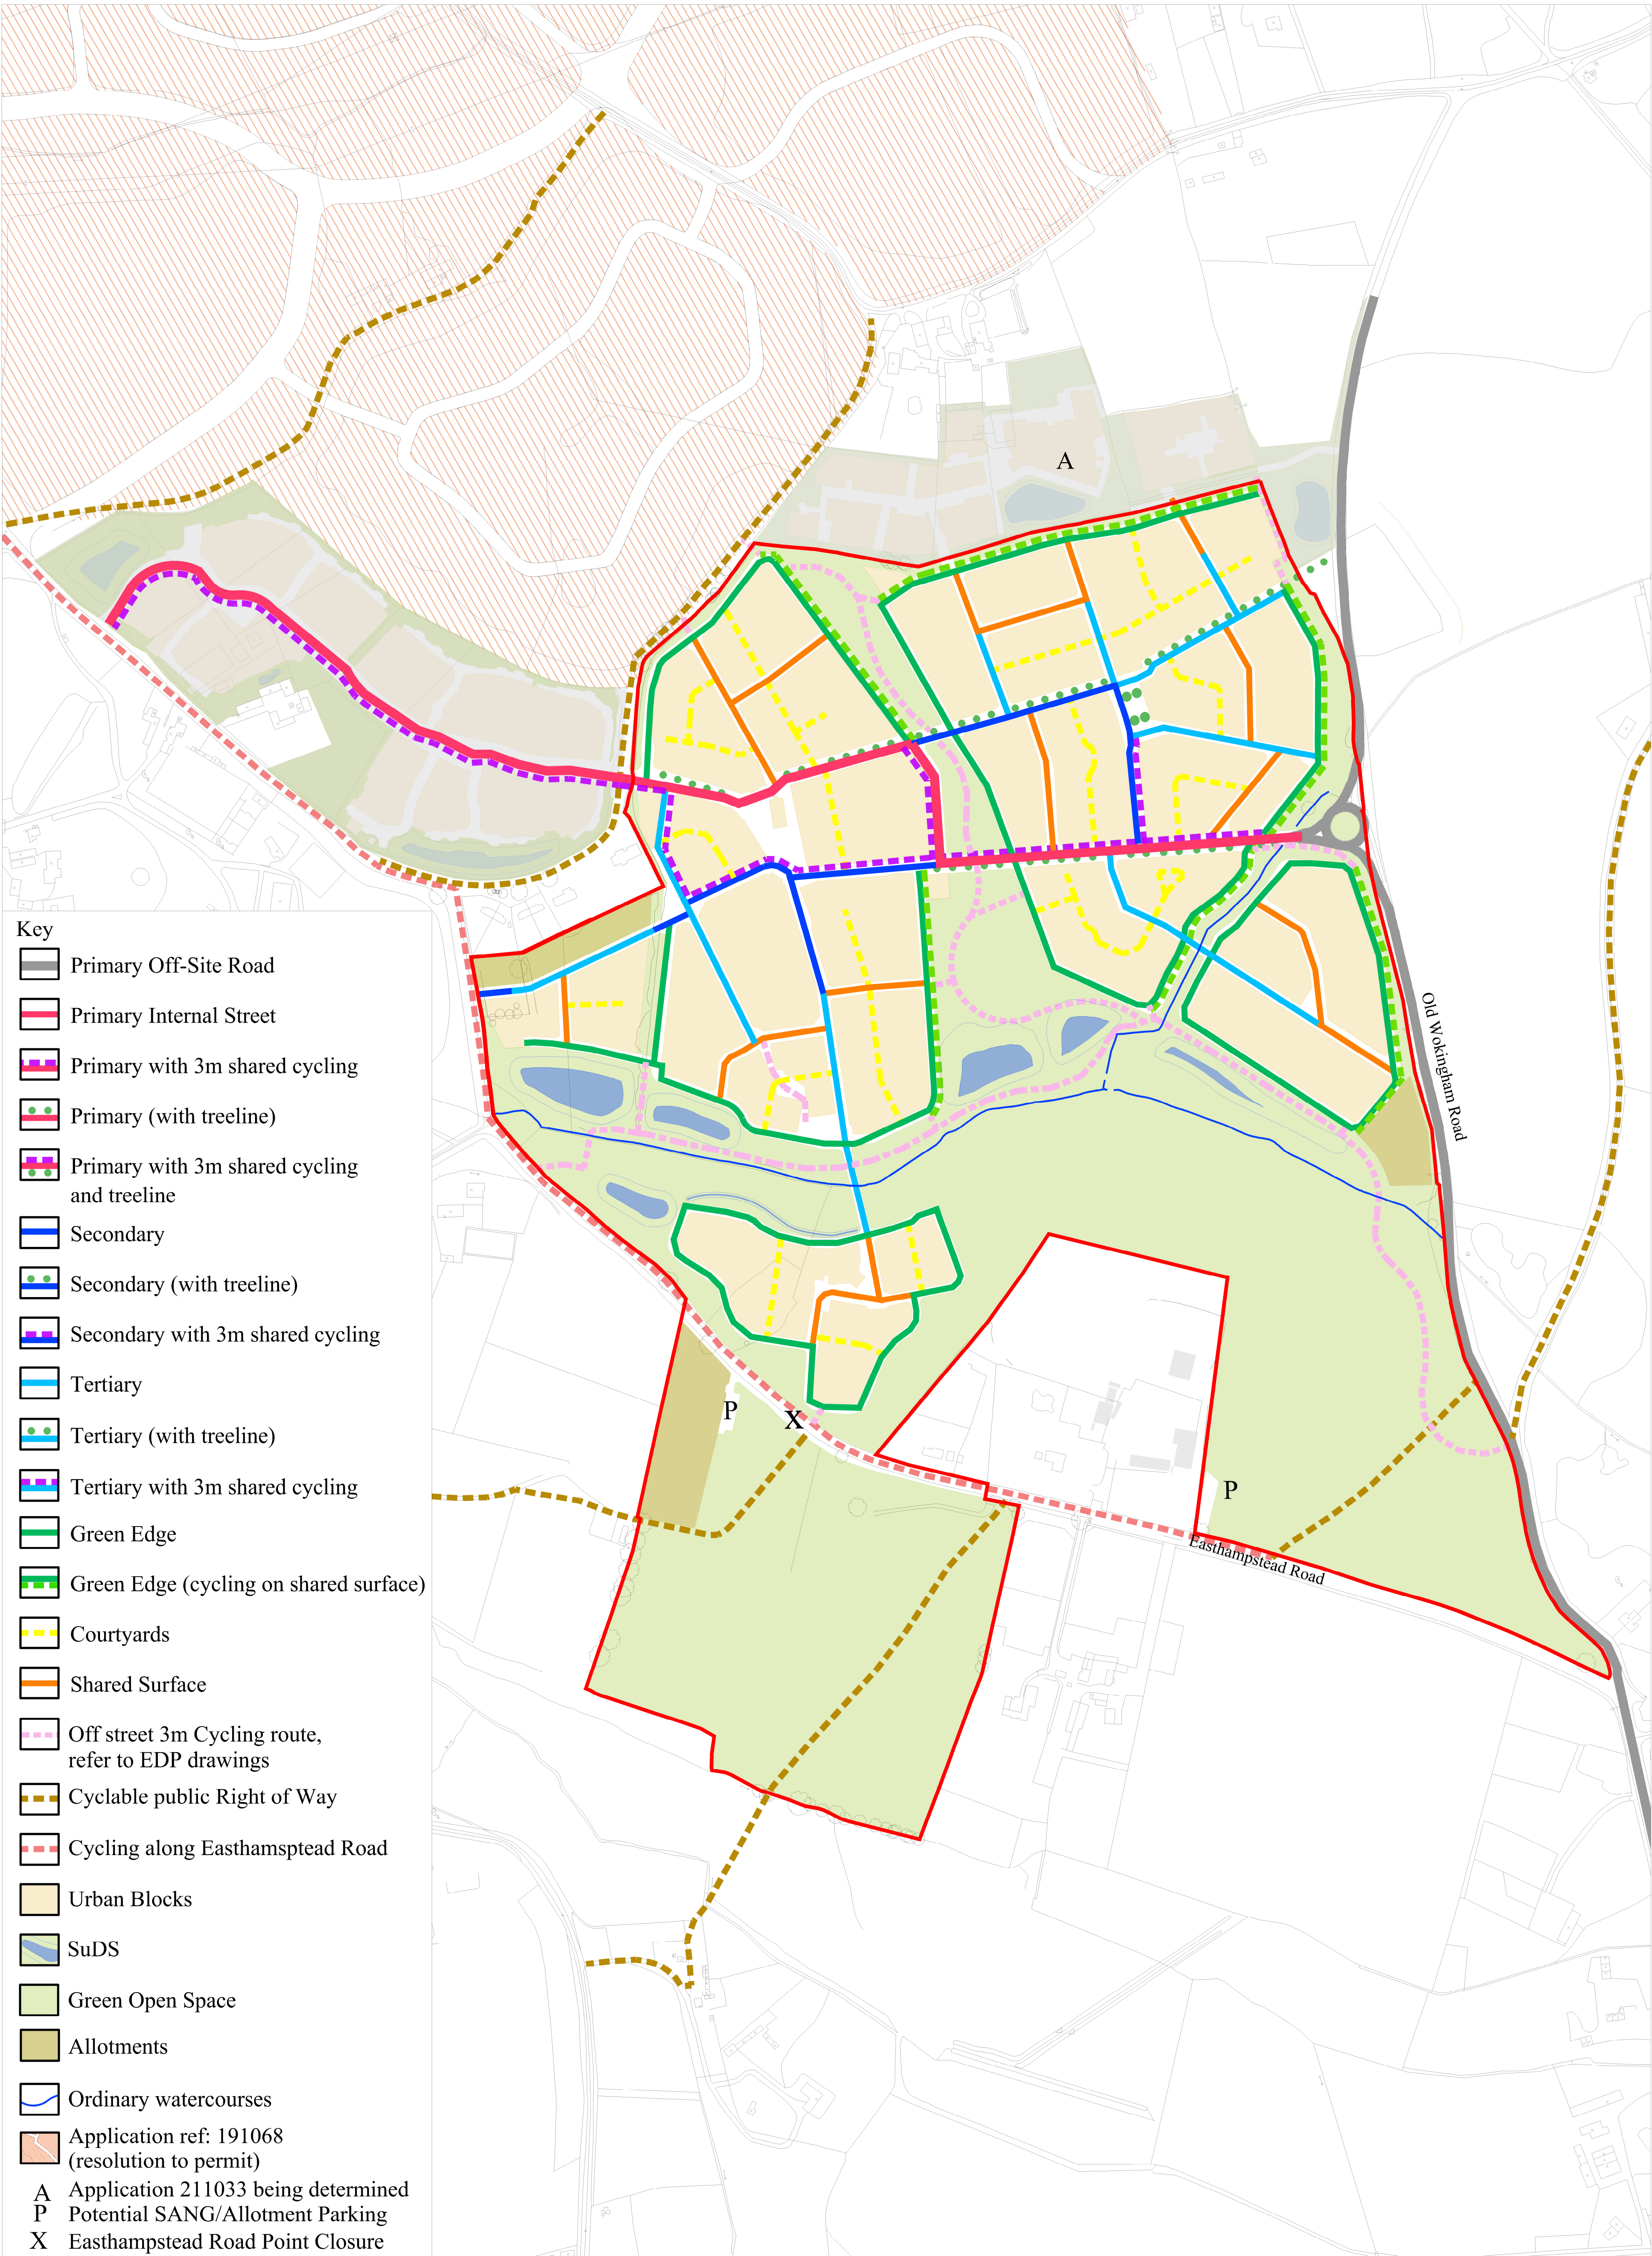

WKH2104
10/06/2022

ROAD HIERARCHY & CYCLING PROVISION

PHASE 4C OF THE SOUTH WORKINGHAM SDL EXTENSION

JOHN SIMPSON ARCHITECTS LTD, 50 BELSIZE PARK, LONDON NW3 4EE
E-Mail: info@johnsimpsonarchitects.com
TEL: 020-7405 1285

REV G 15/05/2024
REV F 26/01/2023
REV E 06/10/2022
REV D 27/09/2022
REV C 23/09/2022
REV B 12/09/2022
REV A 26/07/2022

Drawing No:SK02.3G
Scale: 1:2500@A1