


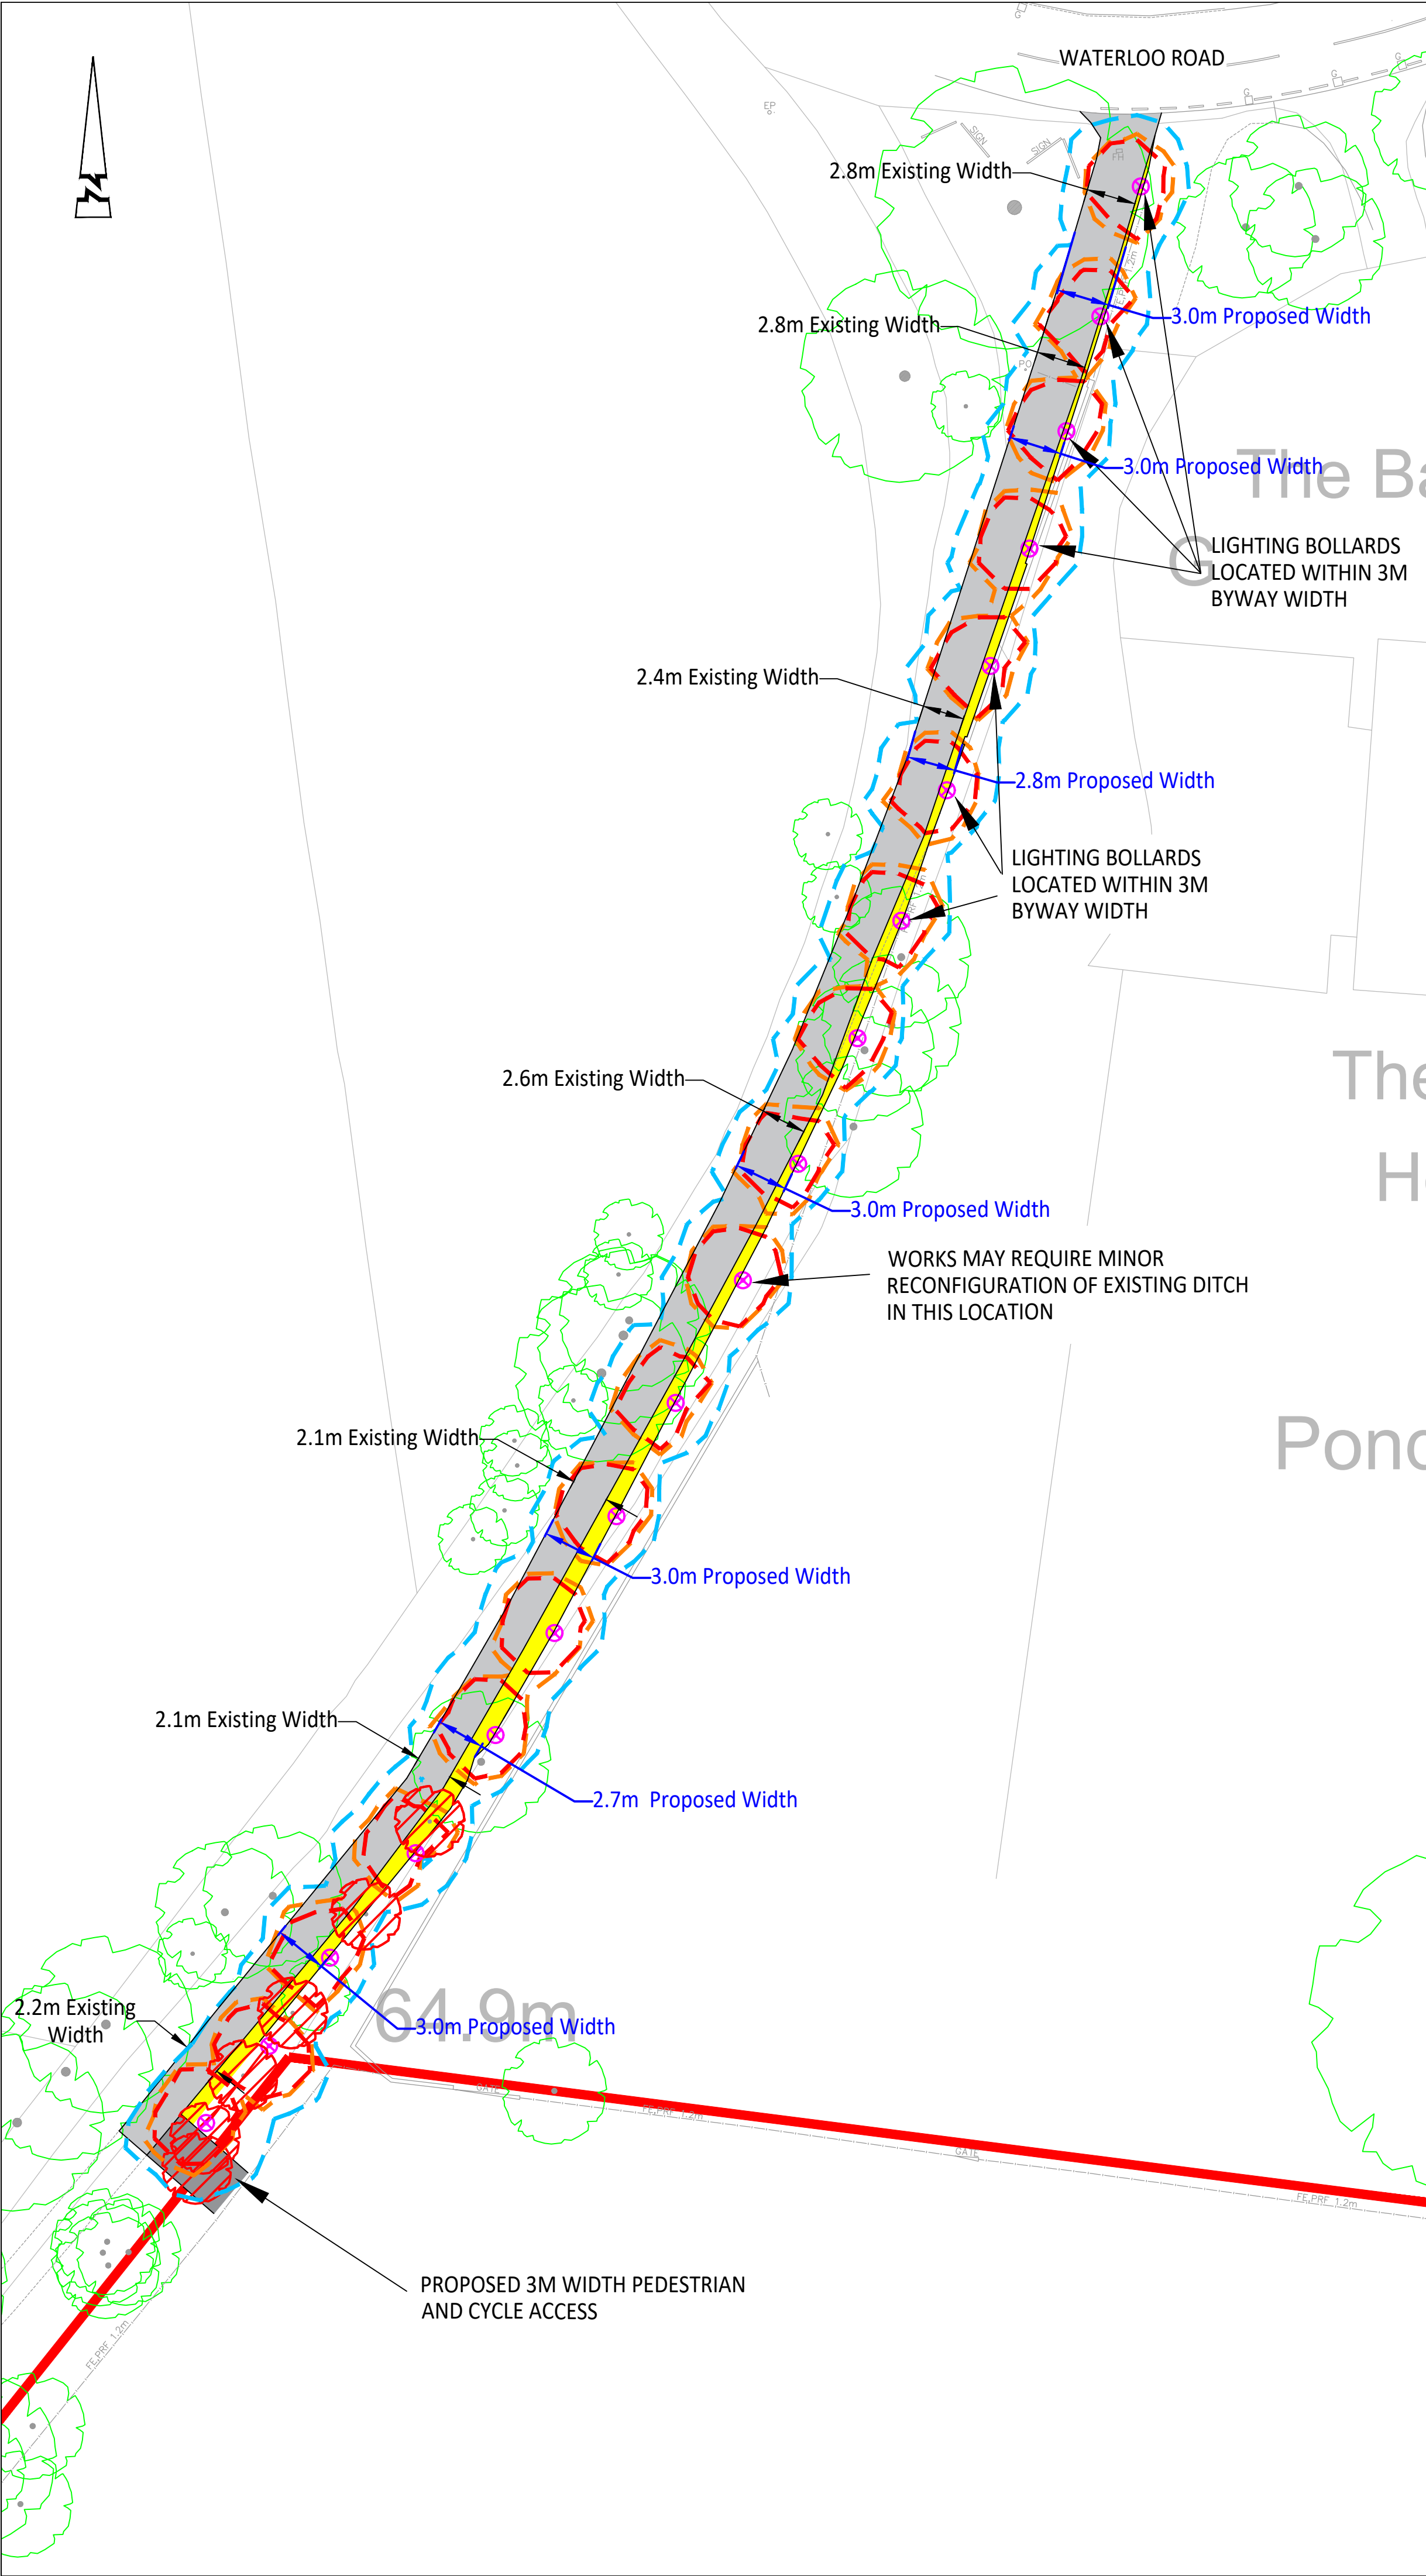

© ABLE LETCHFORD PARTNERSHIP LTD.
This drawing should not be reproduced without consent.

GENERAL NOTES:

- Do not scale.
- Refer to all other Project Drawings and supporting notes.

KEY:

- Site Boundary
- Extent of Byway to be surfaced
- Additional area to be surfaced to provide a width of 3m (where possible)
- Trees to be retained
- Trees to be removed
- Proposed lighting bollard location (1.2m high), with 450mm offset from Byway where achievable
- 2.1 Lux contour
- 1.4 Lux contour
- 0.4 Lux contour

P3	03.21	Location Map Added	TDM	PJ
P2	03.21	Access location amended	AG	PJ
P1	10.20	For Issue	AG	PJ
Rev	Date	Description	Drawn	Checked

ABLEY LETCHFORD PARTNERSHIP
Consulting Engineers

3 Tealgate, Charnham Park
Hungerford, Berkshire RG17 0YT
www.alpce.co.uk Tel: 01488 684390

Client

LIGHTWOOD STRATEGIC

Project

SOUTH WOKINGHAM SDL EXTENSION

Title

PROPOSED BYWAY IMPROVEMENTS(BOLLARD LIGHTING)

Status

FOR INFORMATION

Scale	Date	Drawn	Checked
1:250 @ A2	OCT 20	AG	PJ
Drawing No	Revision		
A218 - 002			P3