



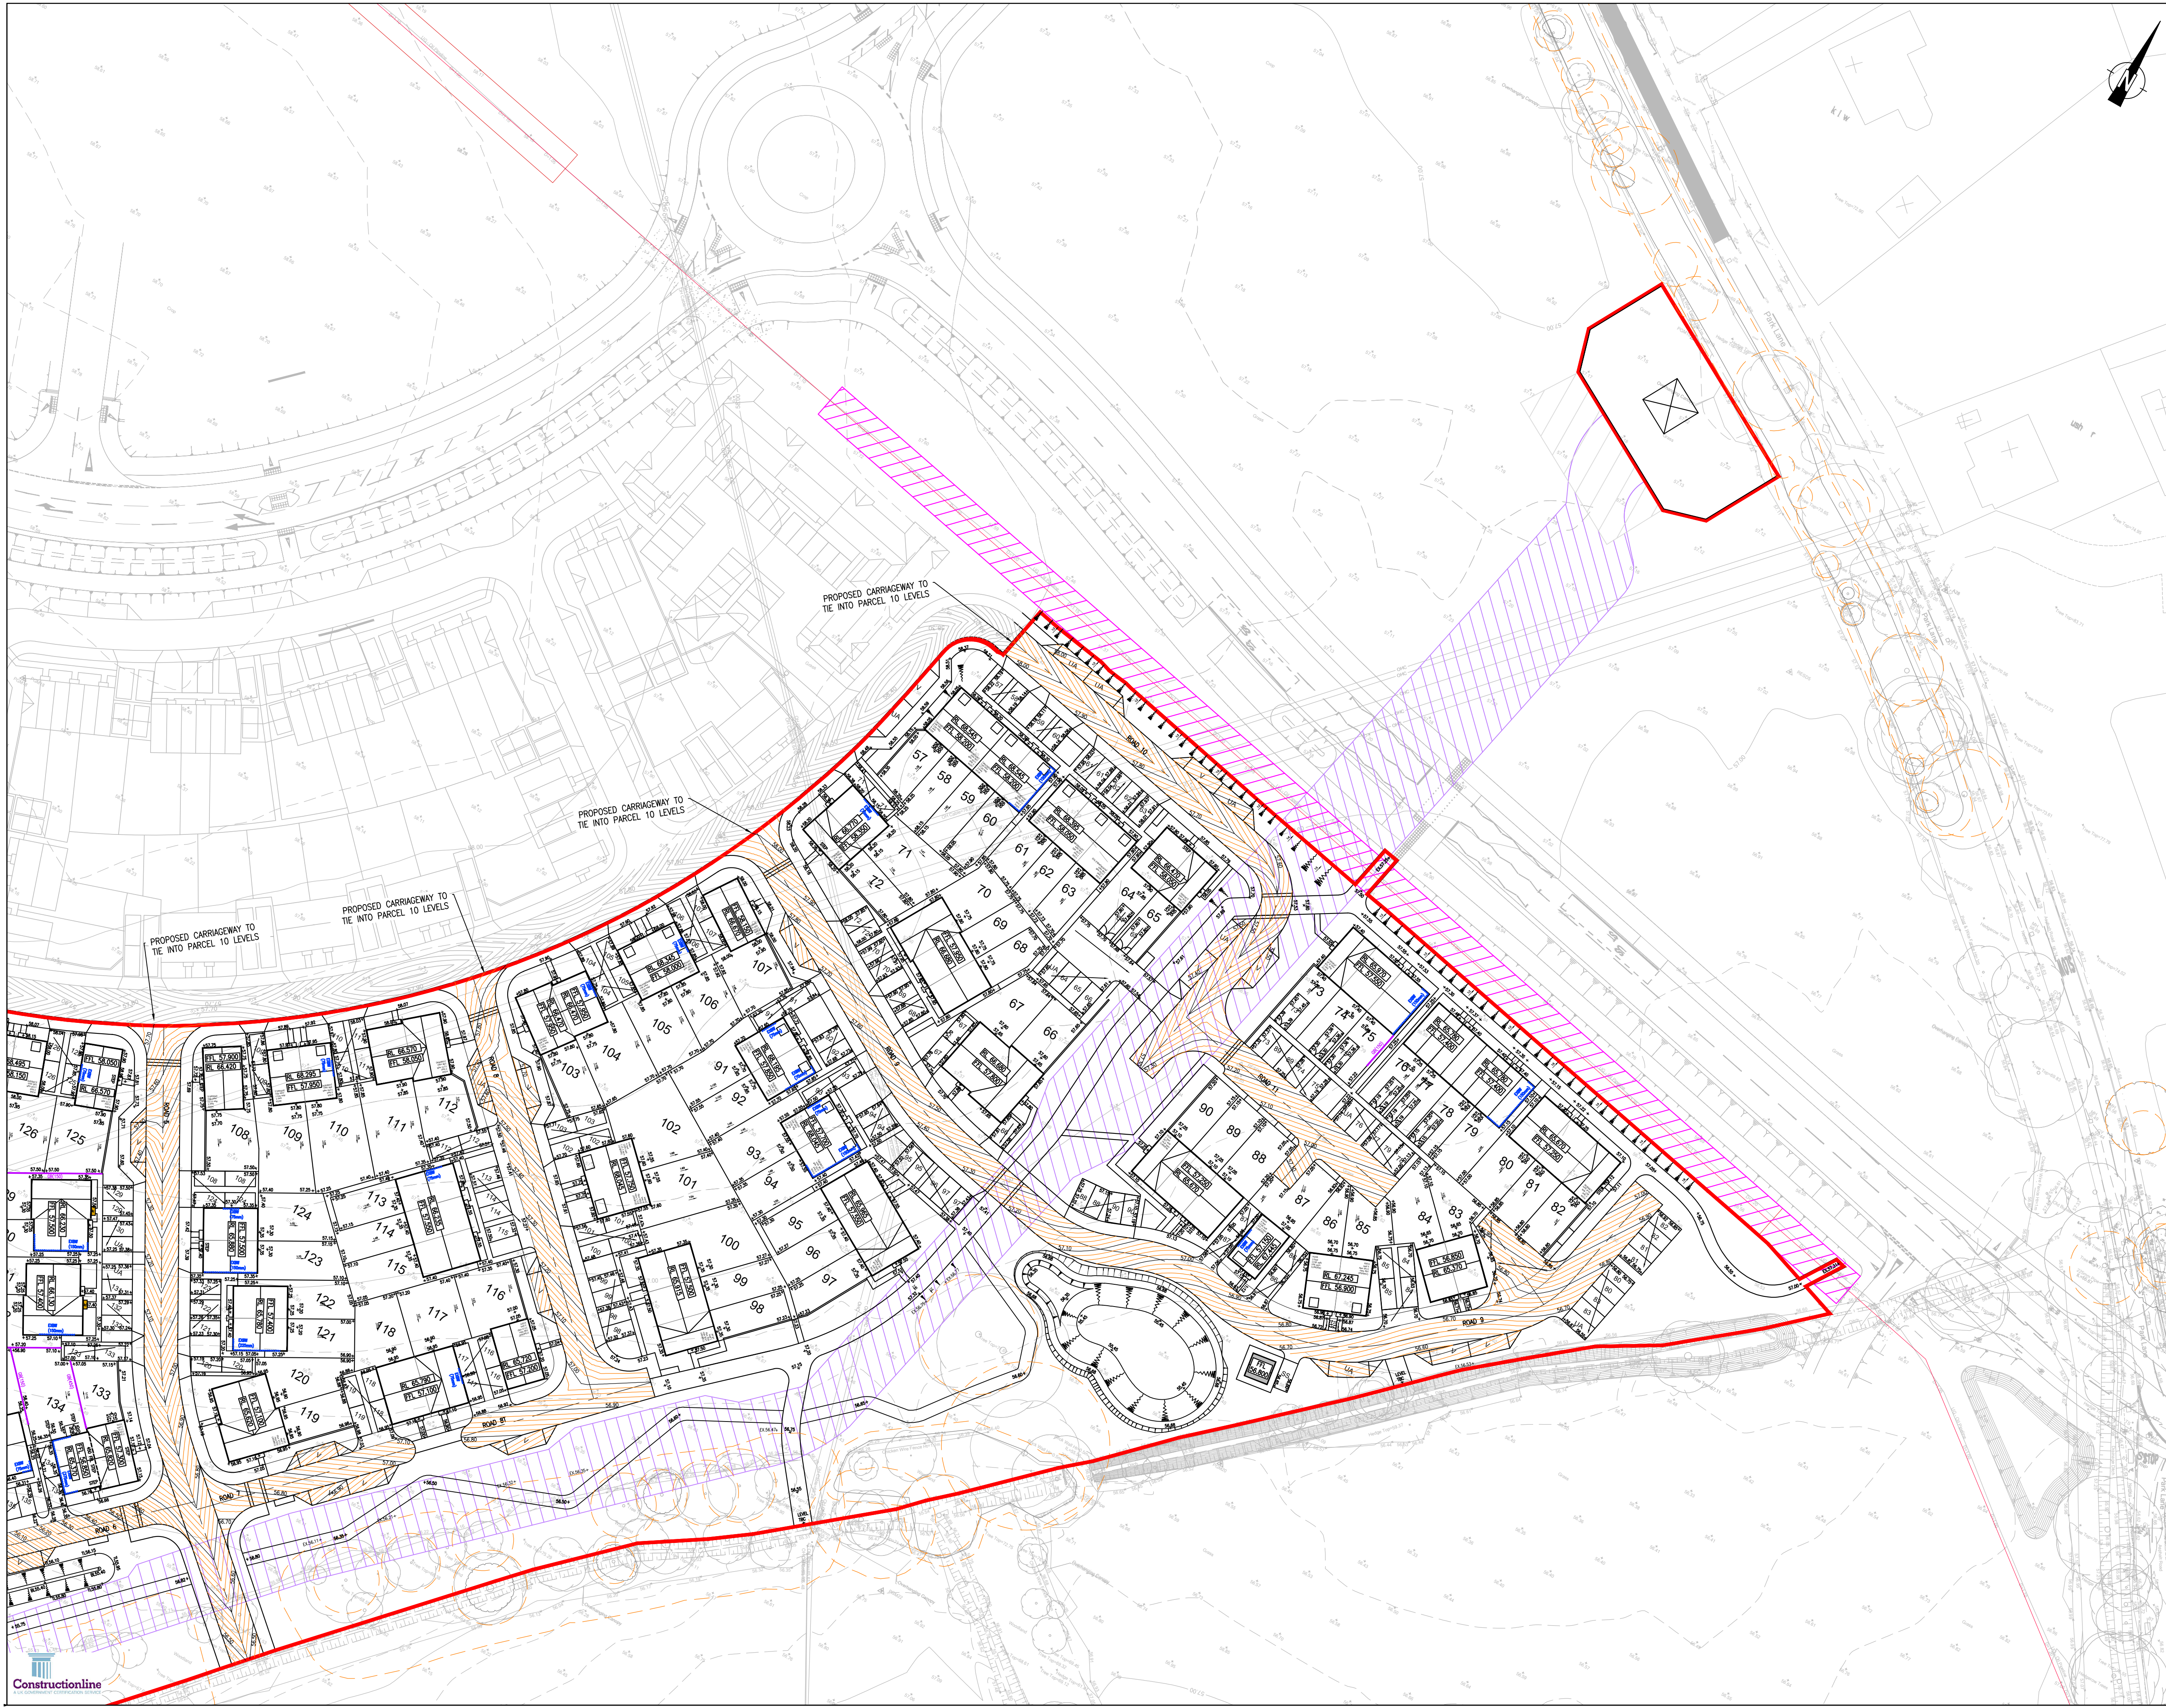

- NOTES:
1. DO NOT SCALE FROM THIS DRAWING.
 2. ALL DIMENSIONS ARE IN METRES, UNLESS STATED OTHERWISE.
 3. THIS DRAWING IS TO BE READ IN CONJUNCTION WITH ALL RELEVANT SCHEME DRAWINGS AND SPECIFICATIONS.

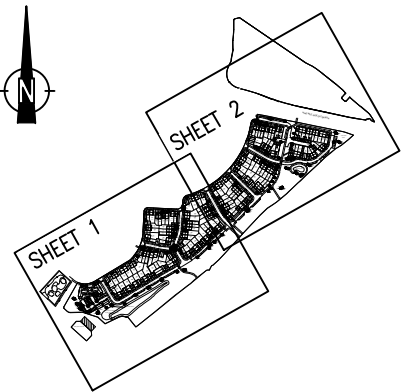

SHEET KEY

- KEY:
- P11&12 SITE BOUNDARY
 - 58.00 PRIMARY CONTOUR
 - 53.93+ SECONDARY CONTOUR
 - 53.93+ PROPOSED LEVEL
 - FFL 58.250 PROPOSED FINISHED FLOOR LEVEL
 - GB(450) GRAVEL BOARD
 - ROPC RAISED DAMP PROOF COURSE
 - EXBW (375mm) EXPOSED BRICKWORK
 - RW(1200) RETAINING WALL
 - TEAM ELITE RETAINING WALL
 - 80.0 CENTRELINE AND CHAINAGE
 - O TREE ROOT PROTECTION AREA
 - UNDERGROUND DIVERSION EASEMENT OF EXISTING OVERHEAD ELECTRIC CABLE
 - EXISTING OIL MAIN EASEMENT
 - EXISTING SEWER EASEMENT
 - 1 IN 3 BANK
 - RL 58.250 PROPOSED RIDGE LEVEL

SO P07	LEVELS DETAIL ADDED	TV	TA	24.03.25
SO P06	UPDATED TO SUIT LATEST SITE LAYOUT	HF	TA	14.10.25
SO P05	UPDATED TO SUIT LATEST SITE LAYOUT	HF	TA	11.09.25
SO P04	UPDATED TO SUIT LATEST SITE LAYOUT & WBC COMMENTS	HF	TA	07.08.25
SO P03	UPDATED TO SUIT LATEST SITE LAYOUT	HF	TA	10.04.25
SO P02	UPDATED TO SUIT LATEST SITE LAYOUT	HF	TA	28.03.25
ST Rev	Description	Dwn	Chk	Date

REVISIONS				
Preliminary Issue	✓	Submitted for S104		
Planning Issue		Issued for Tender		
Submitted for S38		Issued for Construction		
Submitted for S278		As Built		
DRAWING STATUS				

STUART MICHAEL ASSOCIATES
CONSULTING ENGINEERS

Stuart Michael Associates Ltd
Coombe House, Coombe Square, Thatcham, Berkshire RG19 4JF
T: 01635 867 711 E: mail@stuartmichael.co.uk
F: 01635 861 715 W: www.stuartmichael.co.uk

Bovis Homes **Linden Homes** **Countryside Partnerships**

Part of the Vistry Group

FINCHWOOD PARCELS 11, 12 & 13

PARCEL 11 AND 12
PROPOSED LEVELS
SHEET 2 OF 2

DATE	MARCH 2025	DRAWN	TA	CHECKED	KJM	SCALE	1:500	SHEET	01
DRAWING NO.	7292.010	REV	P07	SO					

This drawing is the copyright of Stuart Michael Associates Limited. It may not be reproduced or amended without the written approval of Stuart Michael Associates