


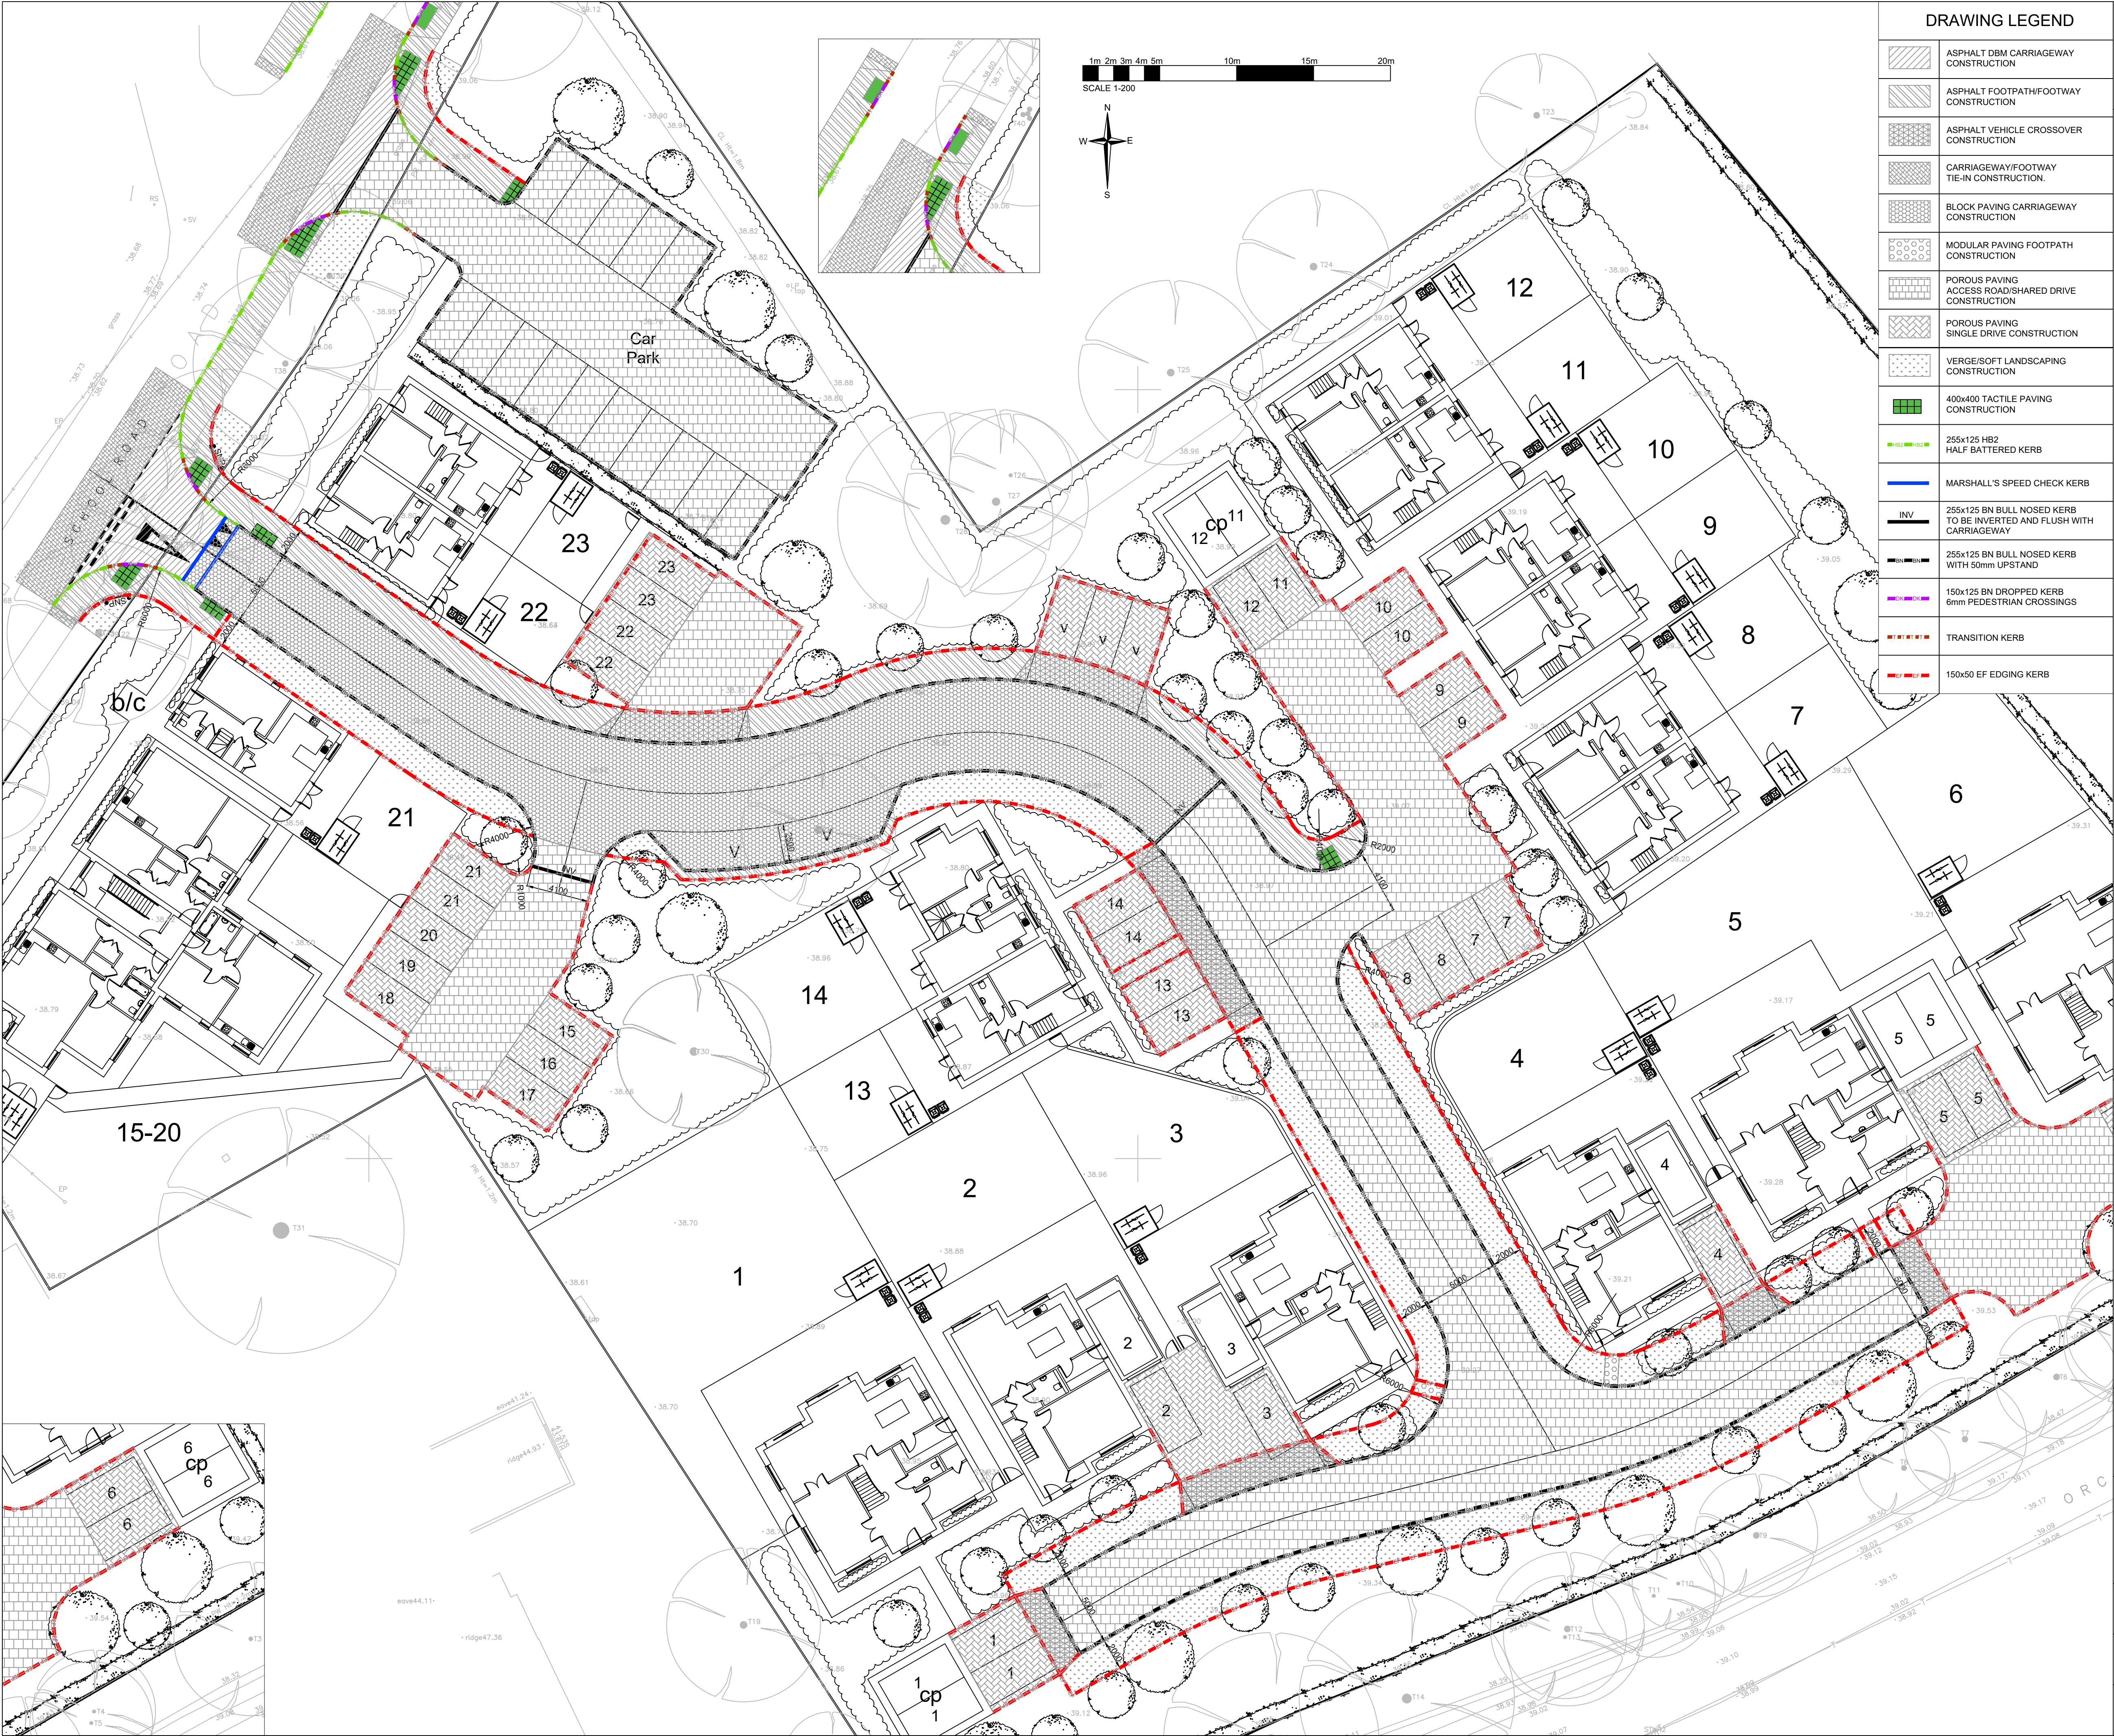

DRAWING LEGEND

	ASPHALT DBM CARRIAGEWAY CONSTRUCTION
	ASPHALT FOOTPATH/FOOTWAY CONSTRUCTION
	ASPHALT VEHICLE CROSSOVER CONSTRUCTION
	CARRIAGEWAY/FOOTWAY TIE-IN CONSTRUCTION.
	BLOCK PAVING CARRIAGEWAY CONSTRUCTION
	MODULAR PAVING FOOTPATH CONSTRUCTION
	POROUS PAVING ACCESS ROAD/SHARED DRIVE CONSTRUCTION
	POROUS PAVING SINGLE DRIVE CONSTRUCTION
	VERGE/SOFT LANDSCAPING CONSTRUCTION
	400x400 TACTILE PAVING CONSTRUCTION
	255x125 HB2 HALF BATTERED KERB
	MARSHALL'S SPEED CHECK KERB
	255x125 BN BULL NOSED KERB TO BE INVERTED AND FLUSH WITH CARRIAGEWAY
	255x125 BN BULL NOSED KERB WITH 50mm UPSTAND
	150x125 BN DROPPED KERB 6mm PEDESTRIAN CROSSINGS
	TRANSITION KERB
	150x50 EF EDGING KERB

NOTES

- CONTRACTORS MUST VERIFY ALL DIMENSIONS ON SITE BEFORE COMMENCING ANY WORK ON SHOP DRAWINGS
- DO NOT SCALE FROM THIS DRAWING
- RCD CONSULTANTS LTD COPYRIGHT
- NOTES
1. ALL DIMENSIONS IN MILLIMETERS UNLESS NOTED OTHERWISE.
 2. THIS DRAWING TO BE READ IN CONJUNCTION WITH ALL OTHER ENGINEERING DRAWINGS AND CALCULATIONS ASSOCIATED WITH THIS PROJECT.
 3. ALL COMPONENTS AND MATERIALS ARE TO BE MANUFACTURED AND SUPPLIED IN ACCORDANCE WITH THE RELEVANT BRITISH STANDARDS, AND LAID AND BACKFILLED IN ACCORDANCE WITH MANUFACTURER'S INSTRUCTIONS AND THE RELEVANT BRITISH STANDARDS.
 4. THE CONTRACTOR SHALL, BEFORE COMMENCING THE WORKS, VERIFY ALL SITE AND SETTING OUT DIMENSIONS. THE CONTRACTOR SHALL BE RESPONSIBLE FOR THE TRUE AND PROPER SETTING OUT OF THE WORKS AND FOR THE CORRECTNESS OF THE POSITION, LEVELS, DIMENSIONS, AND ALIGNMENT OF ALL PARTS OF THE WORKS.

P2	PRELIMINARY ISSUE	31.03.2026	RAC
P1	PRELIMINARY ISSUE	23.05.2025	RAC
REV	AMENDMENT	DATE	CHKD

DRAWING STATUS: PRELIMINARY

RCD

RCD CONSULTANTS LTD
EMAIL: ray@rcd-consultants.com

CLIENT

PROJECT
PROPOSED RESIDENTIAL DEVELOPMENT
SCHOOL ROAD
HURST

DRAWING TITLE
KERBS AND SURFACE FINIHSES LAYOUT

CIVILS

SCALE	DRAWN BY	CHECKED	DATE
1:200 @ A1 1:400 @ A3	STC	RAC	MAY 2025

DRAWING NUMBER	REVISION
1111-2530-CIV-60	P2