


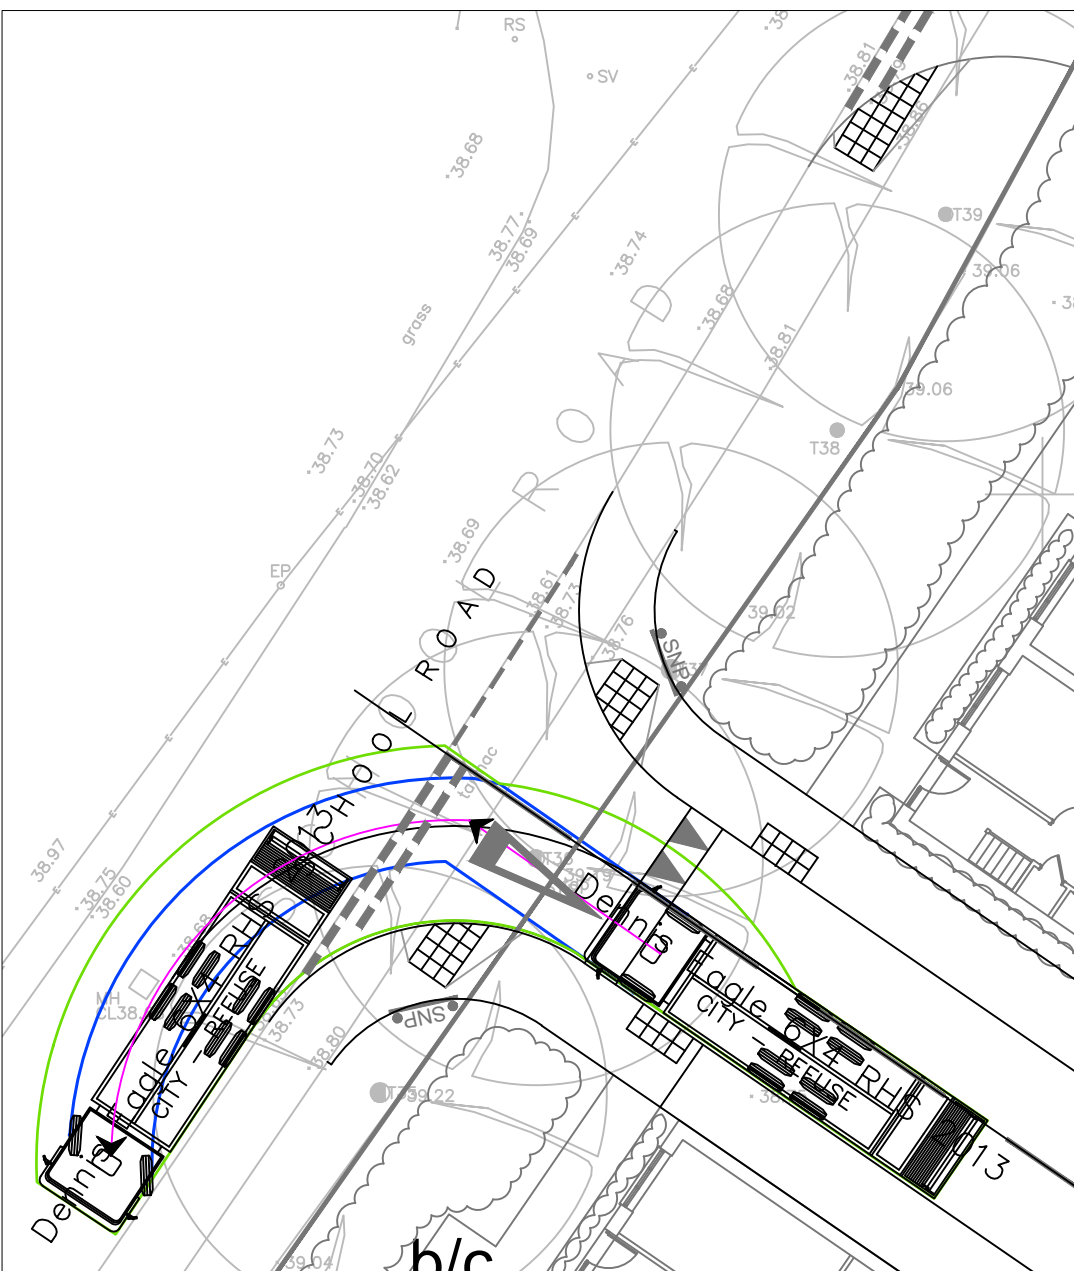
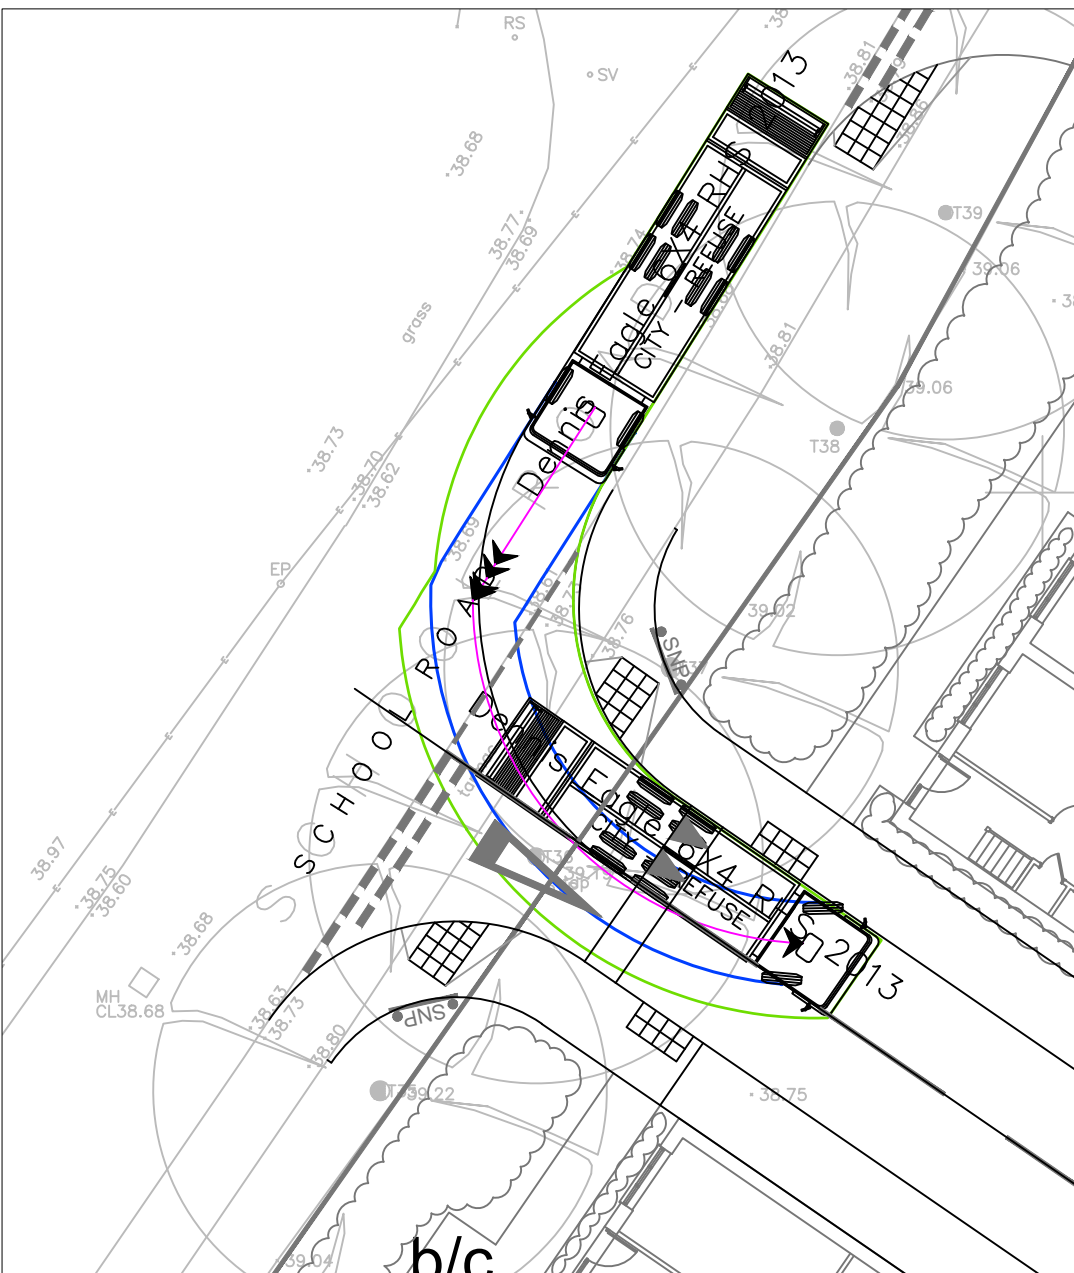


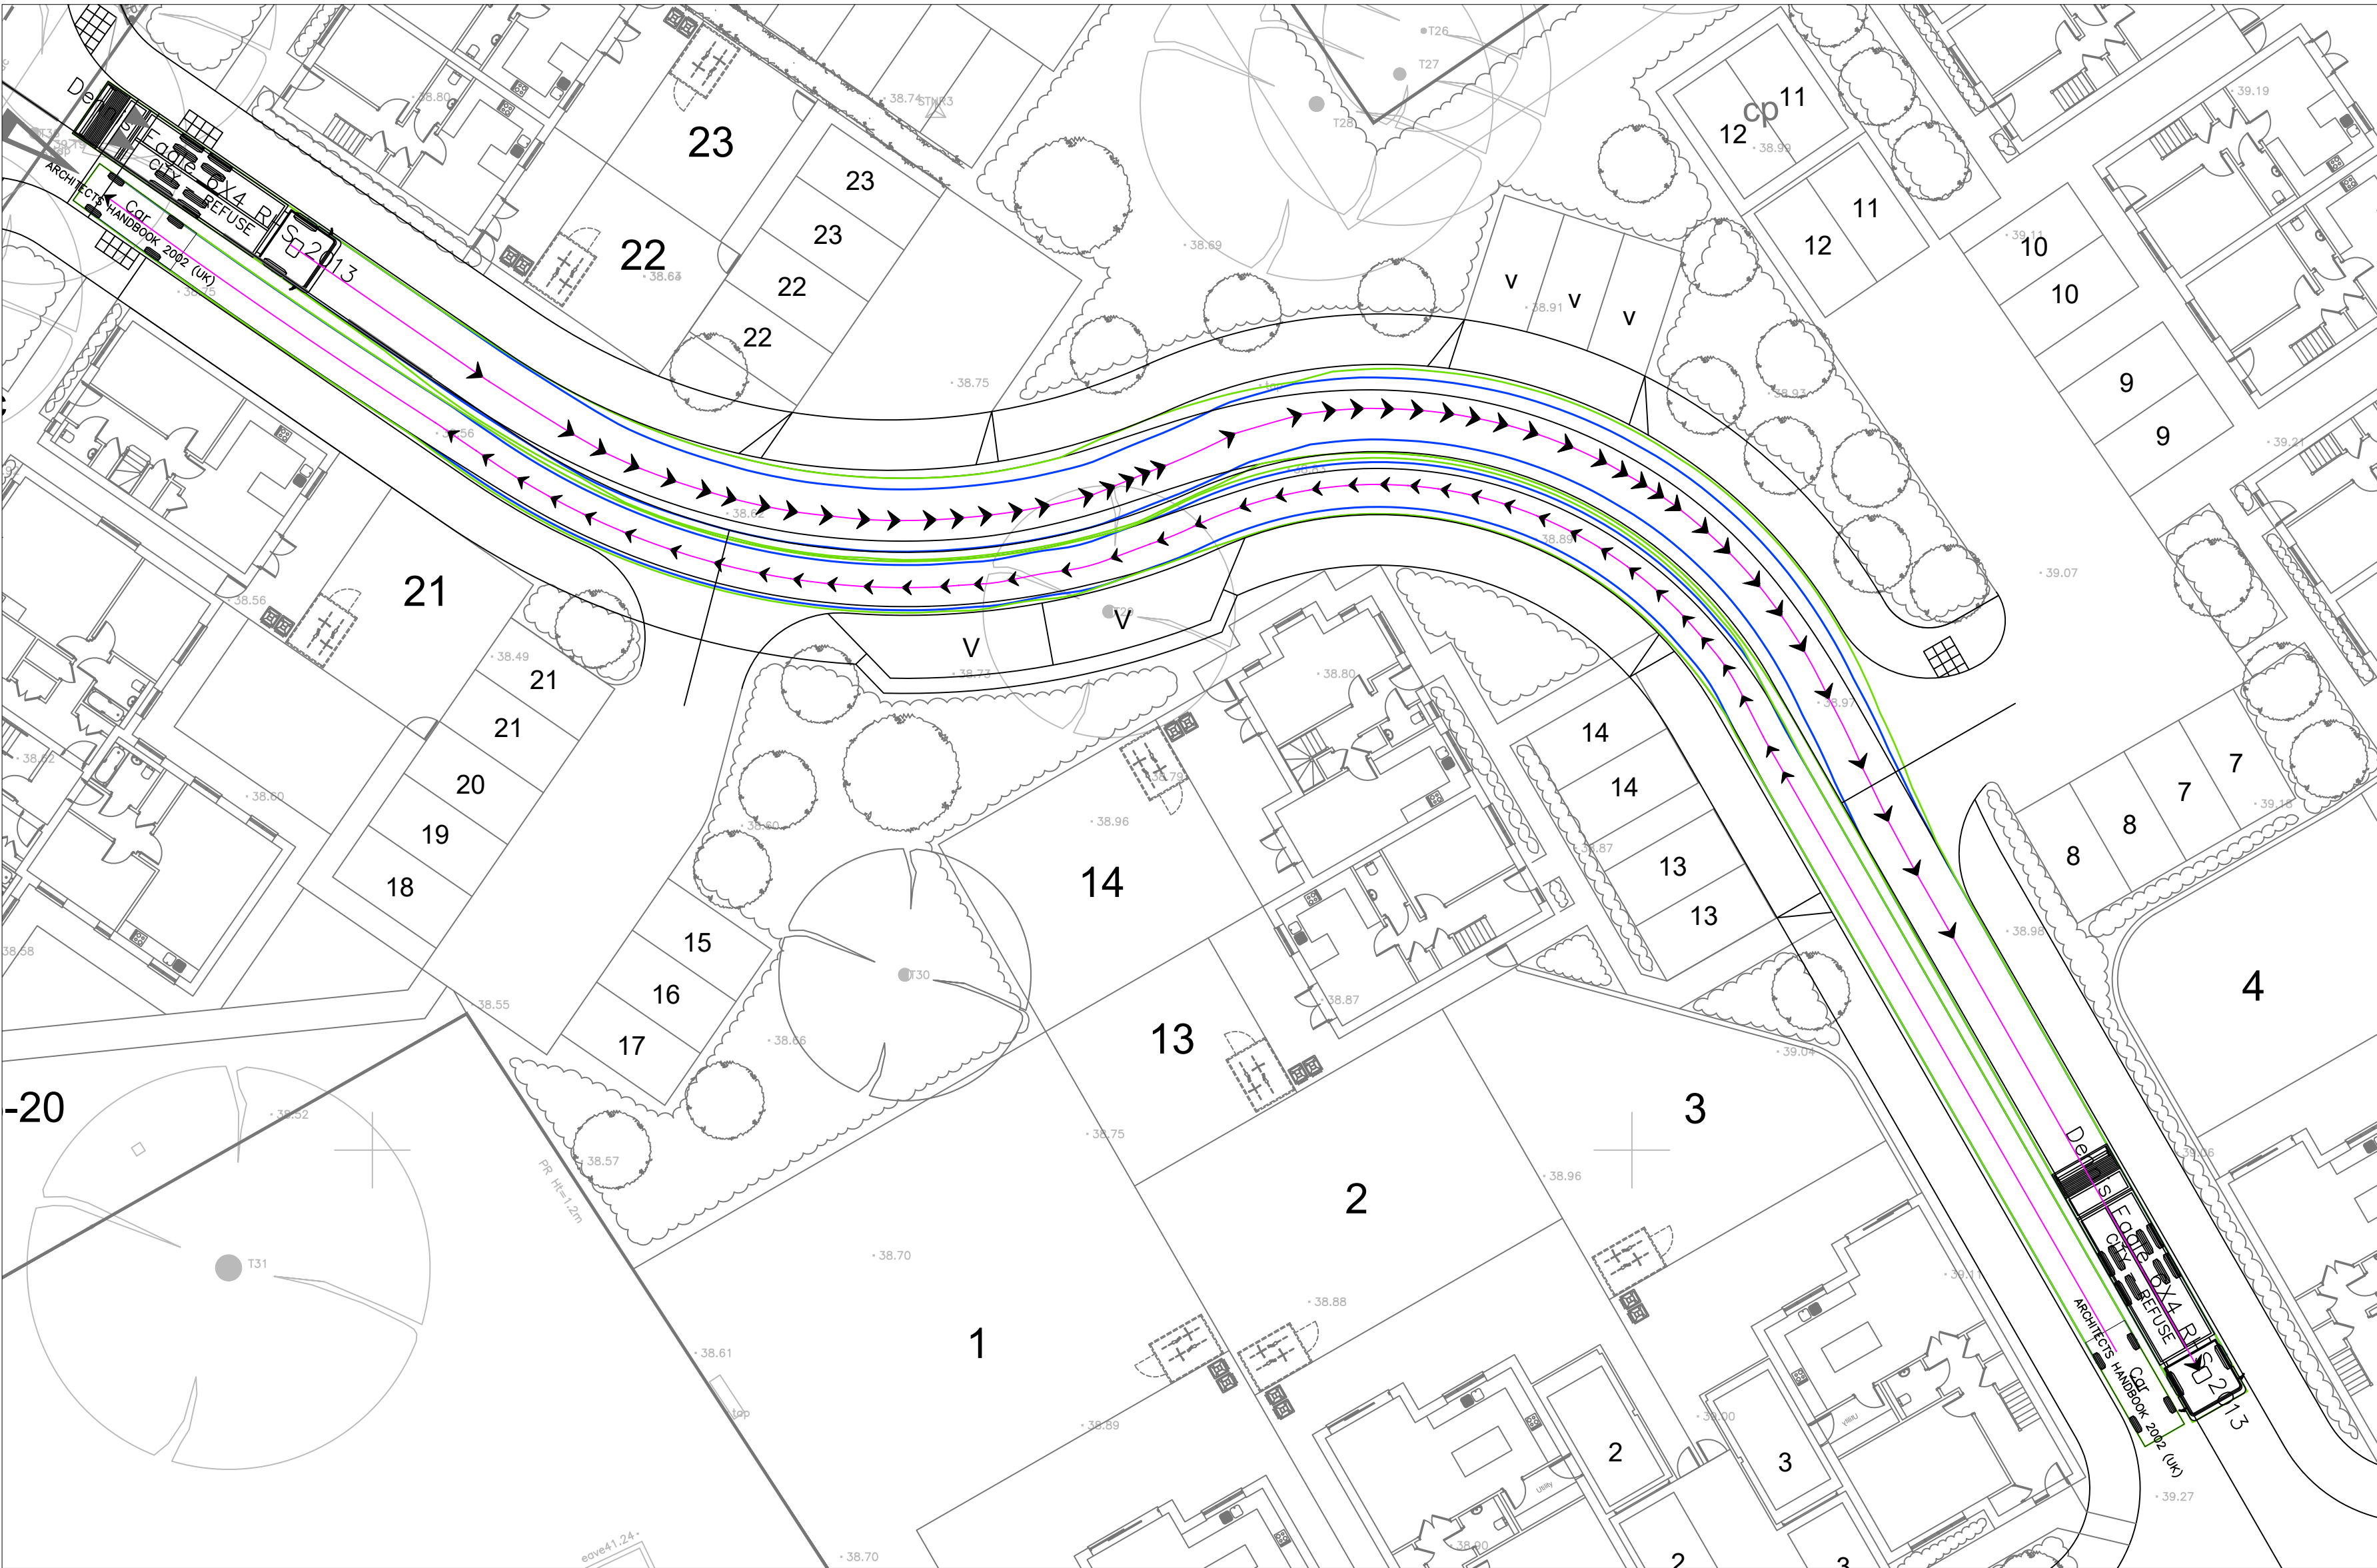


NOTES
CONTRACTORS MUST VERIFY ALL DIMENSIONS ON SITE BEFORE
COMMENCING ANY WORK ON SHOP DRAWINGS
DO NOT SCALE FROM THIS DRAWING
RCD CONSULTANTS LTD COPYRIGHT

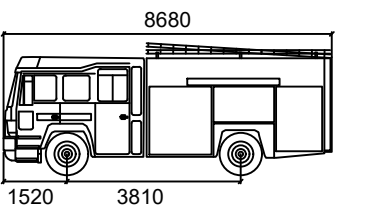




DB32 FIRE APPLIANCE
Width : 1520 mm
Track : 3810 mm
Lock to Lock Time : 6.0
Steering Angle : 34.3

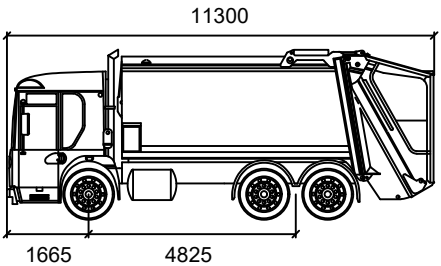

Dennis Eagle 6x4 RHS 2013
Width : 1665 mm
Track : 4825 mm
Lock to Lock Time : 6.0
Steering Angle : 32.1

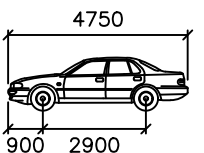

Car
Width : 1800 mm
Track : 1800 mm
Lock to Lock Time : 6.0
Steering Angle : 30.2

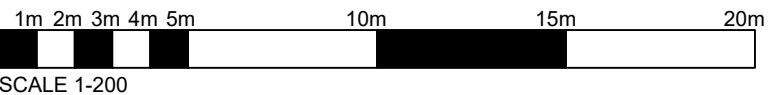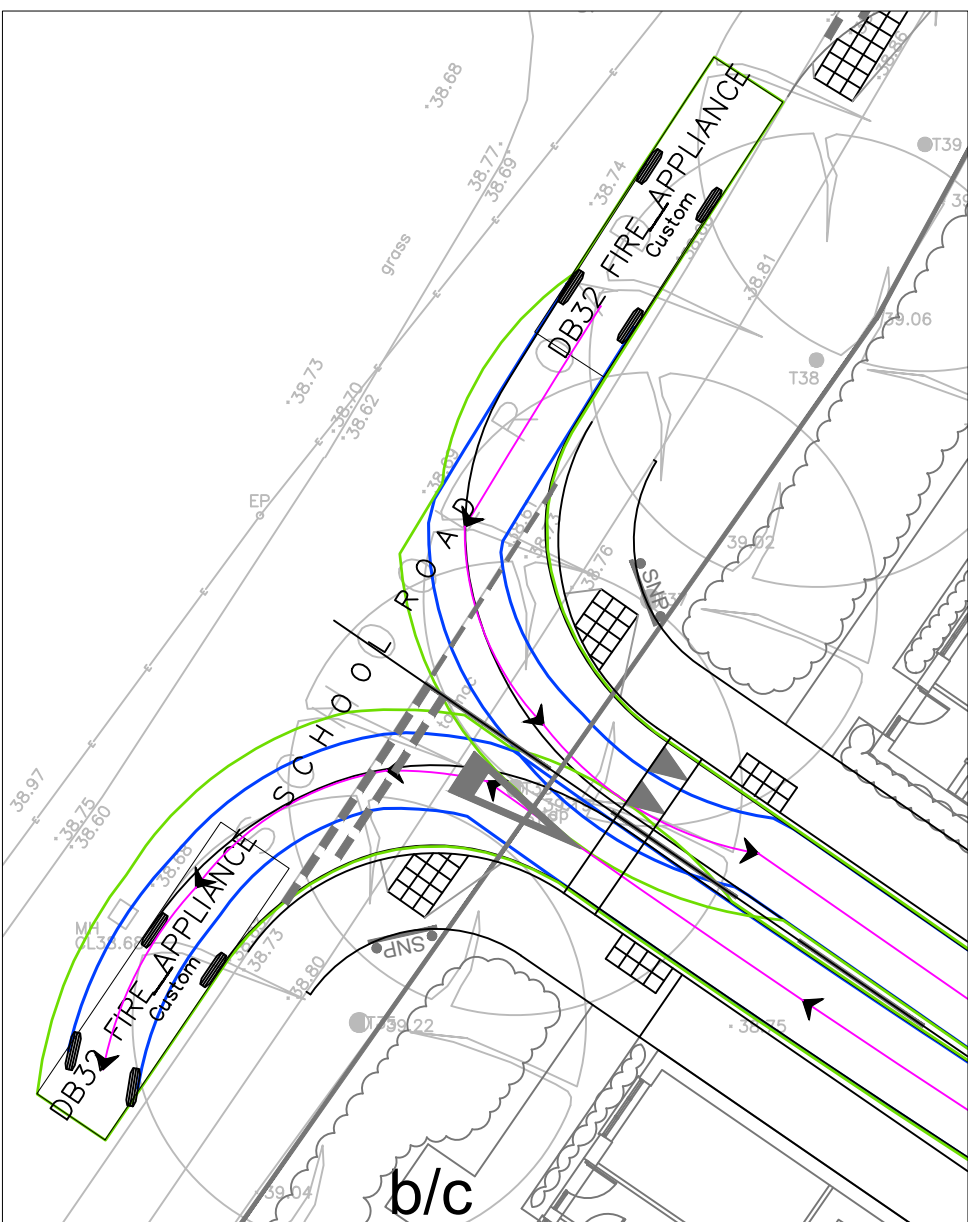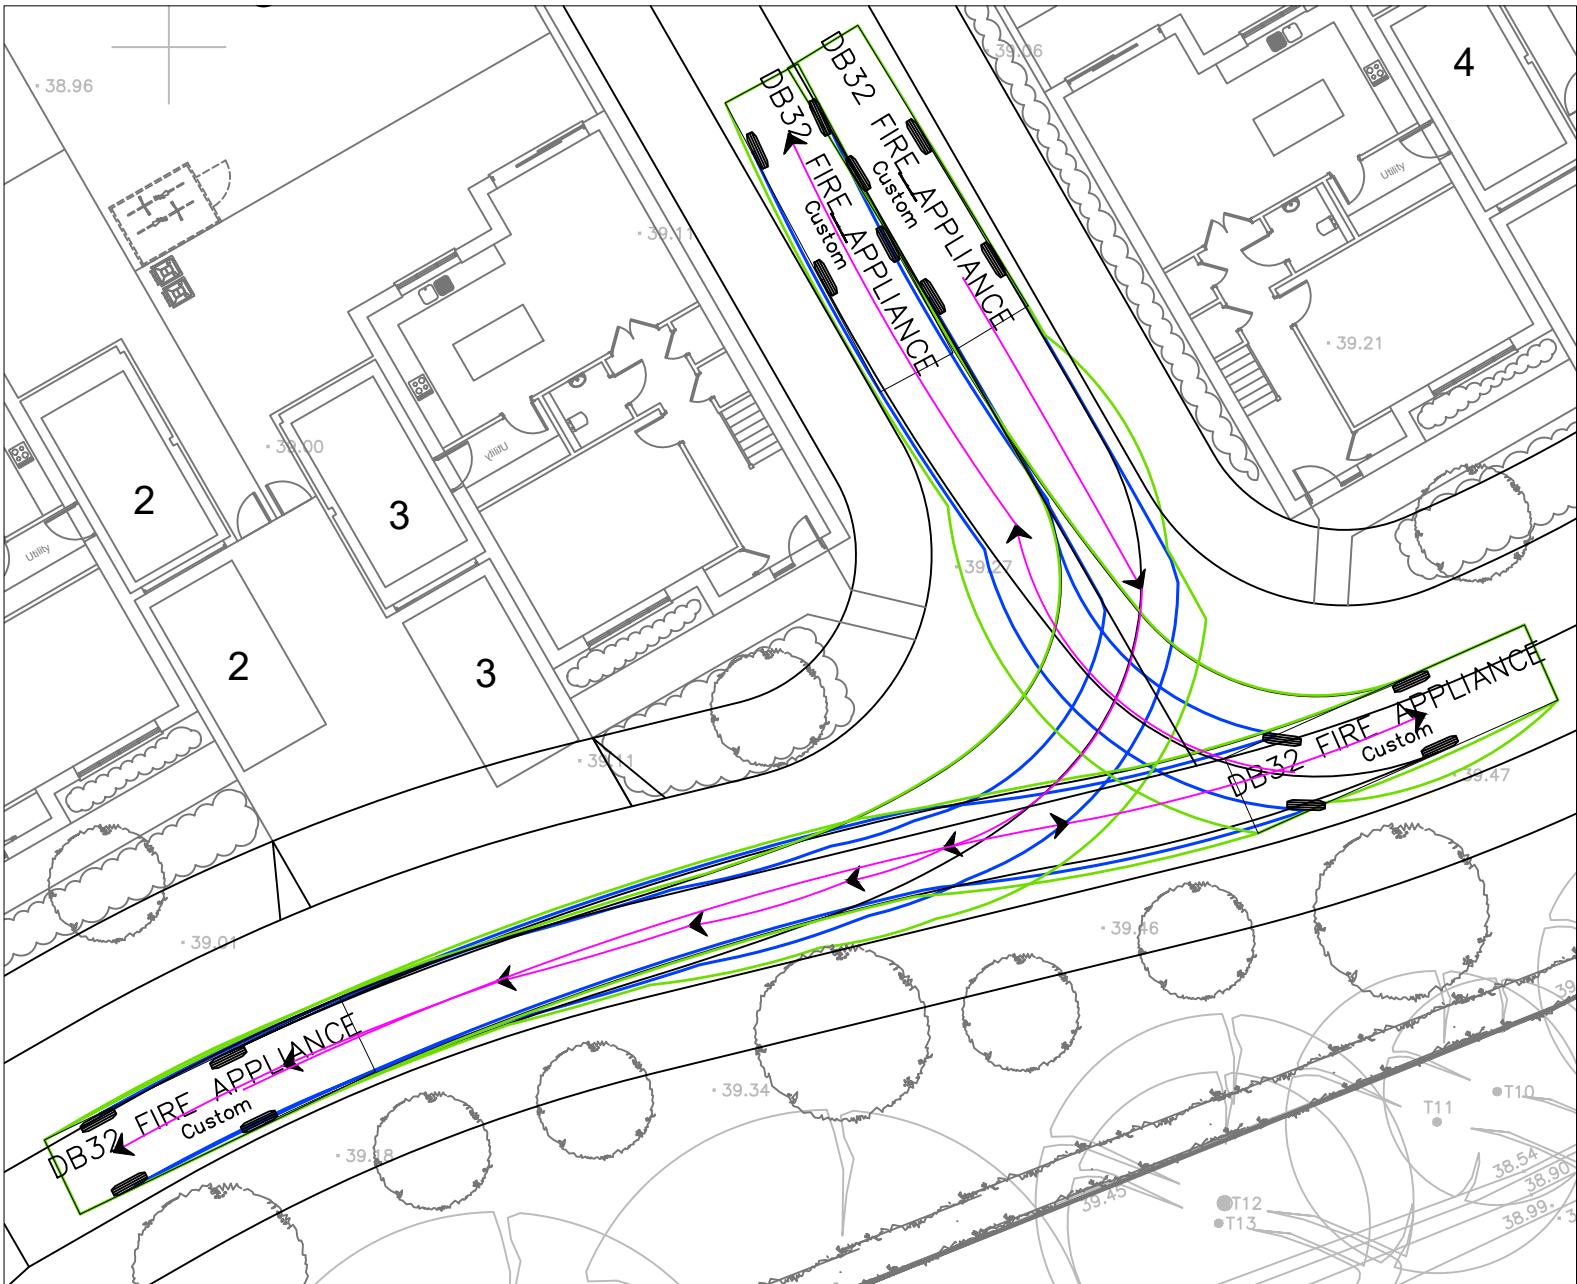

P1	PRELIMINARY ISSUE	09.04.2026	RAC
REV	AMENDMENT	DATE	CHKD

DRAWING STATUS PRELIMINARY

RCD

RCD CONSULTANTS LTD
EMAIL: ray@rcd-consultants.com

CLIENT

PROJECT
PROPOSED RESIDENTIAL DEVELOPMENT
SCHOOL ROAD
HURST

DRAWING TITLE
REFUSE VEHICLE AND
FIRE TENDER SWEEP PATHS

CIVILS

SCALE 1:200 @ A1 1:400 @ A3	DRAWN BY STC	CHECKED RAC	DATE APR 2026
-----------------------------------	-----------------	----------------	------------------

DRAWING NUMBER 1111-2530-CIV-SP01	REVISION P1
--------------------------------------	----------------