




FRONT ELEVATION.

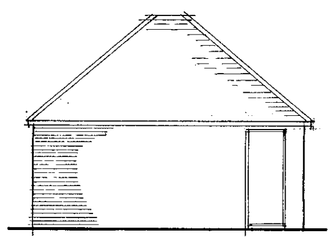


SIDE ELEVATION.

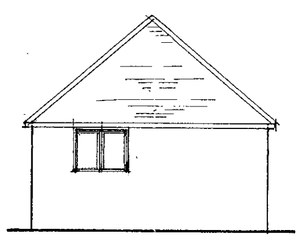


GARDEN ELEVATION.

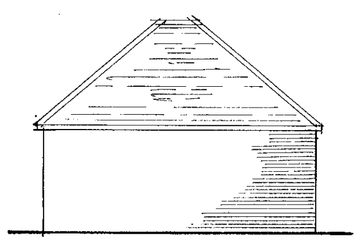

SIDE ELEVATION.

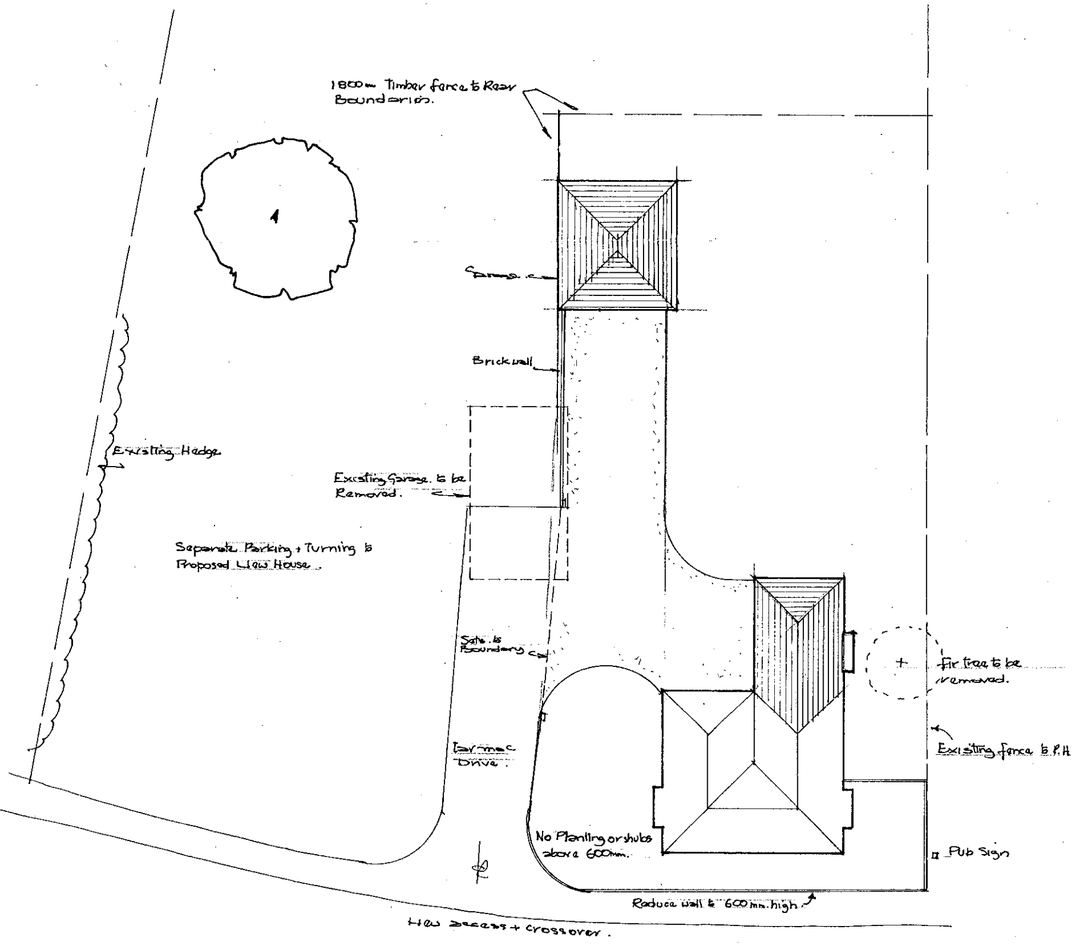

SITE PLAN - ENTRANCE 1:200.

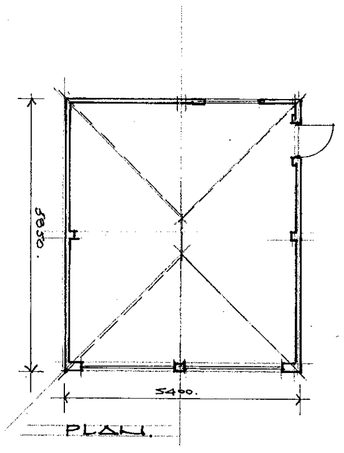

PLAN.

24.JAN.2000* 0444

0 10 20 30 40 50 60 70 80 90 100
1 2 3

DEREK CANN RIBA CHARTERED ARCHITECT
13MANOR ROAD WOKINGHAM RG41 4AH. tel :- 0118 9786895

Job title
Sunrise
Eversley Rd. Arborfield.

client
Bluelane Developments LTD


scale
1:100 1:200

date
JAN 2000


Drawing Title
Proposed Garage
Site Plan

Job no.
9916


Drg no
05

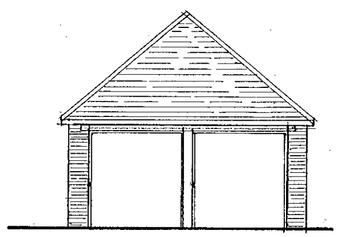


FRONT ELEVATION.

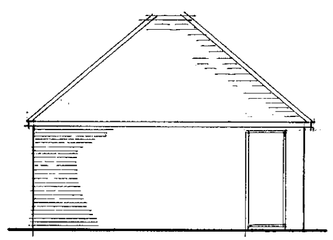


SIDE ELEVATION.

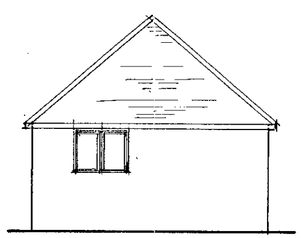


GARDEN ELEVATION.

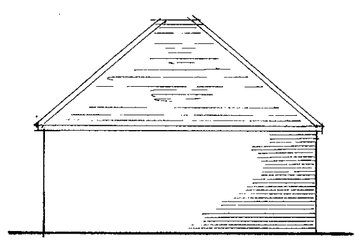


SIDE ELEVATION.

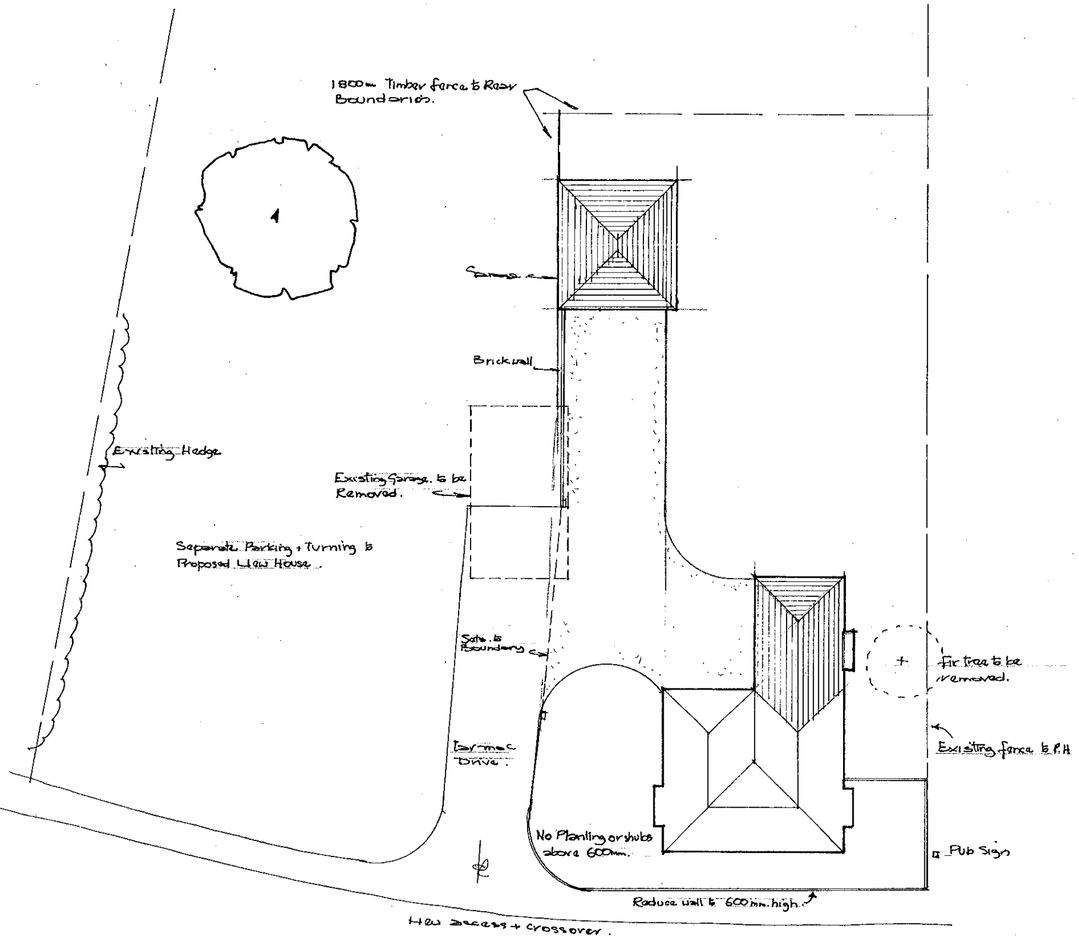

SITE PLAN - ENTRANCE 1:200.

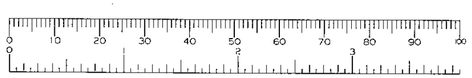

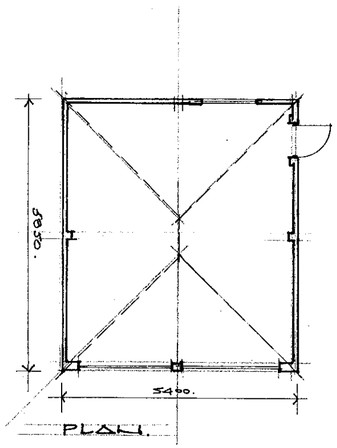

24. JAN. 2000 * 0444

DEREK CANN RIBA CHARTERED ARCHITECT
13MANOR ROAD WOKINGHAM RG41 4AH. tel :- 0118 9786895

Job title
Sunrise
Eversley Rd. Arborfield.

client
Bluelane Developments LTD

scale
1:100 1:200.

date
JAN. 2000.

Drawing Title
Proposed Garage
Site Plan


Job no.
9916

Drg no
05


Roof - Tiles to match existing.
Walls. Brick render to match existing.
Windows. Traditional timber casements.



FRONT ELEVATION

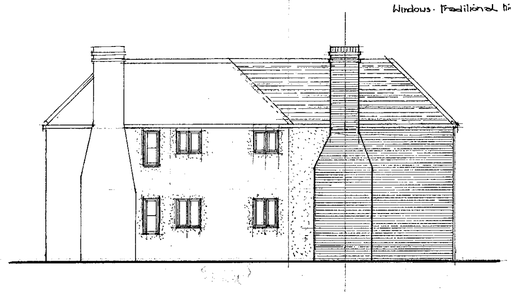


SIDE ELEVATION (& SWAN INN.)

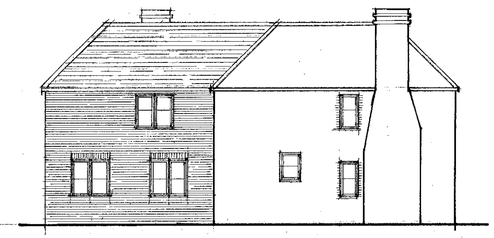


SIDE ELEVATION.



REAR ELEVATION.

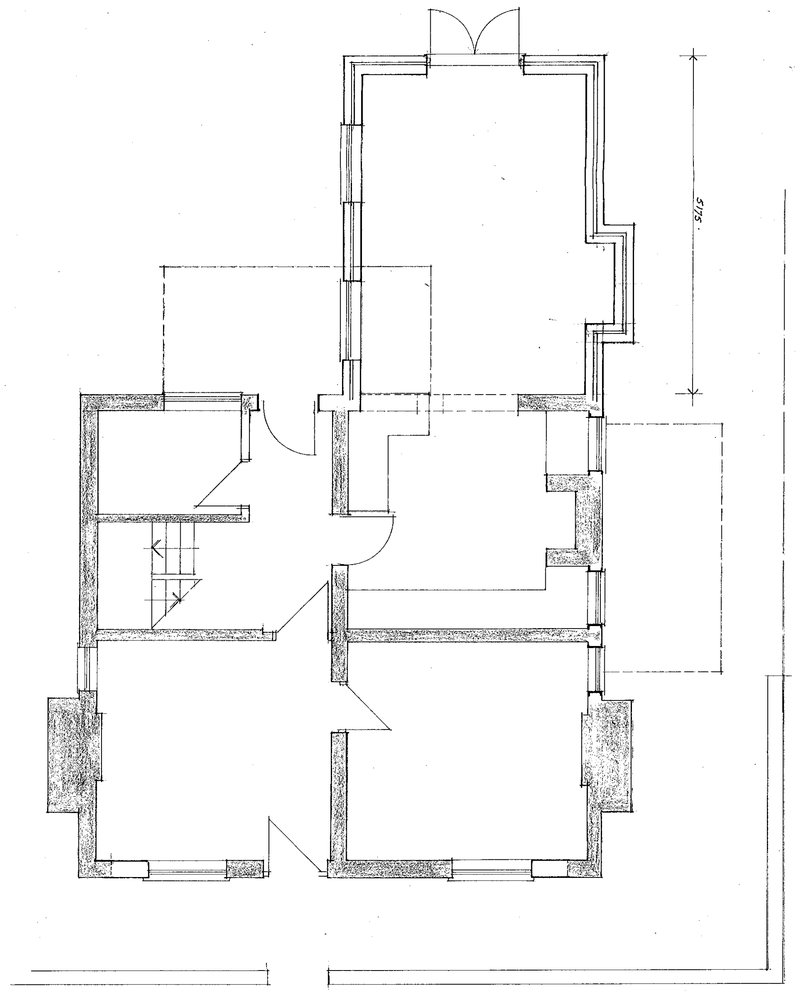


GROUND FLOOR.

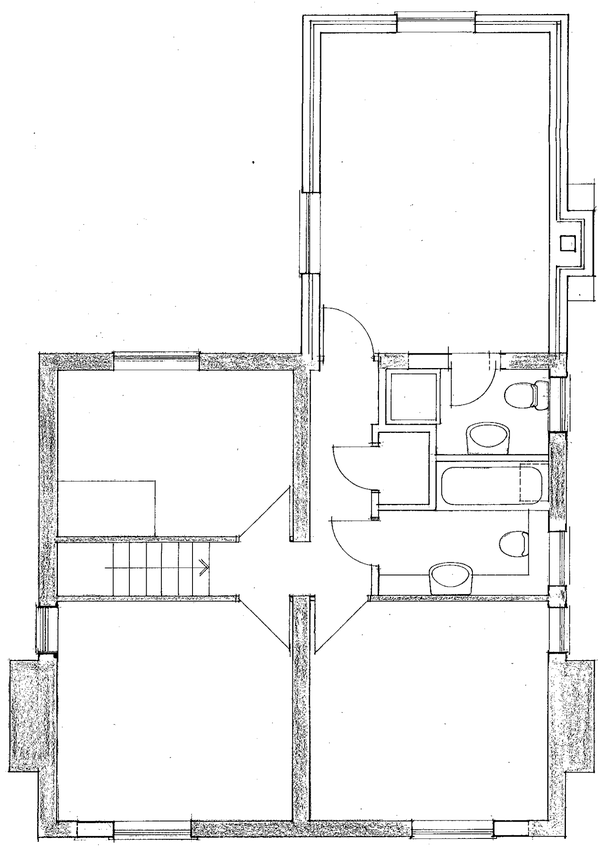


1ST. FLOOR.



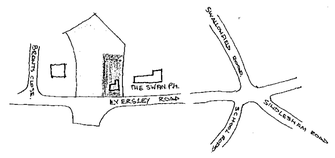

24.JAN.2000* 0444

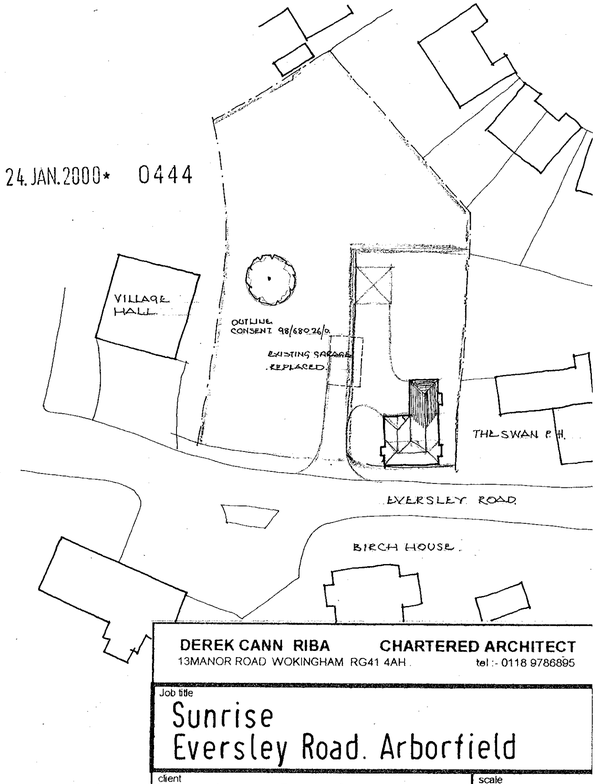

DEREK CANN RIBA CHARTERED ARCHITECT
13MANOR ROAD WOKINGHAM RG41 4AH. tel :- 0118 9786895

Job title
Sunrise
Eversley Road. Arborfield

client
Bluelane Developments


scale 1:100 1:50.


date JAN. 2000

Drawing Title
Proposed Extension
CD 12/1/00


Job no. 9916

Drg no 04

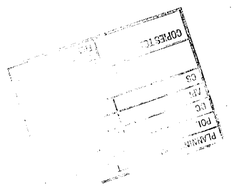


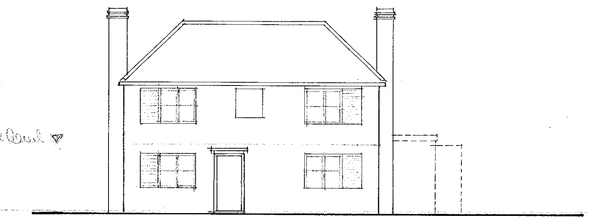

FRONT ELEVATION

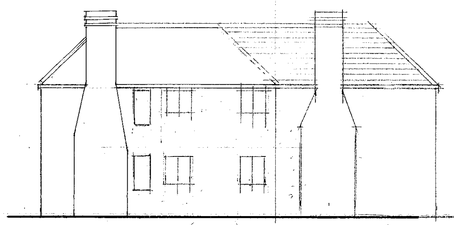


SIDE ELEVATION (& SWAN INN.)

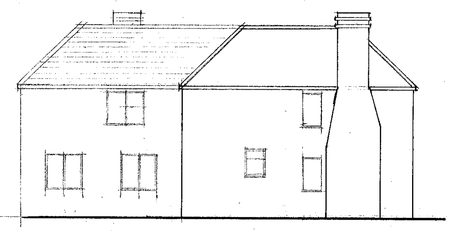


SIDE ELEVATION.




REAR ELEVATION.

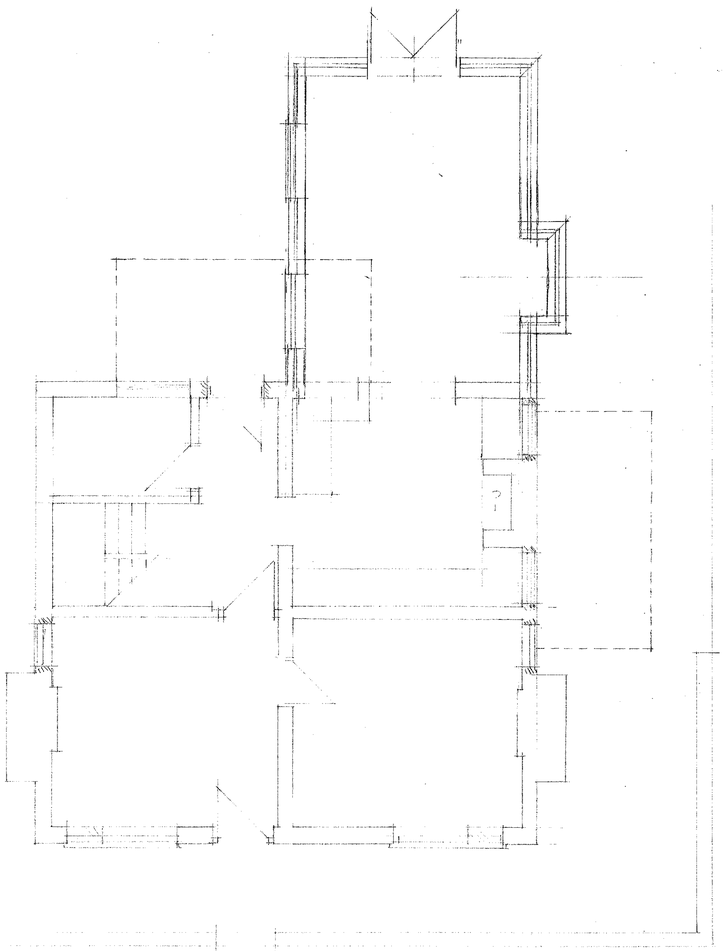



GROUND FLOOR

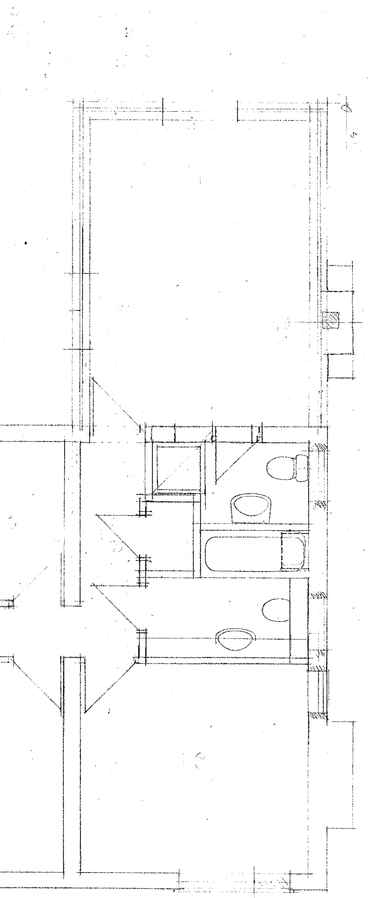


1ST. FLOOR.

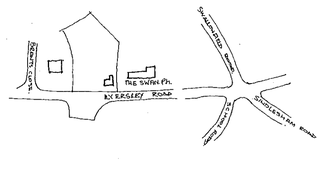

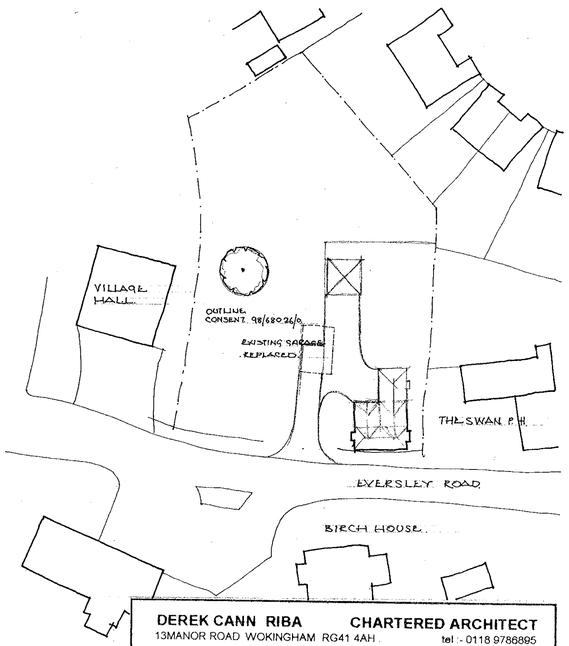

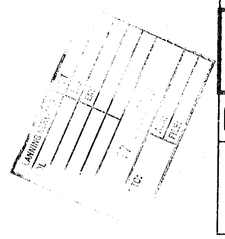

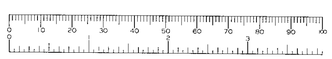

DEREK CANN RIBA CHARTERED ARCHITECT
13MANOR ROAD WOKINGHAM RG41 4AH. tel :- 0118 9786895

Job title
Sunrise
Eversley Road. Arborfield

client
Bluelane Developments

scale

date

Drawing Title
Proposed Extension

Job no
9916

Drg no
04