




EAST ELEVATION

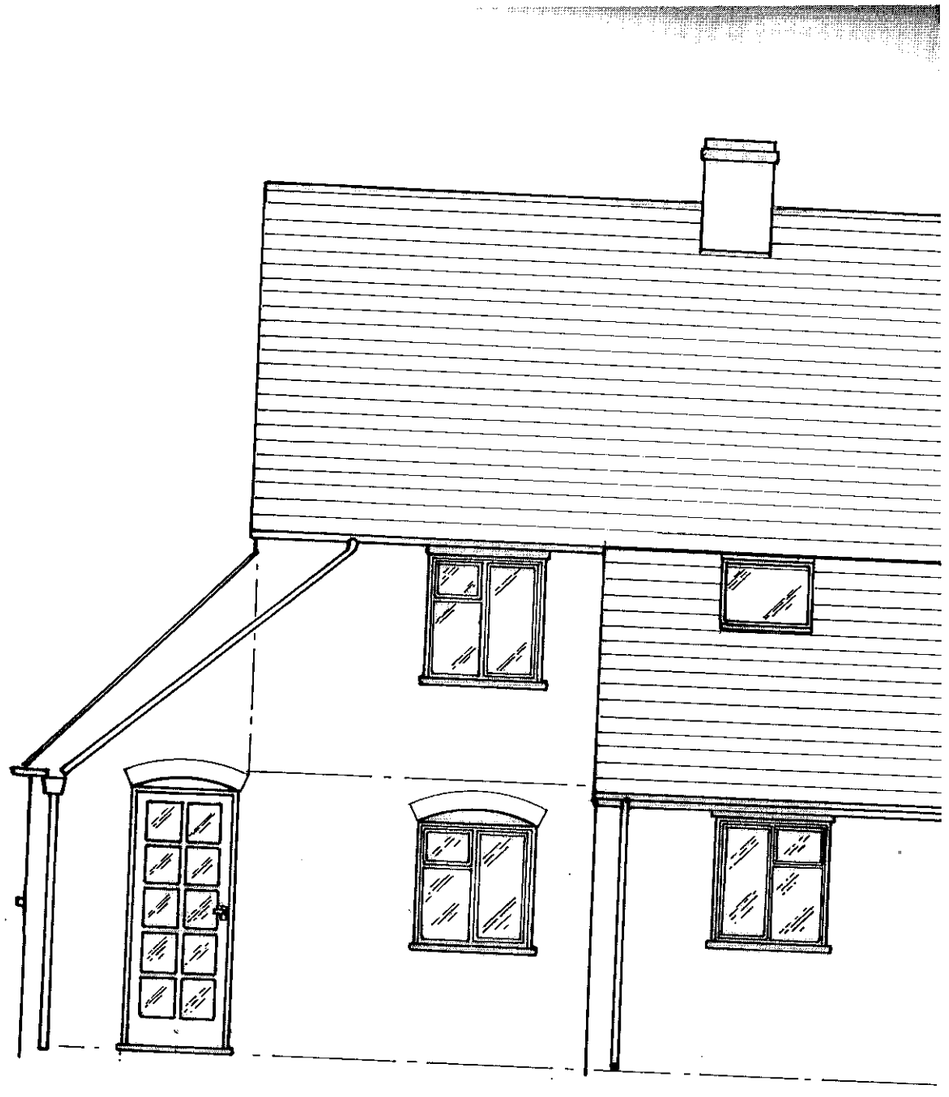


NORTH ELEVATION

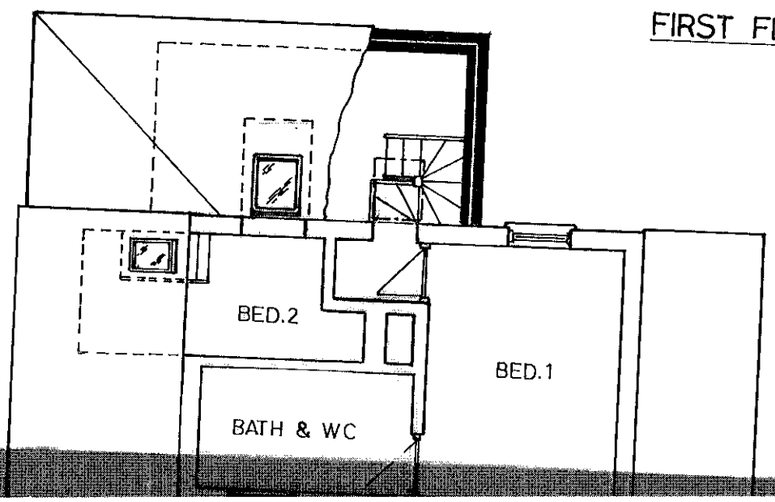


FIRST FLOOR PLAN

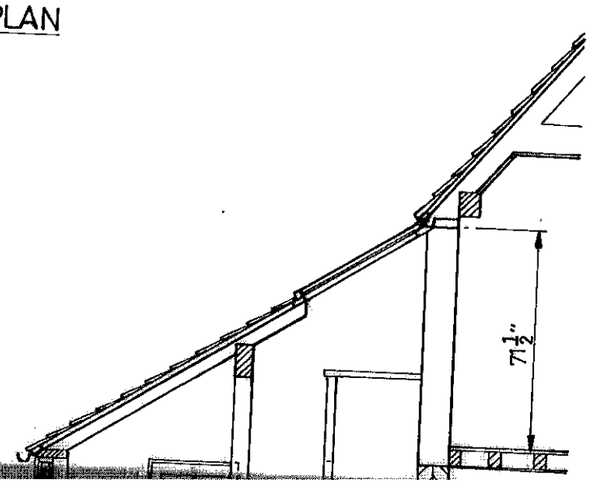

PLANNING SERVICES	HPT
PGL	TLS
DS	CNF
APP	
CS	
07 DEC 1999	
COPIES TO:	ACK:
	FILE:

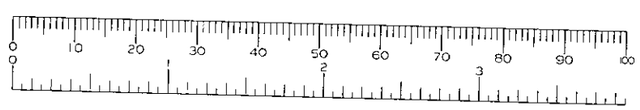




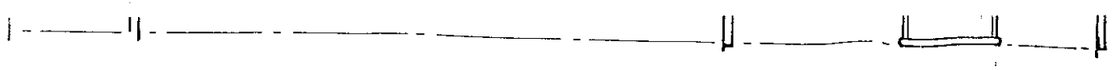


EAST ELEVATION




NORTH ELEVATION

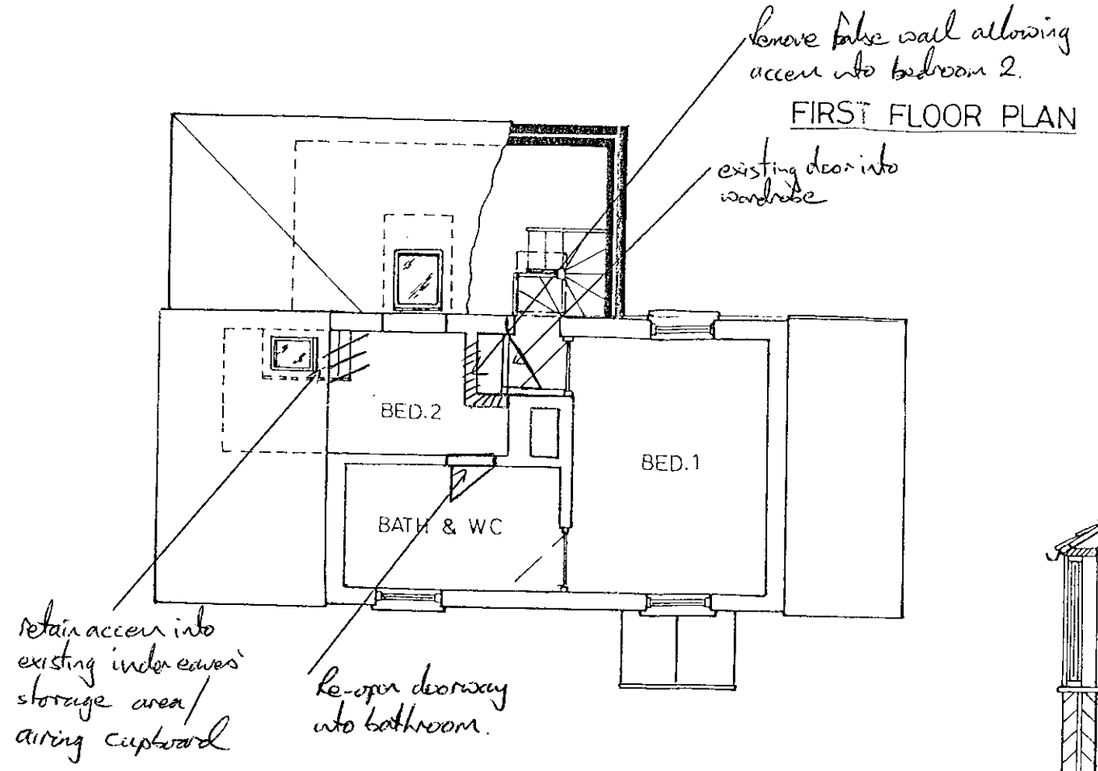


FIRST FLOOR PLAN

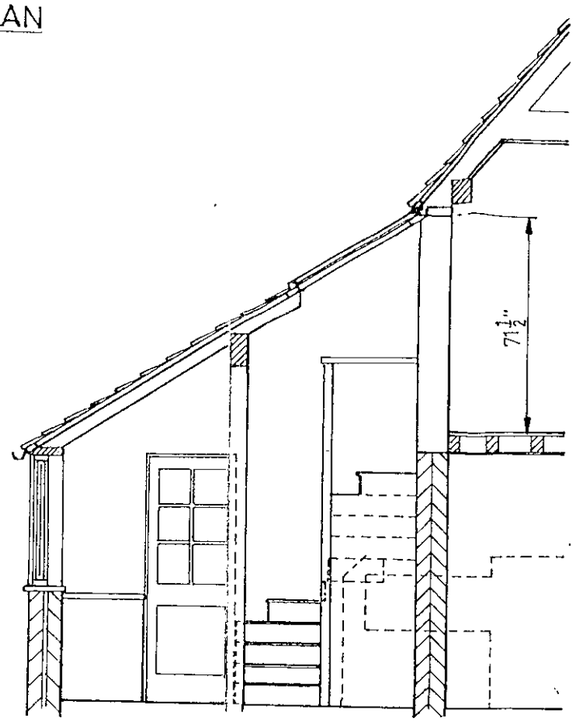


SECTION X-X

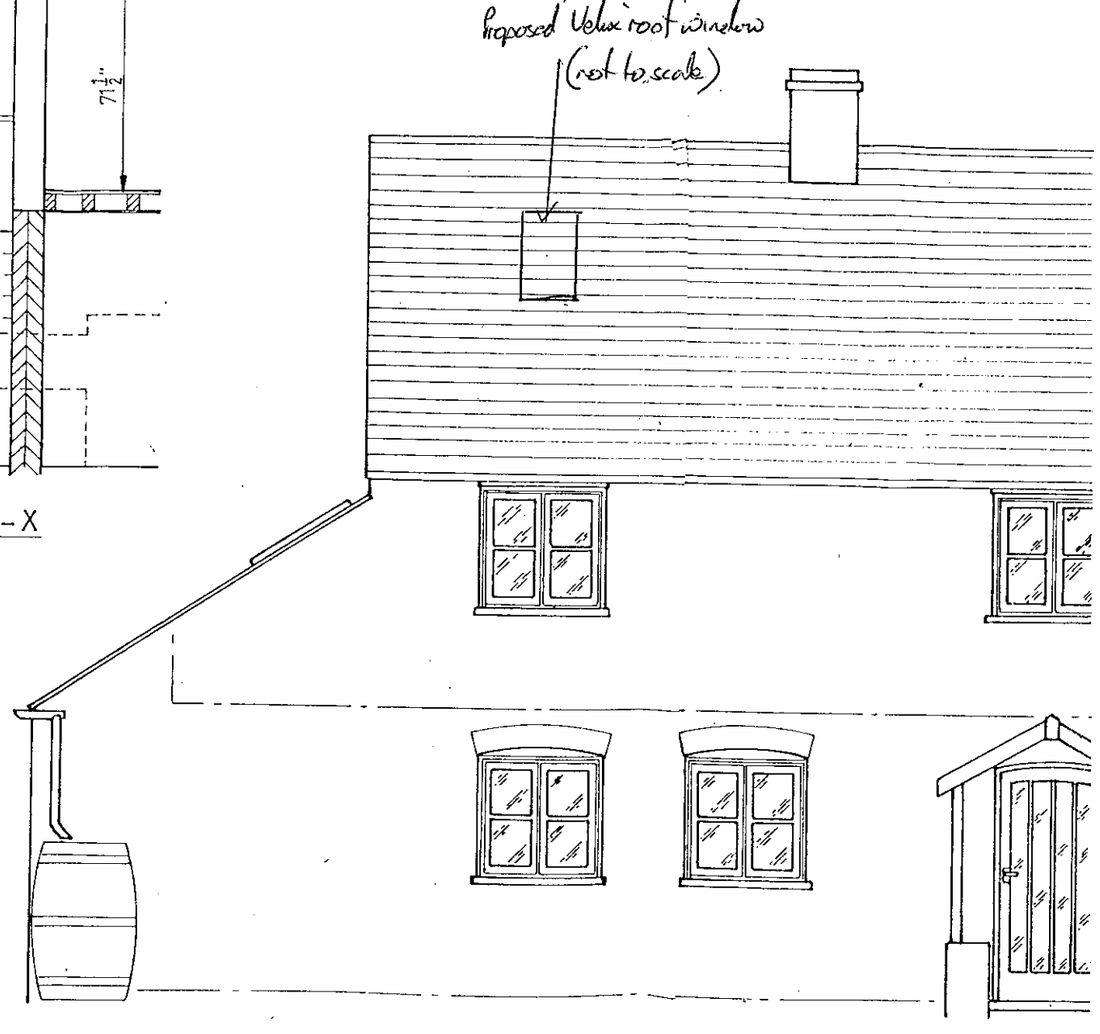


SOUTH ELEVATION

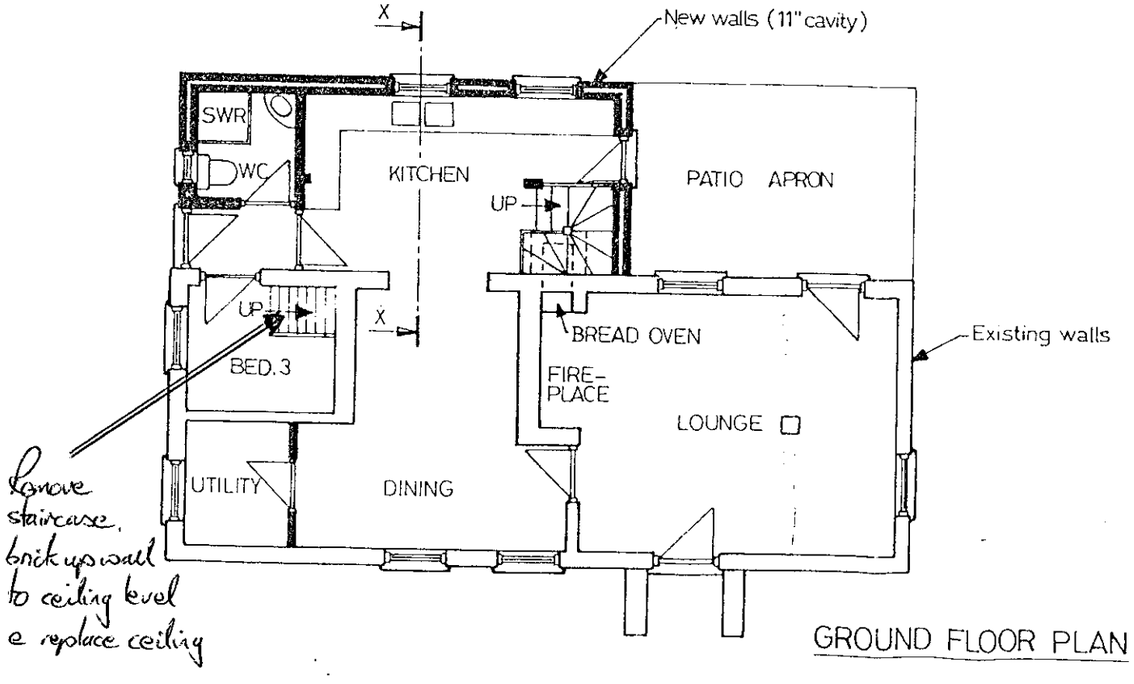


GROUND FLOOR PLAN

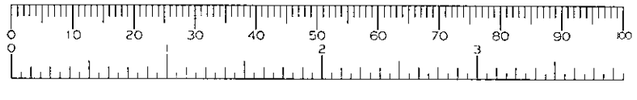

IIRD ANGLE PROJECTION

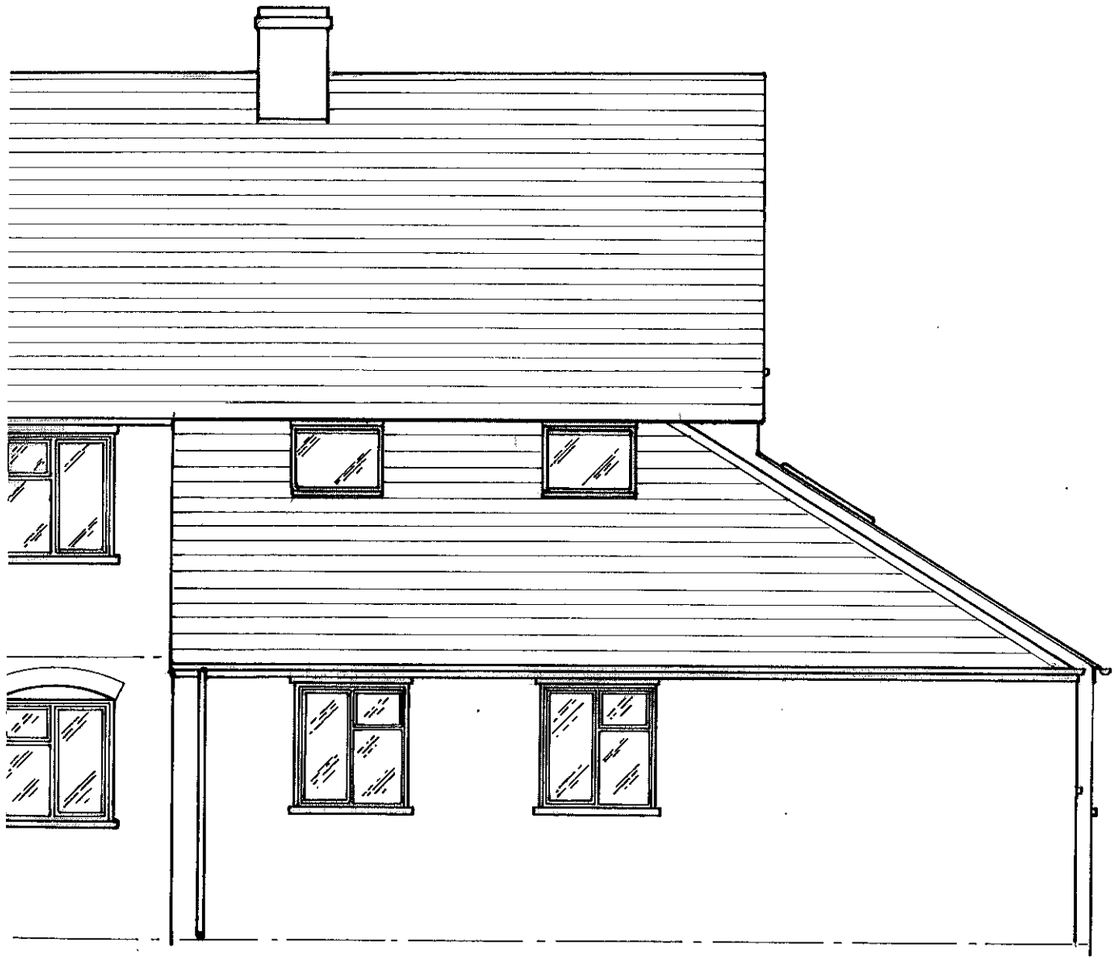

NORTH ELEVATION

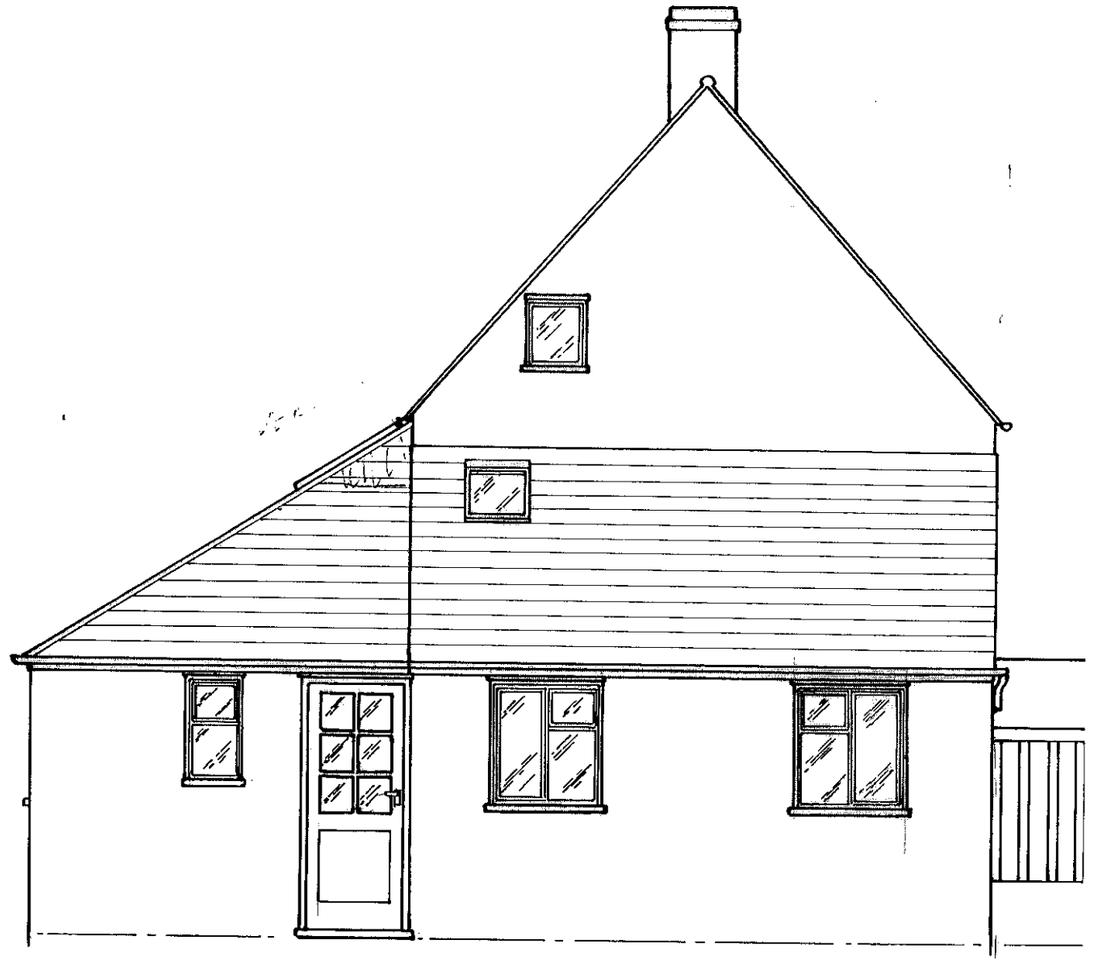


WEST ELEVATION




PLANNING SERVICES	HPT
FCL	TLS
DC	ENF
APP	
CS	
07 DEC 1999	
COPIES TO:	ACK:
	FILE:


GENERAL NOTES:-

1. Roof to be in secondhand clay tiles to match existing.
2. New facework to be secondhand bricks to match existing.
3. All works to comply with current Building Regulations.

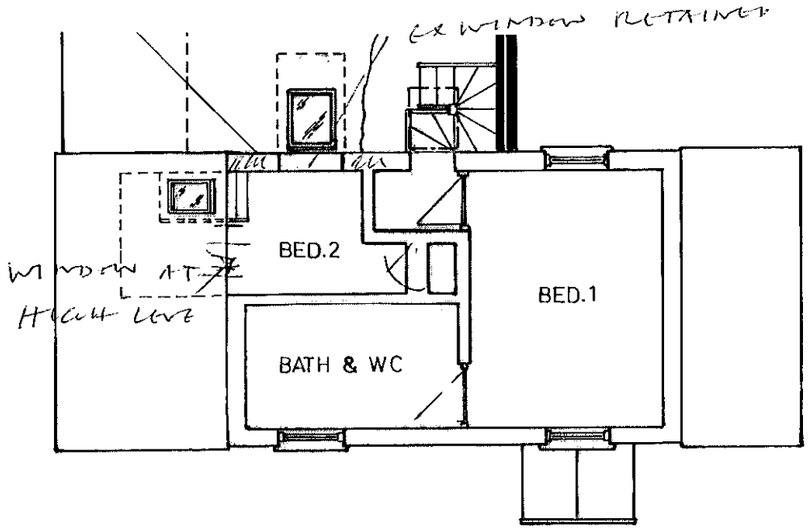


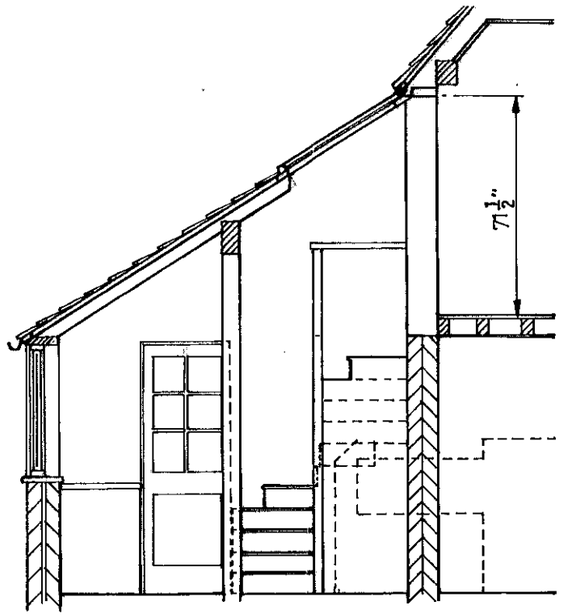


SECTION X-X

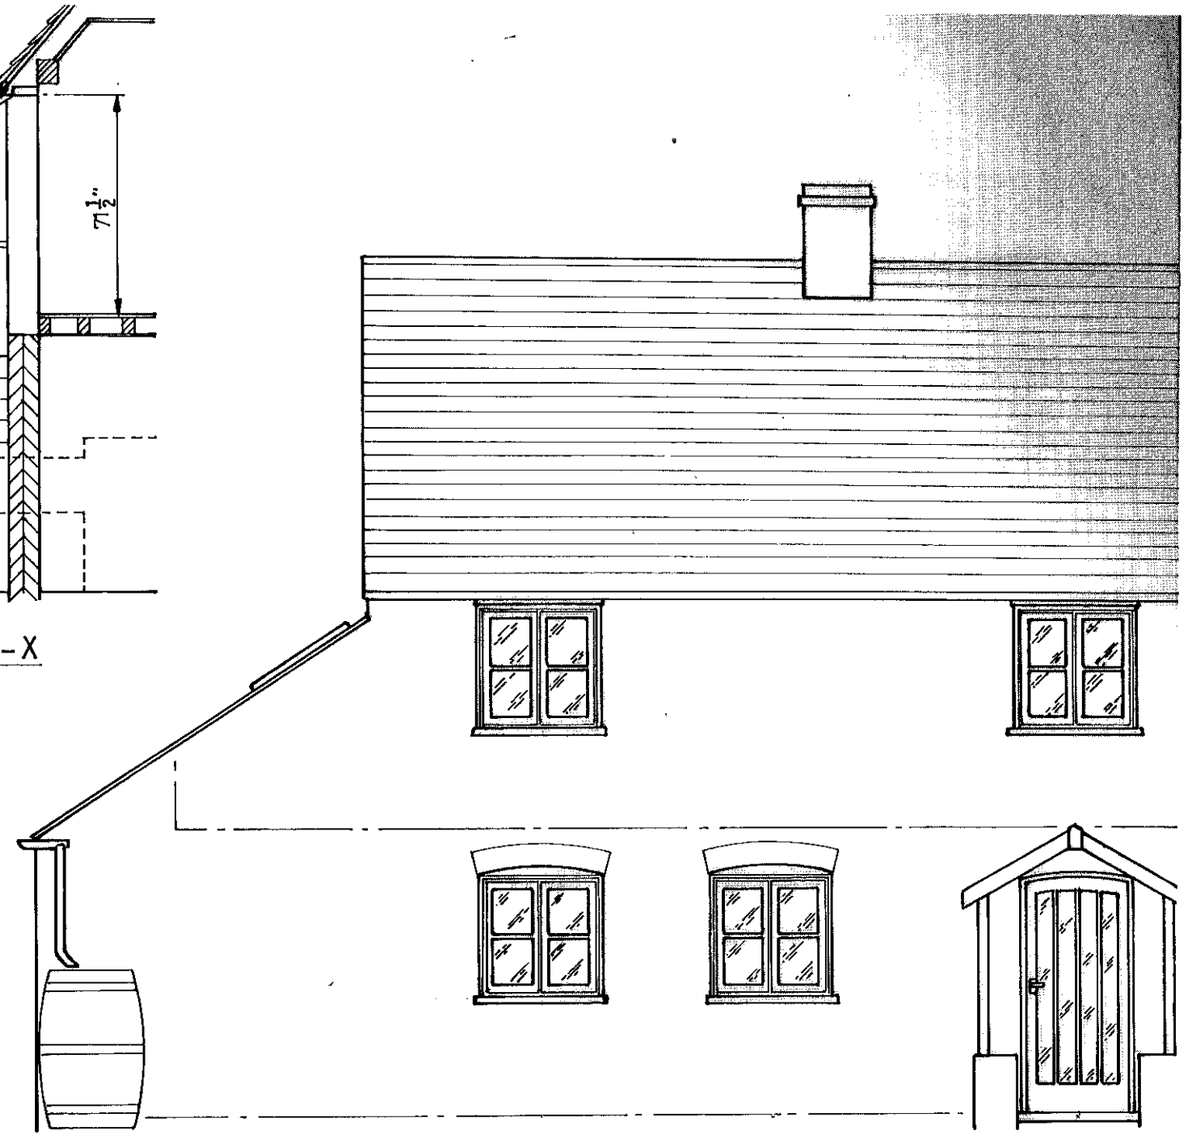

SOUTH ELEVATION

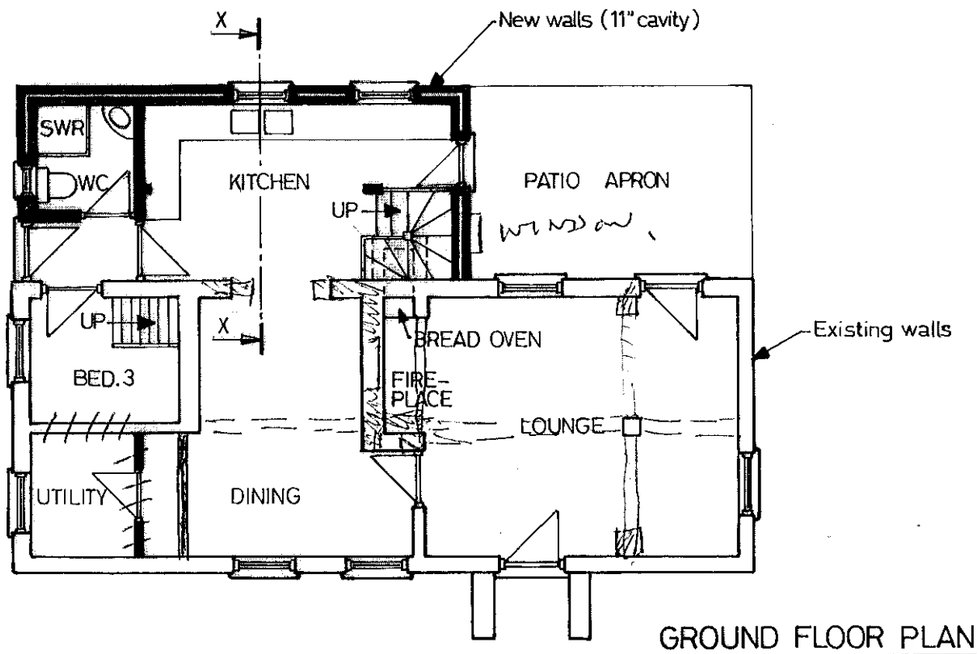

GROUND FLOOR PLAN

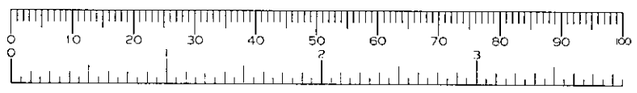

PLANNING SERVICES	MPT
POL	TLS
DC	EMF
APP	
CS	

07 FEB 1989

COPIES TO: ACK: FILE:

2 3 4 5 6 7 8 9 10 Feet (1:50)
4 6 8 10 Feet (1:100)

TO BE FREE FROM BURRS

DIMENSIONS APPLY AFTER PLATING

DIMENSIONS IN MILLIMETRES	SURFACE ROUGHNESS
ESTIMATED MASS	SCALE 1:50 & 1:100

TOLERANCES (UNSPECIFIED)

NO DECIMAL PLACES	± 0·50
ONE DECIMAL PLACE	± 0·25
TWO DECIMAL PLACES	± 0·12
HOLES Ø 12 & UNDER	+ 0·12
HOLES OVER Ø 12	+ 0·25


MATERIAL

TITLE


PROPOSED INTER
AT "THE LAKES", W
FOR S. HILL Esq

THIRD ANGLE PROJECTION




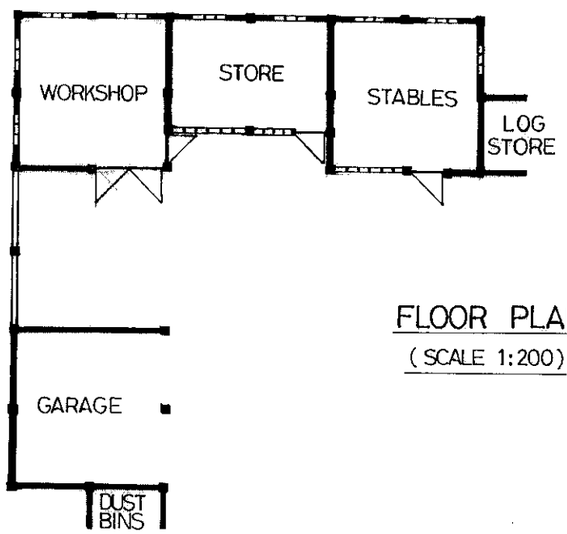


FLOOR PLAN
(SCALE 1:200)

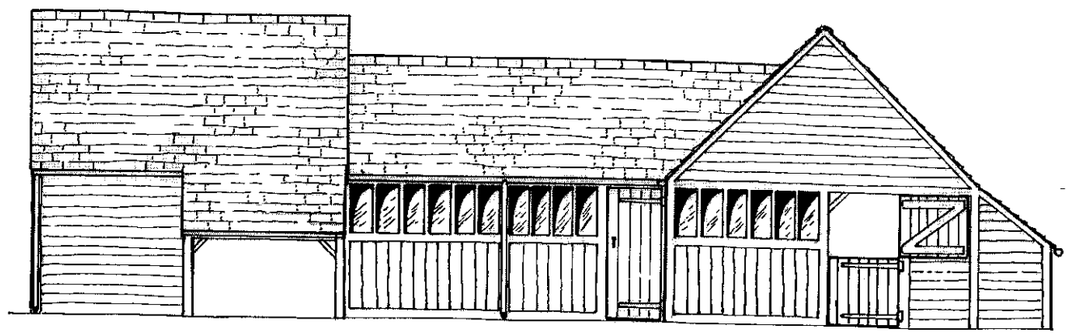


SOUTH ELEVATION

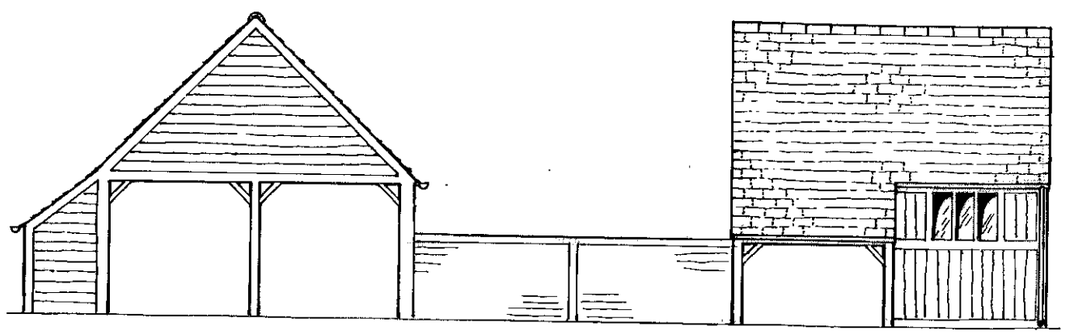


EAST ELEVATION

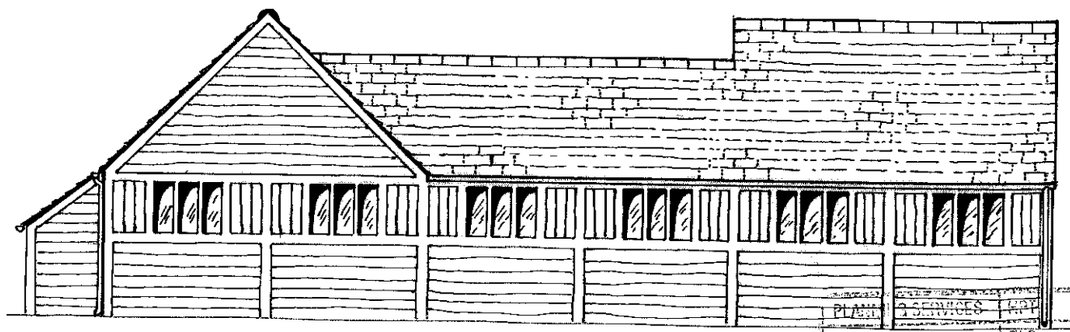

NORTH ELEVATION

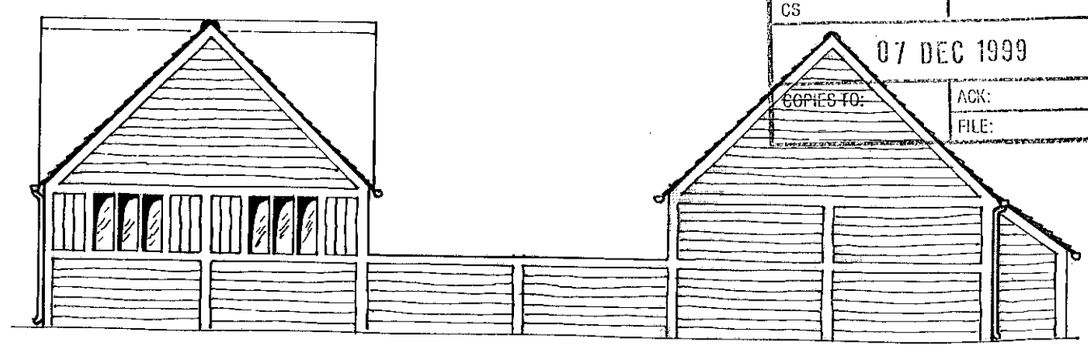


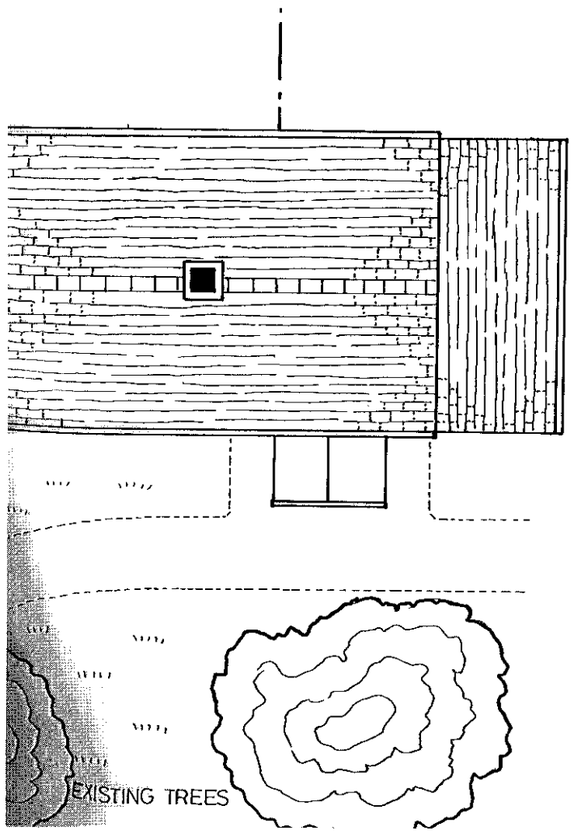



PLAN	SERVICES
POL	TLS
DC	BRF
APP	
CS	

07 DEC 1999


COPIES TO:	ACK:
	FILE:

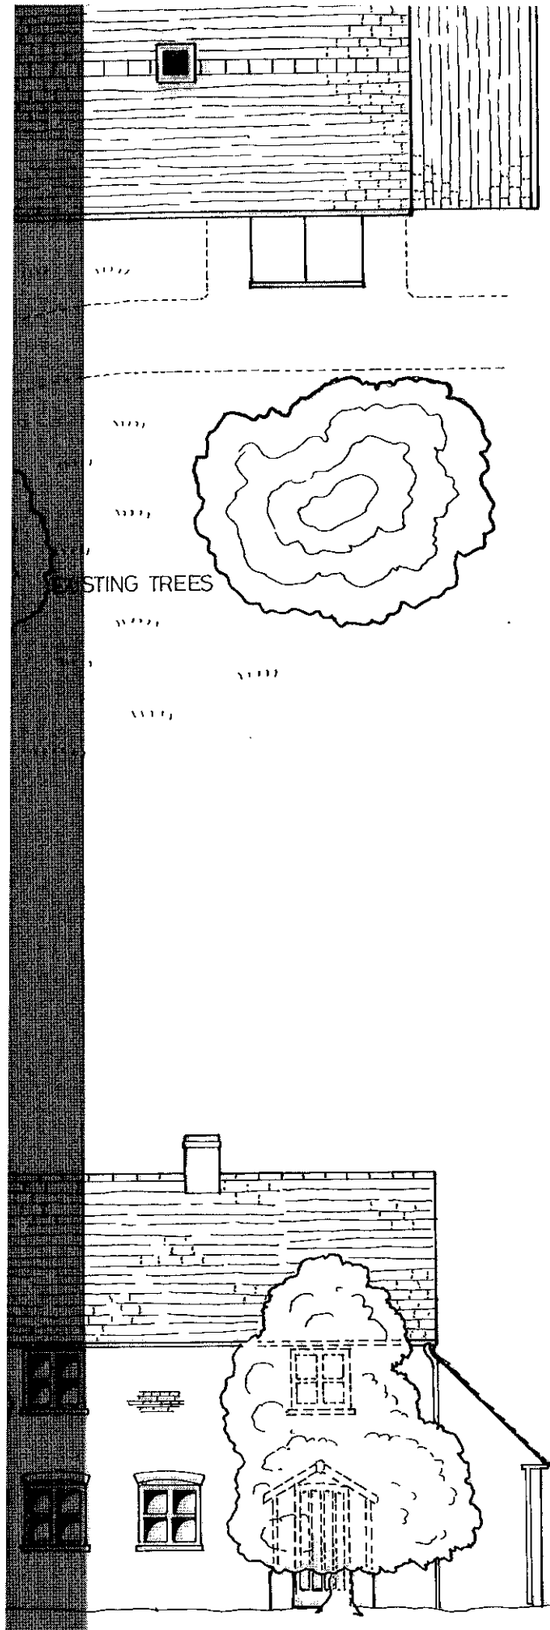

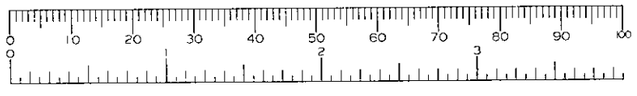

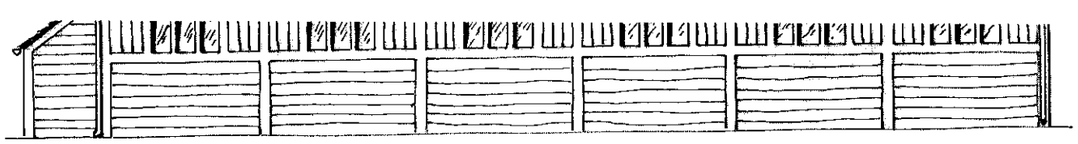


NORTH ELEVATION

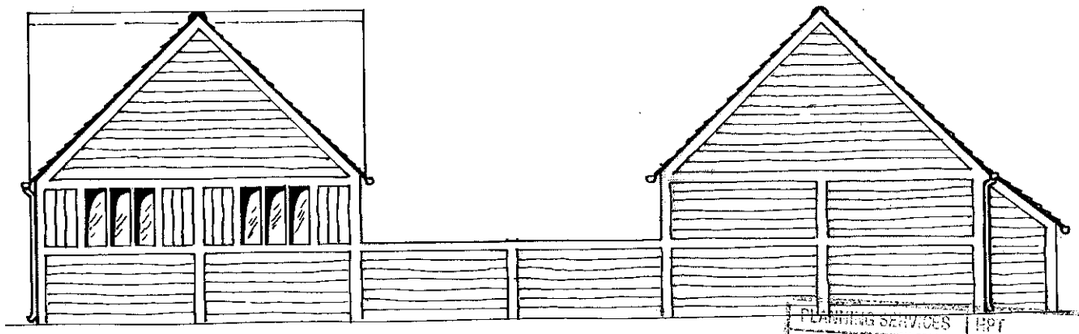

WEST ELEVATION

PLANNING SERVICES	
POL	TLS
DC	ENF
APP	
CS	
07 DEC 1999	
COPIES TO:	ACK:
	FILE:

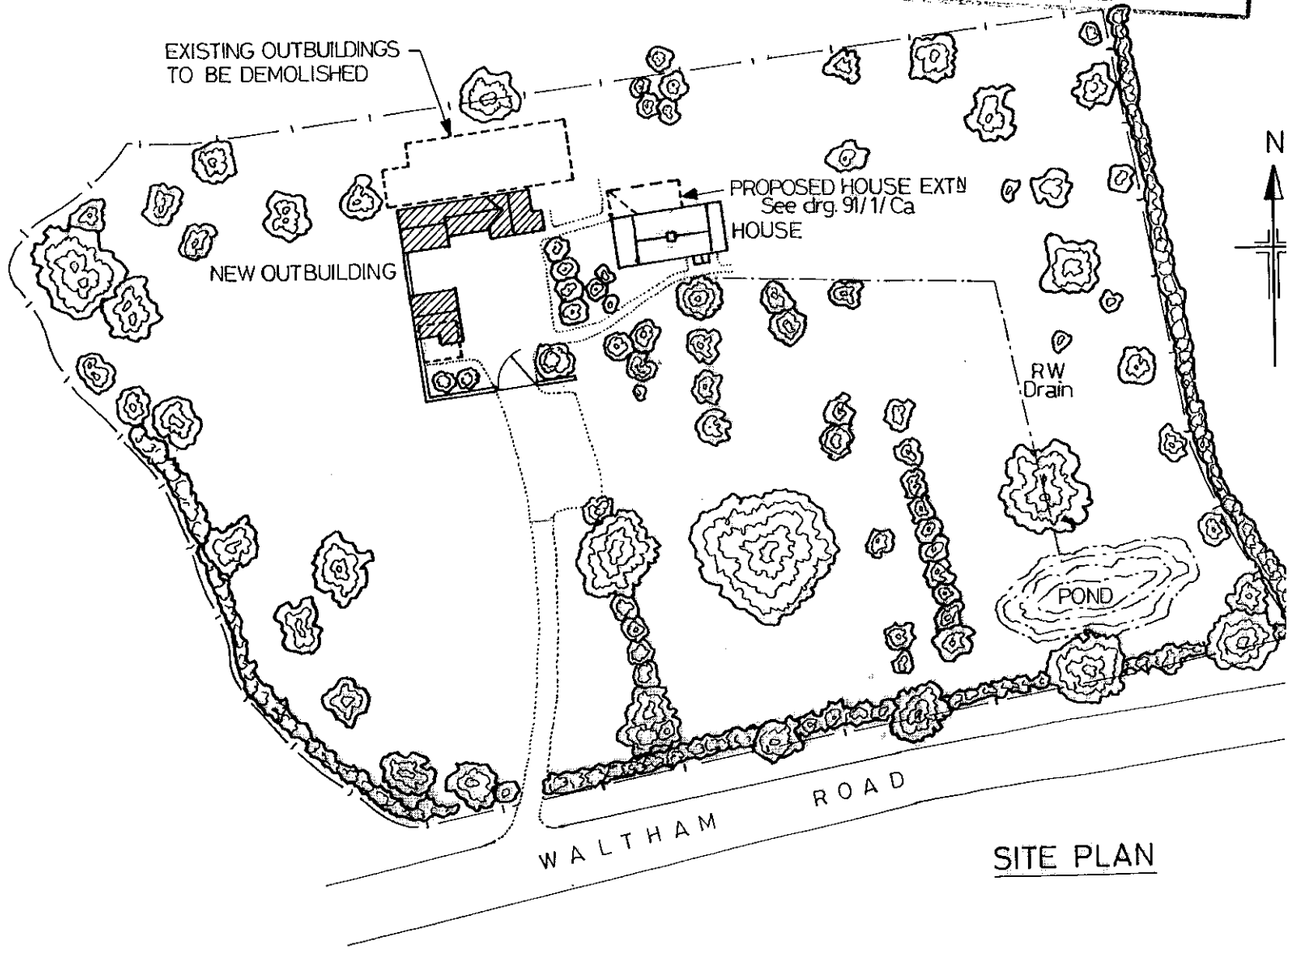

SITE PLAN

EXISTING DILAPIDATED BUILDING
To be demolished



PLANNING SERVICES | HPT
POL | HLS
DC | PAP
DPP |
CS |

07 DEC 1999

COPIES TO: | ACK:
FILE:

GRAVEL SURFACE
TO DRIVE AND PATHS


EXISTING TREES

EXISTING TREES


EXISTING DILAPIDATED BUILDING
To be demolished

NEW SCREENING TREES

3. All works to comply with current Building Regulations.

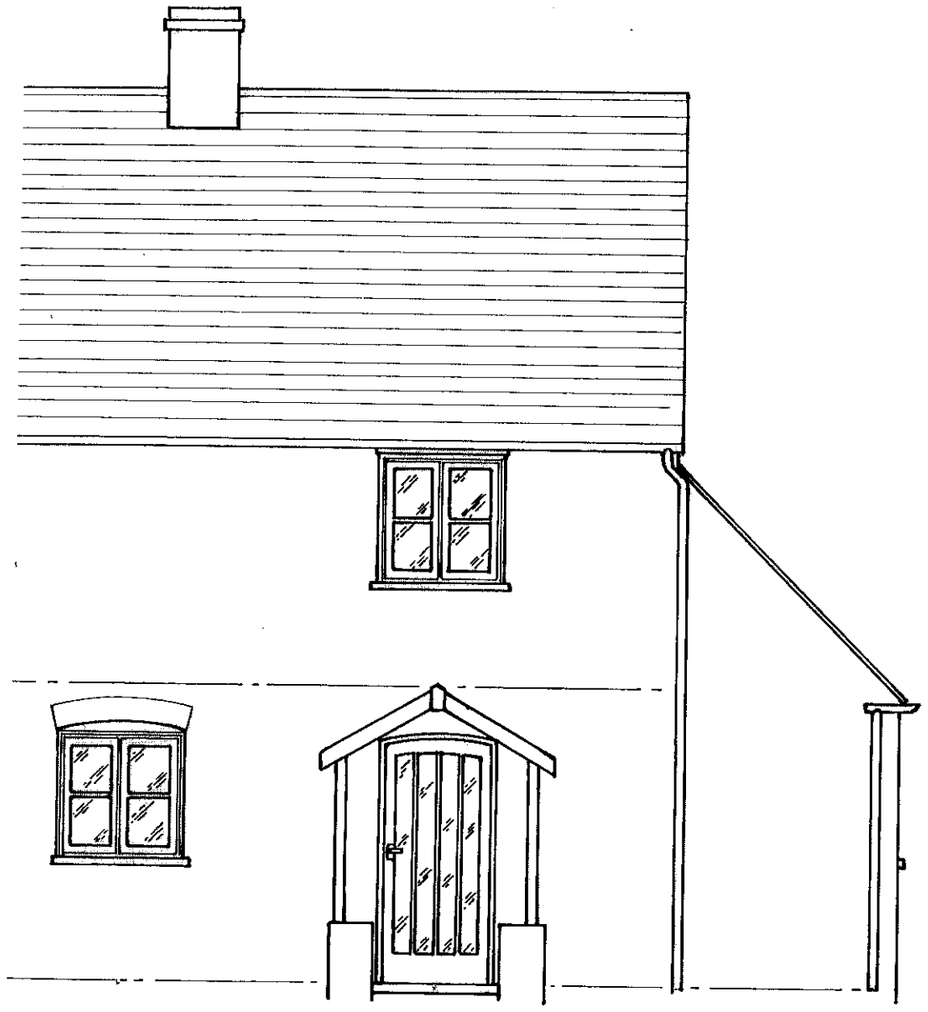

H ELEVATION

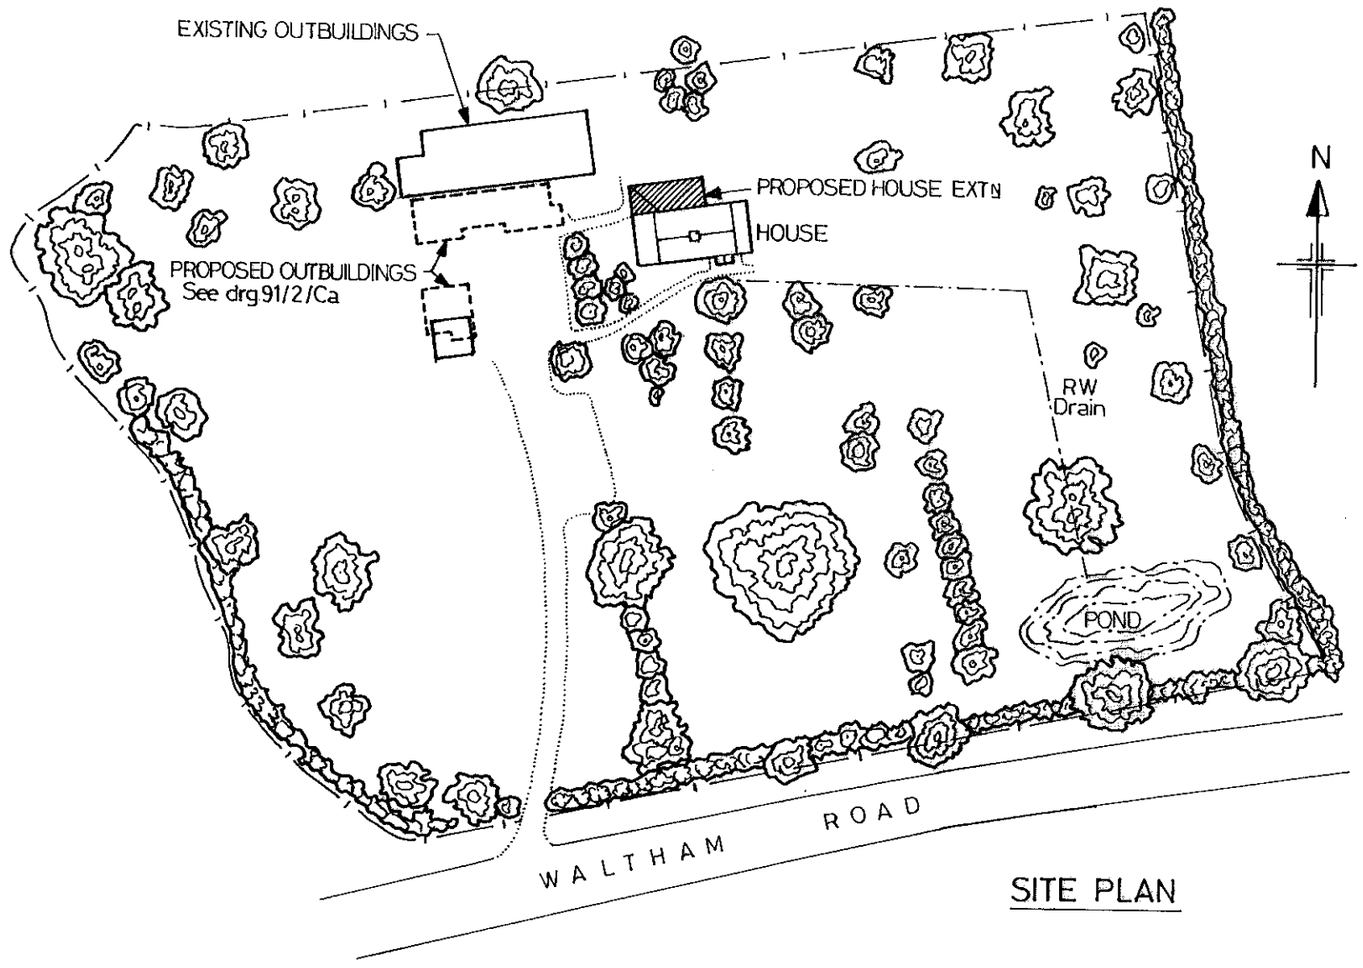

SITE PLAN

RIAL

FINISH

PROPOSED INTERNAL ALTERATIONS AND EXTENSION
AT "THE LAKES", WALTHAM ROAD, RUSCOMBE, BERKS.
FOR S. HILL Esq.

prostab

PLANNING SERVICES	HPT
POL	TLS
DC	ENF
APP	
CS	
07 DEC 1999	
COPIES TO:	ACK:
	FILE:

DRG. No. 91/1/Cc

SHT. No.

GRAVEL SURFACE
TO DRIVE AND PATHS

EXISTING TREES

EXISTING TREES

EXISTING DILAPIDATED BUILDING
To be demolished

NEW SCREENING TREES

EXISTING TREE

NEW 4' BRICK WALL

PLANNING SERVICES
PLANNING SERVICES
PGL
PGL
DO
DO
APP
TP
CS
07 DEC 1999
COPIES TO:
COPIES TO:
HRT
HRT
TLS
TLS
ENF
ENF
ASK
FILE
PHE

0 10 20 30 40 50 60 70 80 90 100
0 1 2 3

SOUTH ELEVATION - FROM ROAD