
No.
DTL/HSB/21495/002: Drawings for this site DTL/HSB/21495/001 - 004

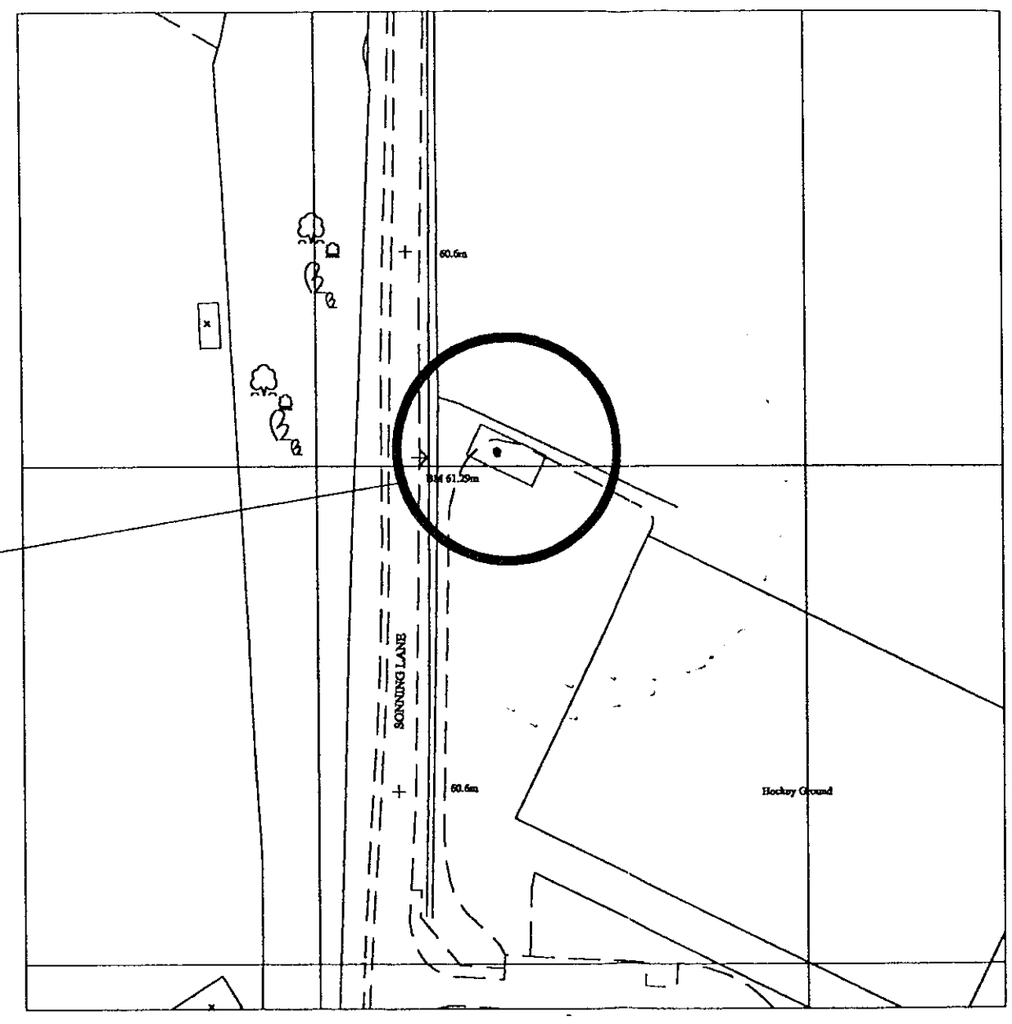

REFUSED

Site Location
(475531,174803)

*

SITE NOTICE ATTACHED TO FENCE POST ADJACENT TO CAR PARK SIGN 50M FROM MAIN ENTRANCE

CS
COPIES TO:
ACK:
FILE:

SITE LOCATION PLAN

Scale 1:1250

O.S. Extract ref. SU7574NE
O.S. co-ordinates 475531 174803
Reproduced from Ordnance Survey Superplan Data
© Crown copyright 2000 all rights reserved

© 2000 HSB Partnership

Revisions

No.	Date	By	Note

dolphin
Dolphin Telecommunications Ltd.
The Crescent, Jays Close, The Viables,
Basingstoke, Hants RG22 4BS.
Telephone: (01256) 811822 Facsimile: (01256) 474637

HSB Partnership
MYDDELTON HOUSE
36 MYDDELTON SQUARE
LONDON EC1R 1YB
TEL: 0171-837 3468 FAX 0171-837 3412

Site name & Address:
Reading Cricket & Hockey Club
Sonning Lane, Sonning
Reading
RG4 6ST

Title:
SITE LOCATION PLAN

Drawing Status:
PLANNING

Drawing no:
DTL/HSB/21495/002


Site no:	Zone:	Phase:
1561		


Issue:	Scale:	Chk:	Date:
	As Shown	RW	
	Drn: PT. Date: 20.11.00	Approv: GB	Date:


Dwg. No.
DTL/HSB/21495/001: Drawings for this site DTL/HSB/21495/001 - 004

REFUSED

15 Dec 2000
TL|2000|3003

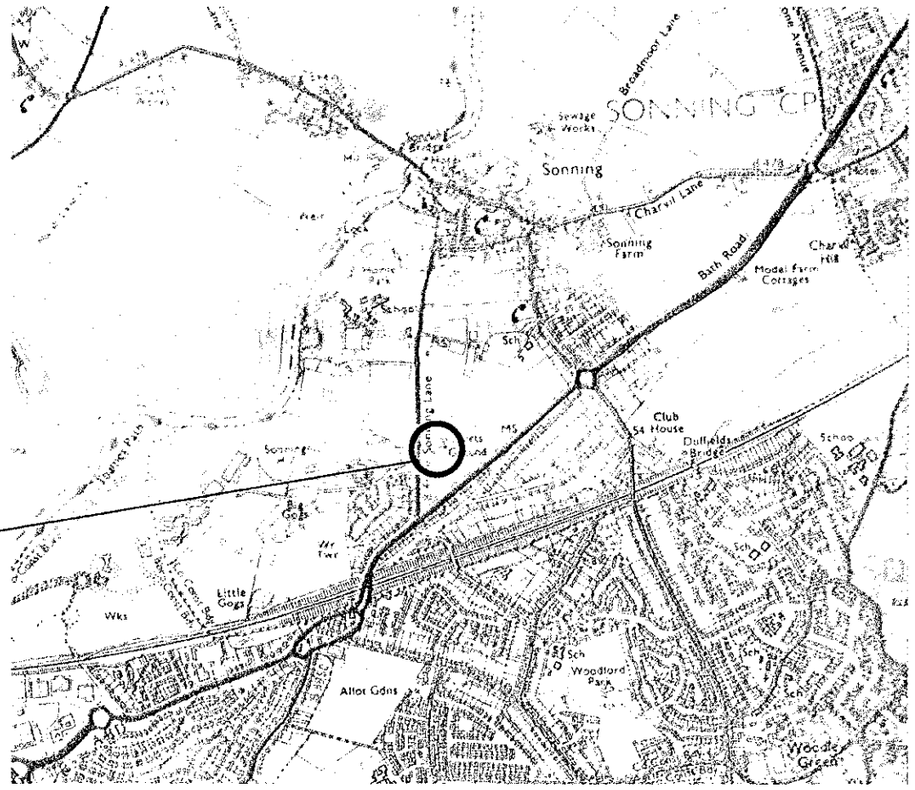

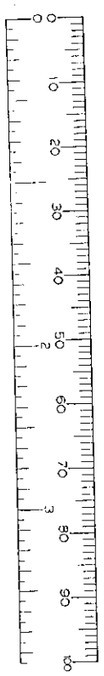

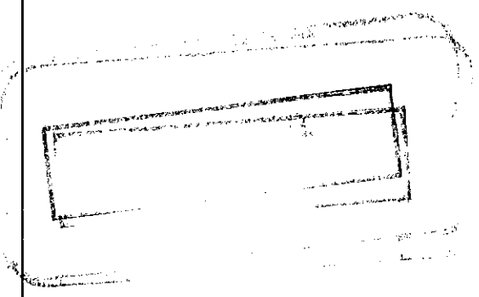

AREA LOCATION PLAN

Scale 1:25000

O.S. Extract ref. SU7574NE
O.S. co-ordinates 475531 174803
Reproduced from Ordnance Survey Superplan Data
© Crown copyright 2000 all rights reserved

© 2000 HSB Partnership

Revisions

No.	Date	By	Note

dolphin
Dolphin Telecommunications Ltd.
The Crescent, Jays Close, The Viables,
Basingstoke, Hants RG22 4BS.
Telephone: (01256) 811822 Facsimile: (01256) 474537

HSB Partnership
MYDDELTON HOUSE
30 MYDDELTON SQUARE
LONDON EC1R 1YB
TEL: 0171-833 2468 FAX 0171-837-3612

Site name & Address:
Reading Cricket & Hockey Club
Sonning Lane, Sonning
Reading
RG4 6ST

Title:
AREA LOCATION PLAN

Drawing Status:
PLANNING


Drawing no:
DTL/HSB/21495/001

Site no:	Zone:	Phase:
1561		


Issue:	Scale:	Ch'd:	Date:
	As Shown	SWL	
	Drn: PT. Date: 21.11.00	Approv: GB	Date:

Dwg. No.
DTL/HSB/21495/004: Drawings for this site DTL/HSB/21495/001 - 004

15 · Dec 2000
TL/2000/3003

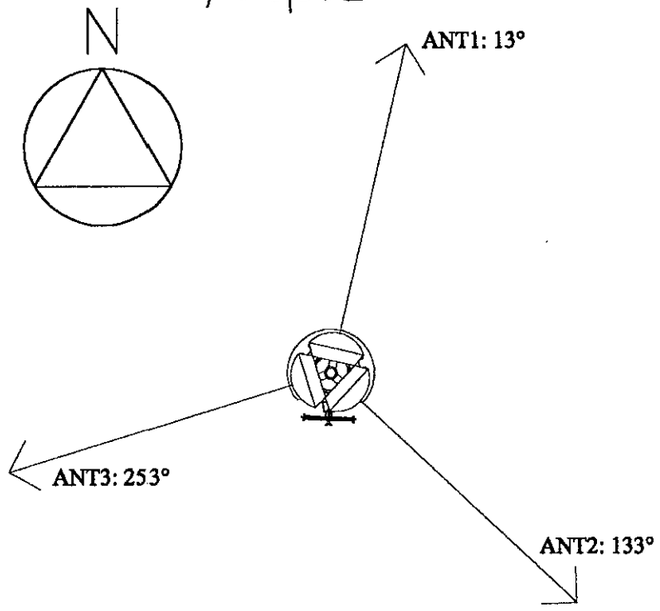


MONOPOLE PLAN AT 13m
Scale 1:50

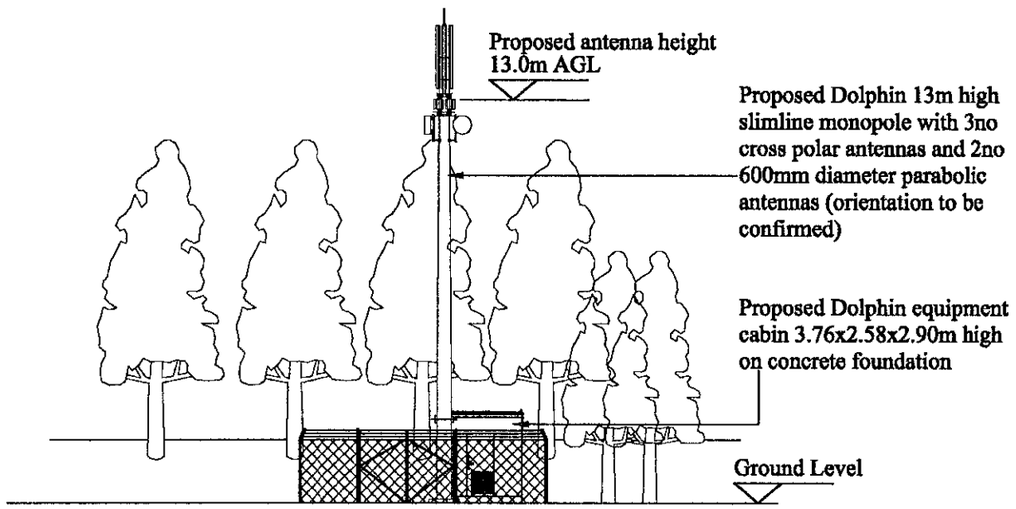

ELEVATION A
Scale 1:200

REFUSED

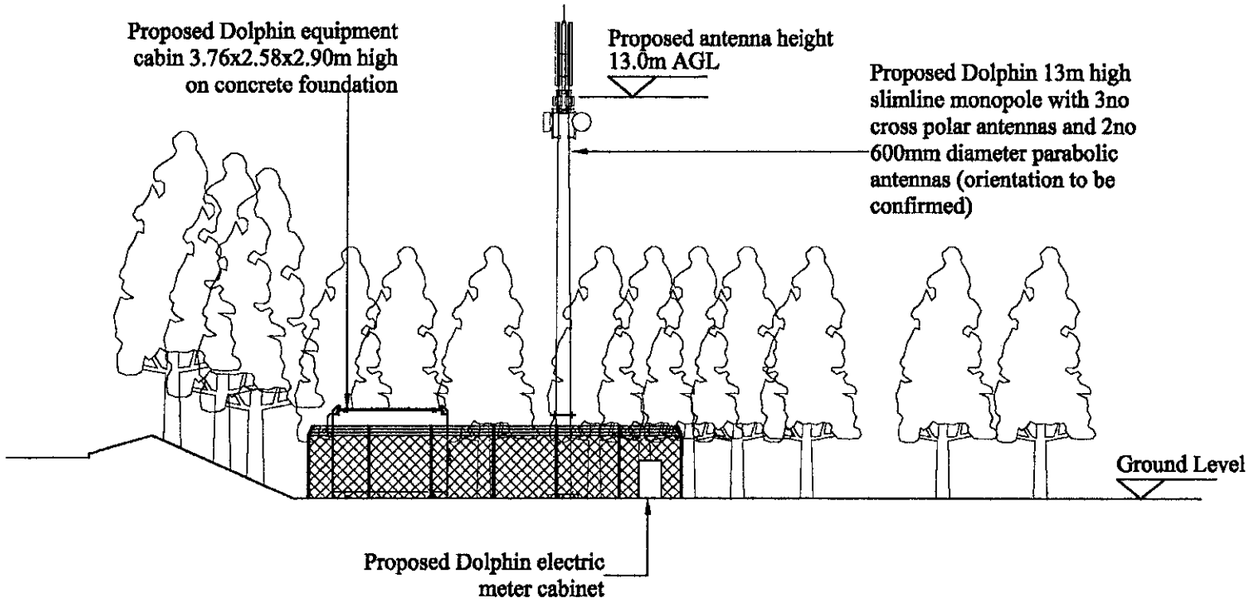

ELEVATION B
Scale 1:200

© 2000 HSB Partnership

NOTES:

1.1 DO NOT SCALE
1.2 ALL DIMENSIONS ARE IN mm UNLESS OTHERWISE SPECIFIED
1.3 ASSUME ALL SITE DETAILS ARE EXISTING UNLESS OTHERWISE SPECIFIED.

DOLPHIN EQUIPMENT

PROPOSED CABIN DETAILS:
DOLPHIN REF:
DIMS: 3.76m x 2.58m x 2.90m HIGH
COLOUR: HOLLYBUSH GREEN BS.14-C-39

PROPOSED ANTENNA DETAILS:
3 No. Cross polar panel antennas with orientation at 13° ,133° and 253° & 2no. parabolic antennas (orientation to be confirmed)

FEEDER LENGTHS & TYPES:
Ant 1 : 18m LDF 5-50
Ant 2 : 18m LDF 5-50
Ant 3 : 18m LDF 5-50

Revisions

No.	Date	By	Note

dolphin
Dolphin Telecommunications Ltd.
The Crescent, Jays Close, The Viables,
Basingstoke, Hants RG22 4BS.
Telephone: (01256) 811822 Facsimile: (01256) 474537

HSB Partnership
MYDDELTON HOUSE
30 MYDDELTON SQUARE
LONDON EC1R 1YB
TEL: 0171-833 2468 FAX 0171-837-5613

Site name & Address:
Reading Cricket & Hockey Club
Sonning Lane, Sonning
Reading
RG4 6ST

Title:
ELEVATIONS
(PROPOSED)

Drawing Status:
PLANNING


Drawing no:
DTL/HSB/21495/004

Site no:	Zone:	Phase:
1561		

Issue:	Scale:	Chk'd:	Date:
	1:200	RW	
	Drn: PT. Date: 11.11.00	Approv: GB	Date:

Dwg. No.
DTL/HSB/21495/003: Drawings for this site DTL/HSB/21495/001 - 004

15 Dec 2000
TL/2000/3003

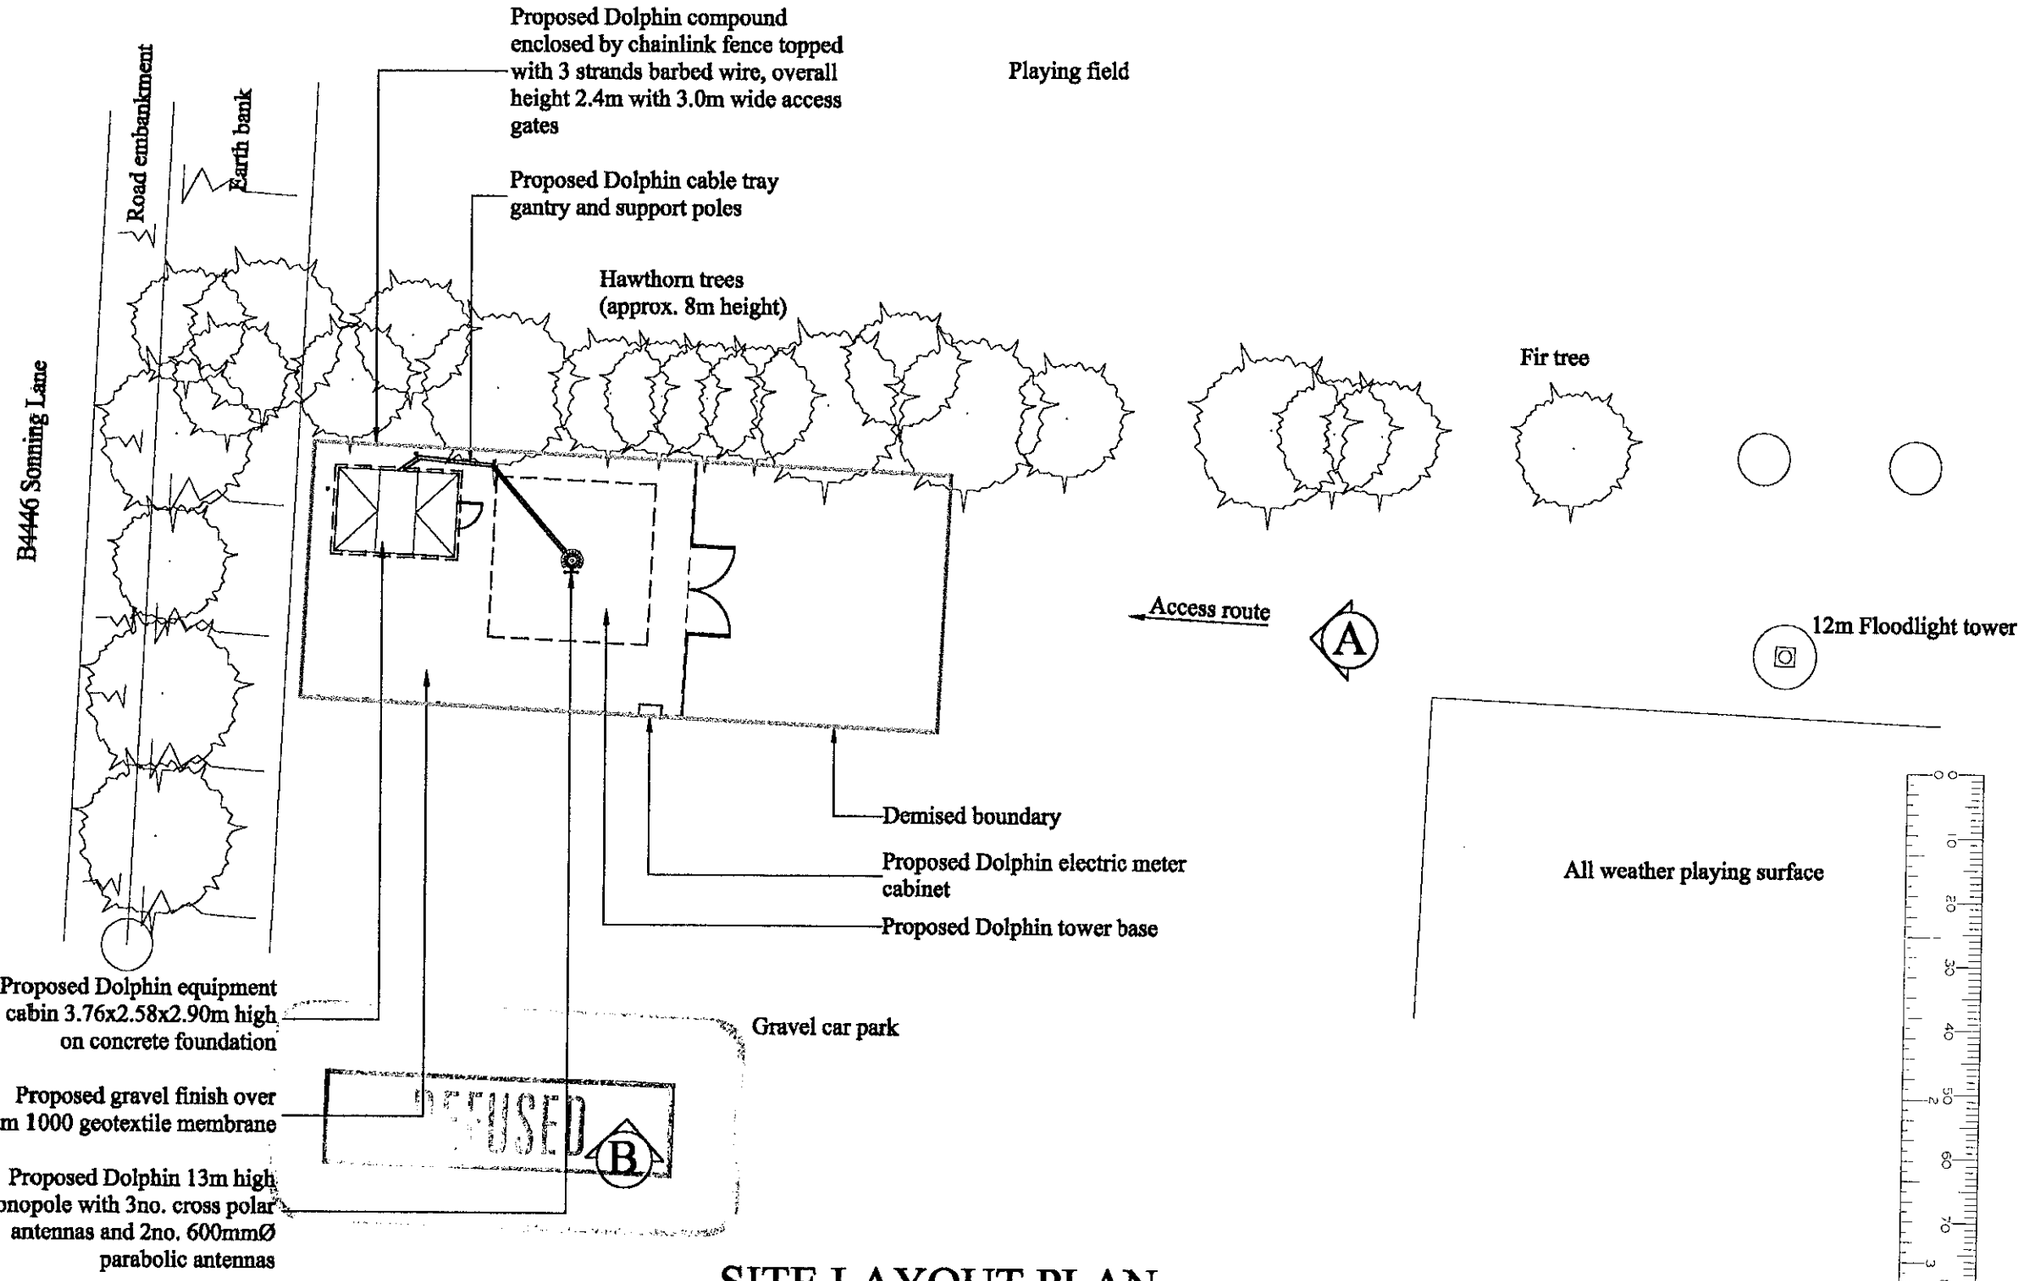

SITE LAYOUT PLAN
Scale 1:200

© 2000 HSB Partnership

N

NOTES:
1.1 DO NOT SCALE
1.2 ALL DIMENSIONS ARE IN mm UNLESS OTHERWISE SPECIFIED
1.3 ASSUME ALL SITE DETAILS ARE EXISTING UNLESS OTHERWISE SPECIFIED.

DOLPHIN EQUIPMENT
PROPOSED CABIN DETAILS:
DOLPHIN REF:
DIMS: 3.76m x 2.58m x 2.90m HIGH
COLOUR: HOLLYBUSH GREEN BS.14-C-39

PROPOSED ANTENNA DETAILS:
3 No. Cross polar panel antennas with orientation at 13° ,133° and 253° & 2no. parabolic antennas (orientation to be confirmed)

FEEDER LENGTHS & TYPES:
Ant 1 : 18m LDF 5-50
Ant 2 : 18m LDF 5-50
Ant 3 : 18m LDF 5-50

Revisions

No.	Date	By	Note

dolphin
Dolphin Telecommunications Ltd.
The Crescent, Jays Close, The Viables,
Basingstoke, Hants RG22 4BS.
Telephone: (01256) 811822 Facsimile: (01256) 474537

HSB Partnership
MYDDELTON HOUSE
30 MYDDELTON SQUARE
LONDON EC1R 1YB
TEL: 0171-833 2468 FAX 0171-837-5612

Site name & Address:
Reading Cricket & Hockey Club
Sonning Lane, Sonning
Reading
RG4 6ST

Title:
SITE LAYOUT PLAN (PROPOSED)

Drawing Status:
PLANNING

Drawing no:
DTL/HSB/21495/003

Site no:	Zone:	Phase:
1561		

Issue:	Scale:	Ch'd:	Date:
	As Shown	RW	
	Drn: PT. Date: 11.11.00	Approv: GB	Date: