




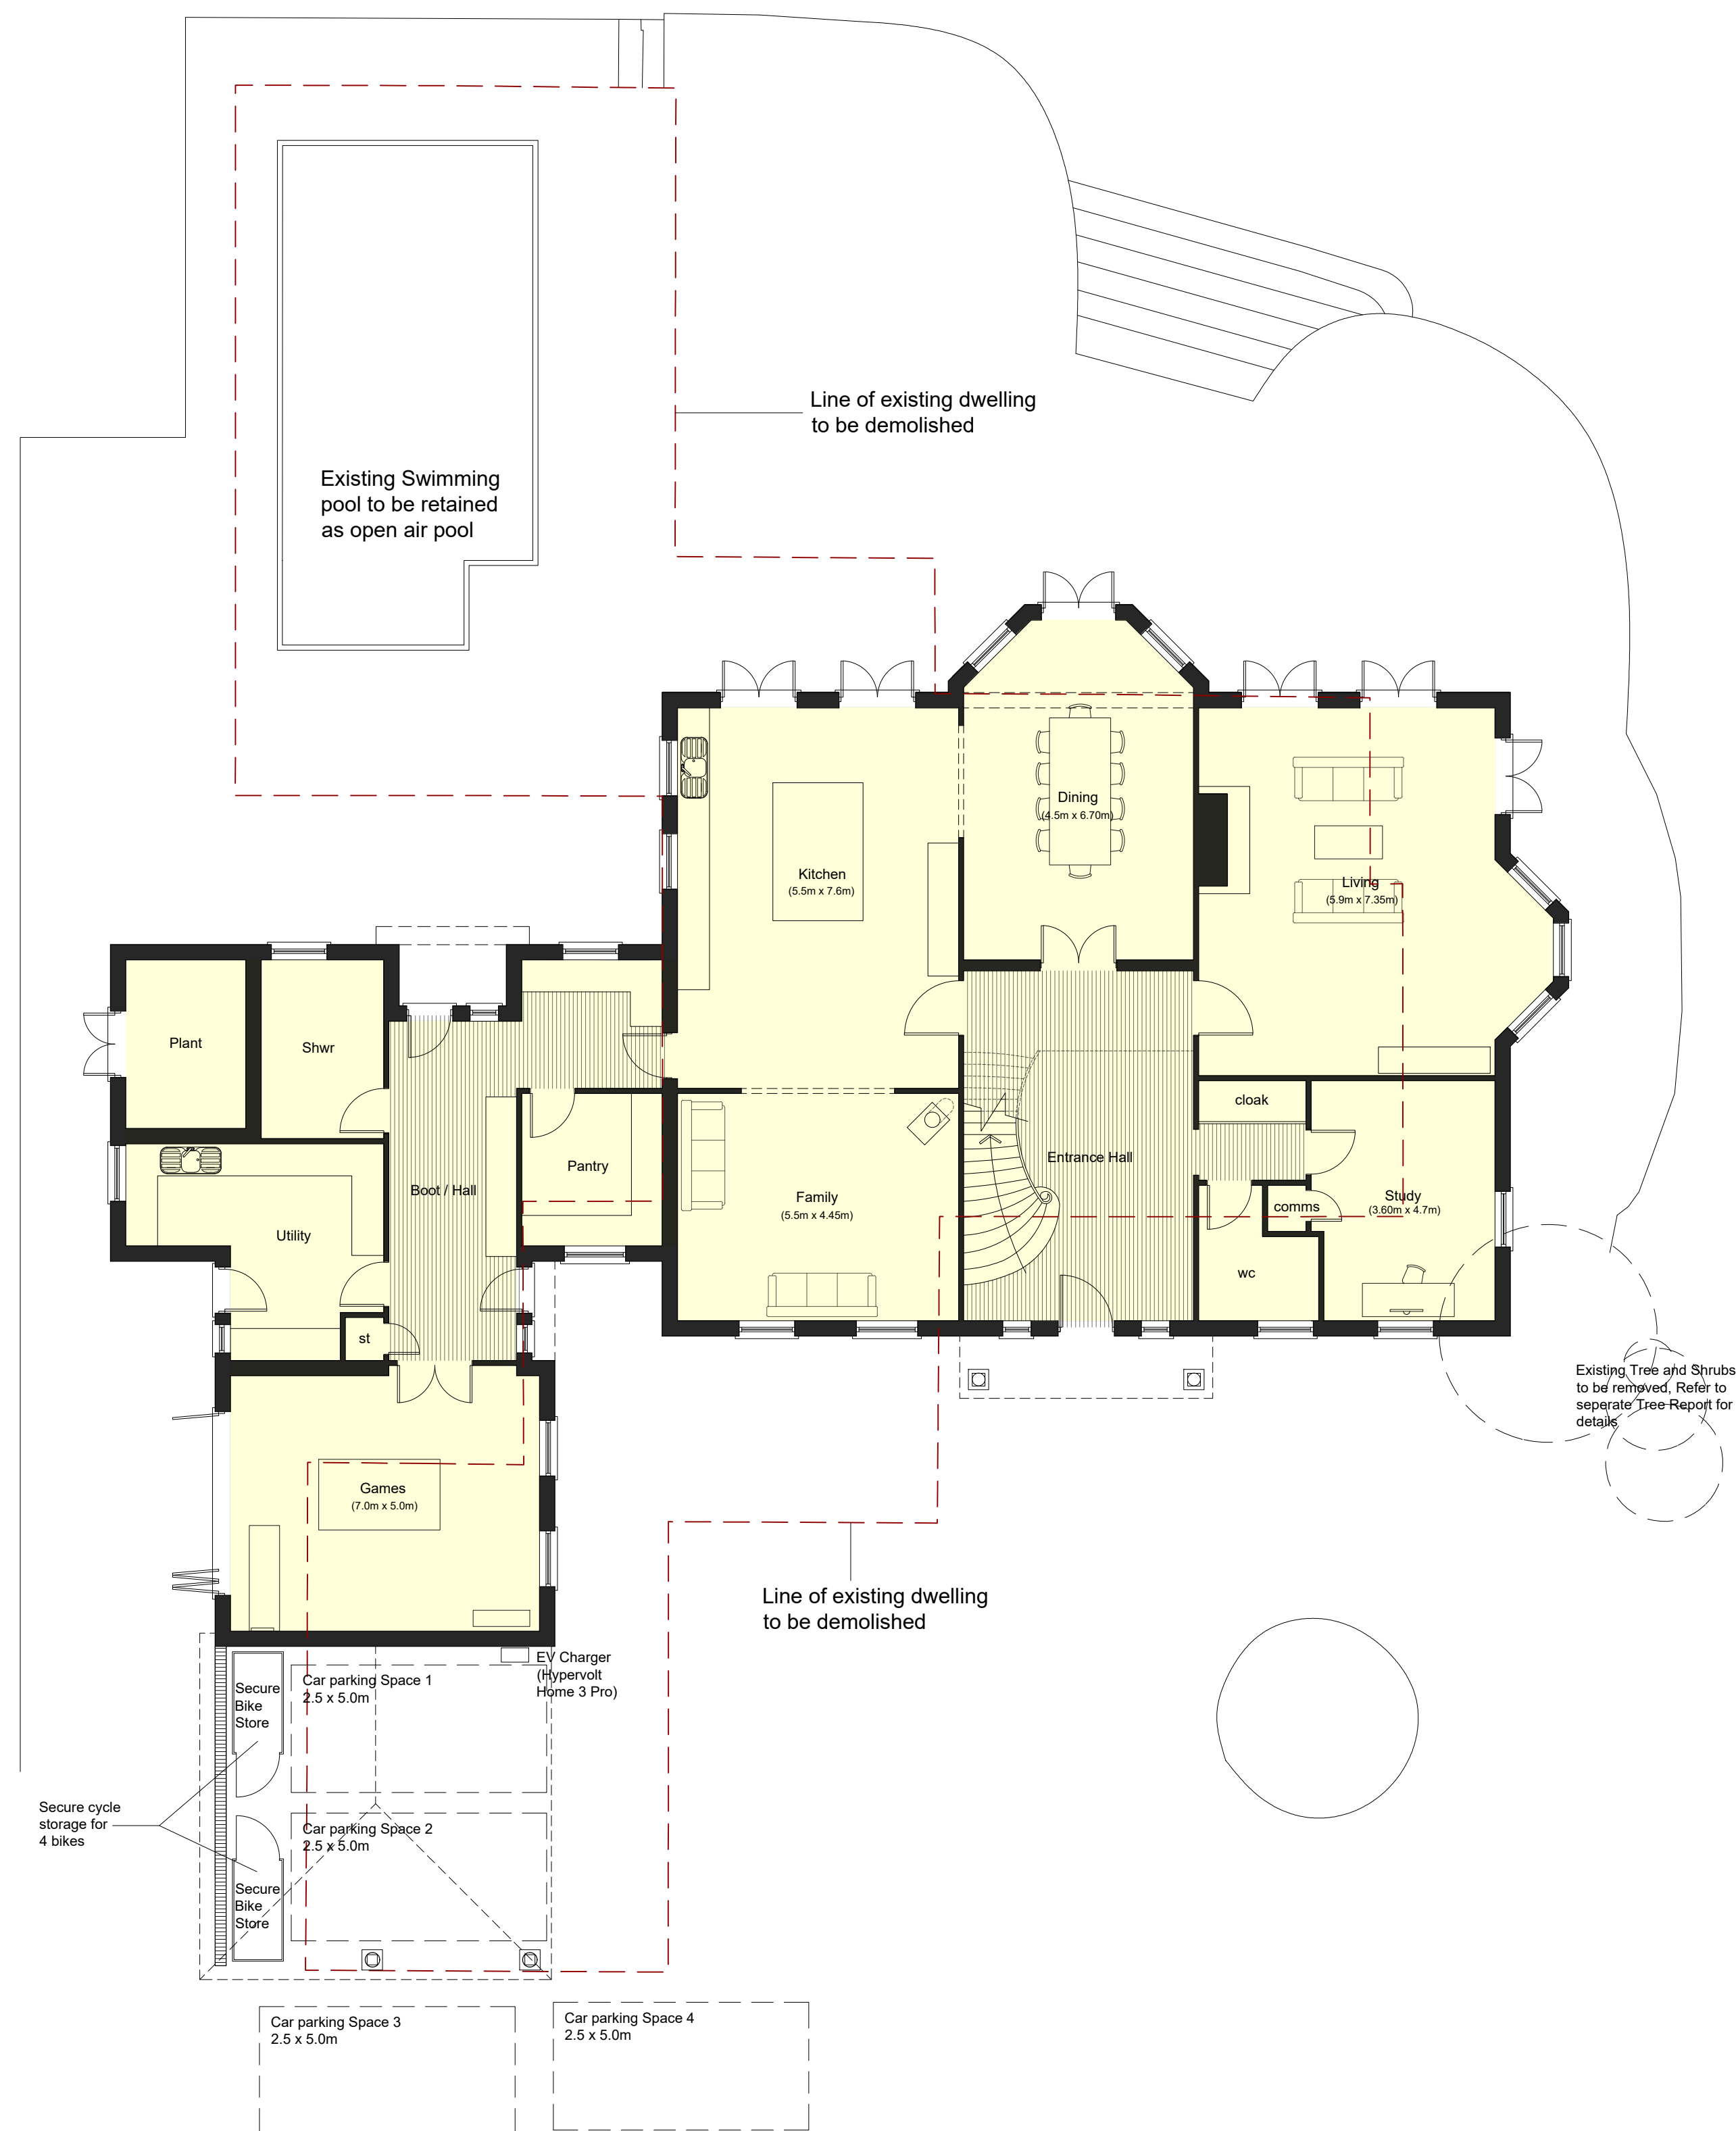

Ground Floor Plan 1:100 Scale

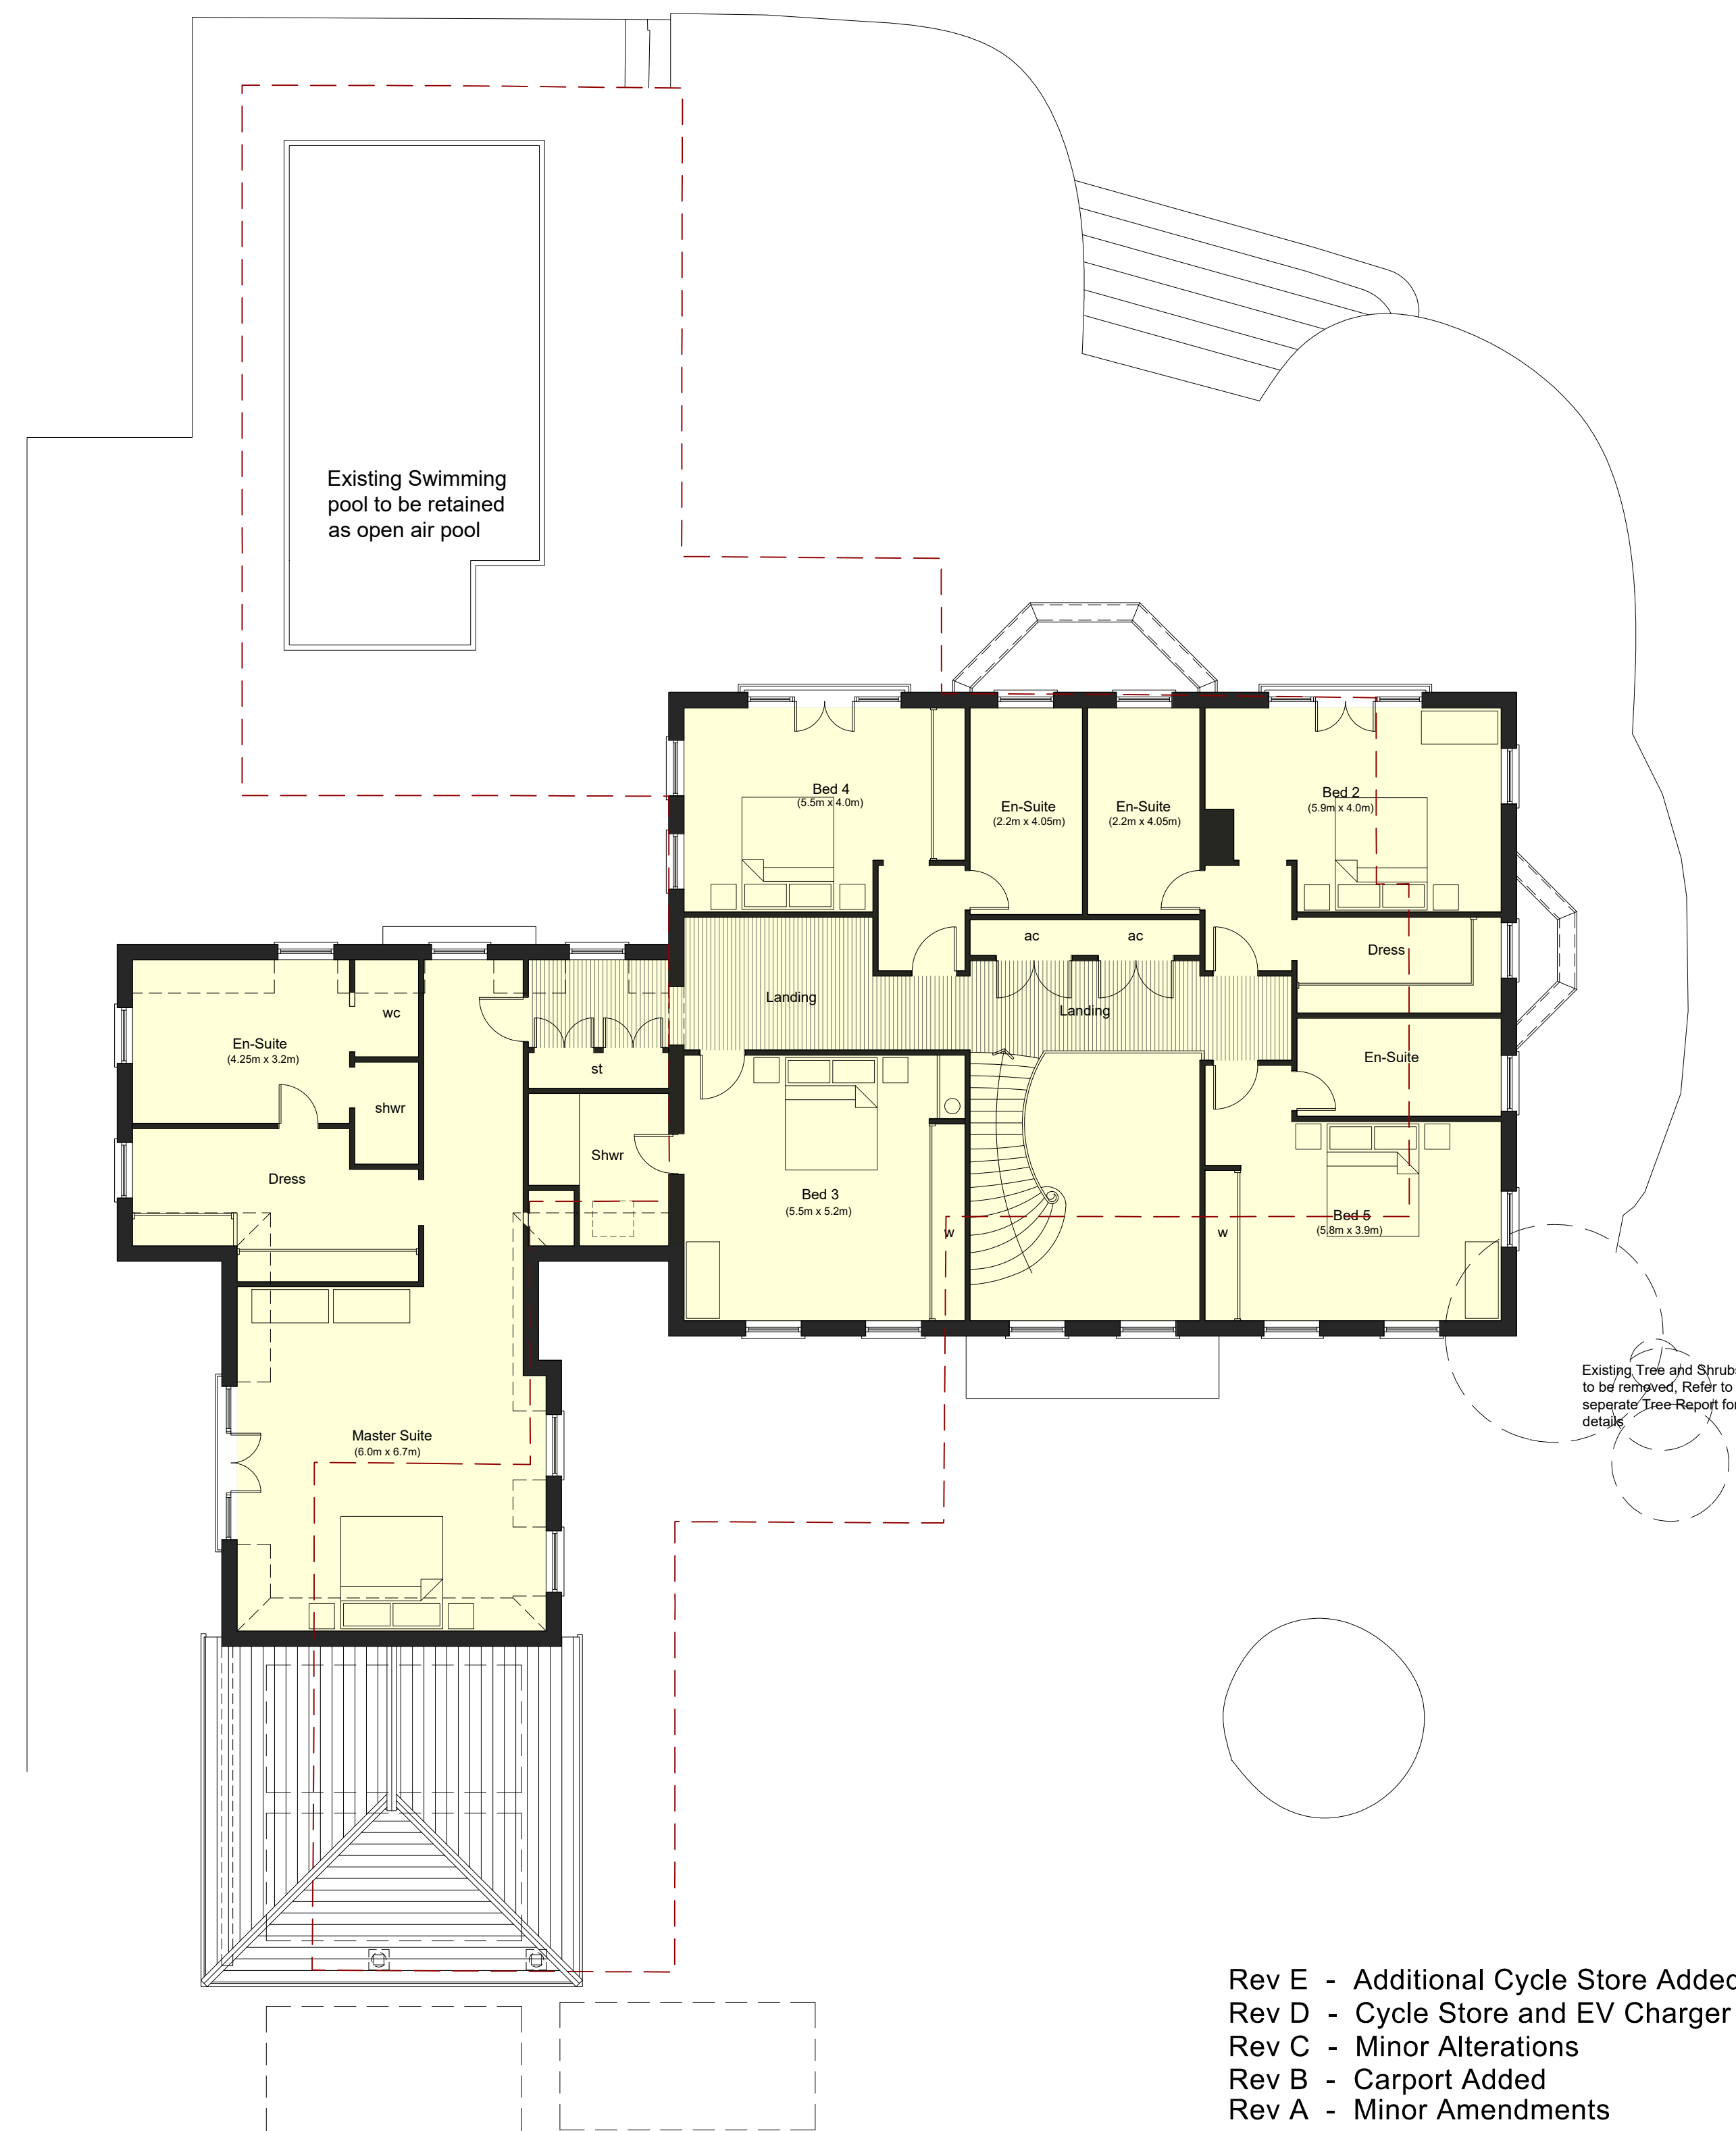

First Floor Plan 1:100 Scale

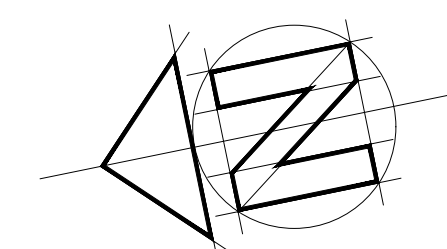

- Rev E - Additional Cycle Store Added

Rev D - Cycle Store and EV Charger Added

Rev C - Minor Alterations

Rev B - Carport Added

Rev A - Minor Amendments
- 21-08-24

- 23-07-24

- 18-09-23

- 18-09-23

- 24-07-23

## Bonney Architecture

PLANNING & TECHNICAL SERVICES

CLIENT

JOB

DRG

Mr & Mrs J Marino

Willow Wick Farm, Wick Hill Lane,  
Finchampstead, Wokingham,  
PROPOSED FLOOR PLANS

14 Hornbeam Close  
Berkham  
Wokingham  
RG41 4UR  
07515 335 770  
bonneyarchitecture@gmail.com