


23 JAN 2001 5238

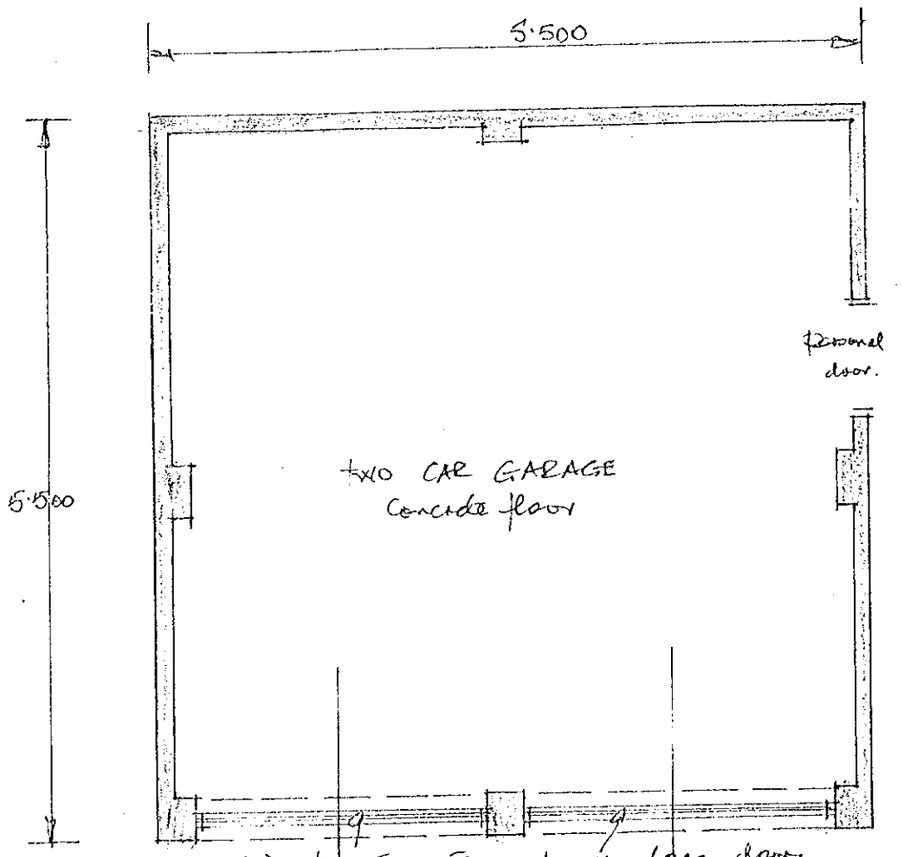


PLAN

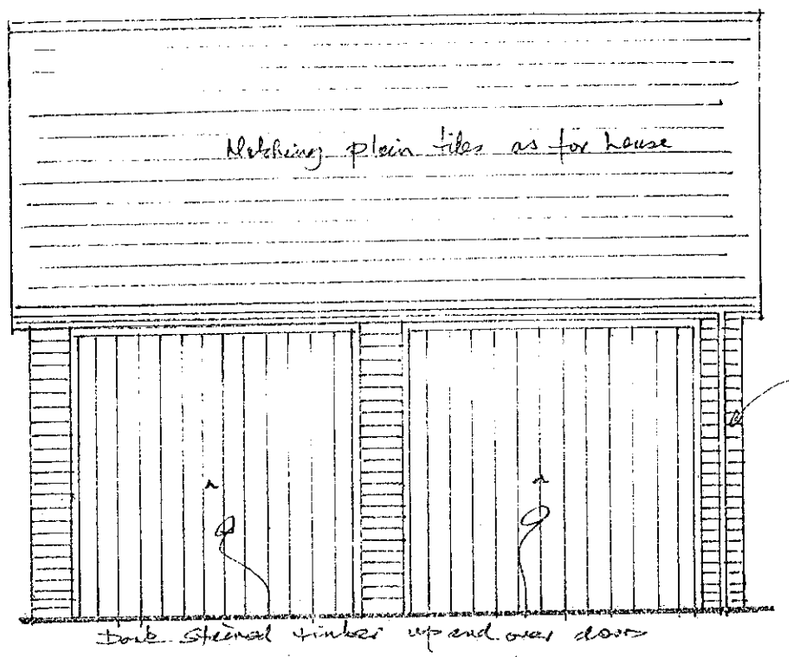


SOUTH WEST ELEVATION

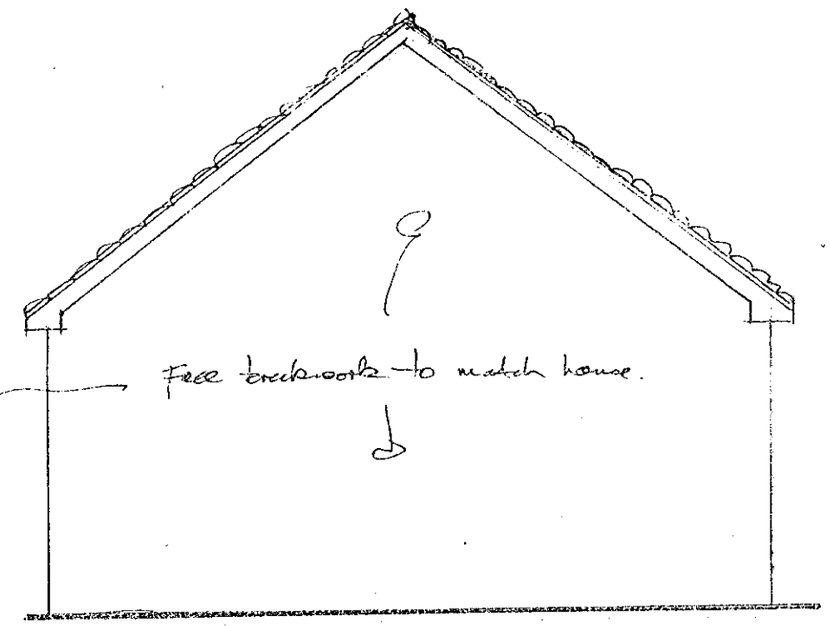

NORTH WEST ELEVATION

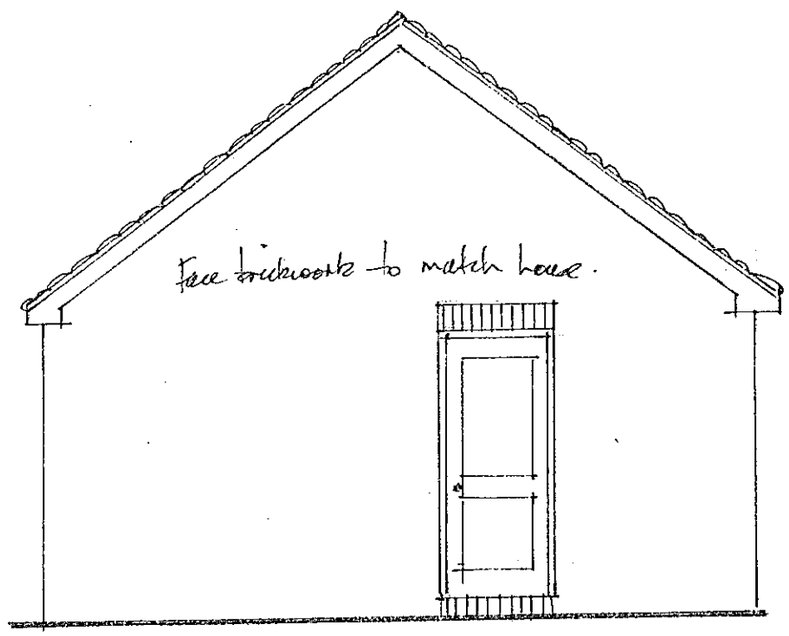


SOUTH EAST ELEVATION

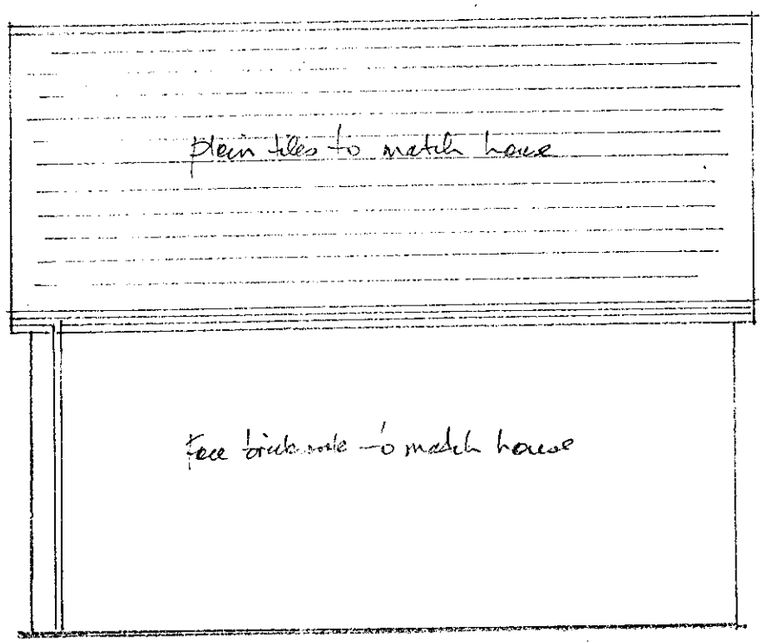

NORTH EAST ELEVATION

ORCHARD COTTAGE
WESTERN AVENUE
WOODLEY . NR READING
~
THE EXECUTORS OF MRS OLIVE GAINES


APPROVED

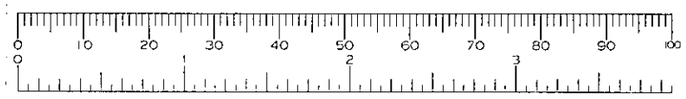


Plan No 8 / January 2001 / Scale: 1:50

John Breggs
8 Cambridge Place
Falmouth . Cornwall
Tel: 01326 . 312075


23 JAN 2001 3238

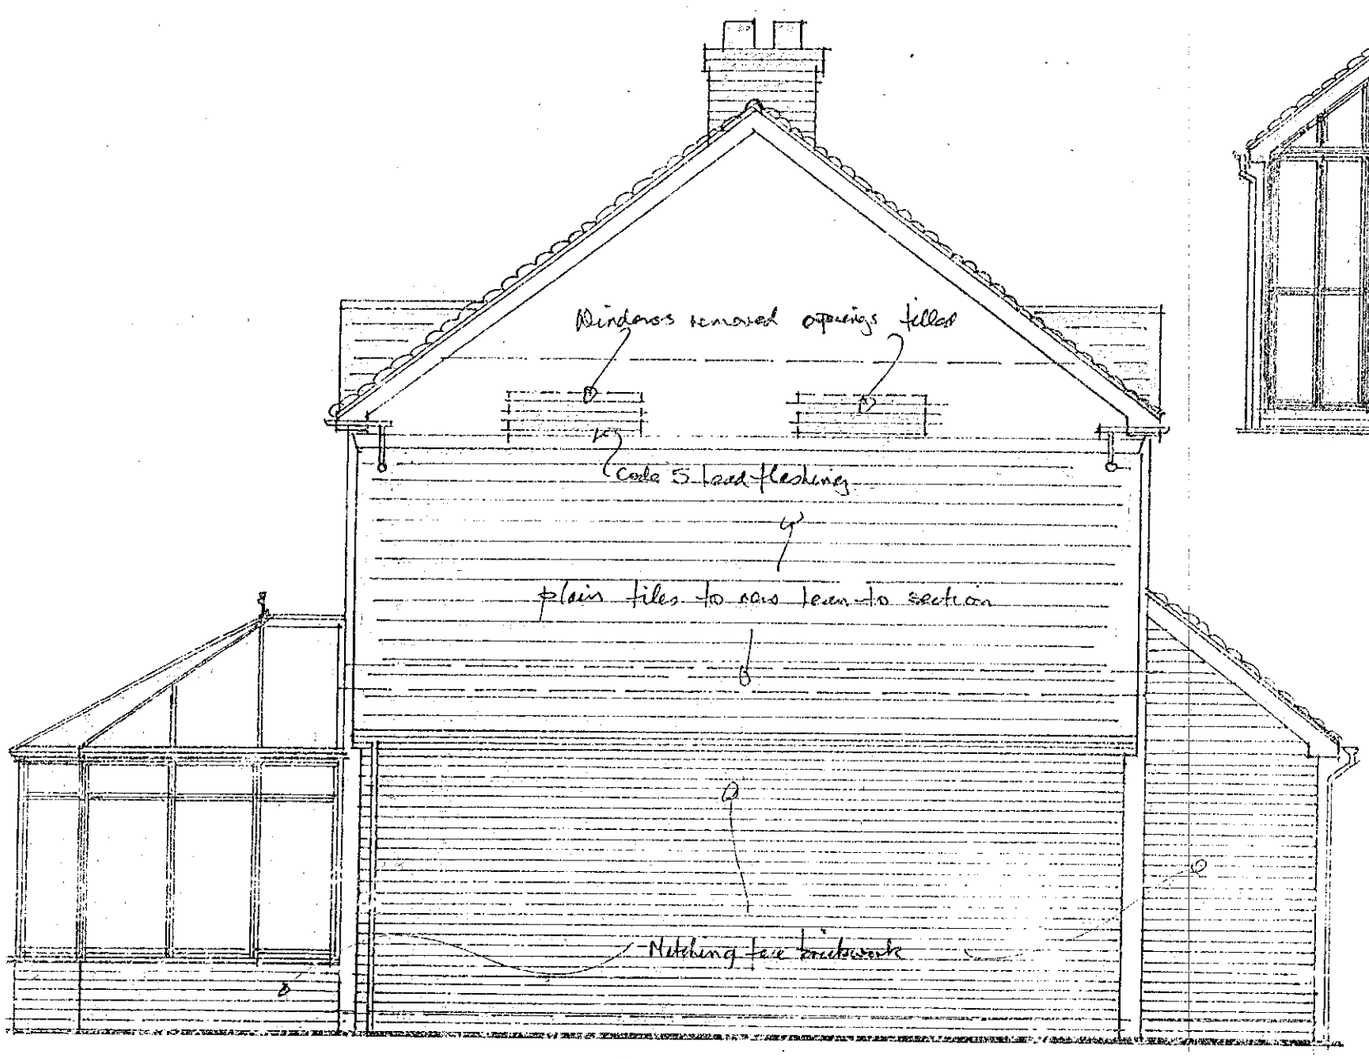

NORTH EAST ELEVATION - SHOWING PROPOSALS

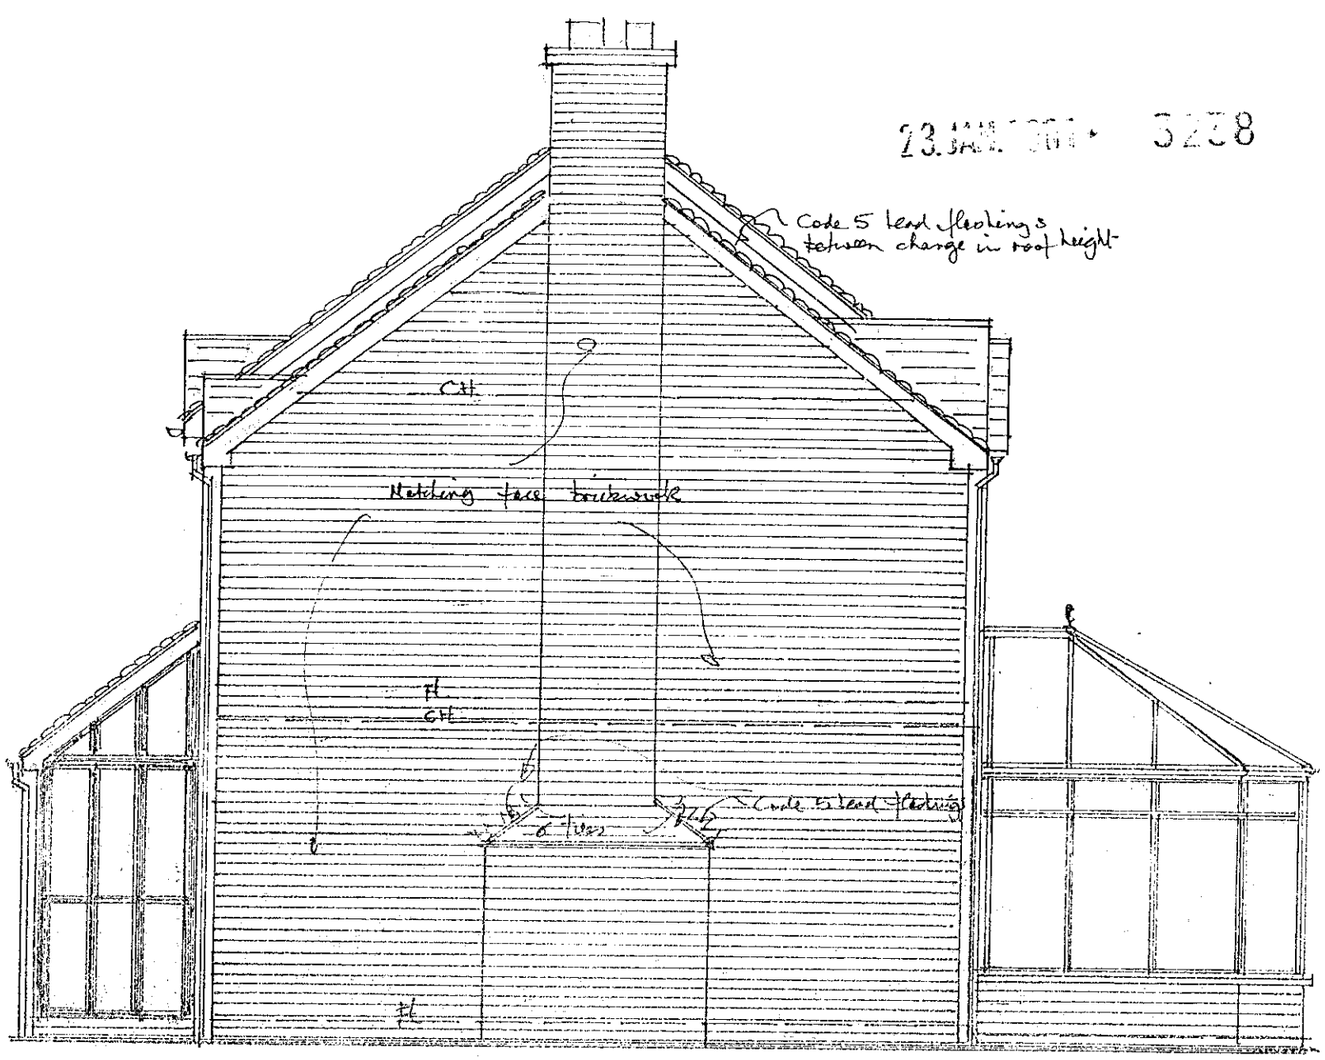

SOUTH WEST ELEVATION - SHOWING PROPOSALS

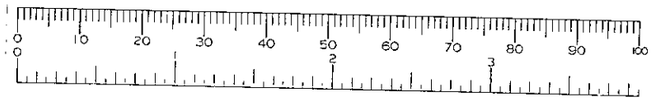


ORCHARD COTTAGE
WESTERN AVENUE
WOOLLEY · NR READING
FOR
THE EXECUTORS OF MRS OLIVE GAINES

APPROVED

Plan No 7/ January 2001 / Scale 1:50

John Briggs
8 Cambridge Place
Falmouth · Cornwall
tel: 01326 · 312075

23 JAN 2001 5238

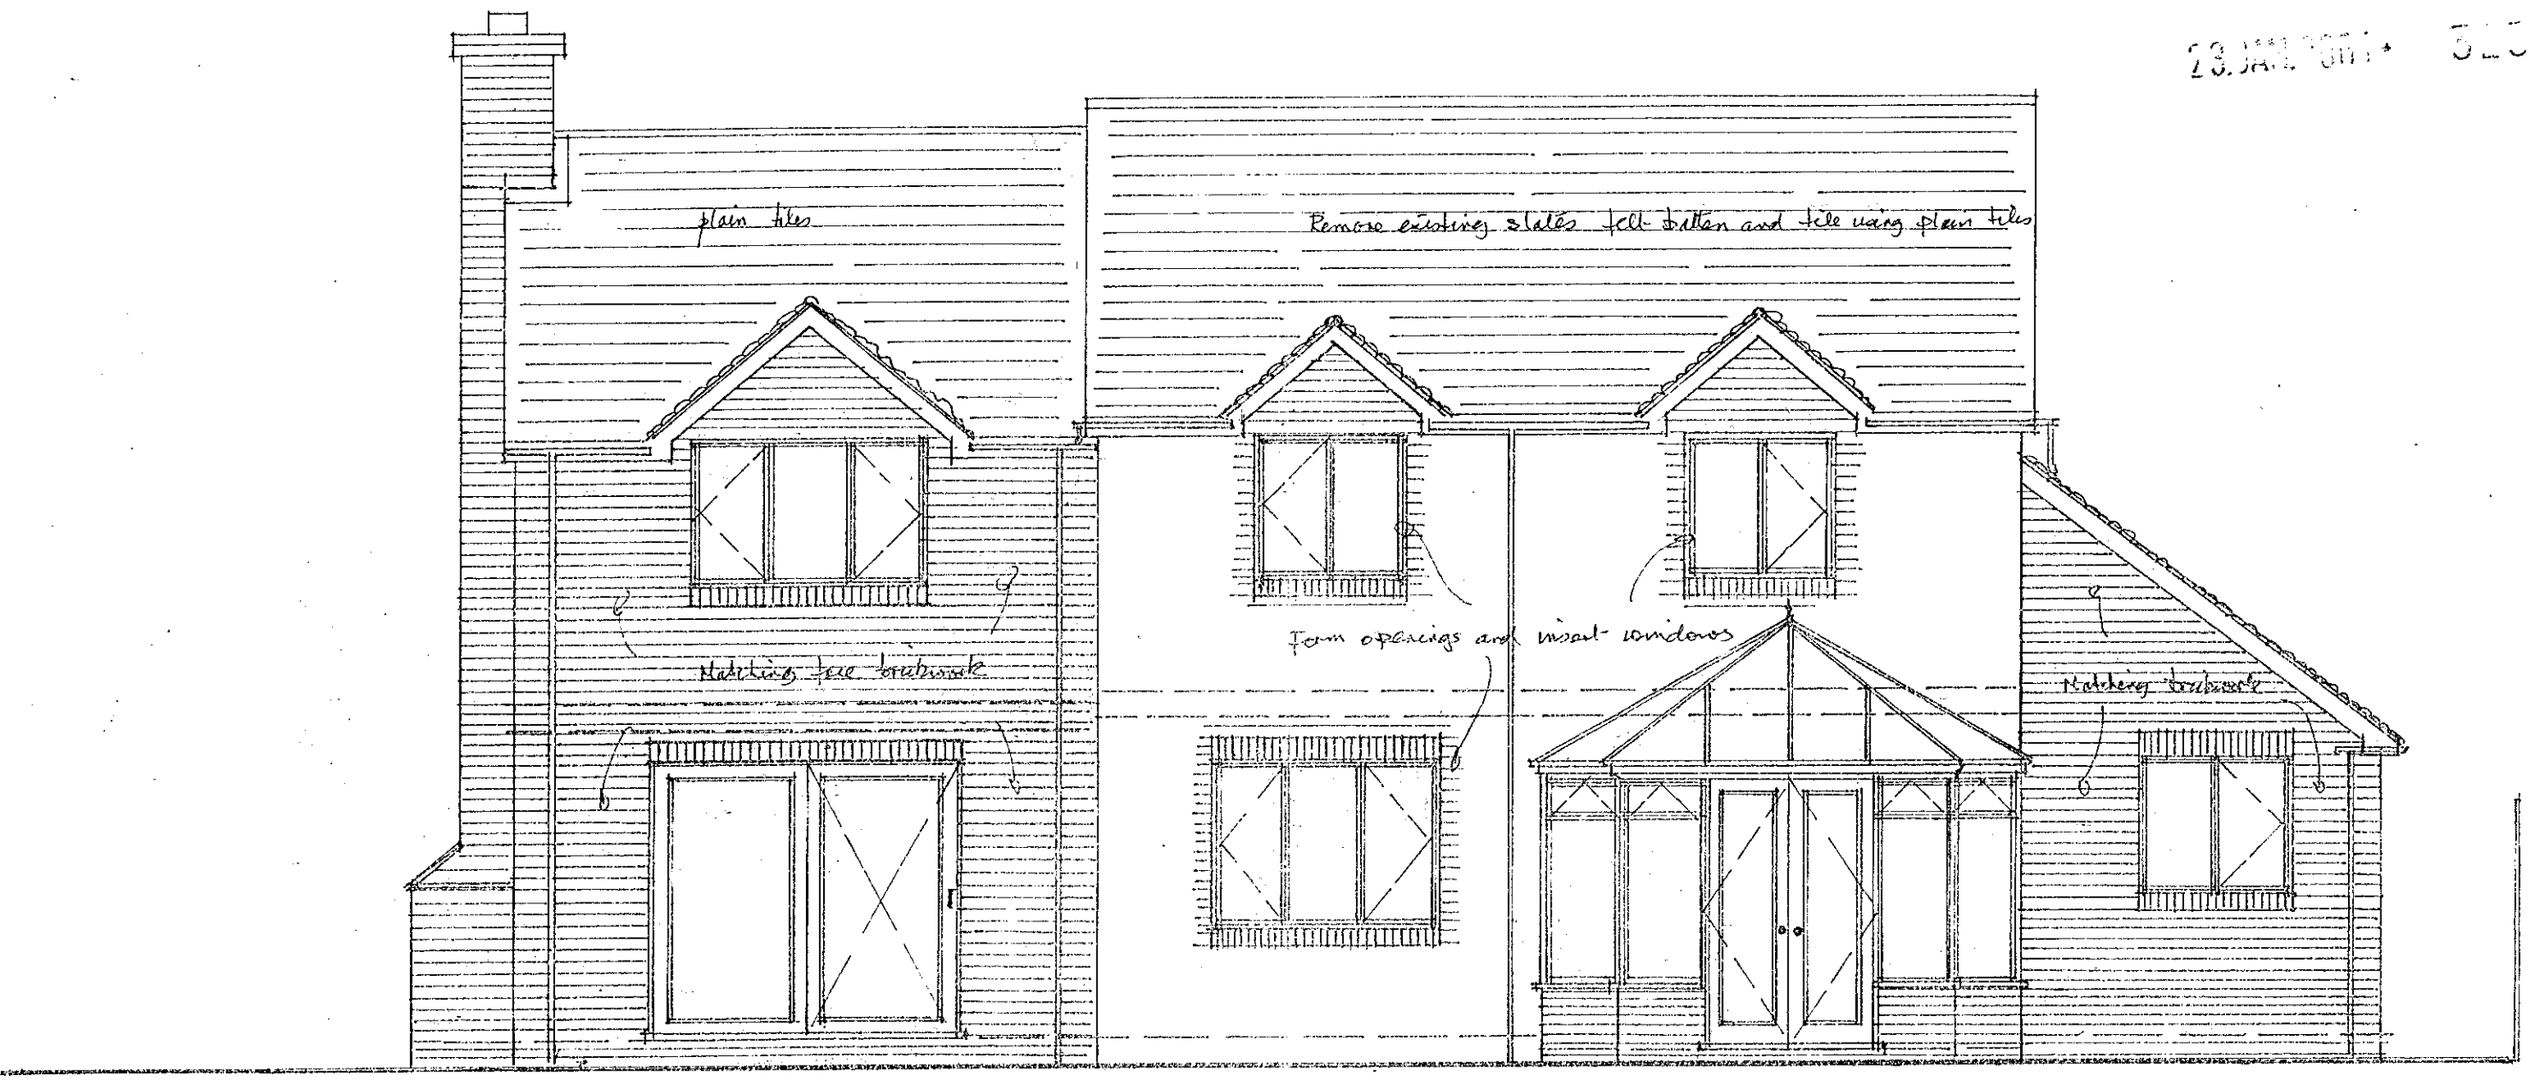

14.8

REAR OR S.E. ELEVATION - SHOWING PROPOSALS

2w differed

ORCHARD COTTAGE
WESTERN AVENUE
WOODLEY. NR READING
THE EXECUTORS OF MRS OLIVE AMIES

APPROVED

Plan No 6 / January 2001 / Scale 1:50

John Boggis
8 Cambridge Place
Falmouth. Cornwall
Tel: 01326. 312075

23. JAN. 2001 • 3238

7.45

4.8m

Remove asbestos slates & replace with plain tiles

Code 5 lead flashings

Plain tiles to roof

Insert window

Deepen staircase window

Insert window

Code 5 lead flashing

Plain tiles to roof

Matching brickwork

Matching brickwork

Matching brickwork

Deepen both windows

NOTE

150mm high soldier courses above windows
110mm high soldier courses below windows in blue brickwork

FRONT OR N.W. ELEVATION - SHOWING PROPOSALS

APPROVED


ORCHARD COTTAGE
WESTERN AVENUE
WOODLEY. NR READING
~
THE EXECUTORS OF MRS OLIVE GAINES

0 10 20 30 40 50 60 70 80 90 100
0 2 3

Plan No 5/ January 2001/ Scale 1:50

John Boggis
8 Cambridge Place
Falmouth. Cornwall
tel: 01326 . 312075

23. JAN. 2001 5238

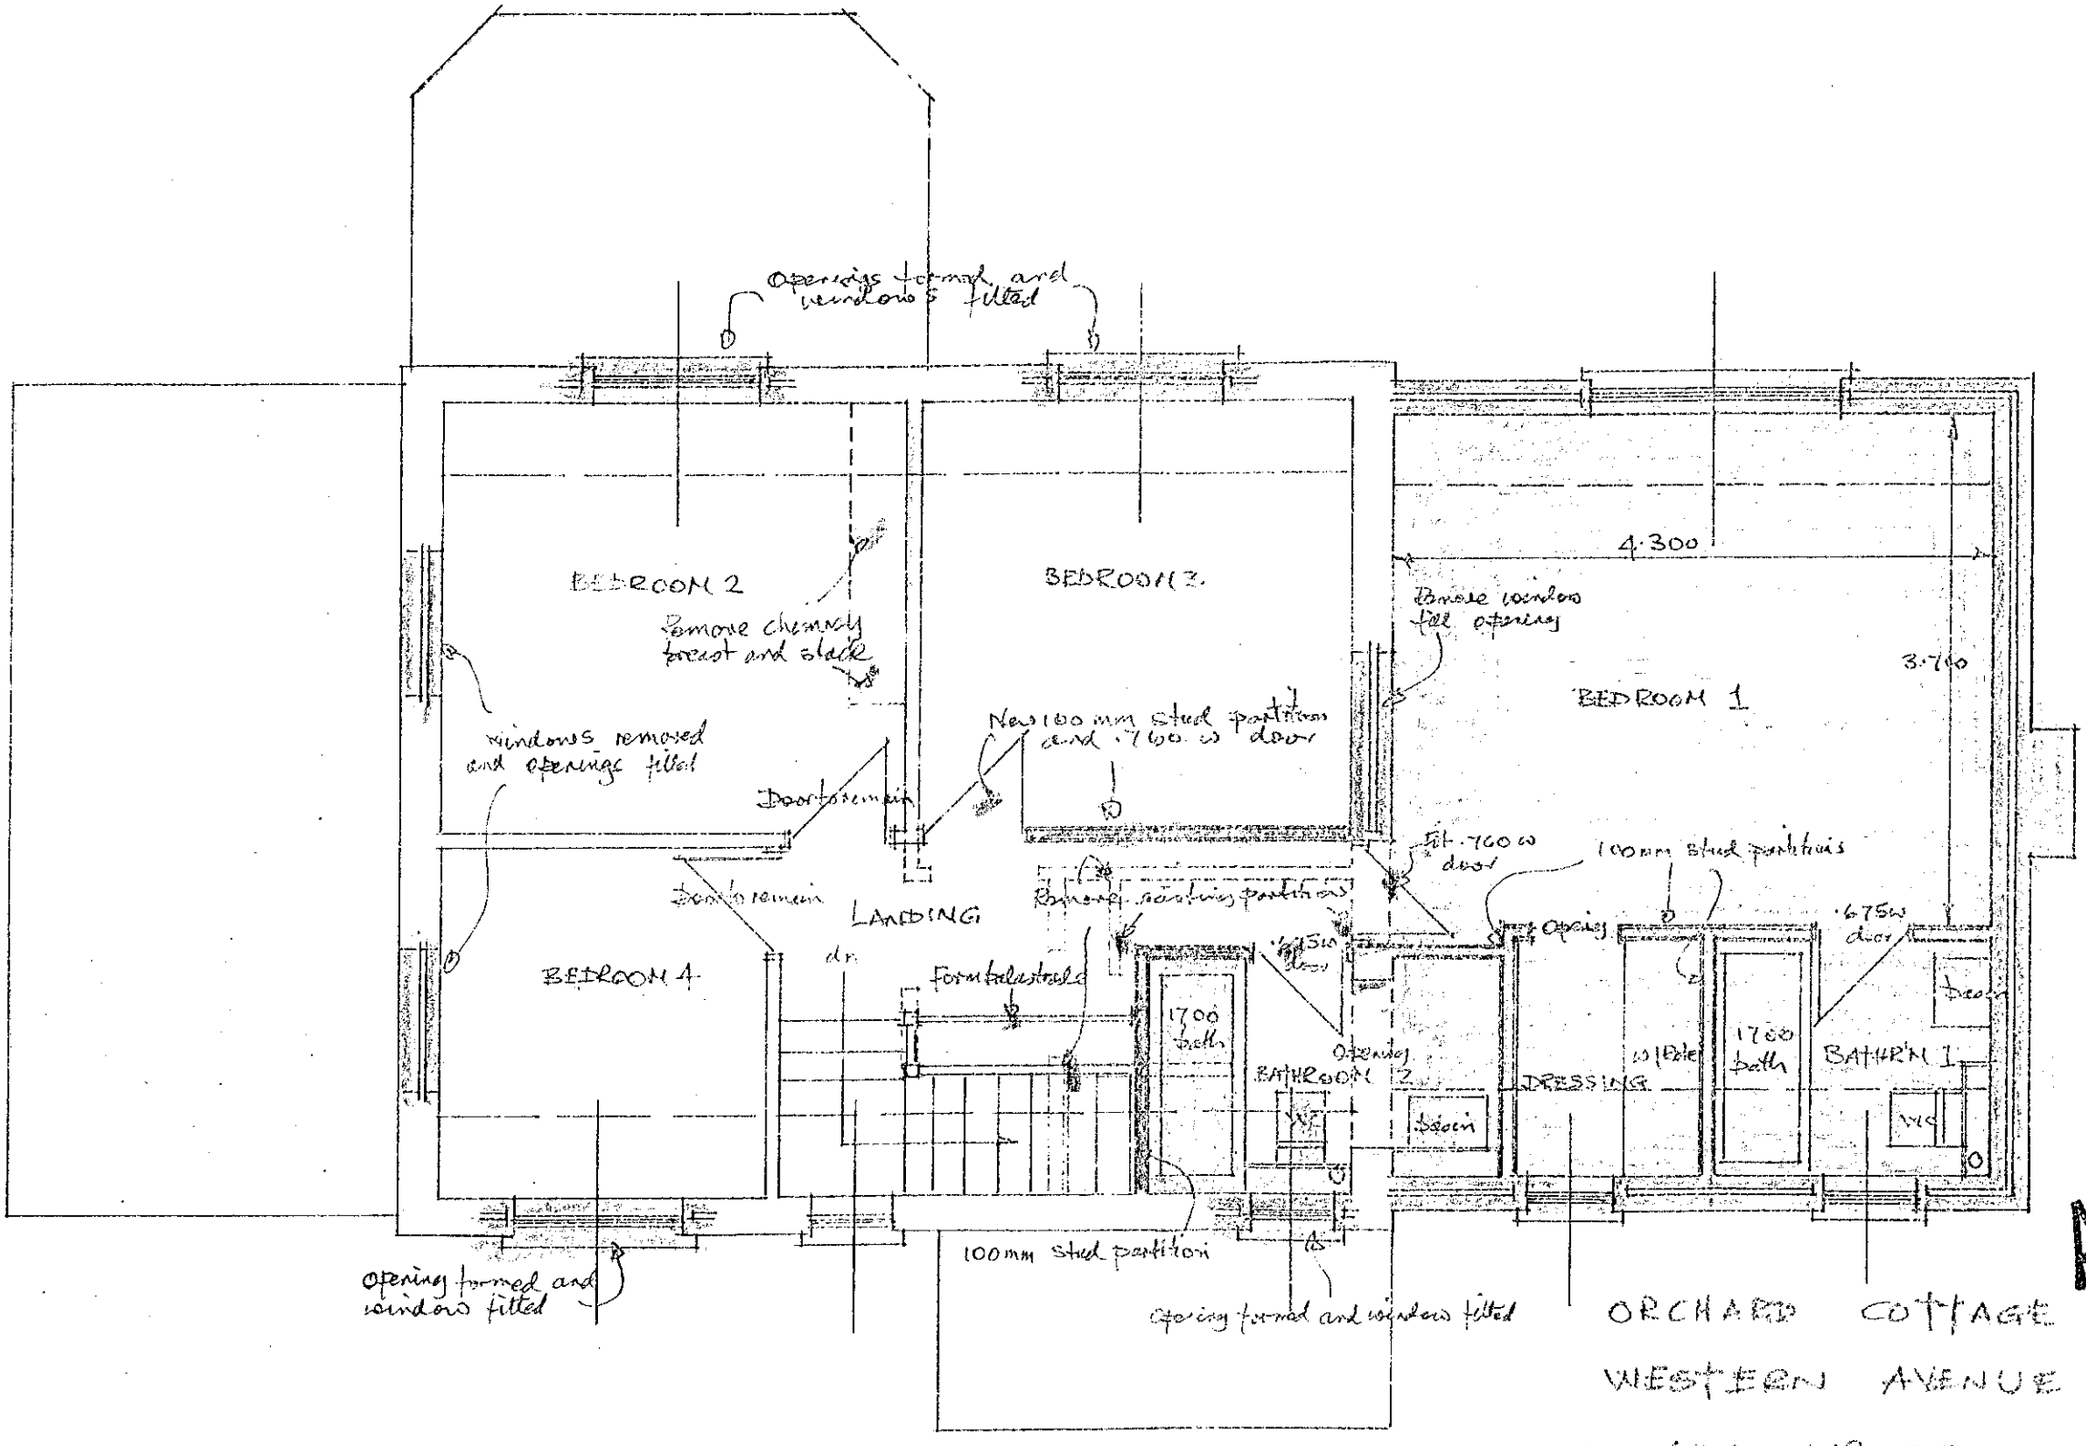

APPROVED

ORCHARD COTTAGE

WESTERN AVENUE

WOOSLEY NR READING

~

THE EXECUTORS OF MRS OLIVE GAINES

FIRST FLOOR PLAN - SHOWING PROPOSALS

Plan No 4 / January 2001 / Scale 1:50

John Briggs
8 Cambridge Place
Falmouth. Cornwall
tel: 01326. 312075

23.JAN.2001 5238

APPROVED

ORCHARD COTTAGE

WESTERN AVENUE

WOODLEY. NR READING

~


THE EXECUTORS OF MRS OLIVE GAINES

GROUND FLOOR PLAN – SHOWING PROPOSALS


plan No 3 / January 2001 / Scale 1:50

John Briggs
8 Cambridge Place
Falmouth. Cornwall
tel: 01326 312075

23.JAN.2001 • 0138

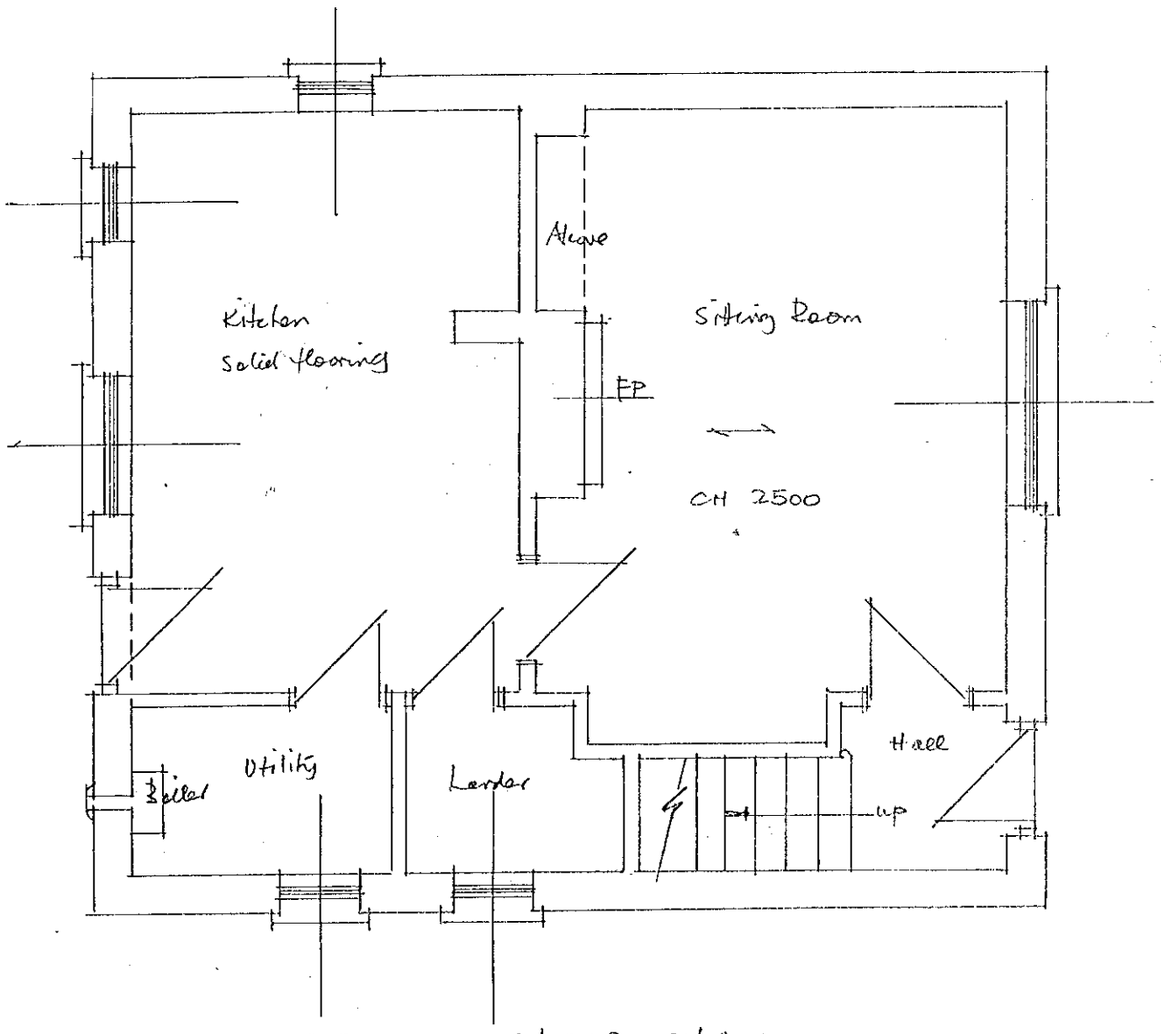

GROUND FLOOR PLAN

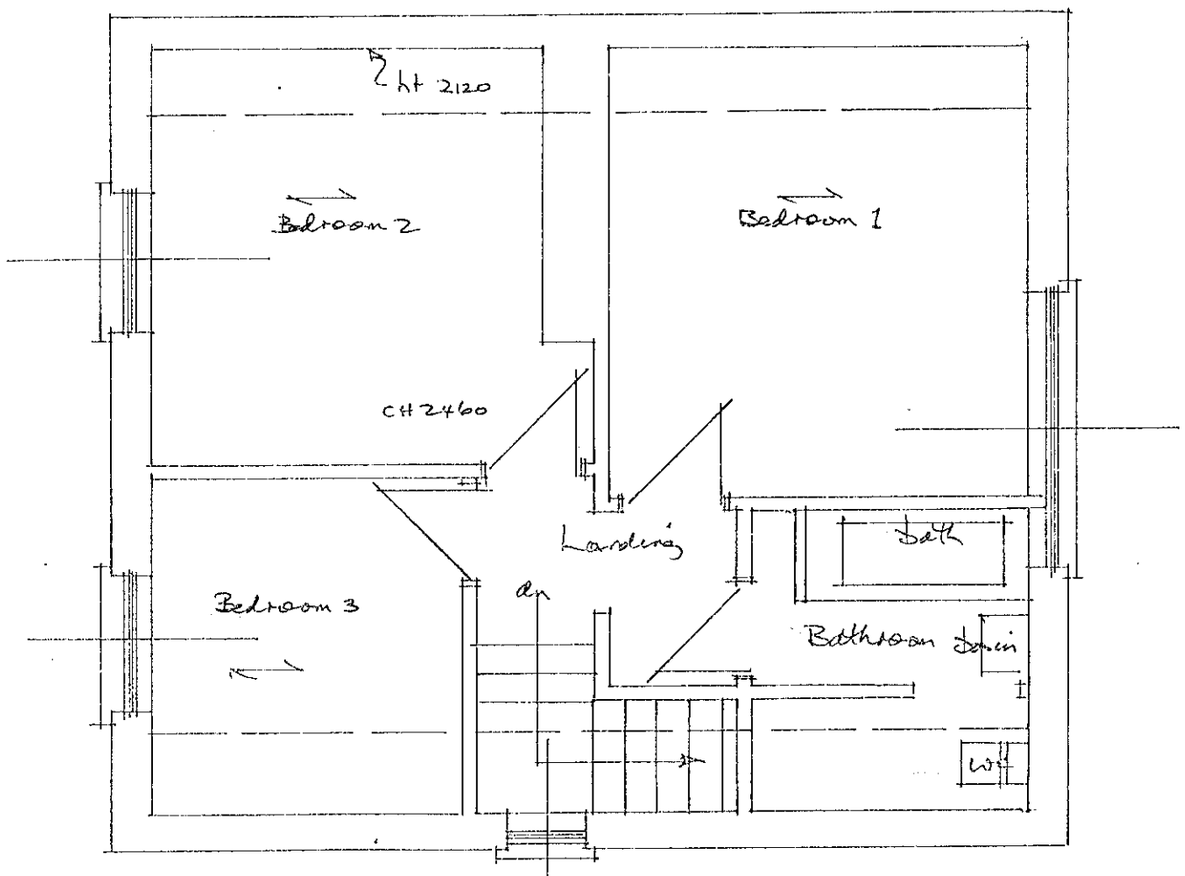

FIRST FLOOR PLAN

APPROVED

PLANS - AS EXISTING


ORCHARD COTTAGE

WESTERN AVENUE

WOODLEY. NR READING

~

THE EXECUTORS OF MRS OLIVE GAINES

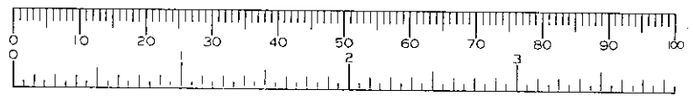

plan No 2 / January 2001 / Scale 1:50

John Briggs
8 Cambridge Place
Falmouth. Cornwall
tel: 01326.312075

"Oak Trees"

from Bath Road A4 and Sonning

Close existing vehicular access.

1.050 wide pedestrian accessory

mh

Domain sewer.

Proposed Single Storey extension

2.000 metres s/w.

Proposed Conservatory

Proposed Double garage

Existing Dwellinghouse

Sweet Poplar tree to remain

3.000 metres s/w

Proposed single storey Lobby / Cloakroom

Driveway & Turning Space

2.000 metres s/w.

Proposed 1.00 storey extension

Hedge to remain

Retaining wall formed

mh

2.100 min

Retaining wall formed

Verge

Footpath

Western Avenue

2.000

Ash tree to remain

"tamarisk"

Proposed re-positioning of 3.000 metre wide vehicular/pedestrian access

Vision Line 33.000 (metres)

Excess of 130.000 (metres)

to Woodley Centre

Vision Line

LAYOUT PLAN
Scale 1:200

APPROVED

ORCHARD COTTAGE
WESTERN AVENUE
WOODLEY. NR READING
~
THE EXECUTORS OF MRS OLIVE GAINES

13/03/2001

0 10 20 30 40 50 60 70 80 90 100
0 2 3

John Boggs
8 Comfortedge Place
Falmouth. Cornwall
tel: 01326. 312075

plan No 1 / January 2001

from Bath Rd (A4) via Bath Hill Rd. and Sonning

Acorns

Oak Trees

Access

tamarisk

Western Avenue

Excess 130 metres

Frampton Cl

THE SITE
ORCHARD COTTAGE

SITE PLAN
Scale 1:1250
Ref: OS SU7674

to Woodley Centre

"Oak trees"

Bath Road (A4) and Sonning

Close existing vehicular access.

Vision line 35.000 metres

Sweet Poplar tree to remain

Proposed Double garage

3.000 metre wide

Proposed single storey Lobby / Cloakroom

Driveway & Turning Space

Retaining wall formed

Hedge to remain

Verge

Footpath

Ivydene

Skeldon Avenue

2.000

Ash tree to remain

Proposed re-positioning of 3.000 metre wide vehicular/pedestrian access

Existing Dwellinghouse

1.050 wide pedestrian accessway

mh

0 main sewer.

Proposed Single Storey extension

2 cu metre s/w.

Proposed Conservatory

2 cu metre

Proposed two storey extension

2.100 min

Retaining wall formed

"tamarisk"

SUPERSEDED

LAYOUT PLAN
Scale 1:200

3238

MINOR AMENDMENTS

ORCHARD COTTAGE
WESTERN AVENUE
WOODLEY. NR READING
~
THE EXTENSIONS OF MR & MRS OLIVE GRAVES

0 10 20 30 40 50 60 70 80 90 100

John Boggis
8 Comberdge Place
Falmouth. Cornwall
tel: 01326. 312075

Plan No 1 / January 2001

from Bath Rd (A4) via Butts Hill Rd. and Sonning

Acorns

Oak Trees.

Acacia

Tamarisk

Western Avenue

Frampton G

THE SITE
ORCHARD COTTAGE

to Woodley Centre.

SITE PLAN
Scale 1:1250
Ref: OS SU7674

Excess of 150.000 (metres)

to Woodley Centre

Vision line