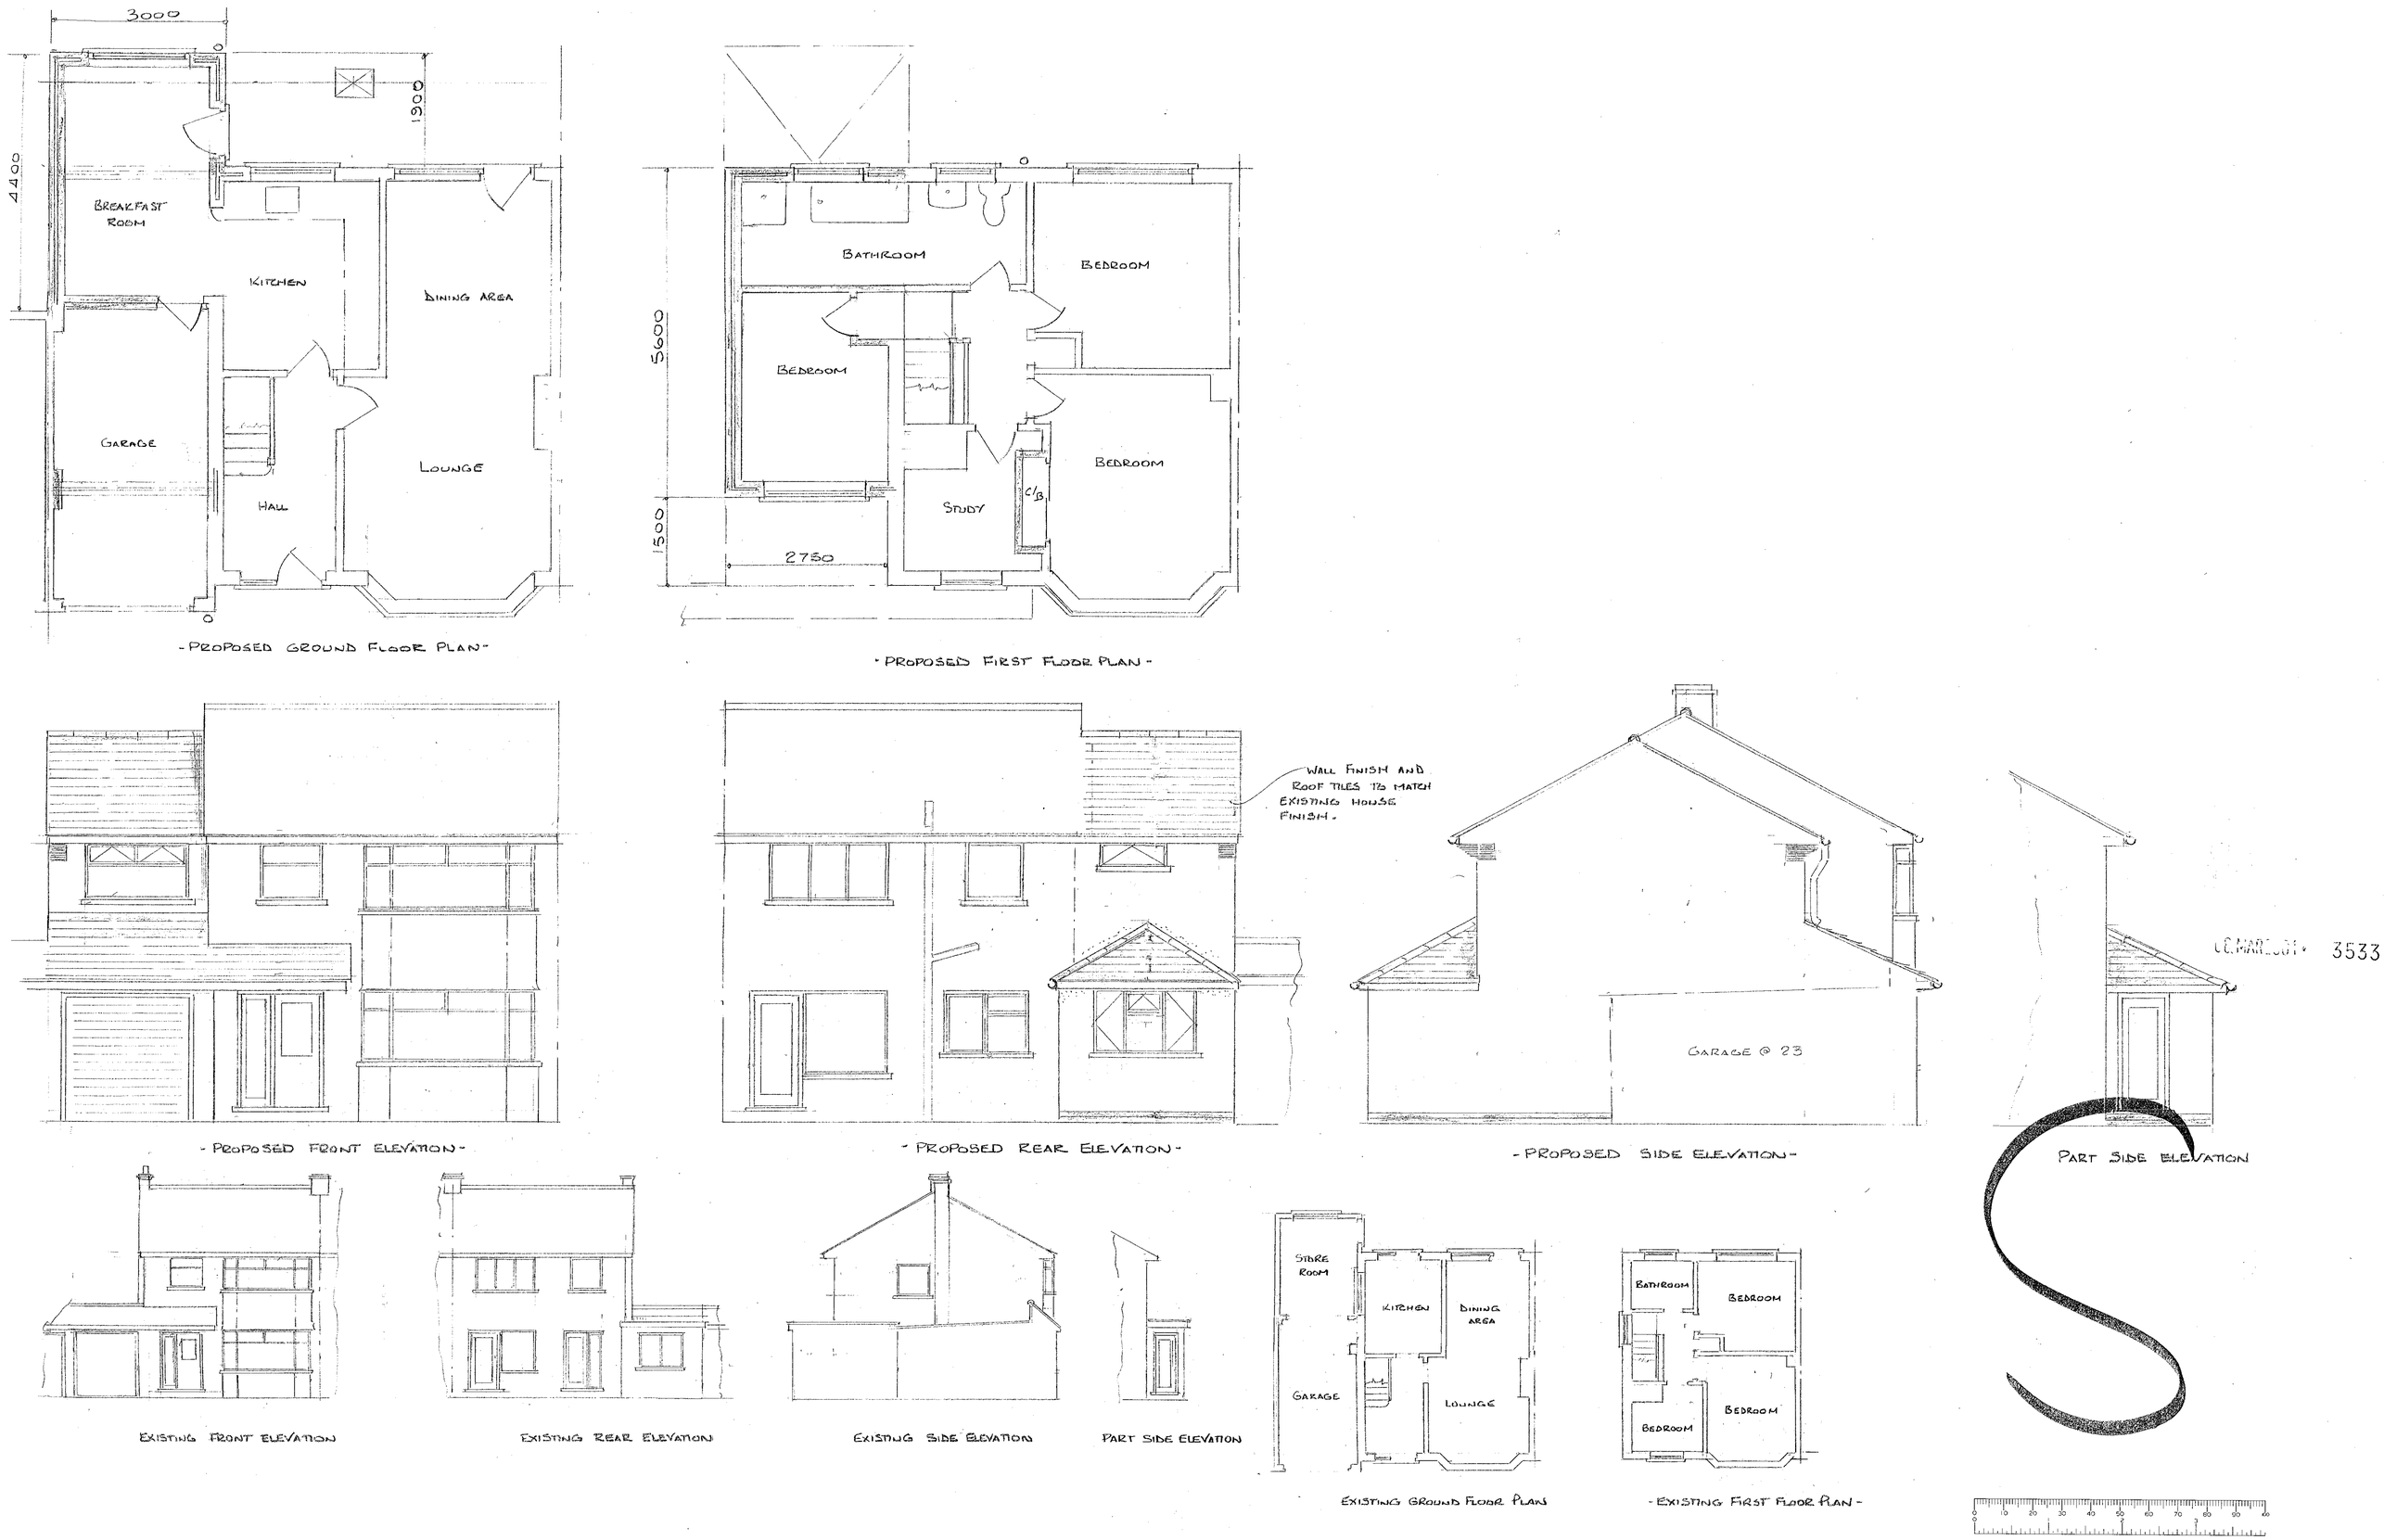

- PROPOSED GROUND FLOOR PLAN -

- PROPOSED FIRST FLOOR PLAN -

- PROPOSED FRONT ELEVATION -

- PROPOSED REAR ELEVATION -

- PROPOSED SIDE ELEVATION -

PART SIDE ELEVATION

EXISTING FRONT ELEVATION

EXISTING REAR ELEVATION

EXISTING SIDE ELEVATION

PART SIDE ELEVATION

EXISTING GROUND FLOOR PLAN

- EXISTING FIRST FLOOR PLAN -

PROPOSED TWO STOREY EXTENSION
for Mr & Mrs G. DAVIS
28, CLIVEDALE ROAD
WOODLEY

SCALE 1:50 & 1:100

3533

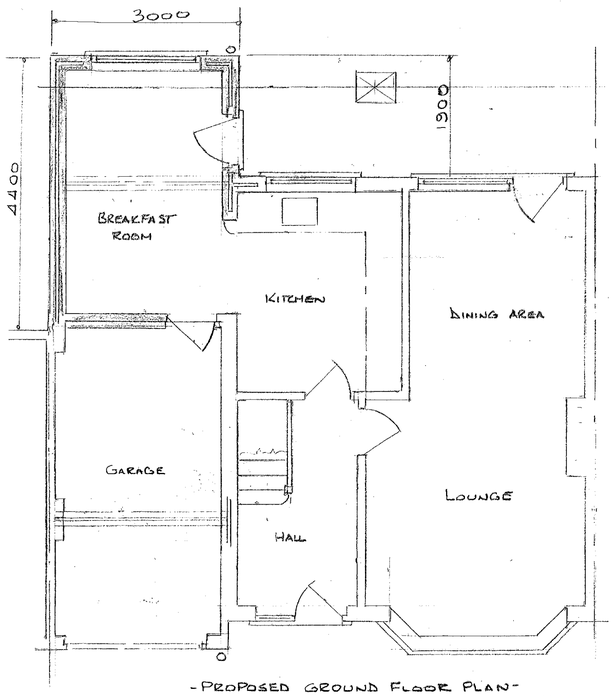

- PROPOSED GROUND FLOOR PLAN -

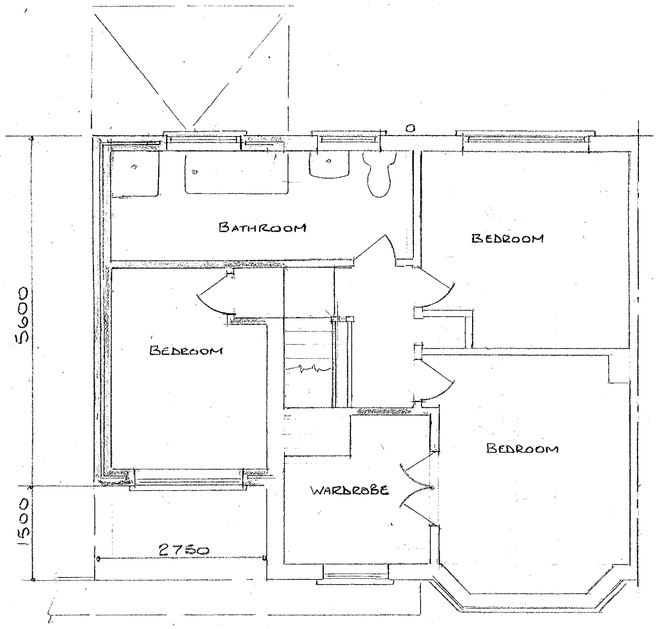

- PROPOSED FIRST FLOOR PLAN -

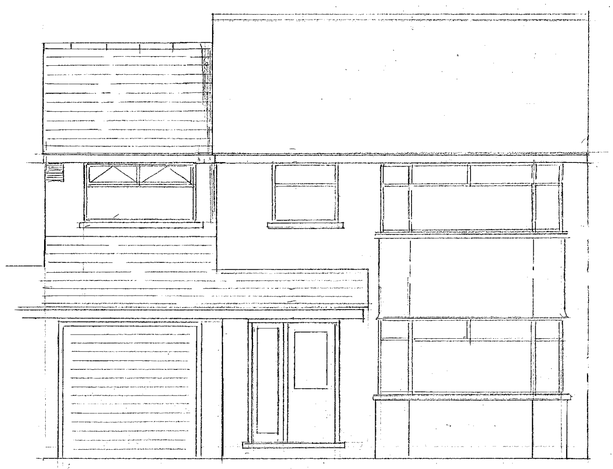

- PROPOSED FRONT ELEVATION -

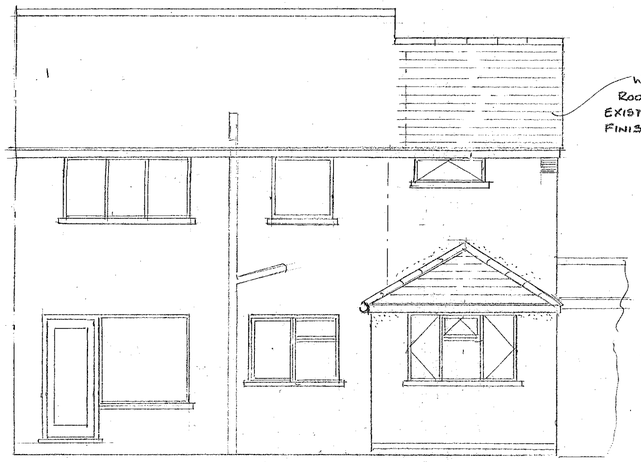

- PROPOSED REAR ELEVATION -

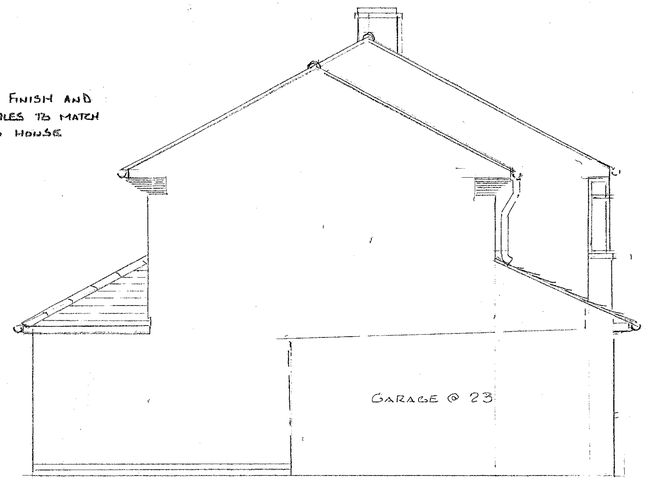

- PROPOSED SIDE ELEVATION -

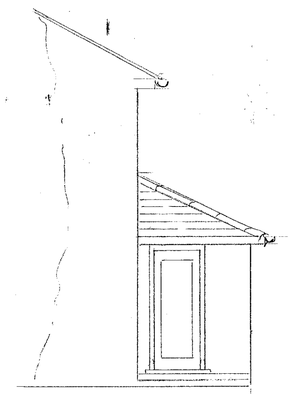

PART SIDE ELEVATION

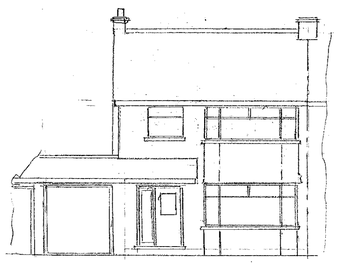

EXISTING FRONT ELEVATION

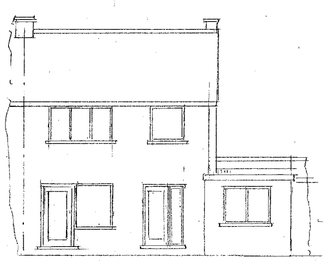

EXISTING REAR ELEVATION

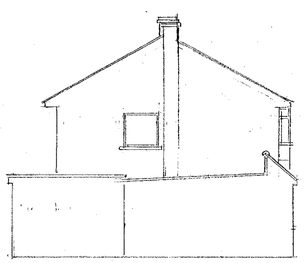

EXISTING SIDE ELEVATION

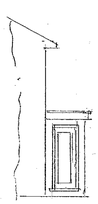

PART SIDE ELEVATION

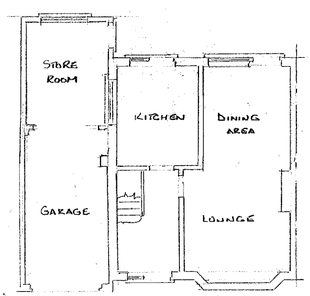

EXISTING GROUND FLOOR PLAN

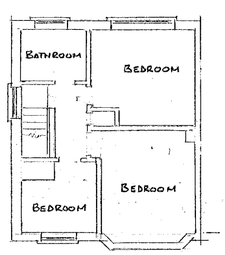

- EXISTING FIRST FLOOR PLAN -

APPROVED

PLANNING ROOM 28/3/01

PROPOSED TWO STOREY EXTENSION
for Mr & Mrs G. DAVIS
28, CLIVEDALE ROAD
WOODLEY

SCALE 1:50 & 1:100

12/6/01