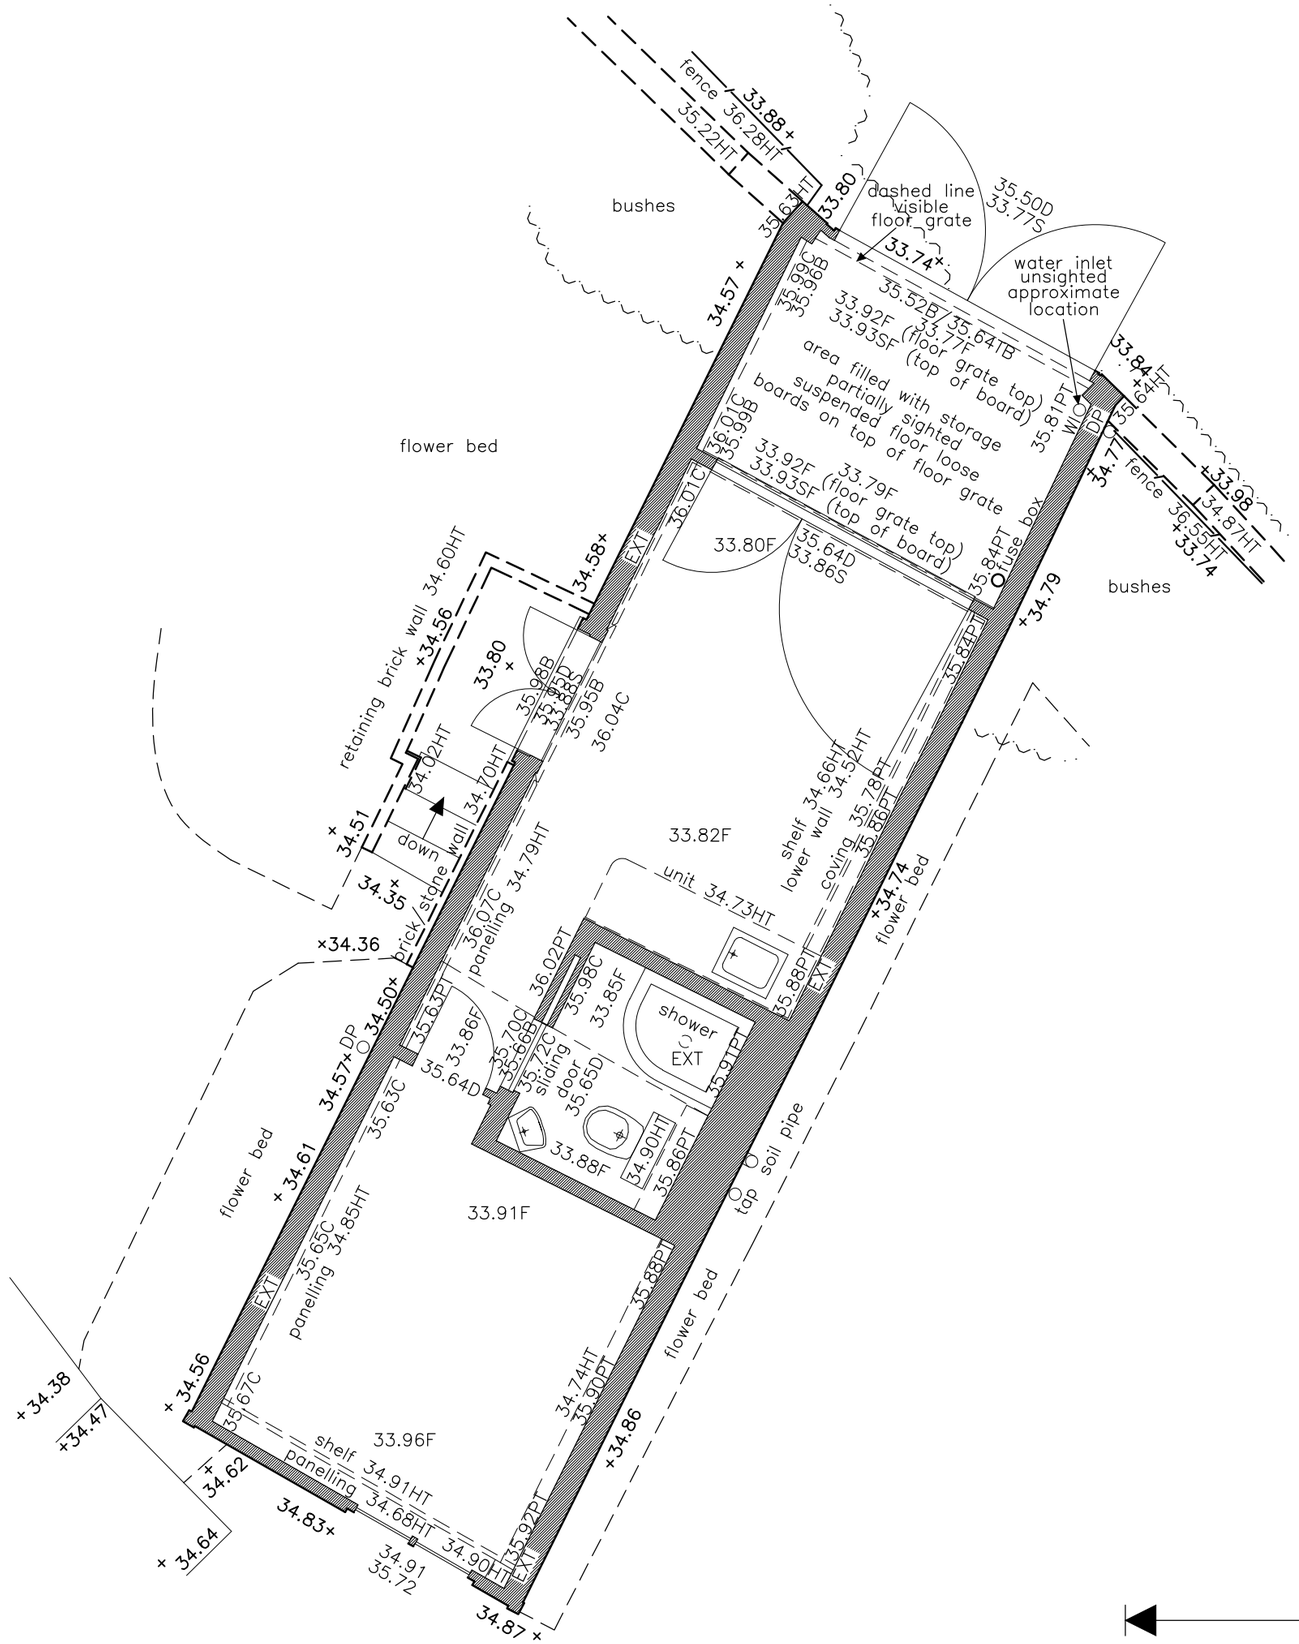


N

Insertion Point

LEGEND

A	ARCH HEAD LEVEL
AL	ALARM/ SENSOR
ATM	CASH POINT/ PAYMENT POINT
AUX	HARD OF HEARING POINT
AV	TV/CABLE POINT
B	BEAM SOFFIT LEVEL
BCU	BABY CHANGING UNIT
BD	BOTTOM OF OVERHEAD DUCT
BT	TELECOM
C	CEILING LEVEL
D	DOOR HEAD LEVEL
DP	DRAIN PIPE
EM	ELECTRIC METER
EXT	EXTRACTOR/ VENT
F	FLOOR LEVEL
FA	FIRE ALARM
GM	GAS METER
GV	GAS VALVE
H	WINDOW HEAD LEVEL
HD	HAND DRYER
HT	LEVEL OF EXISTING FEATURE
HWS	DIRECT HOT WATER SYSTEM
LS	LIGHT SWITCH
OHP	OVER HEAD PIPE
P	PARAPET LEVEL
PP	POWER POINT
PT	CEILING PITCH
R	EXTERNAL ROOF LEVEL
S	WINDOW SILL LEVEL
SC	SUSPENDED CEILING LEVEL
SD	SMOKE DETECTOR
SF	SUSPENDED FLOOR LEVEL
SP	ARCH SPRING LEVEL
SPK	SPEAKER/ TANNOY
SW	ISOLATOR/ ELECTRIC SWITCH
TB	BEAM TOP
TD	TOP OF OVERHEAD DUCT
TH	THERMOSTAT
UV	INSECT ULTRA VIOLET TRAP
WI	WATER INLET
WL	WALL MOUNTED LIGHT

DATUM
GRID – ORDNANCE SURVEY NATIONAL GRID (OSTN15)
LEVELS – ORDNANCE SURVEY (OSGM15)

NOTES
1. All level values shown are absolute unless stated otherwise.
2. Layout and features are to existing surfaces at time of survey.
3. Every effort has been made to show all features, however those hidden or obscured at the time of survey cannot be shown.
4. Ensure scale bar accuracy when scaling and plotting.

SURVEYED BY
Ground Surveys ltd
land & engineering surveyors

100 Berkshire Place
Wharfedale Road
Winnersh
Berkshire
RG41 5RD

t: 01628 485200

e:office@groundsurveys.com
www.groundsurveys.com

CLIENT

VICTORIA HERMON

SITE

BOAT HOUSE
INVERLODDON COTTAGE
FERRY LANE
WARGRAVE
BERKSHIRE
RG10 8ET

TITLE

GROUND FLOOR

AS EXISTING

SCALE 1/50 (A3)	DATE AUG 2025
DRAWING No. 00	JOB No. 8105

Scale
5.00m