


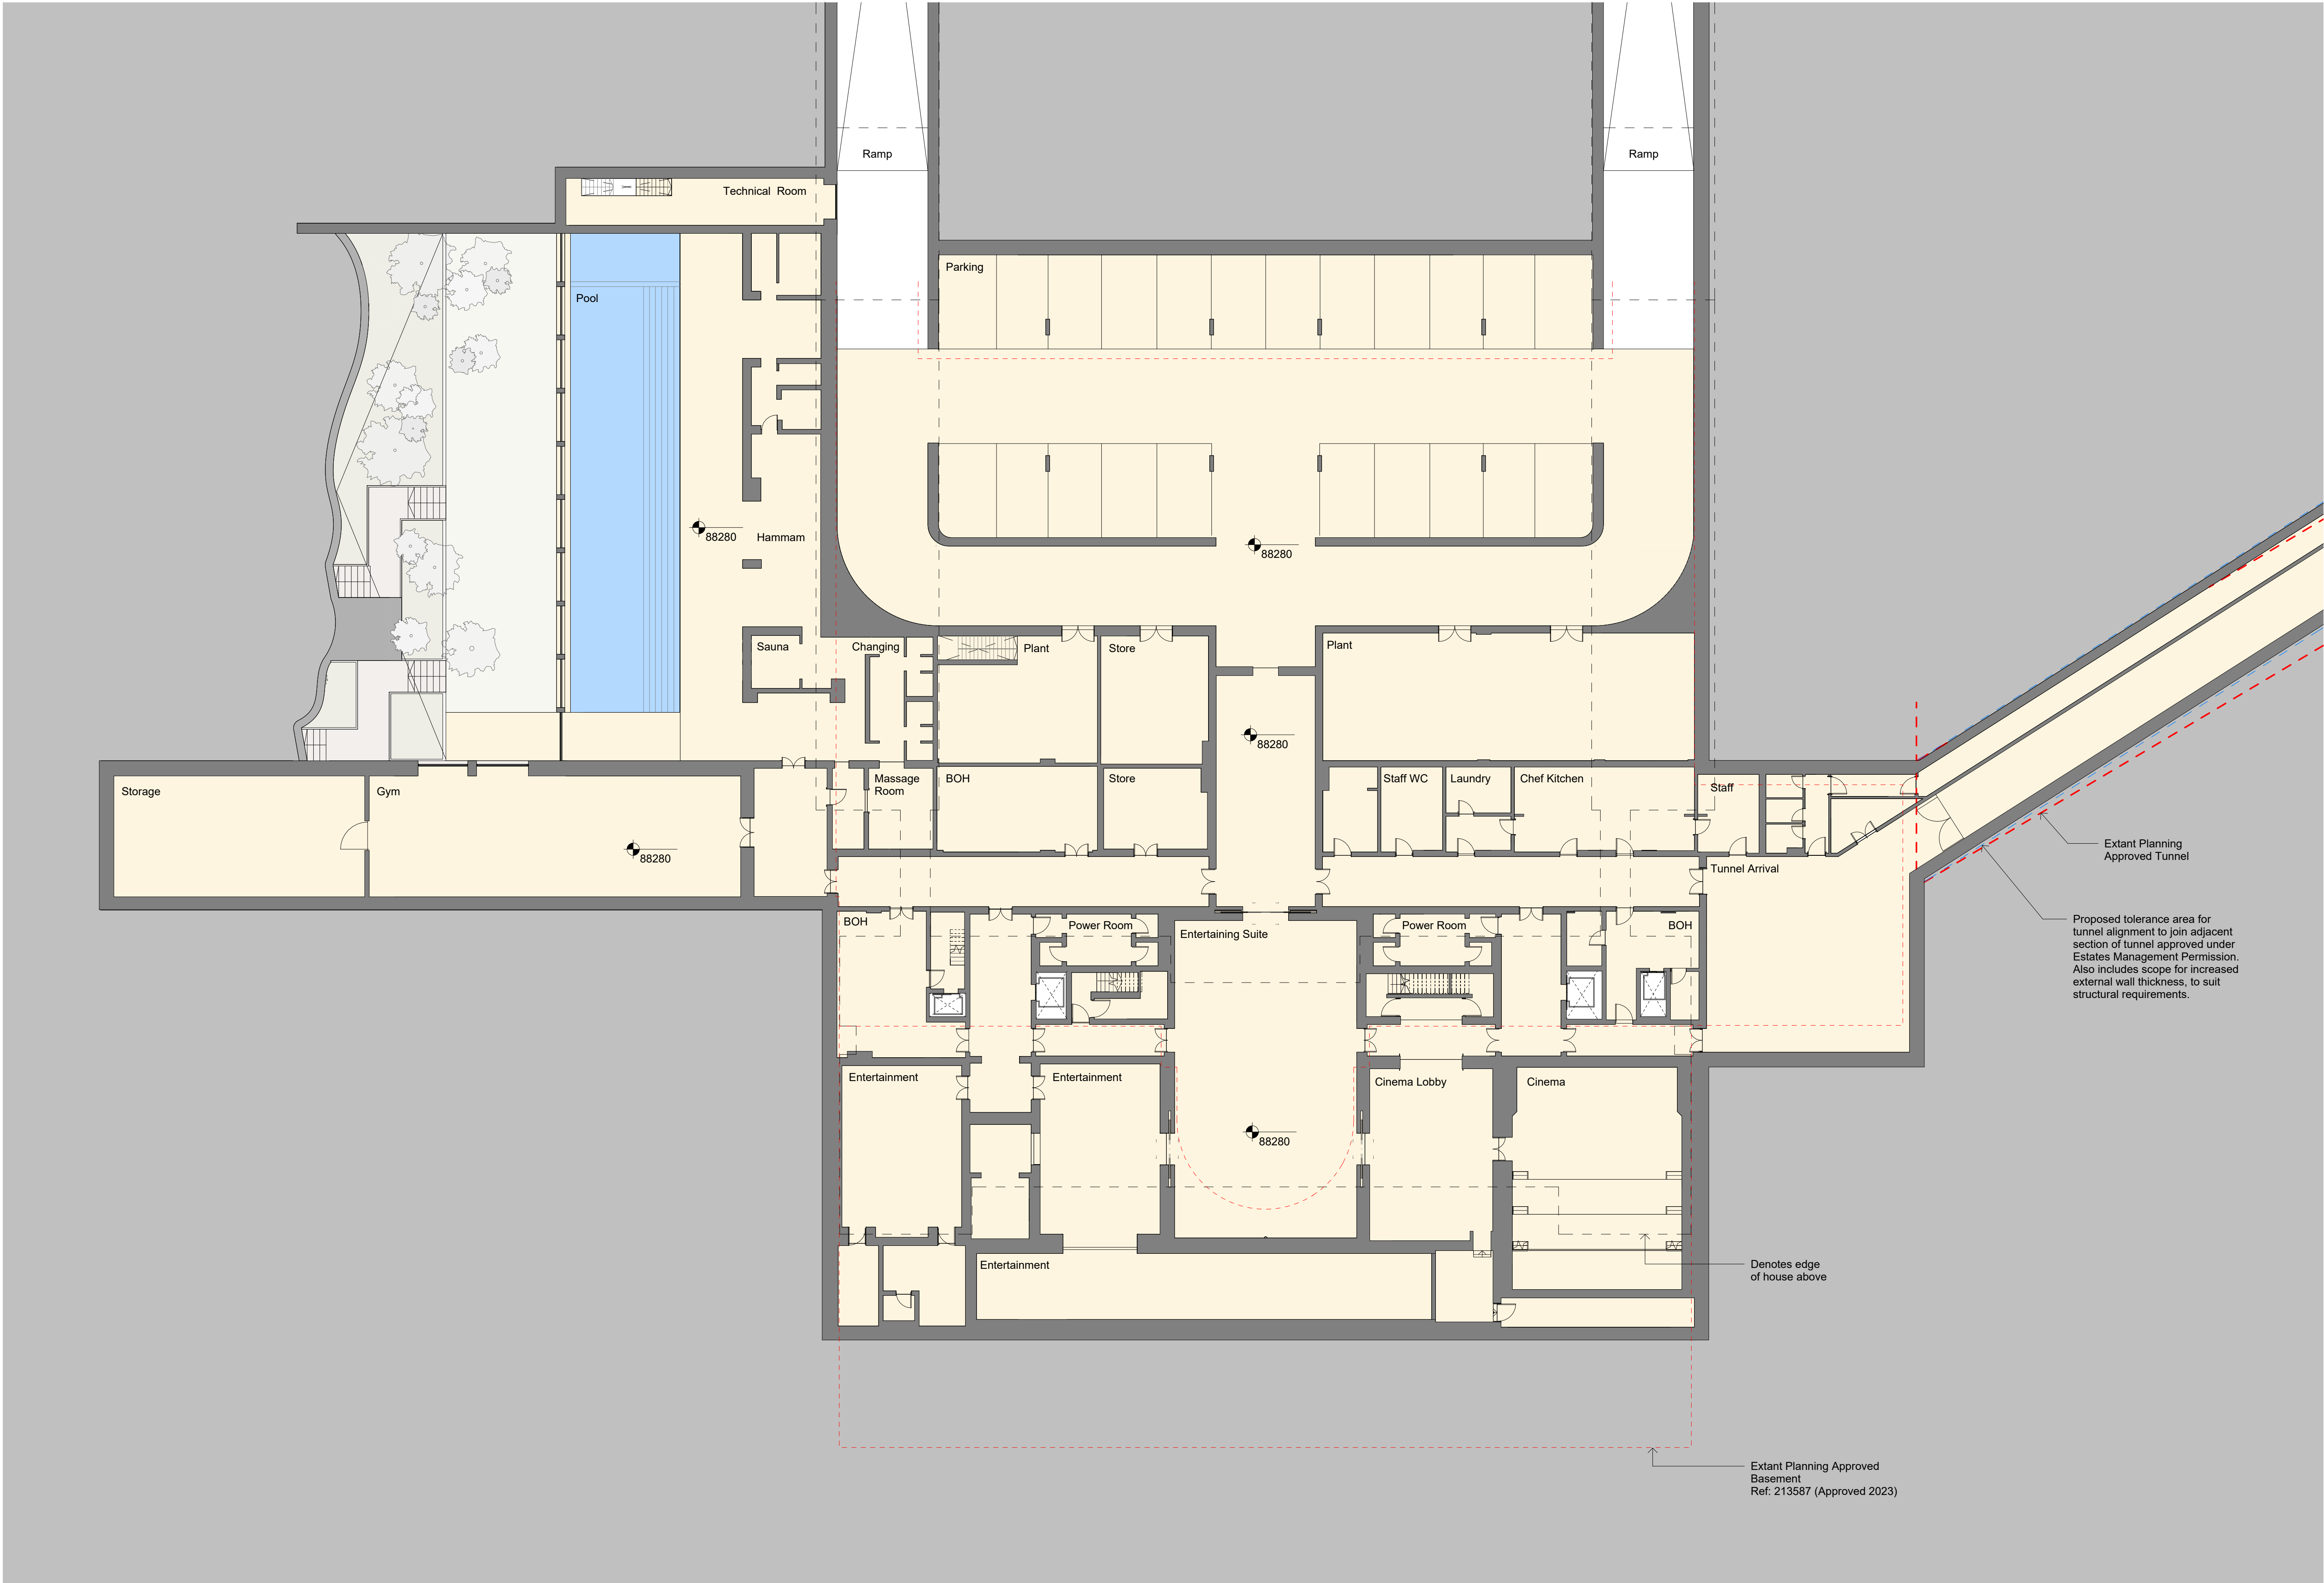

Relevant Information:
This document shall be read in conjunction with the following:

WIP			
02.06.2026	P04B	Planning Drawing Amendments	DB
13.10.2025	P04	MH - Sunken Garden Planning Submission	DB
13.10.2025	P03	MH - B1 Planning Update	DB
03.07.2025	P02	MH - B1 Planning Submission	DB
30.06.2025	P01	MH - Draft Planning Submission	DB
Date	Rev	Description	App. by

pb+co.

Pexton Bradbury + Co Architects

Project Title:
Project Conway

Drawing Title:
Main House Basement Plan

Scale 1 : 200 @ A1
Code PCY

Drawing No:
PCY-PBC-MH-B1-DR-A-1009 P04B



- General Notes:**
- All dimensions are to be checked on site prior to construction.
 - Use figured dimensions only. Do not scale from drawings.
 - Discrepancies between drawings are to be reported to the Site Agent / Contract Administrator immediately.
 - All Levels unless stated otherwise are above ordnance datum (AOD)