
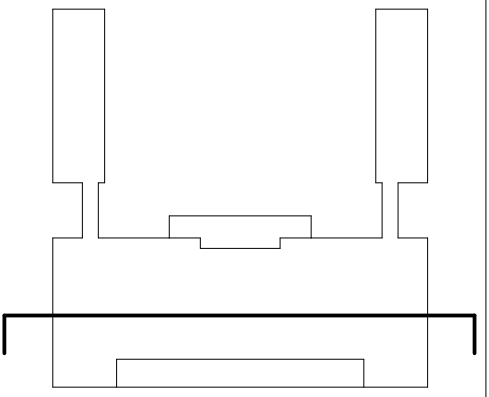


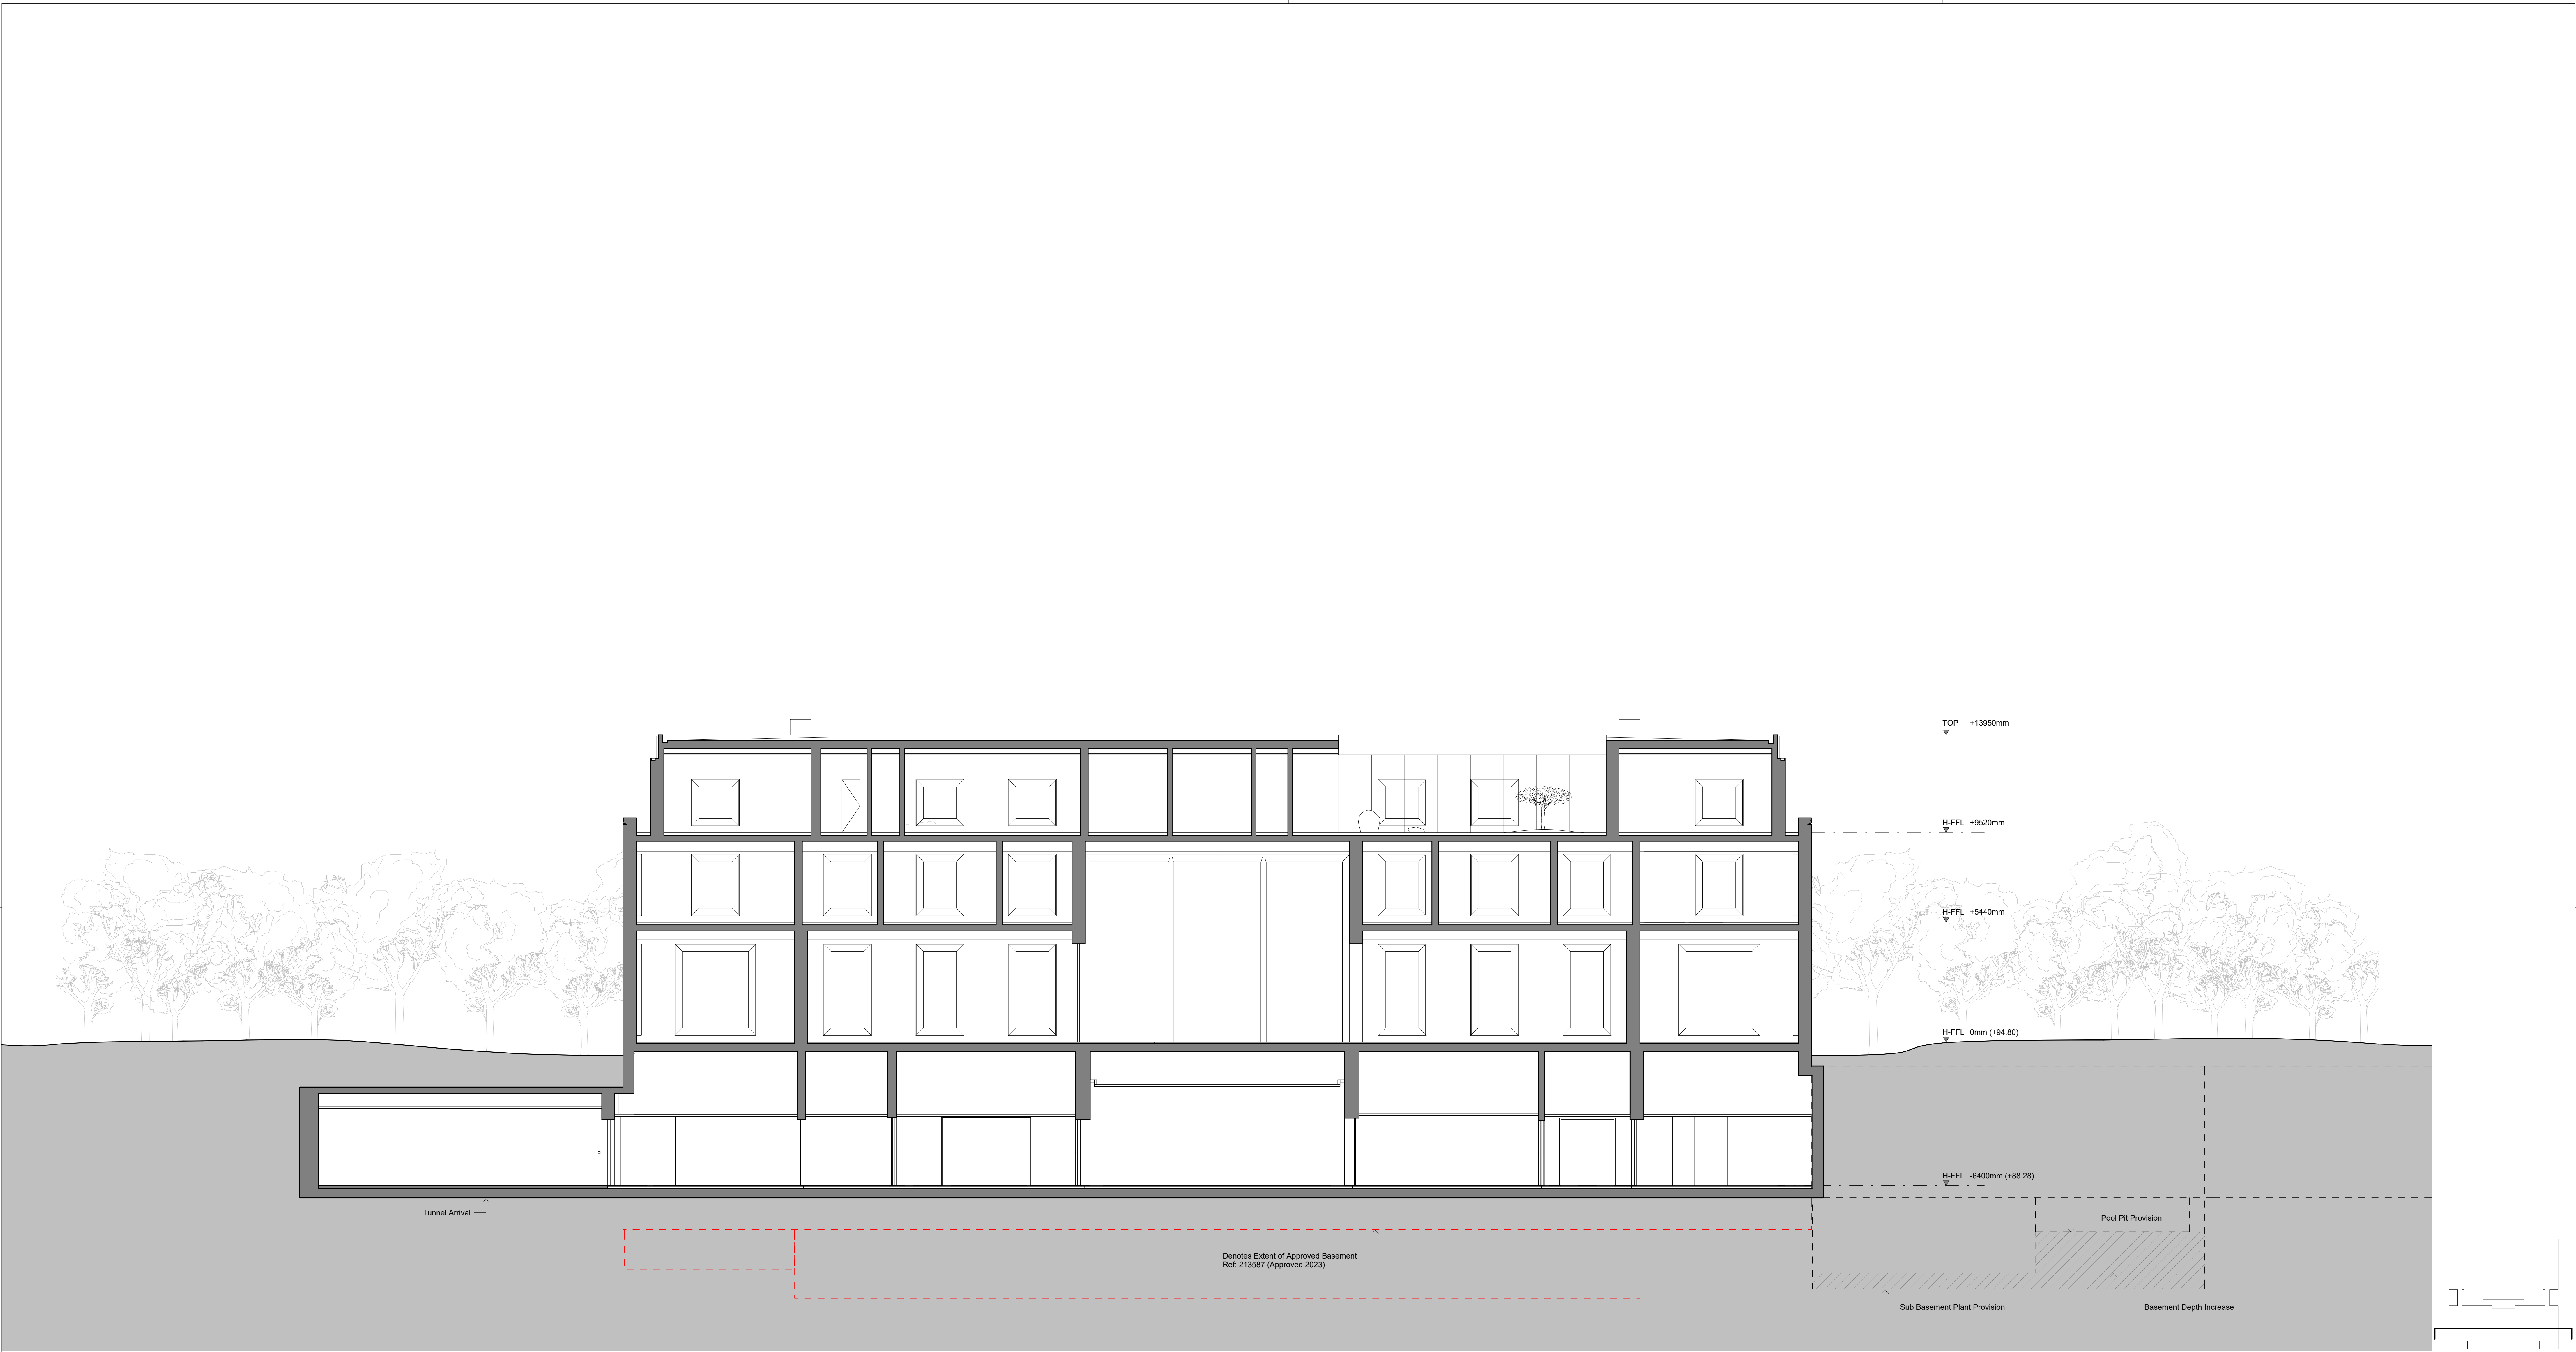

Relevant Information:
This document shall be read in conjunction with the following:

WIP

02.04.2024	PCB	Planning Drawing Amendments	DB
13.10.2024	PCB	MH-B1 Planning Update	DB
03.07.2025	PCB	MH-B1 Planning Submission	DB
20.06.2025	PCB	MH-B1 Draft Planning Submission	DB
04.07.2025	PCB	MH-B1 Draft Planning Submission	DB
04.07.2025	PCB	MH-B1 Draft Planning Submission	DB

pb+co.

Pexon Bradbury + Co Architects

Project Title:
Project Conway

Drawing Title:
Main House E-W Section

Scale: 1:100 @ A0
Code: PCY

Drawing No: PCY-PBC-MH-ZZ-DR-A-1016
P03B



General Notes:
1. All dimensions are to be checked on site prior to construction.
2. Use figured dimensions only. Do not scale from drawings.
3. Discrepancies between drawings are to be reported to the Site Agent / Contract Administrator immediately.
4. All Levels unless stated otherwise are above Ordnance datum (AOD).
5. Construction issue drawings are to be read in conjunction with the Package Summary Documents