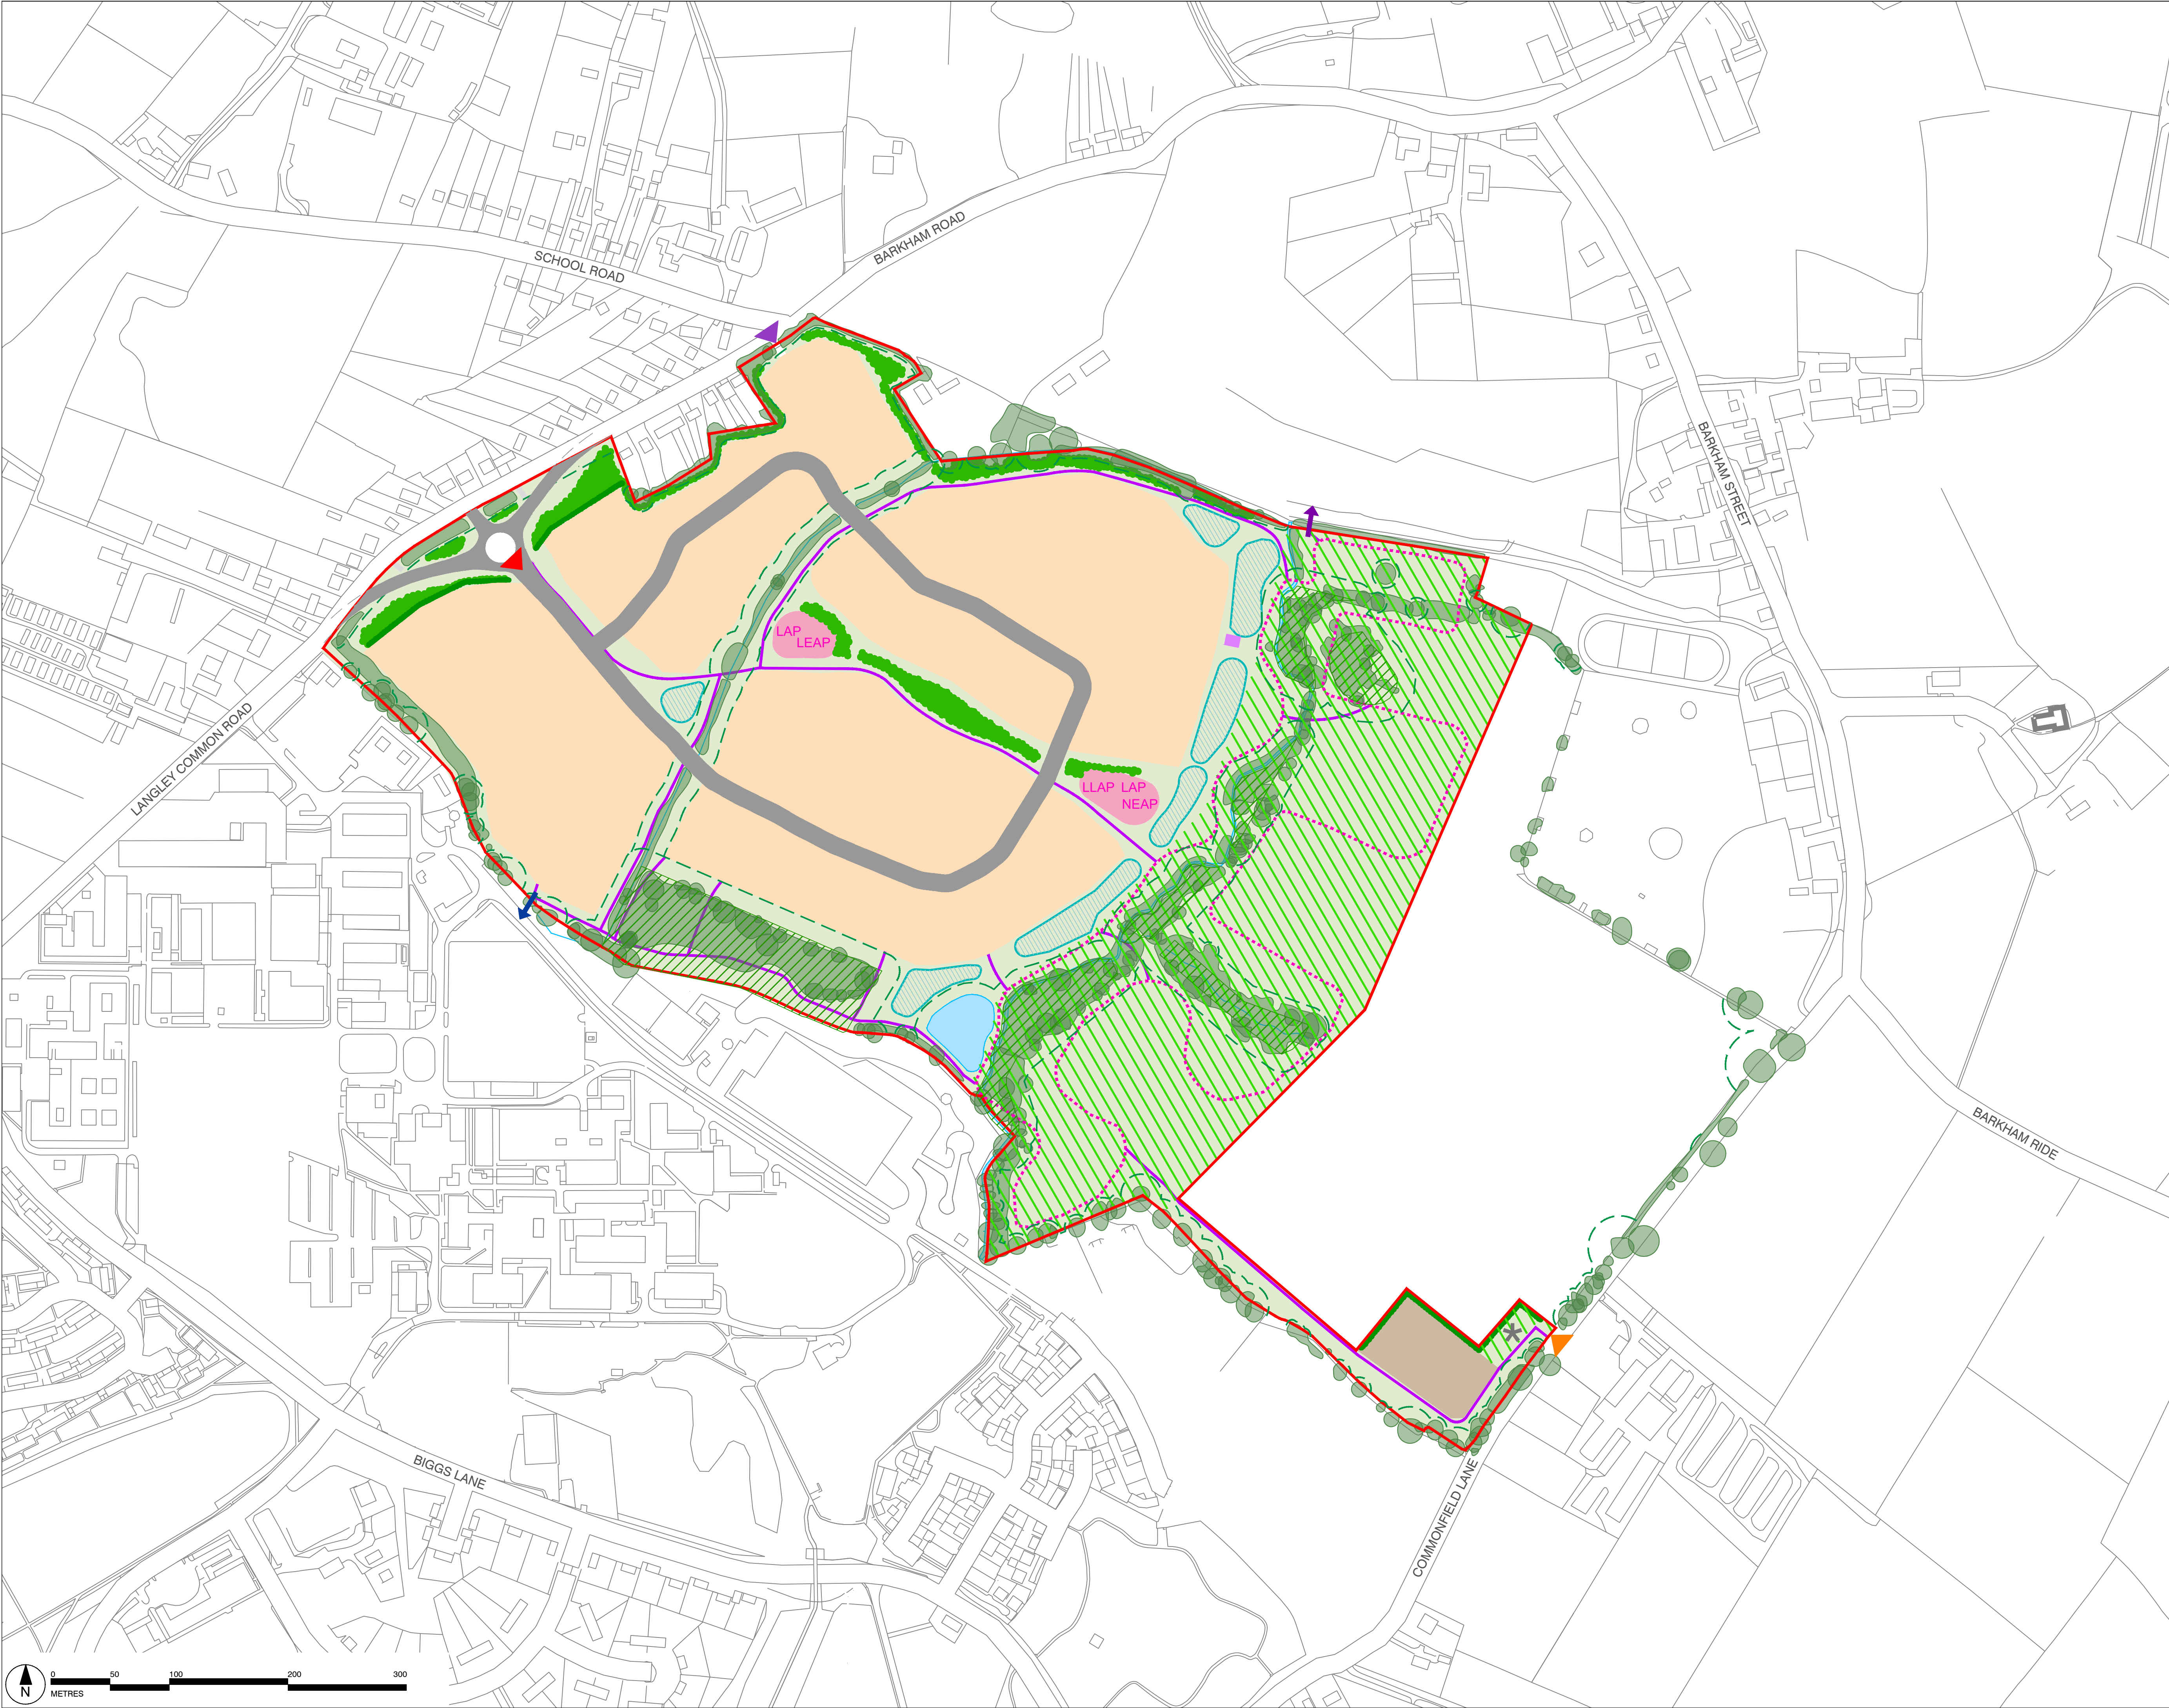


This drawing is the property of Bradley Murphy Design Ltd. Copyright is reserved by them and the drawing is issued on the condition that it is not copied, reproduced, retained nor disclosed to any unauthorized person either wholly or in part without the consent of Bradley Murphy Design Ltd.

- NOTES:
1. THIS DRAWING SHOULD BE READ IN CONJUNCTION WITH ALL OTHER LANDSCAPE DRAWINGS AND DOCUMENTS
 2. THIS DRAWING IS NOT INTENDED FOR CONSTRUCTION
 3. DO NOT SCALE FROM THIS DRAWING
 4. ANY DISCREPANCIES WITHIN THIS DRAWING OR BETWEEN THIS DRAWING AND ANY OTHER INFORMATION IS TO BE REPORTED TO BMD FOR CLARIFICATION

- APPLICATION BOUNDARY
- EXISTING
 - EXISTING ANCIENT WOODLAND
 - EXISTING VEGETATION
 - OFFSETS FROM VEGETATION & WATER
REFER TO S&P TOP NL 2020-011 BARKHAM SQUARE DWG AND NATURAL ENGLAND GUIDANCE
 - EXISTING DITCH
 - EXISTING WATERCOURSE
 - EXISTING POND
- PROPOSED
 - RESIDENTIAL DEVELOPMENT / ELDERLY CARE
 - INDICATIVE SUDS
 - PUBLIC OPEN SPACE
 - ALLOTMENTS
 - PROVISION FOR PLAY
NEIGHBOURHOOD EQUIPPED AREAS OF PLAY (NEAP), LOCALLY EQUIPPED AREAS OF PLAY (LEAP), LOCAL LANDSCAPED AREAS OF PLAY (LLAP), LOCAL AREAS OF PLAY (LAP)
 - SUITABLE ALTERNATIVE NATURAL GREENSPACE (SANG)
 - SANG CAR PARK
 - BUFFER/SCREENING PLANTING
 - HEDGEROW
 - SANG FOOTPATH
 - FOOTPATH OR PEDESTRIAN/CYCLE ROUTE
 - ROAD INFRASTRUCTURE
EXACT ALIGNMENT SUBJECT TO DEVIATION +/-150M
 - VEHICULAR ACCESS
 - ALLOTMENT AND SANG CAR PARK ACCESS
 - EMERGENCY VEHICLE ACCESS
 - NON VEHICULAR ACCESS POINTS
 - NON VEHICULAR ARBORFIELD GREEN ACCESS POINT
CONNECTION PROVIDED UP TO THE BOUNDARY
 - INDICATIVE FOUL WATER PUMPING STATION LOCATION

K	Updated application boundary	24/02/26
J	Access arrows updated	17/02/26
I	Updates to Land Owner comments	27/01/26
H	Updated note in key	28/11/25
G	Increased NDA and updated site boundary	29/08/25
F	Updates to Crest comments	21/08/25
E	Updates to client and LPA comments	23/06/25
D	Updated with pump station location	29/11/24
C	Updated application boundary	21/11/24
B	Updates to pedestrian/cycle route	05/09/24
A	Updated to Rapley comments	15/08/24
Rev	Description	Date

Purpose of Issue

PLANNING

Bradley Murphy Design Ltd
Studio 3, Floor 18
Alpha Studios
Alpha Tower
Suffolk St Queensway
Birmingham
B1 1TT

t: 0121 815 9127
e: info@bradleymurphydesign.co.uk
www.bradleymurphydesign.co.uk

Client

Project BARKHAM SQUARE			
Drawing Title PARAMETER PLAN - GREEN INFRASTRUCTURE			
Drawn EW	Checked MP	Approved RW	Date 09/08/2024
Job No. 23.0016	Scale 1:2500	Sheet Size A1	Revision K
Drawing Number BMD.23.0016.DR.P006			