



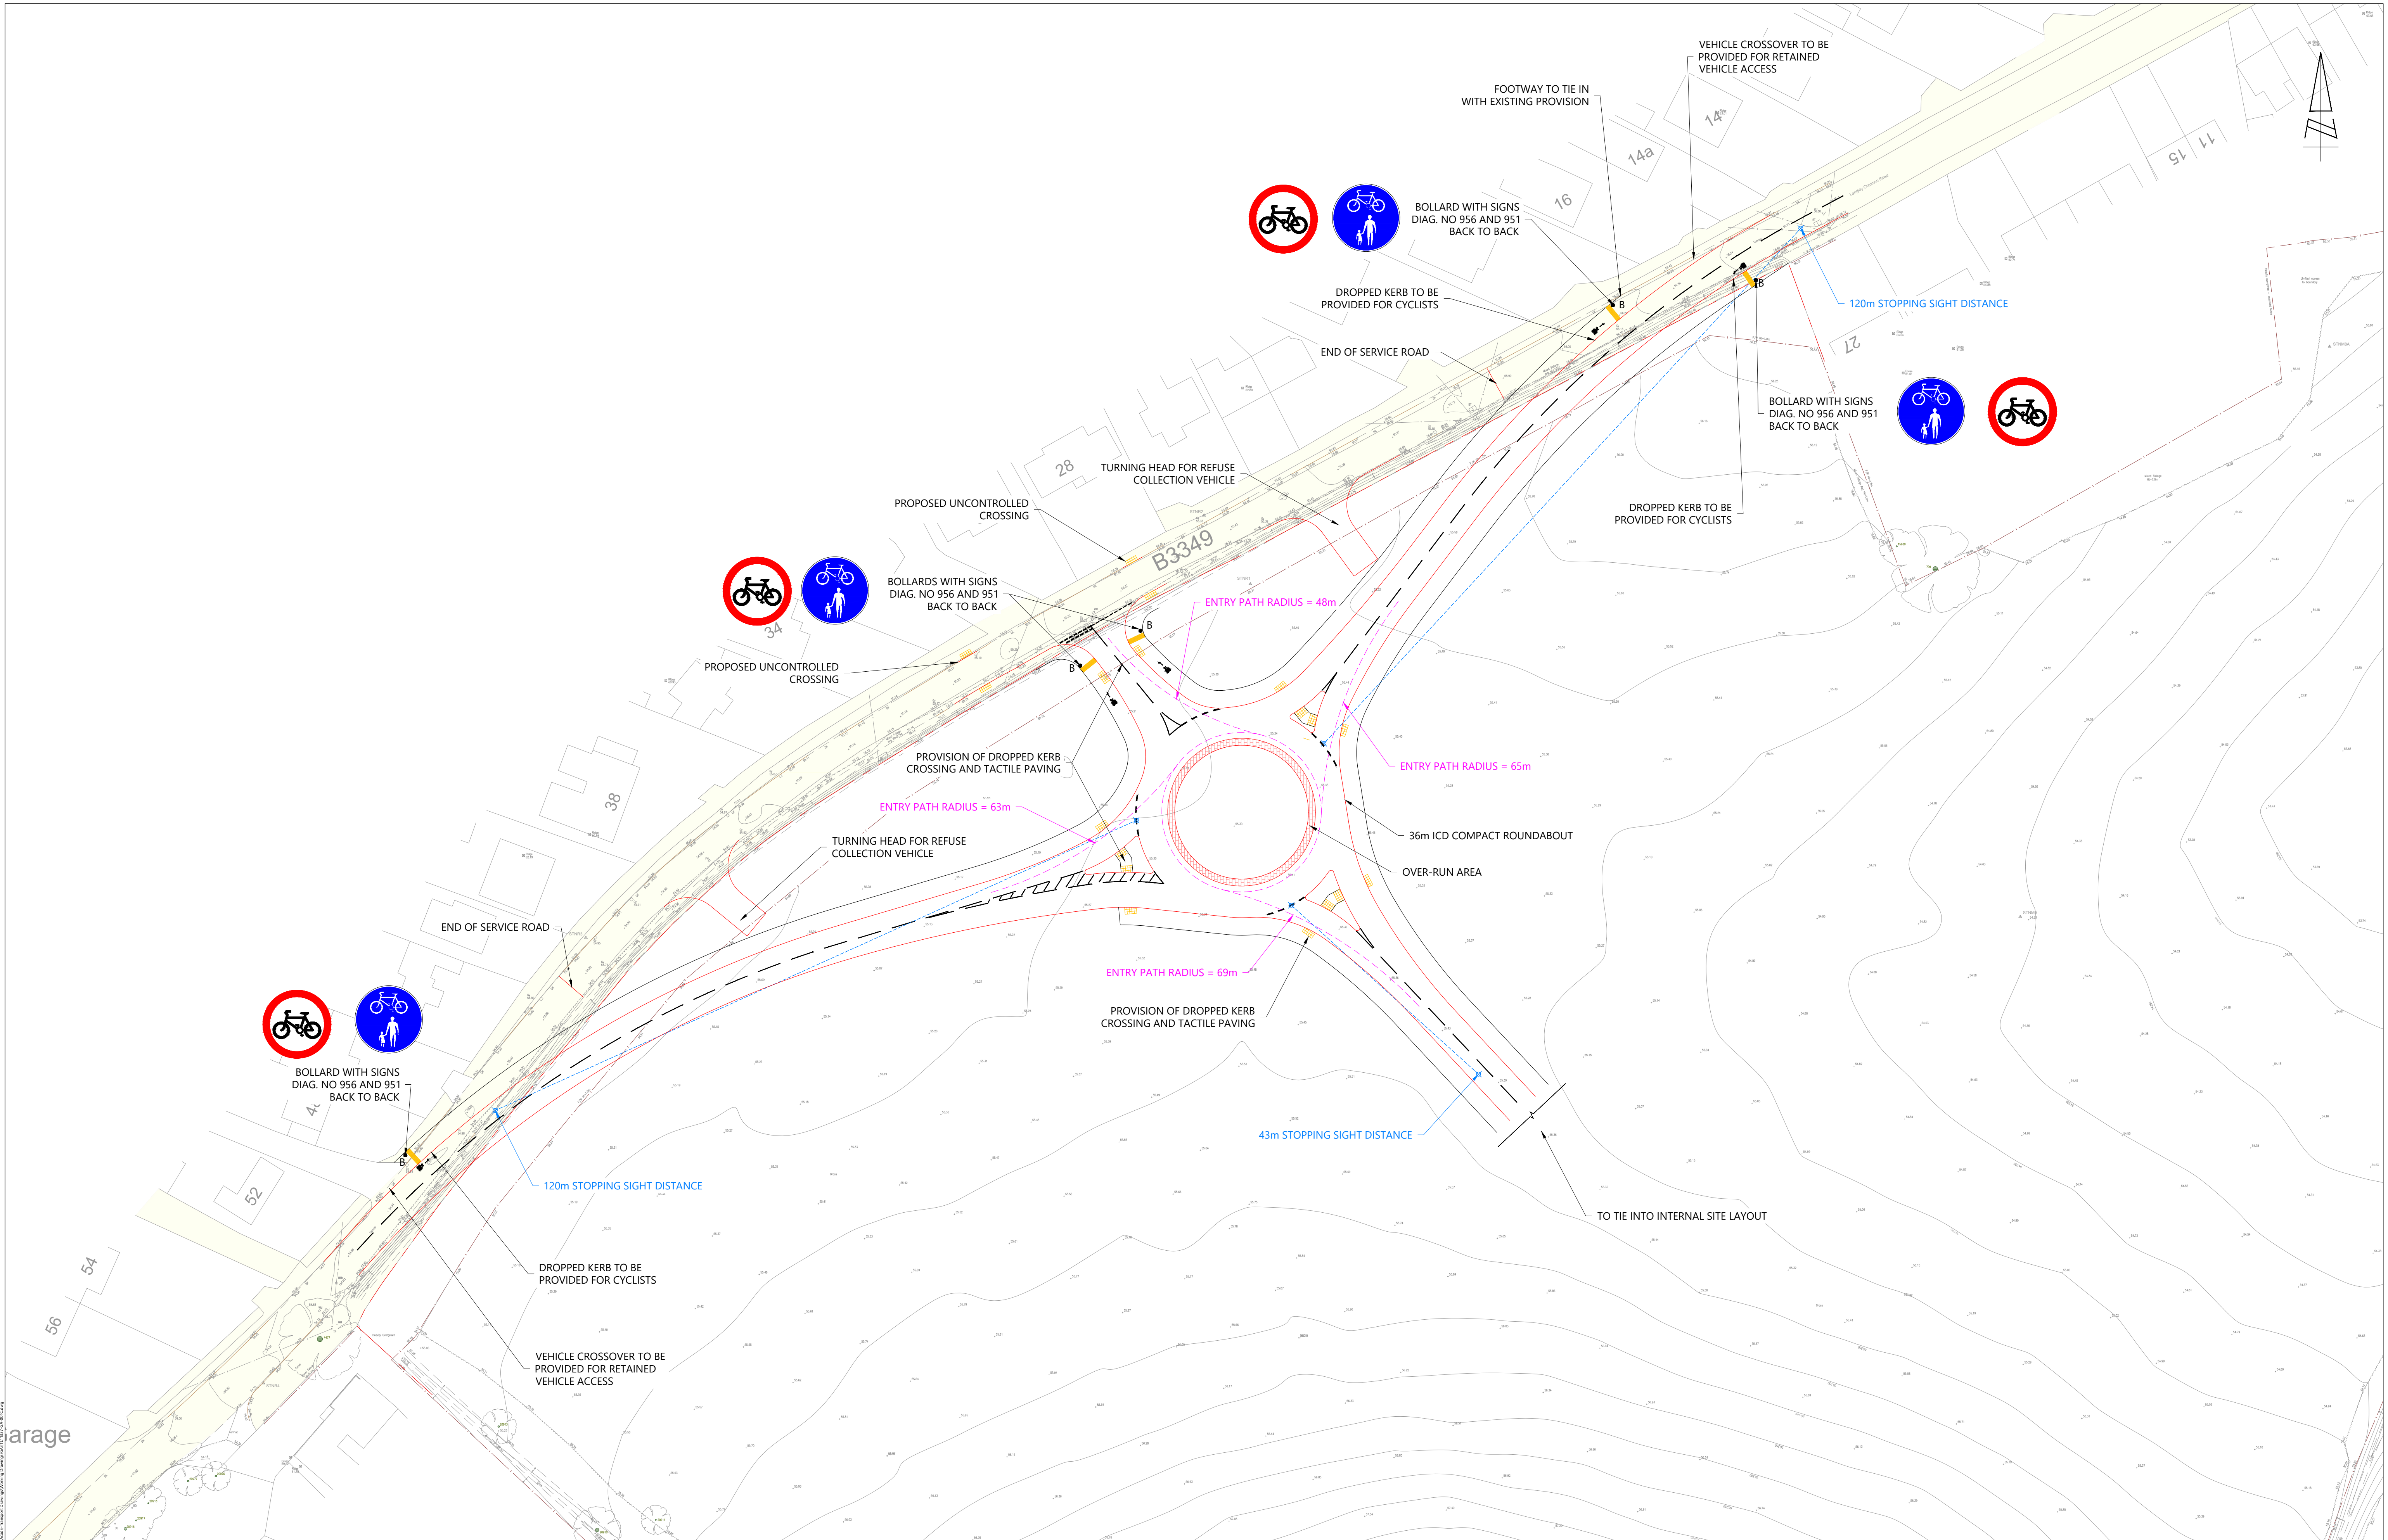

garage

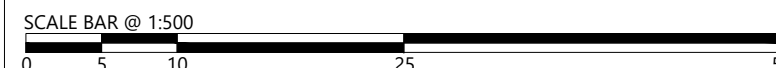

33 Queen Street, London, EC4R 1AP
Tel: 0204 531 3660
www.i-transport.co.uk



KEY	
	INDICATIVE HIGHWAY BOUNDARY
	INDICATIVE OWNERSHIP BOUNDARY

REV	DATE	BY	DESCRIPTION
C	04.11.25	TH	UPDATES FOLLOWING STAGE 1 RSA
B	02.09.25	TH	UPDATES TO INCLUDE SHARED-USE FOOTWAYS
A	04.12.24	SH	SITE ACCESS UPDATED

STATUS	FOR INFORMATION
--------	-----------------

TITLE	PROPOSED CONCEPT COMPACT ROUNDABOUT ACCESS GENERAL ARRANGEMENT
TH	TH
TH	TH
TH	TH
TH	TH
CHK	APD
PROJECT	BARKHAM SQUARE
CURT	CREST NICHOLSON

DRAWN: SH	CHECKED: TH	APPROVED: TH
PROJECT No: ITL11337	SCALE @ AT: 1:500	DATE: 21.09.21
DRAWING No: ITL11337-GA-001	REV: C	