


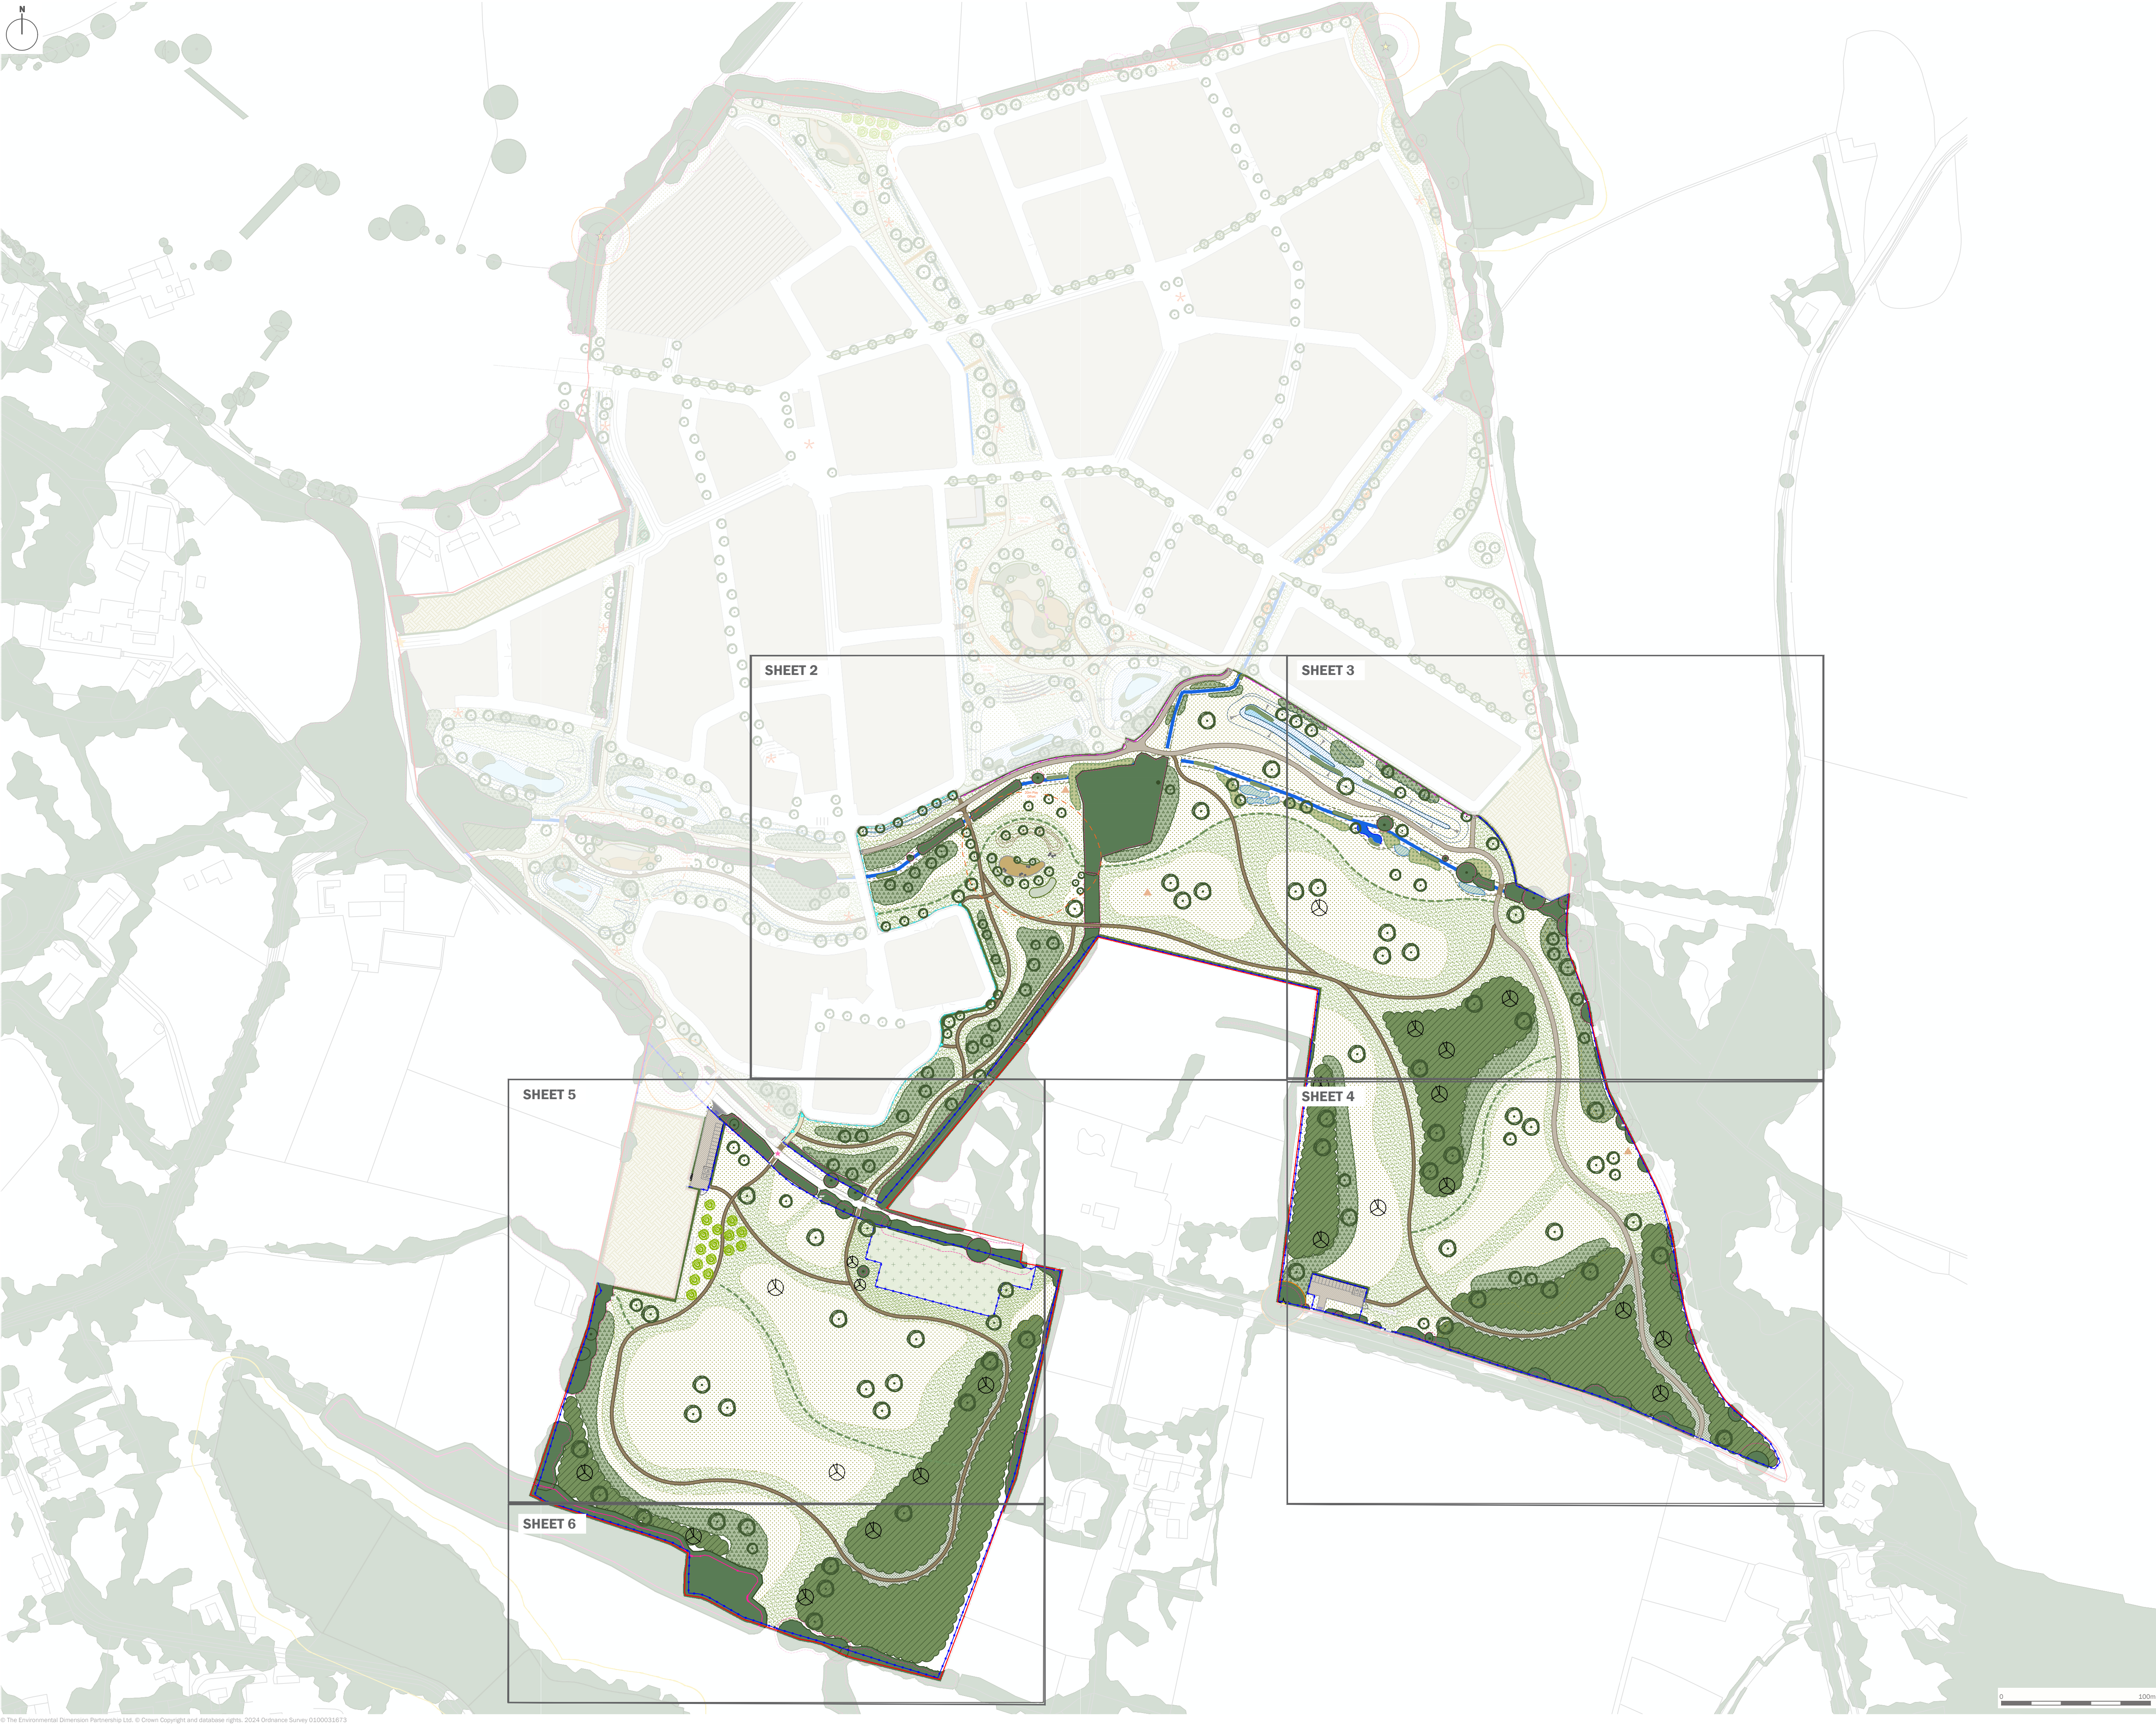

Site Boundary

This drawing is to be read in conjunction with all other drawings and specifications within the package. These drawings have been prepared for design development and costing purposes only. All dimensions in millimetres unless otherwise specified. Do not scale off this drawing, written dimensions to be taken only. All base plans used are provided by the client and architect, except where otherwise expressly agreed in writing. EDP shall have no responsibility or liability for any loss direct or consequential. This drawing must not be copied in whole or part without prior written consent from EDP.

purpose of issue	PLANNING		
d	Minor updates to layout	04/02/2026	NWa
c	Update to planting plan reflecting changes made to the site layout.	03/12/2025	JOn
-	Original	19/04/2024	JOn
rev	description	date	by

client
Lightwood Land

project title
Priors Farm, South Wokingham

drawing title
Detailed Planting Plan - SANG

date	04 FEBRUARY 2026	drawn by	NWa
drawing number	edp7438_d036d	checked	HMc
scale	1:2000 @ A1	QA	RBa

Sheet 1 of 6