


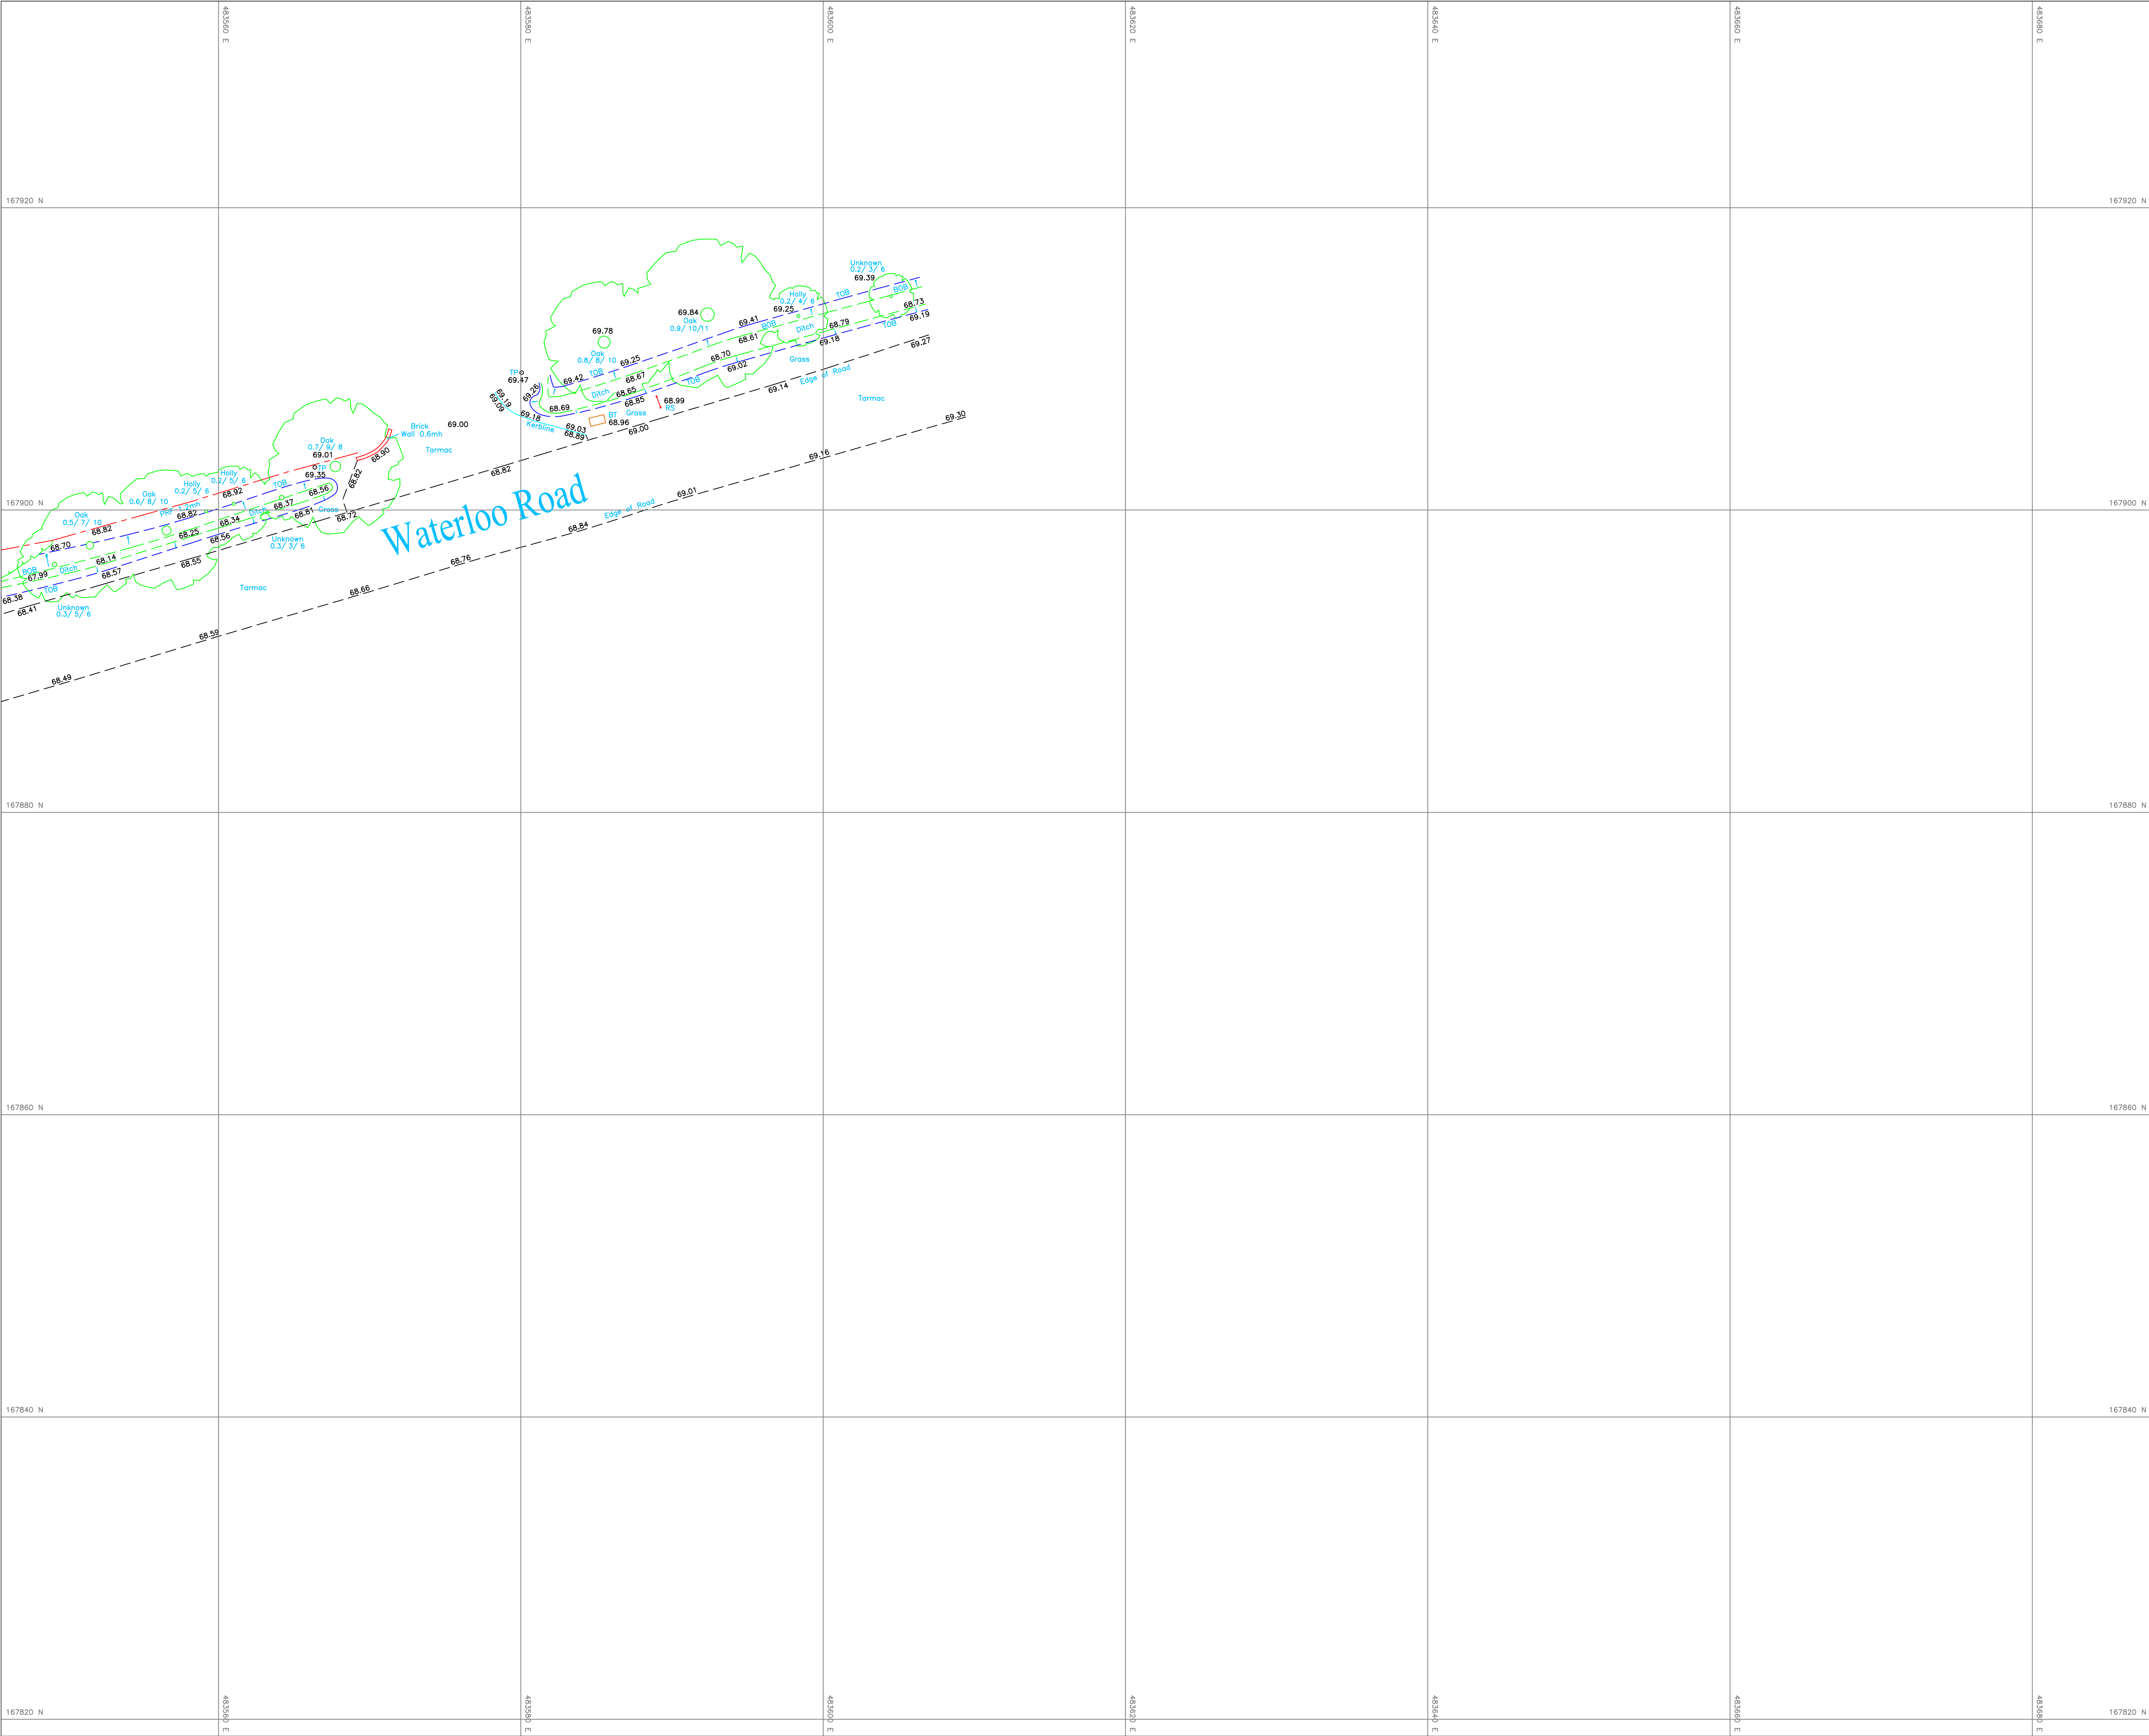

OS ACTIVE
GPS NETWORK

Legend

BT
CATV
CB
CBF
CBP
CL
CLF
CPS
DC
DK
DP
ER
FB
FH
FP
G
GV
IC
IR
IL
IW
LP
MH
MOR
P
PBF
PS
PMF
RF
RN
RS
SY
Sycamore MB
TJ
TL
TOB
TP
UTL
VP
WL
WV

British Telecom
Cable Television
Control Box
Closed Board Fence
Cover Level
Chain Link Fence
Concrete Paving Slabs
Drainage Channel
Drop Kerb
Down Pipe
Earth Rod
Flowerbed
Flag Hydrant
Flag Pole
Gully
Gas Valve
Inspection Cover
Iron Rolling Fence
Invert Level
Kerb Wall
Lamp Post
Manhole
Marker Post
Post
Post & Rail Fence
Pipe Size
Post & Wire Fence
Ridding Sign
Road Name
Road Sign
Stay Wire
Species Multi Bowl
TJ/JA/B
Traffic Light
Top of Bank
Telegraph Pole
Unstable To Lift
Vent Pipe
Water Level
Water Valve

▽
0.00

0.00

0.00

BL 0.00

+

0.00

→

WCL 0.00
WHL 0.00

DL 0.00

Floor Level

Calling Height/Level (metres)

False Calling Height/Level (metres)

Beam Height/Level (metres)

Spot Level

All Arrows Indicate Direction Up

Window Cill Level
Window Head Level

Door Level

Sheet Location Plan

1

2

3

4

5

Sheet 5 of 5

Rev	Int	Date	Description
Client			
Cube Securities 450 Brook Drive Green Park Reading RG2 6UU			
Job Title			
Bigwood Waterloo Road Binfield RG40 3DA Site Survey			
Drawn ZB		Checked EW	Scale
Levelling			1:200 @A1
All levels relate to OS Active GPS Network.			Date of Survey
			January 2026
Notes			Drawing Number
			RGL-26-4512-01

RGL Surveys Ltd
Land & Measured Building Surveyors
Building S8
Westcott Venture Park
Westcott
Bucks HP18 0XB
Tel: 01296 651833
Email: office@rglsurveys.co.uk

RGL

www.rglsurveys.co.uk

Topographic . Measured Building . Revit . Site Engineering . Pointclouds